


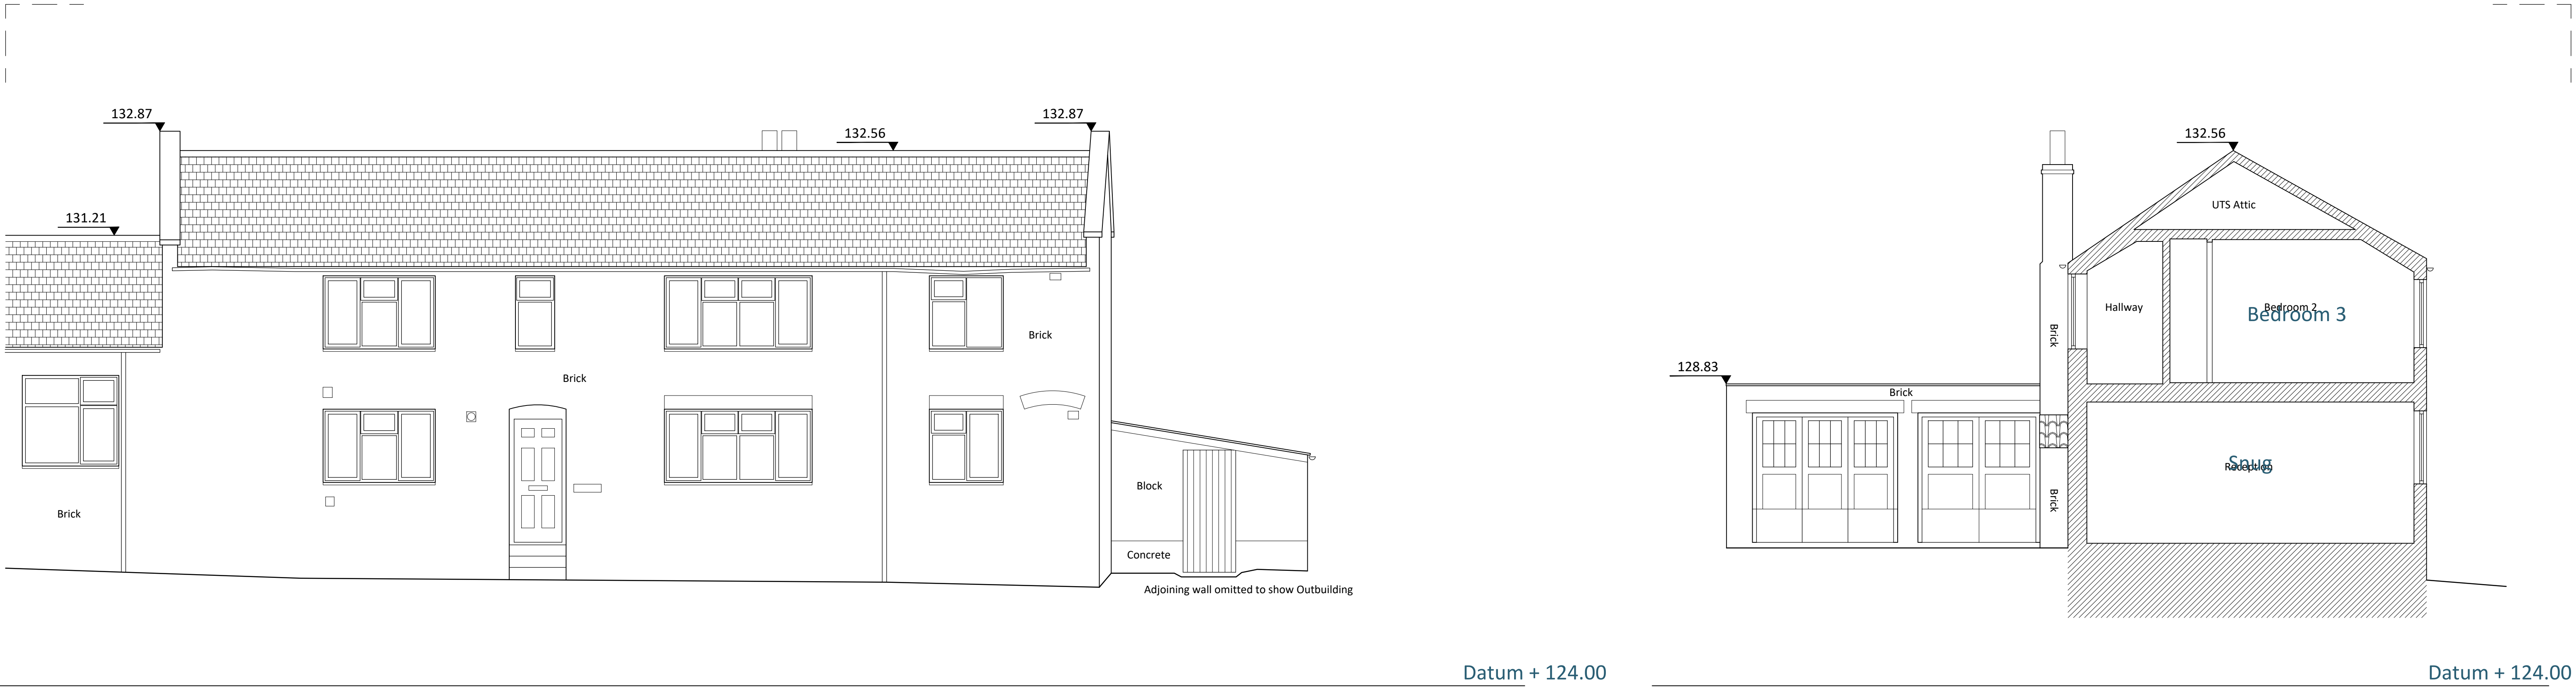


Existing Side Elevation [Facing Church Lane]
Scale 1:50

Existing Front Elevation
Scale 1:50



Church Lane

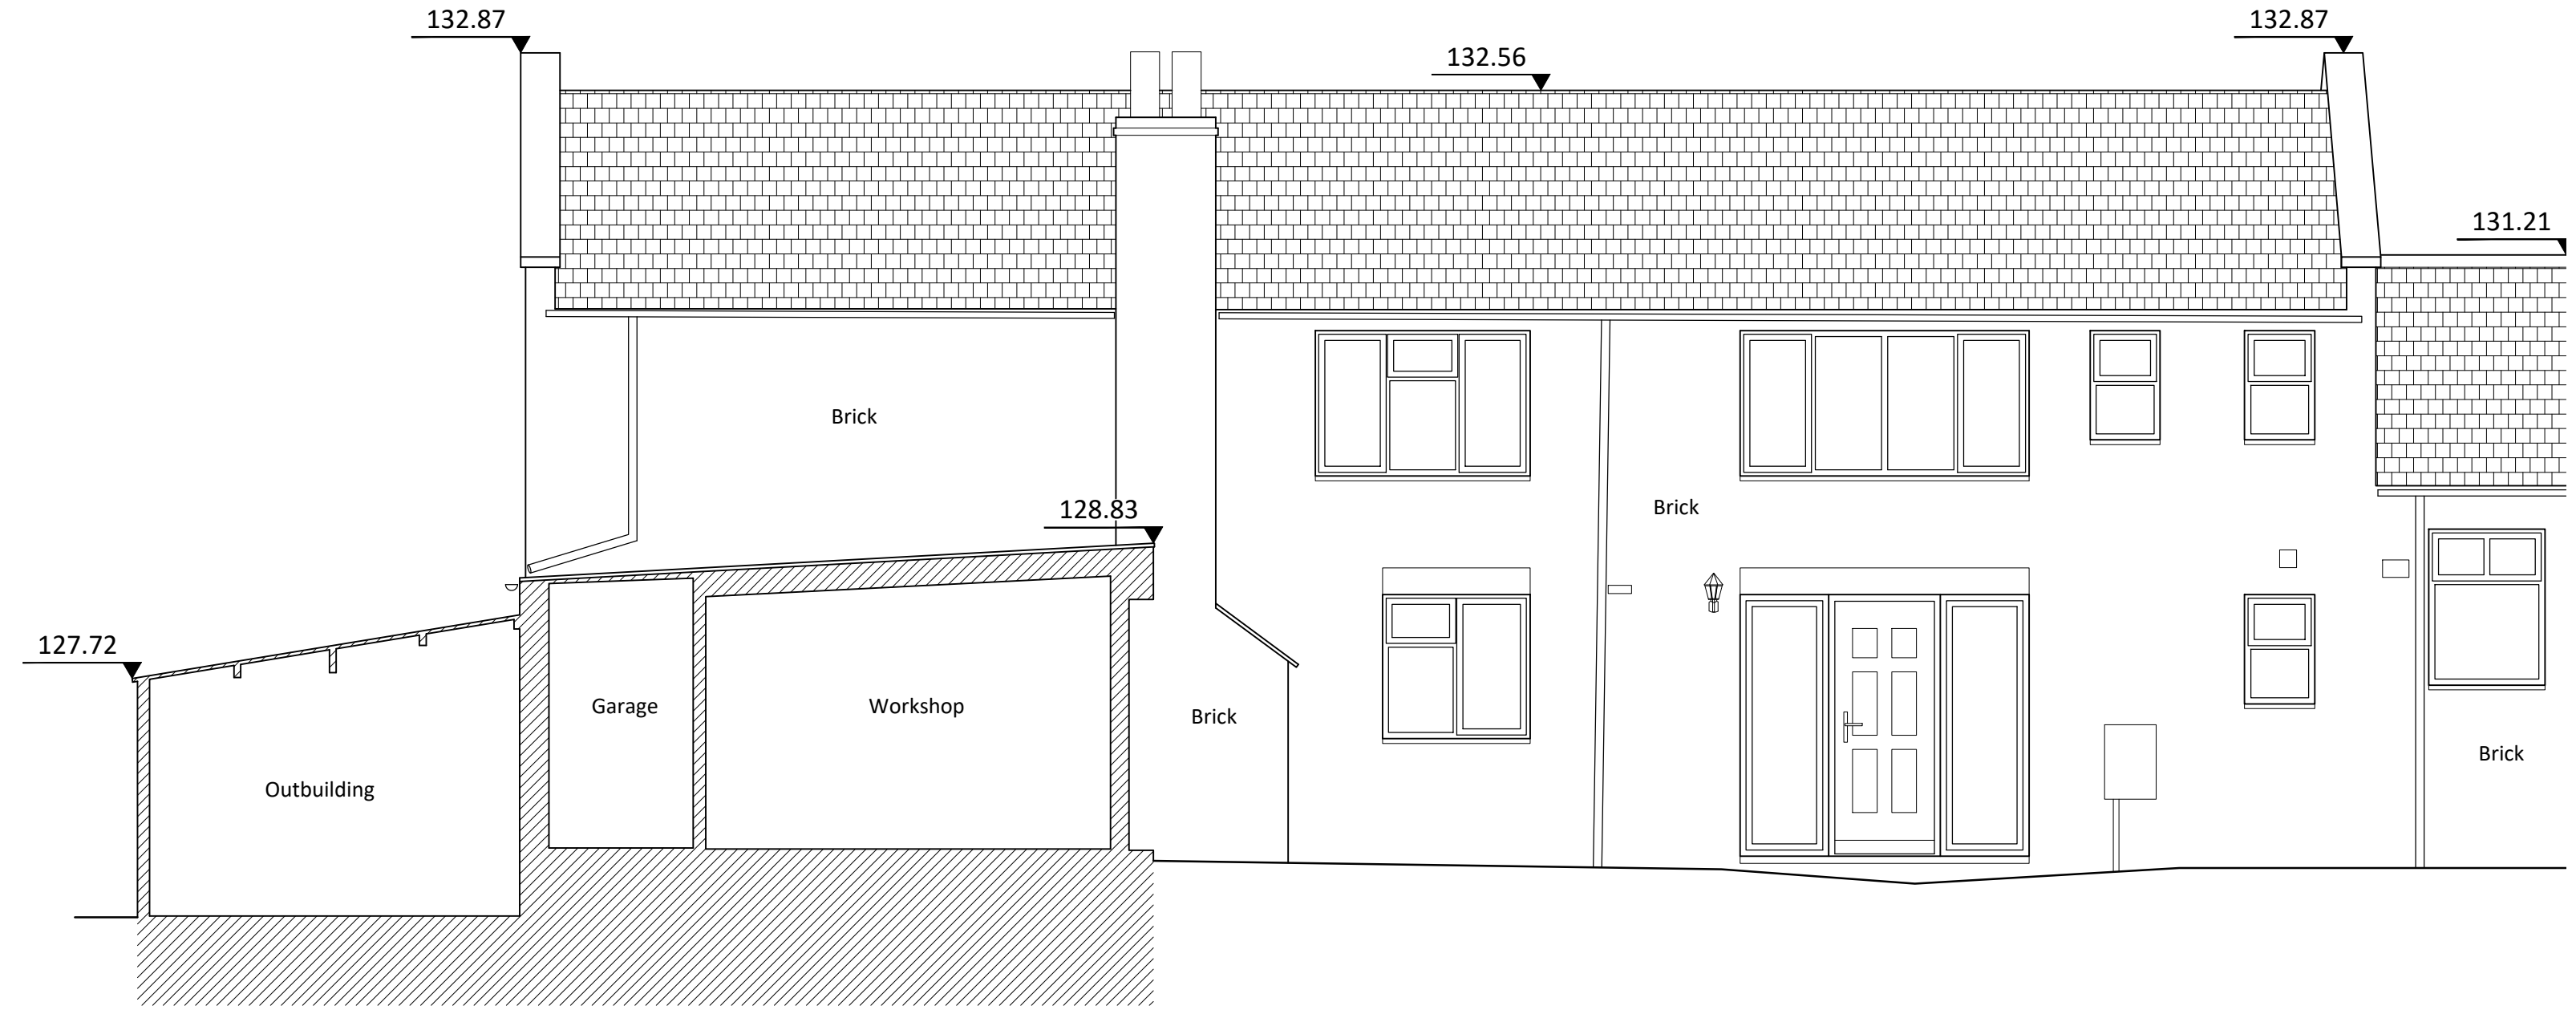

Existing Rear Elevation
Scale 1:50

Existing Side Elevation
Scale 1:50



Disclaimer

© This drawing is the copyright of the author and may not be reproduced or used except by written permission. Figured dimensions to have precedence over scaling. Please read this drawing in conjunction with the specification. Check all site dimensions prior to any construction. Refer any discrepancies found to the Designers.

Revisions

Contact + Location

T 07974 834305
E kristian@lfarchitects.co.uk

Lawrence & Finley Architects Ltd.
27 Templar Road,
Ashby-De-La-Zouch,
Leicestershire, LE65 2AD

Details

Client	Mr & Mrs S. Brown
Job Title	The Stables, Cadeby
Job Type	Residential Extension
Drawing Title	Existing Elevations
Job Number	156
Drawing Number	05
Scale	1:50 A1
Status	PLANNING

