



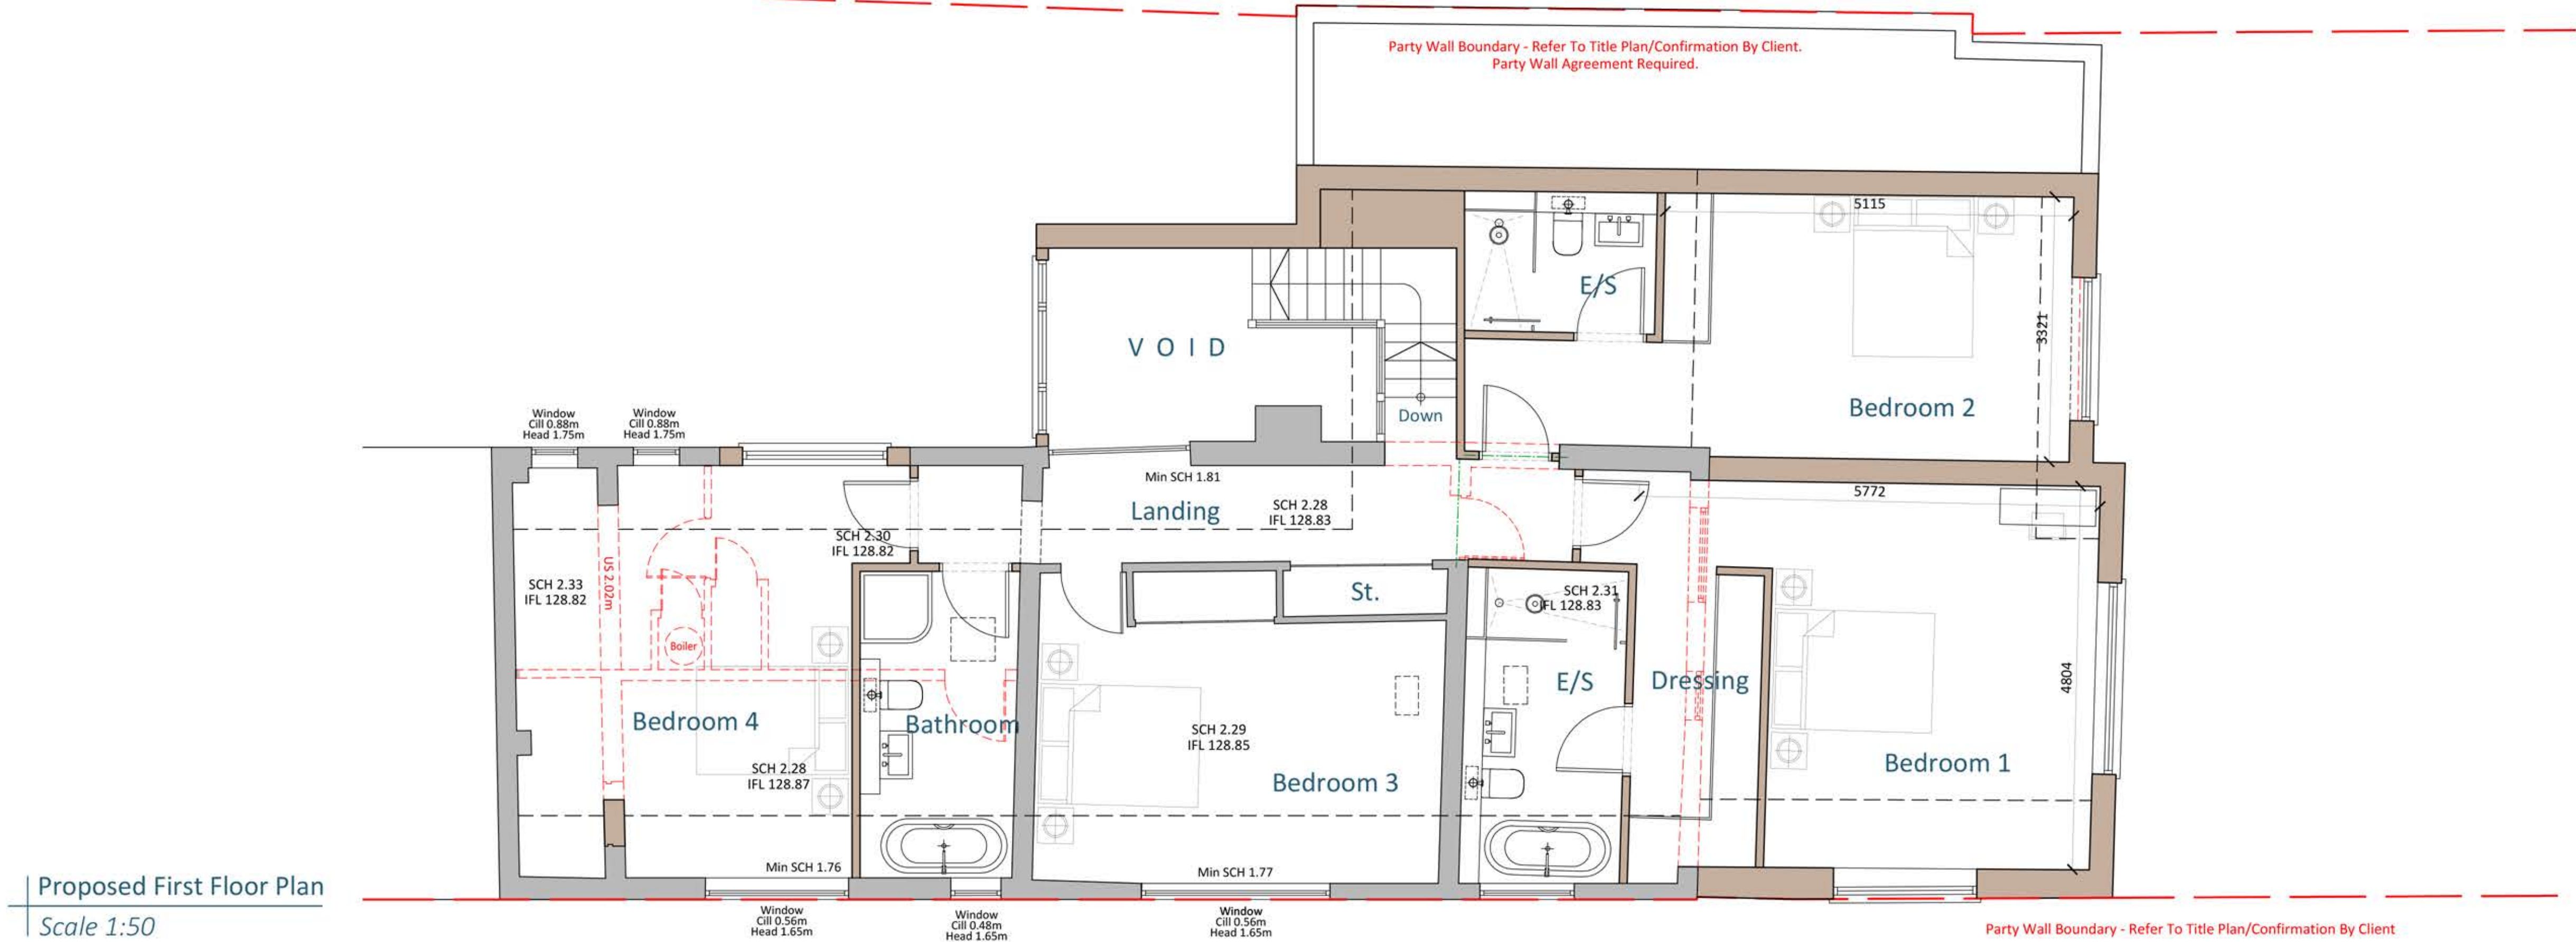

Proposed First Floor Plan
Scale 1:50

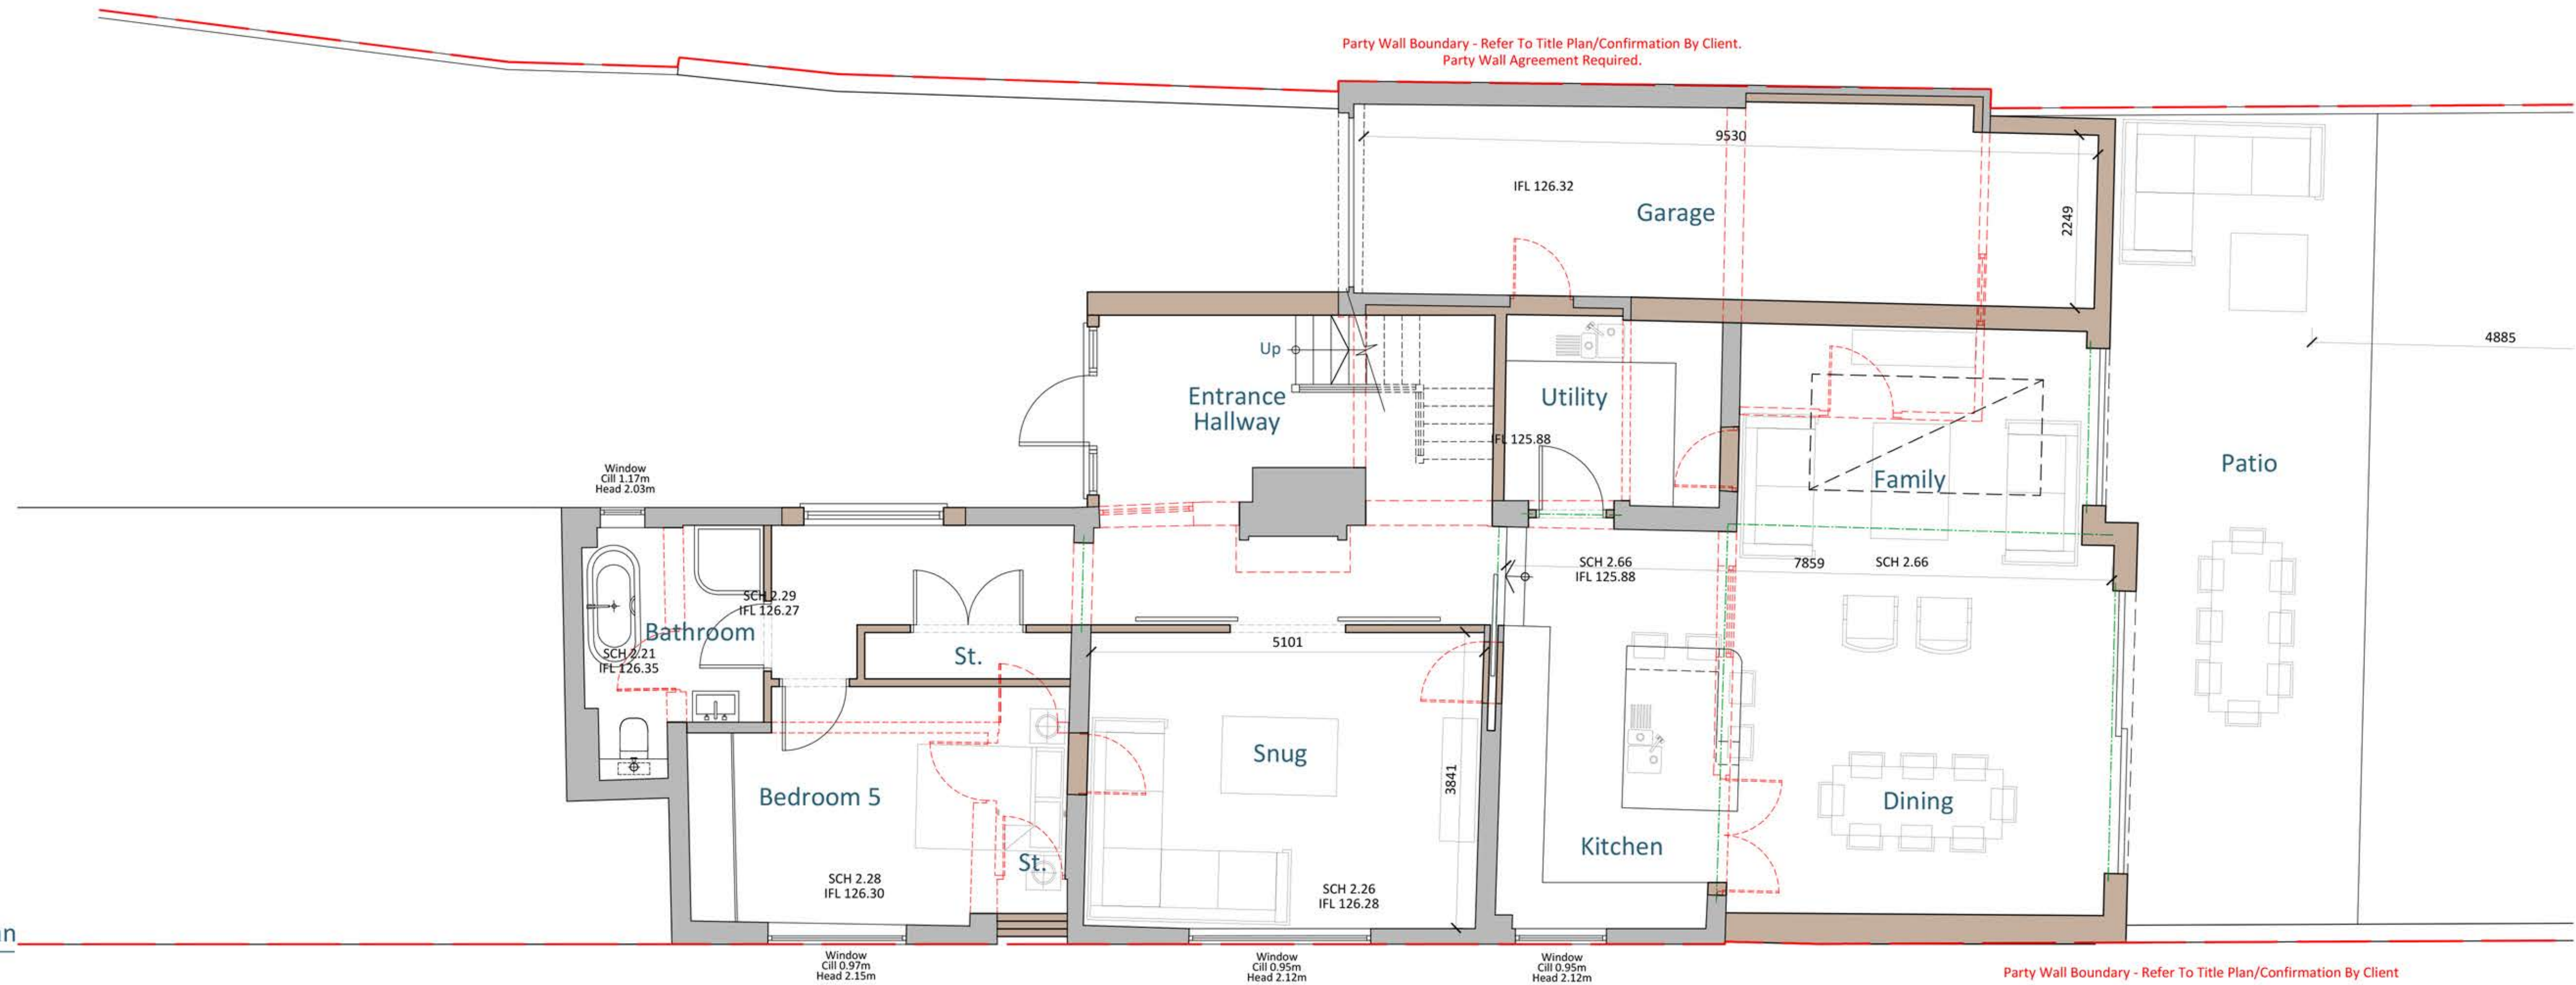

Proposed Ground Floor Plan
Scale 1:50

Disclaimer

© This drawing is the copyright of the author and may not be reproduced or used except by written permission. Figured dimensions to have precedence over scaling. Please read this drawing in conjunction with the specification. Check all site dimensions prior to any construction. Refer any discrepancies found to the Designers.

Revisions

A	Revised In Line With Clients Comments	19/11/2020
B	Revised In Line With Clients Comments	30/11/2020
C	General Amendments	22/02/2021
D	Revised In Line With Clients Comments	13/03/2023

Contact + Location

T 07974 834305
E kristian@lfarchitects.co.uk

Lawrence & Finley Architects Ltd.
27 Templar Road,
Ashby-De-La-Zouch,
Leicestershire, LE65 2AD

Details

Client
Job Title
Job Type
Drawing Title
Job Number
Drawing Number
Scale
Status

Mr & Mrs S. Brown
The Stables, Cadeby
Residential Extension
Proposed Floor Plans
156
06D
1:50 A1
PLANNING



LAWRENCE | FINLEY
ARCHITECTS

