




Proposed Side Elevations



Proposed Front Elevation

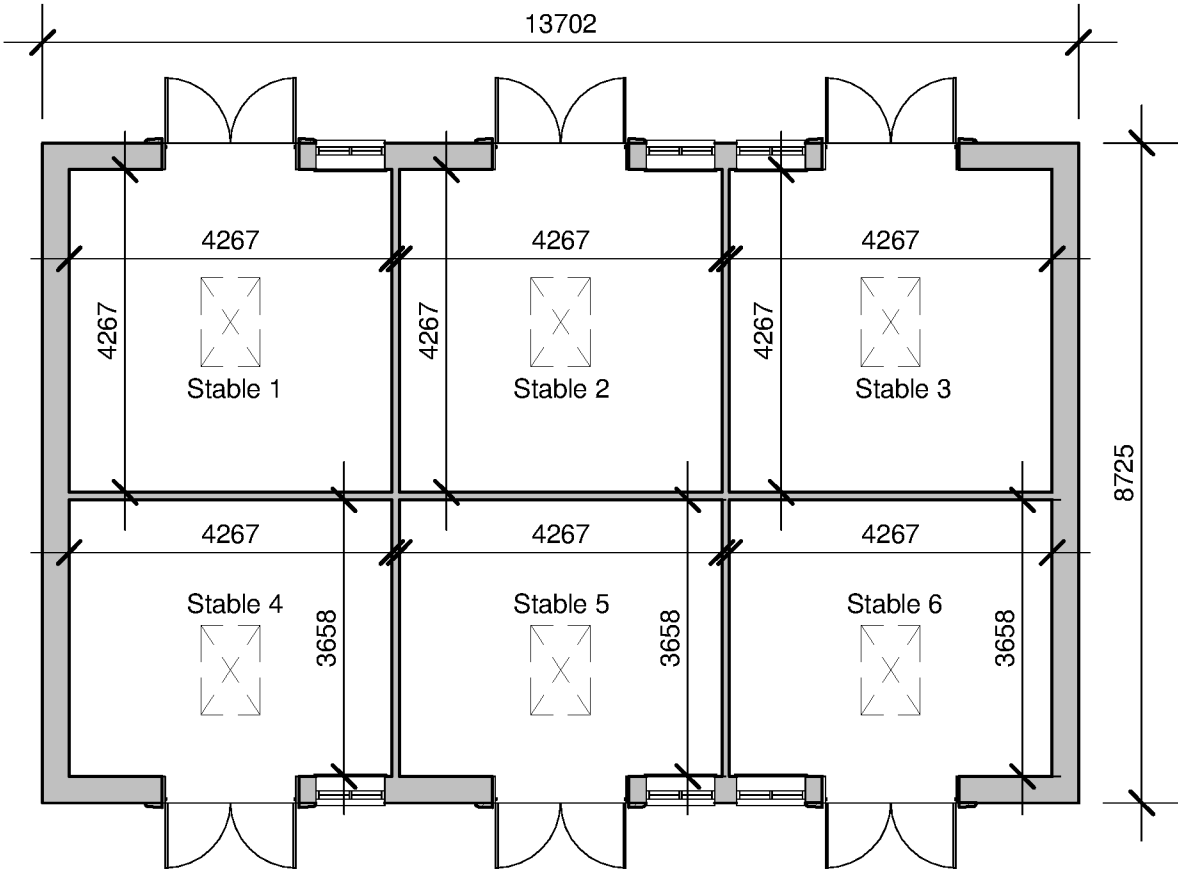


Proposed First Floor Plan



Proposed Rear Elevation

Rev:	
A	12.01.23 Roof height lowered and rear dormers omitted
B	27.01.23 Roof height lowered, first floor removed, stable 5 replacing store on G.F., in addition to front dormers and facade omitted
C	09.03.23 Stable 1,2,3 have been resized to 14ft x 14ft, Stable 4,5,6 have been resized to 12ft x 14ft.
D	23.03.23 Brickwork and brick detail changed to timber
E	29.03.23 Velux and Windows added

 

SCALE 1:100 @ A2

Client Wykes			hayward ARCHITECTS LTD 	
Project Title Proposed Stables Dadlington Lane Stapleton			19 Station Road Hinckley Leicestershire LE10 1AW Tel: 01455 635 665 Fax: 01455 618 971 www.hayward-architects.co.uk	
Drawing Title Proposed Stables - Scheme 2				
Scale 1:100	Date Aug 22	Sheet A2	Job No. 22/60	Drawing No. 05E
Author JET	Checked by -			
THE COPYRIGHT OF THIS DRAWING IS VESTED IN HAYWARD ARCHITECTS LTD. REPRODUCTION IN ANY FORM, EITHER IN WHOLE OR IN PART IS FORBIDDEN WITHOUT THE PRIOR WRITTEN PERMISSION OF THE COPYRIGHT HOLDER. DO NOT SCALE FROM DRAWING AND ONLY FIGURED DIMENSIONS ARE TO BE USED.			Status Design Development	