

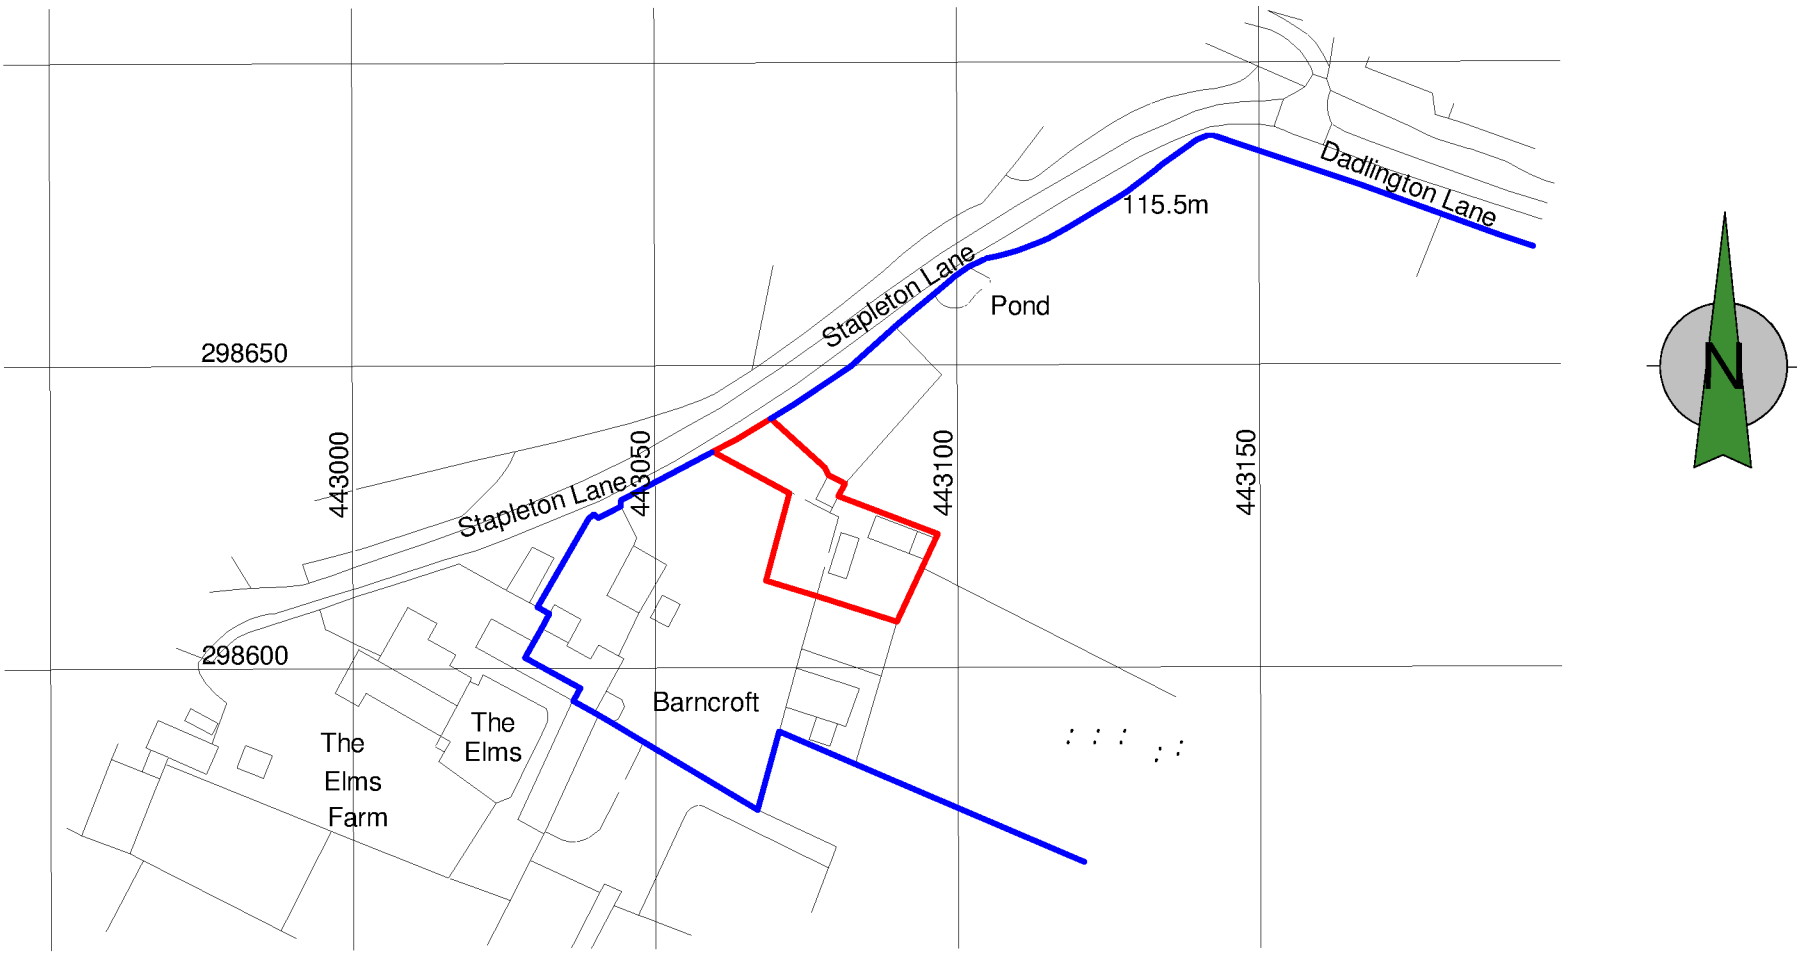


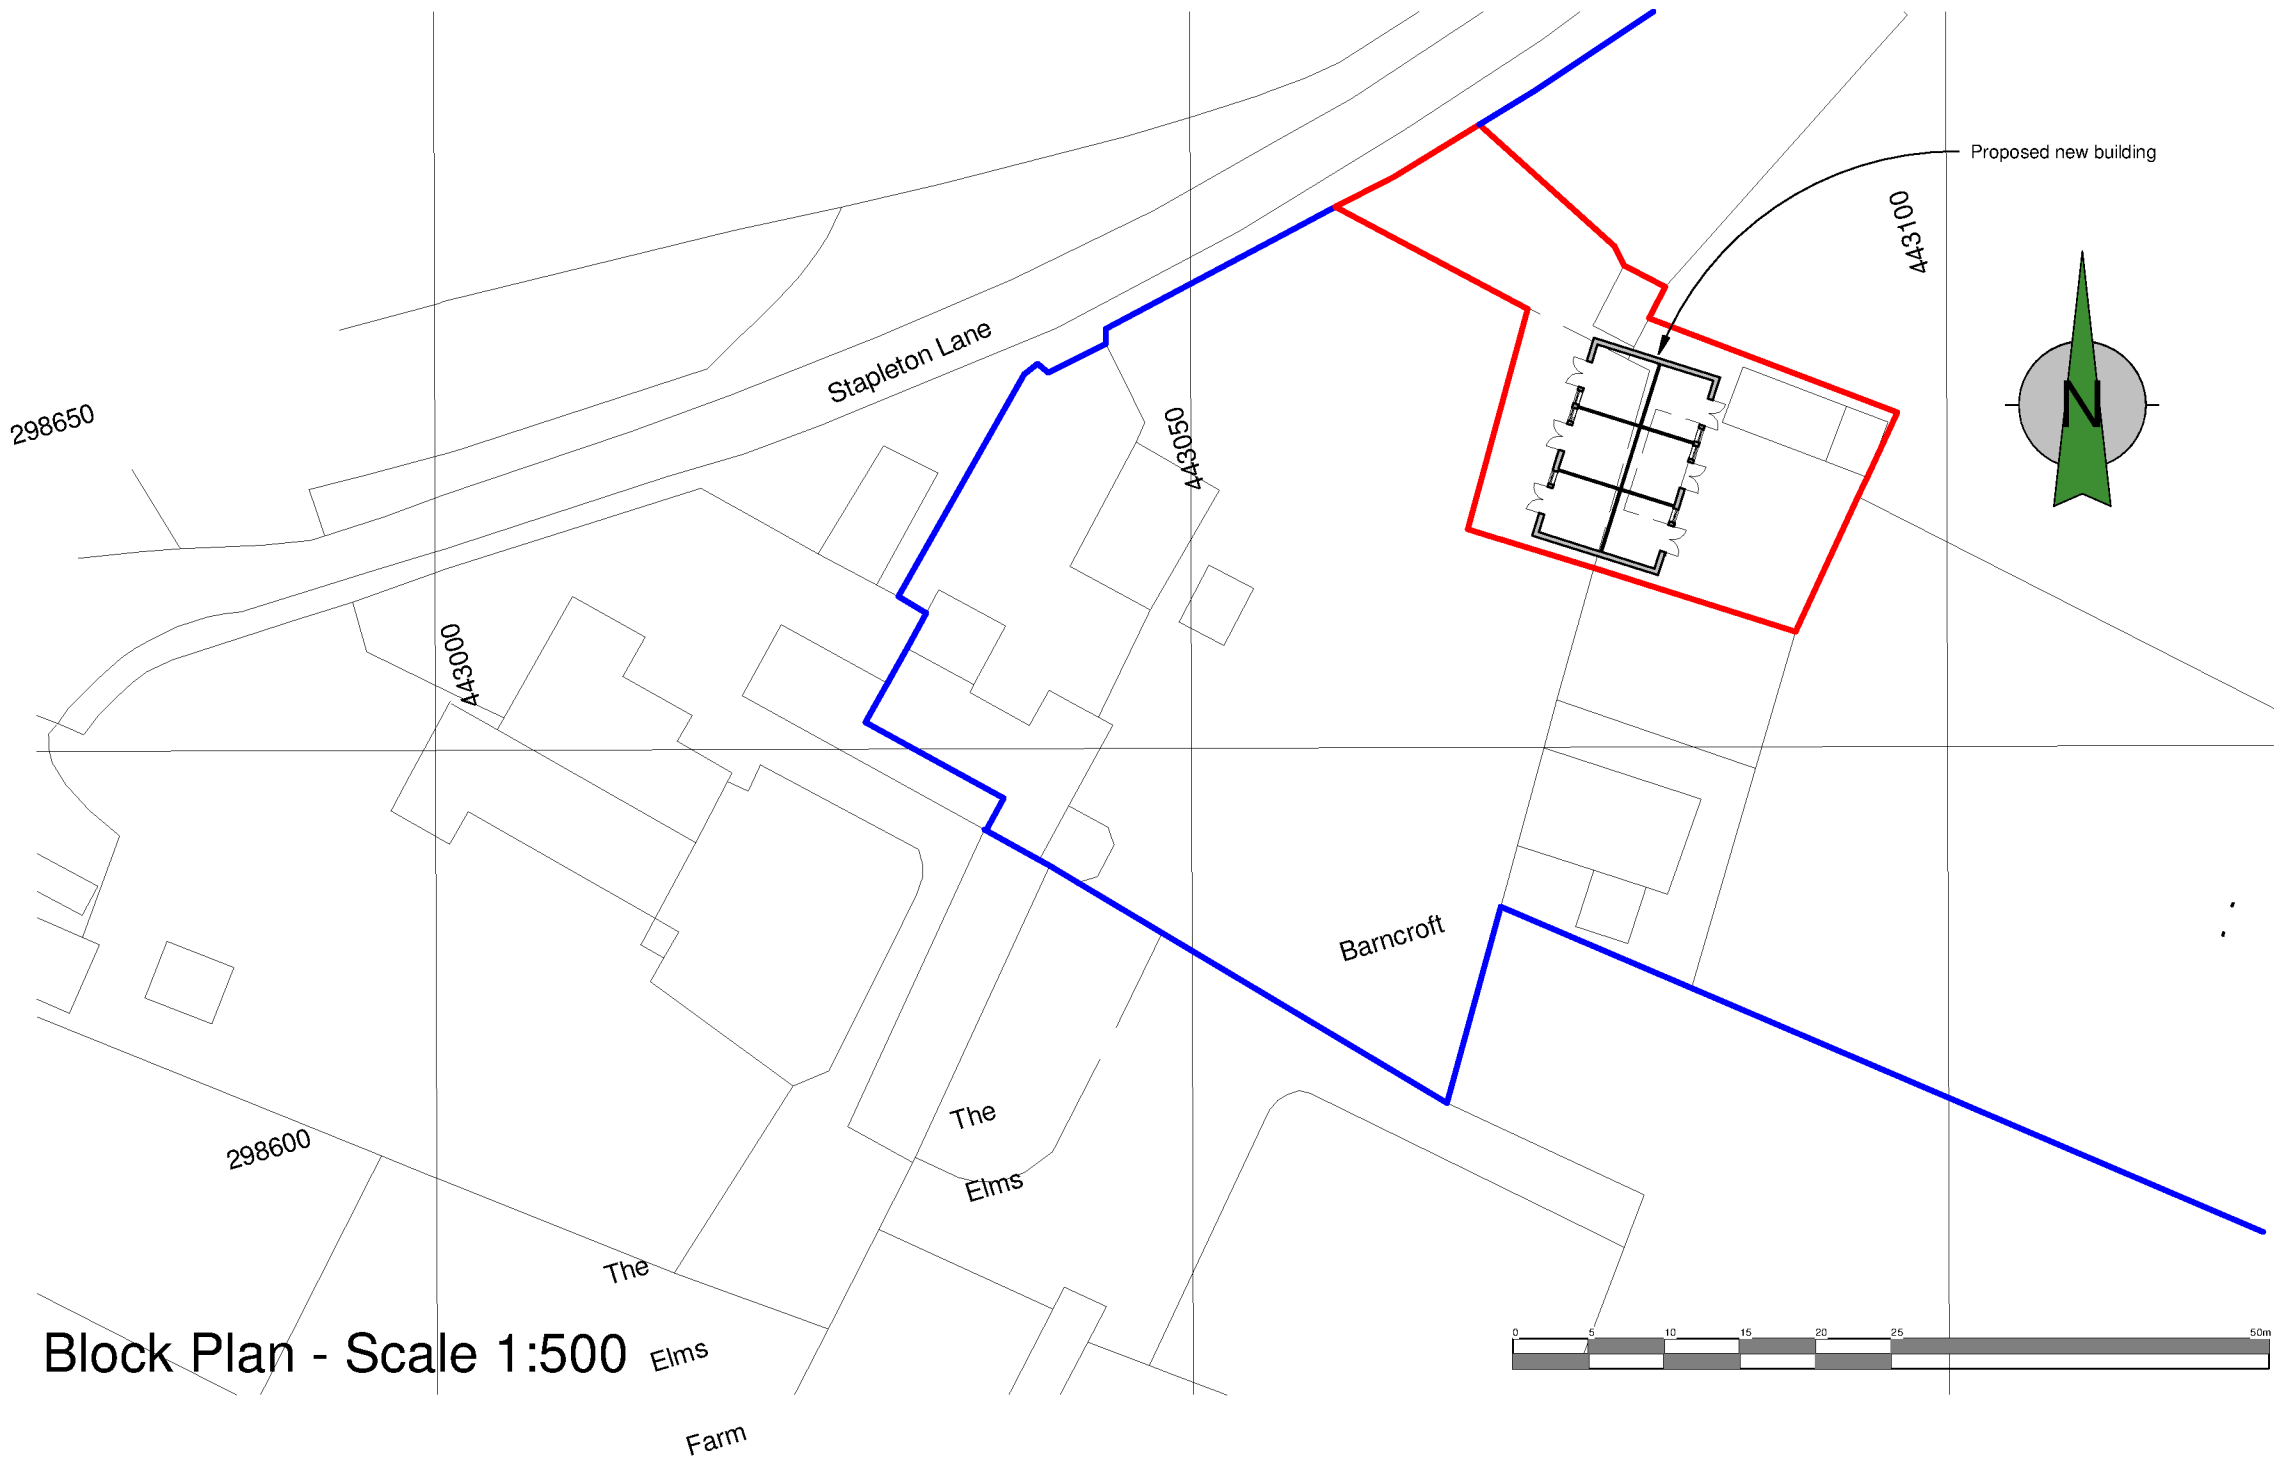


Ordnance Survey, (c) Crown Copyright 2022. All rights reserved. Licence number 100022432

Location Plan
Scale 1:1250

 

Block Plan - Scale 1:500

 

19 Station Road
Hinckley
Leicestershire
LE10 1AW
Tel: 01455 635 665
Fax: 01455 618 971
www.hayward-architects.co.uk

Client	Wykes		
Project Title	Proposed Stables Dadlington Ln Stapleton		
Drawing Title	Site Plans		
Scale	1:500 & 1:1250	Date	SEPT 22
Author	LJW	Checked by	-
Job No.	22/60	Drawing No.	06C
Status	Planning		

THE COPYRIGHT OF THIS DRAWING IS VESTED IN HAYWARD ARCHITECTS LTD.
REPRODUCTION IN ANY FORM, EITHER IN WHOLE OR IN PART IS FORBIDDEN WITHOUT
THE PRIOR WRITTEN PERMISSION OF THE COPYRIGHT HOLDER. DO NOT SCALE FROM
DRAWINGS AND ONLY FIGURED DIMENSIONS ARE TO BE USED