





Side Elevation

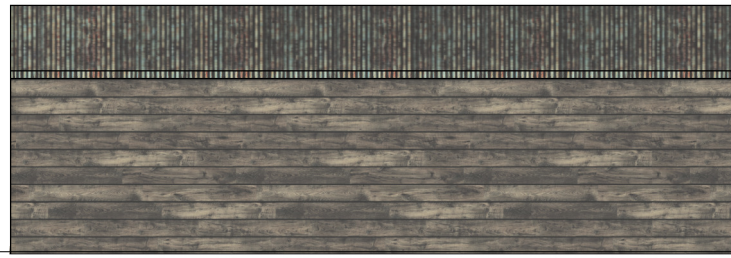


Rear Elevation

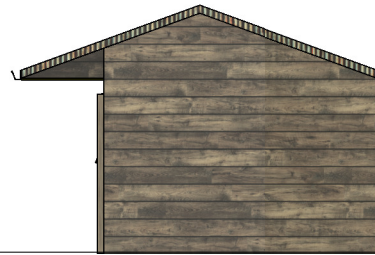

Side Elevation



Front Elevation

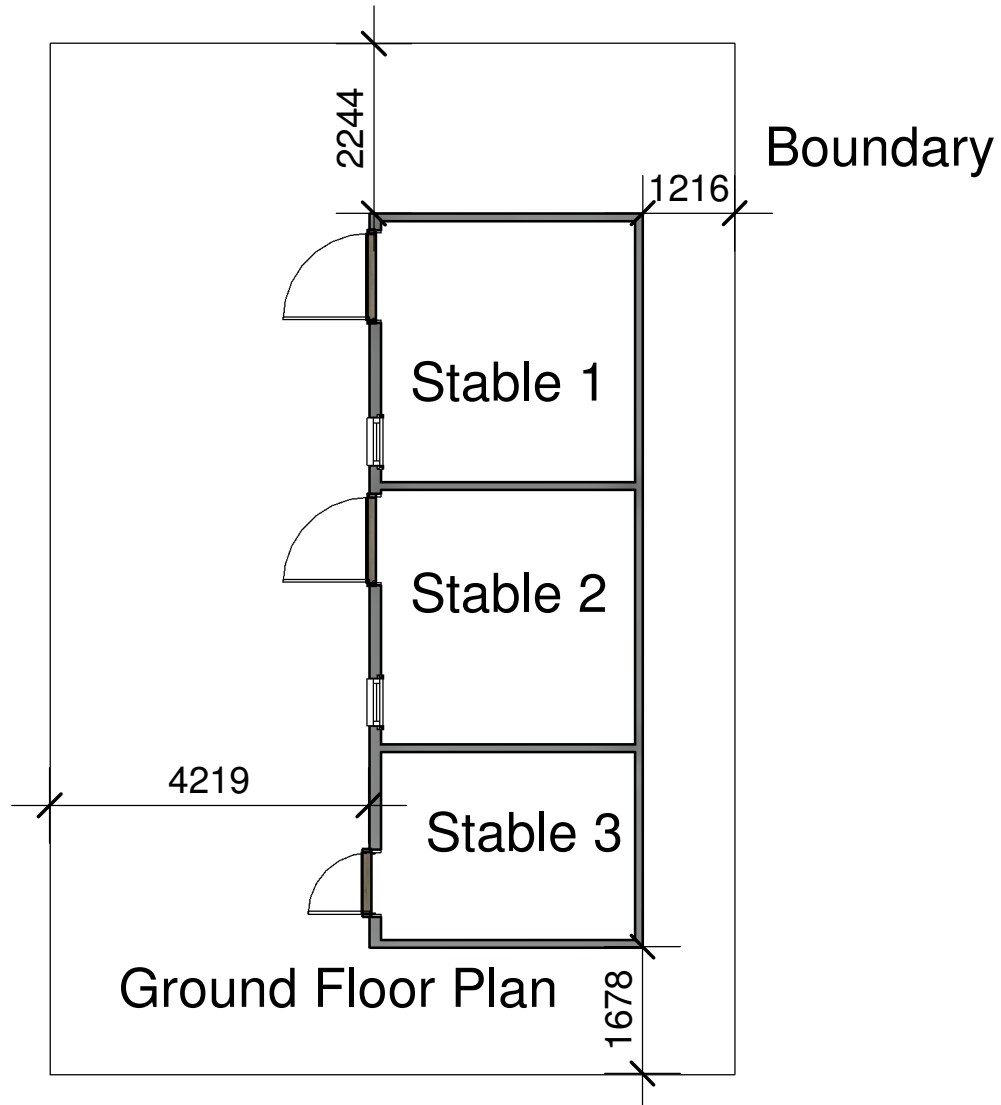

First Floor Plan

Client mr and mrs wykes			
Project Extensions and alterations Dadlington lane Leicester	Scale 1:100	Sheet A3	Job No. 22/60
	Date 07/2022	Drawing No. 01	
Drawing Survey Drawing	Author MS	Checked by	
THE COPYRIGHT OF THIS DRAWING IS VESTED IN HAYWARD ARCHITECTS LTD. REPRODUCTION IN ANY FORM, EITHER IN WHOLE OR IN PART IS FORBIDDEN WITHOUT THE PRIOR WRITTEN PERMISSION OF THE COPYRIGHT HOLDER. DO NOT SCALE FROM DRAWING AND ONLY FIGURED DIMENSIONS ARE TO BE USED			Drawing Status Planning

hayward
ARCHITECTS LTD
19 Station Road
Hinckley
Leicestershire
LE10 1AW
Tel: 01455 635 665
Fax: 01455 618 971
www.hayward-architects.co.uk