




 


REAR ELEVATION

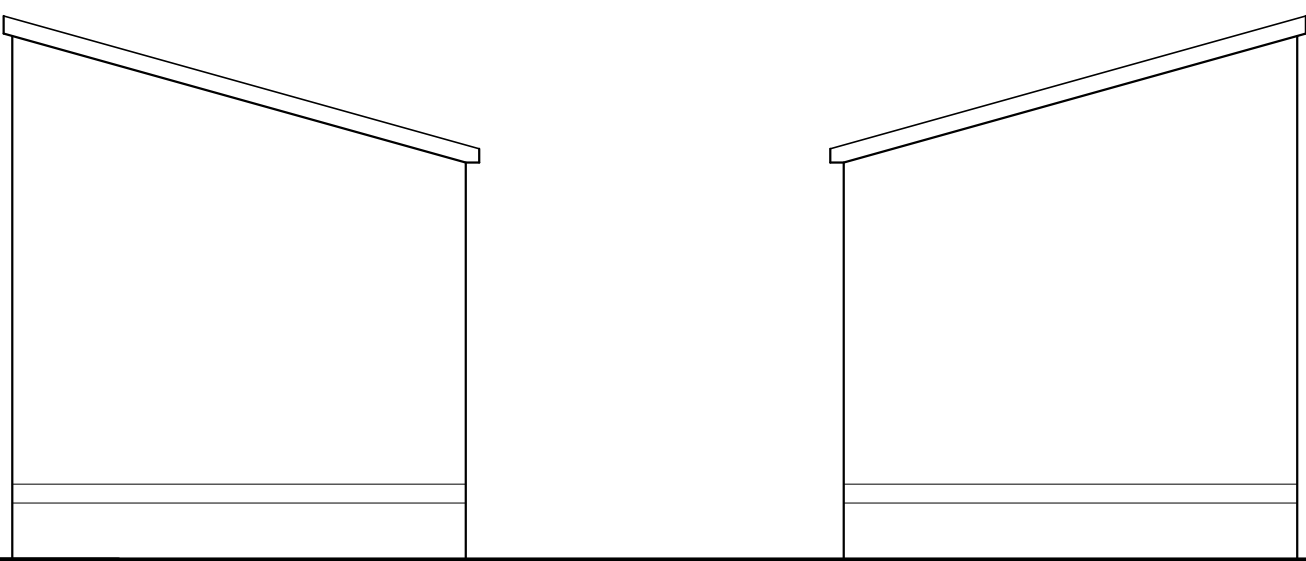


SIDE ELEVATION

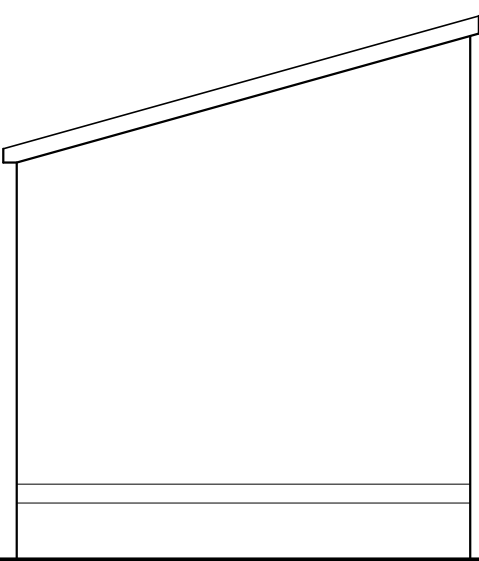

SIDE ELEVATION

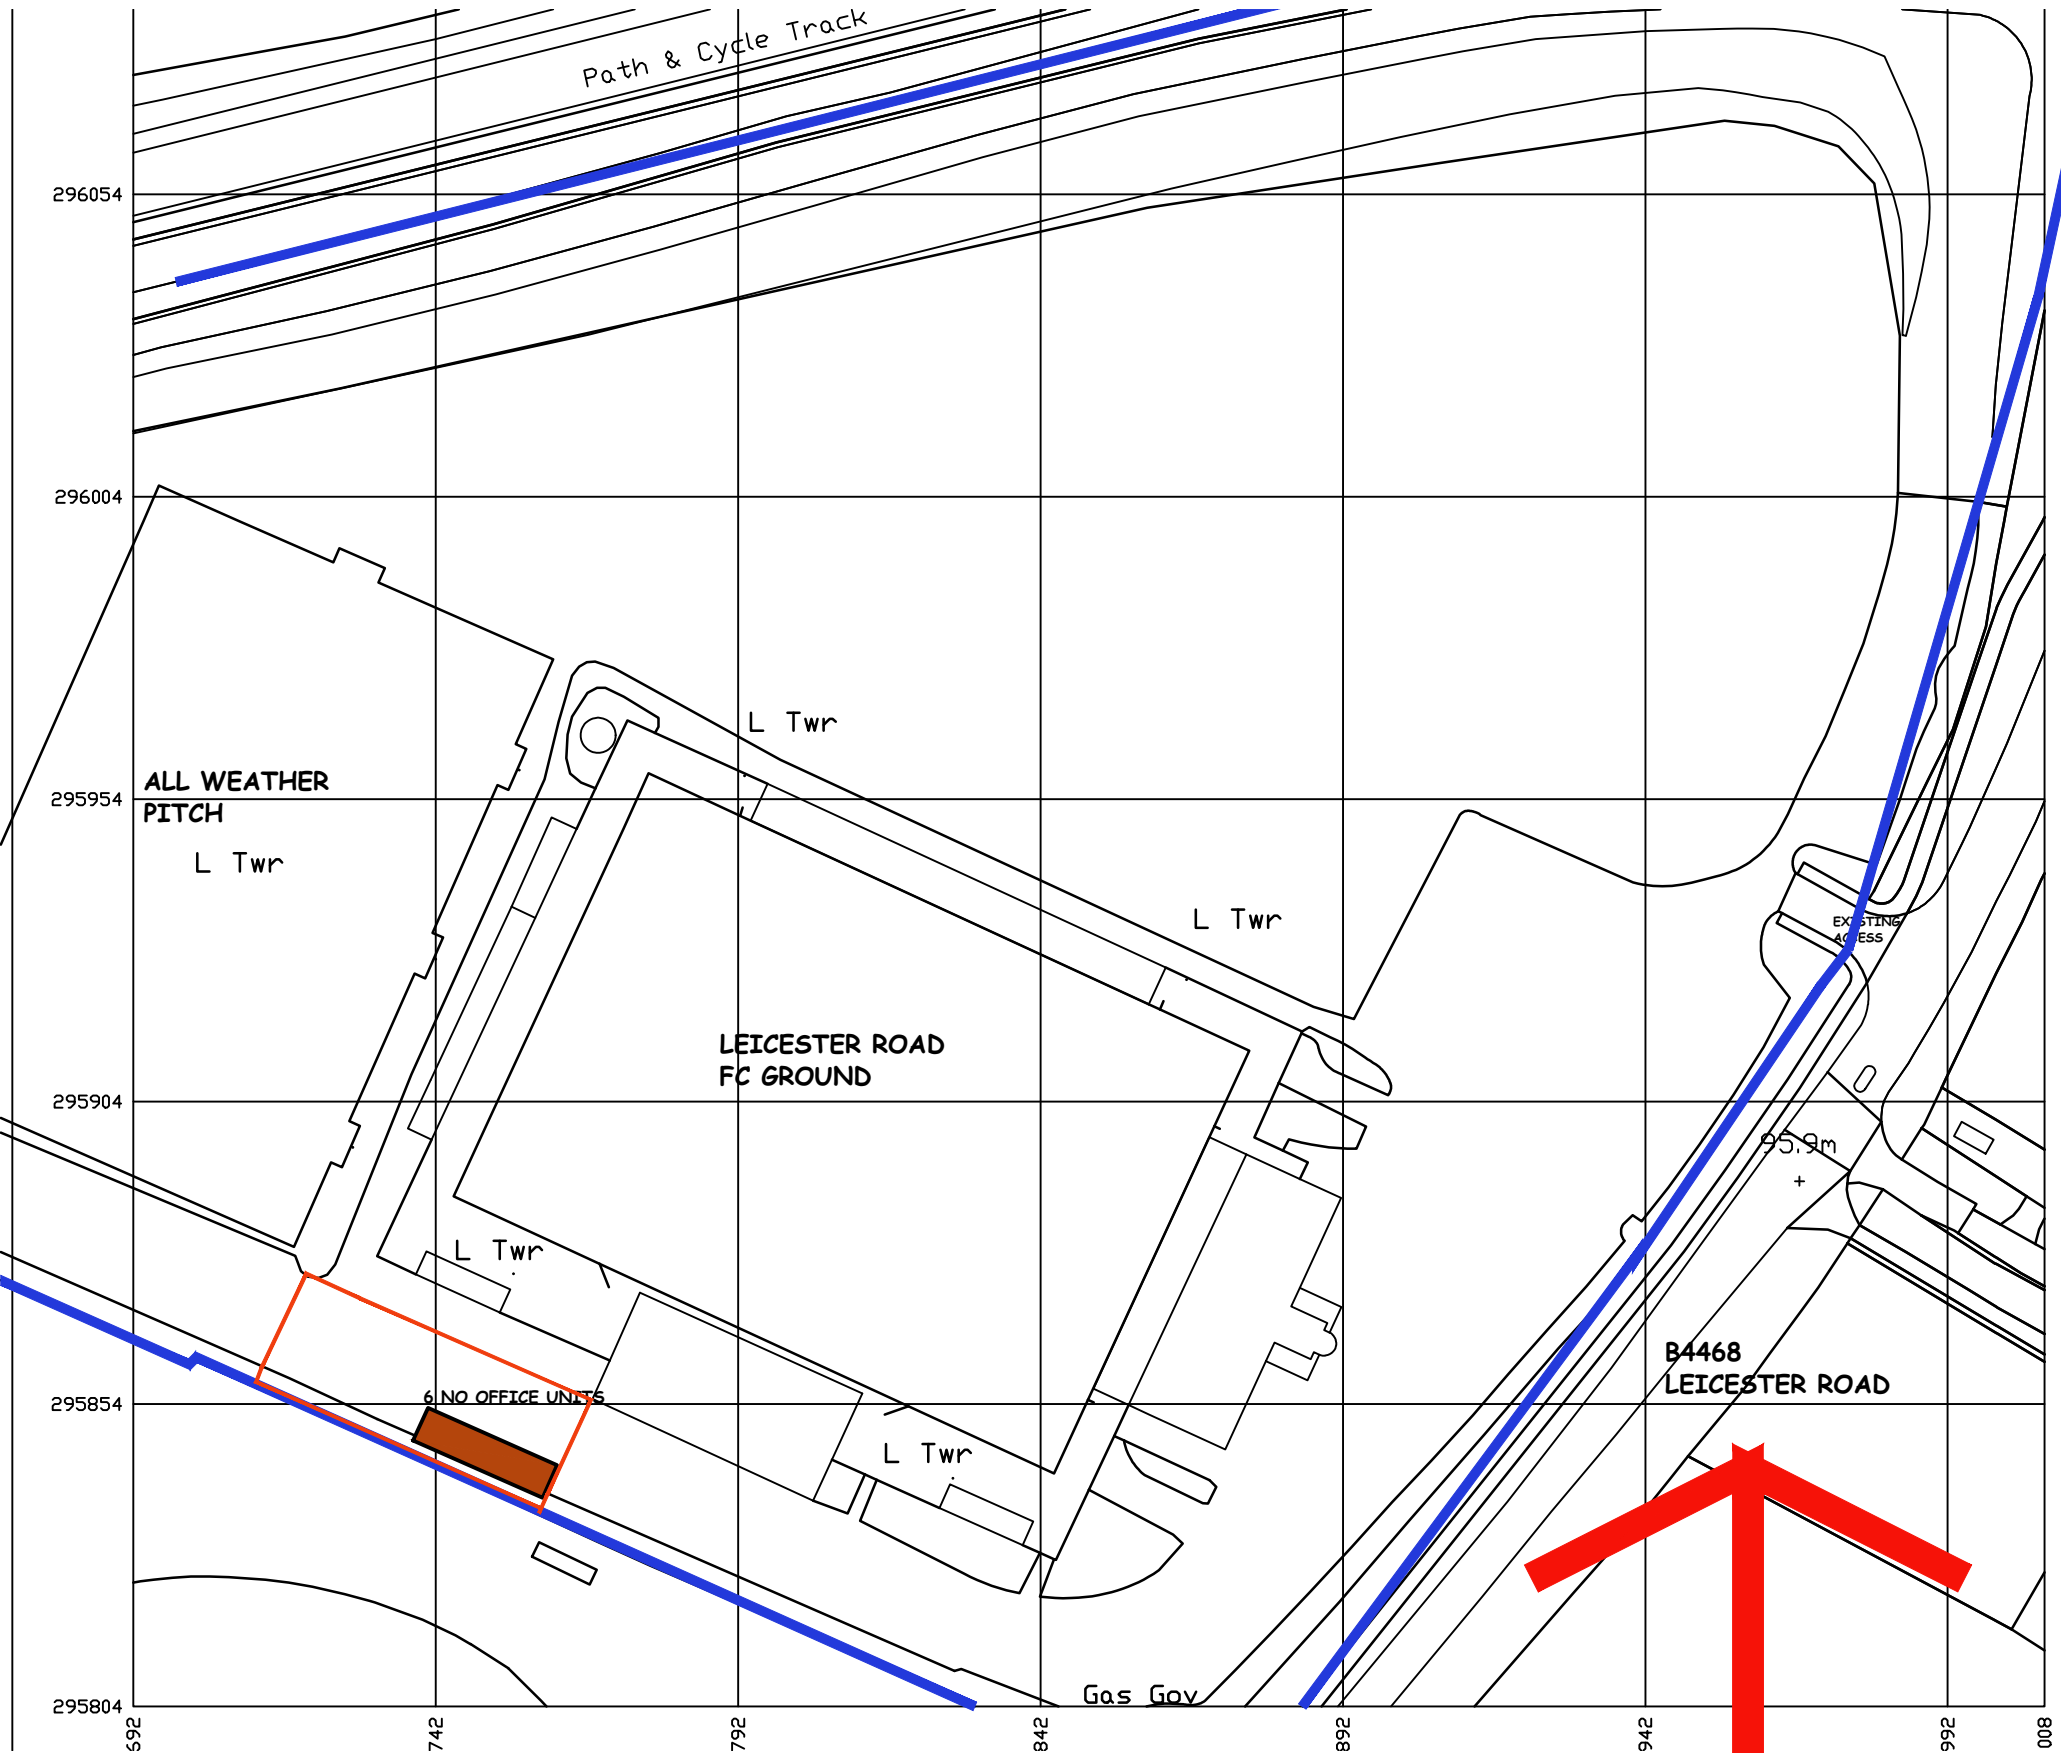


LOCATION 1.1250

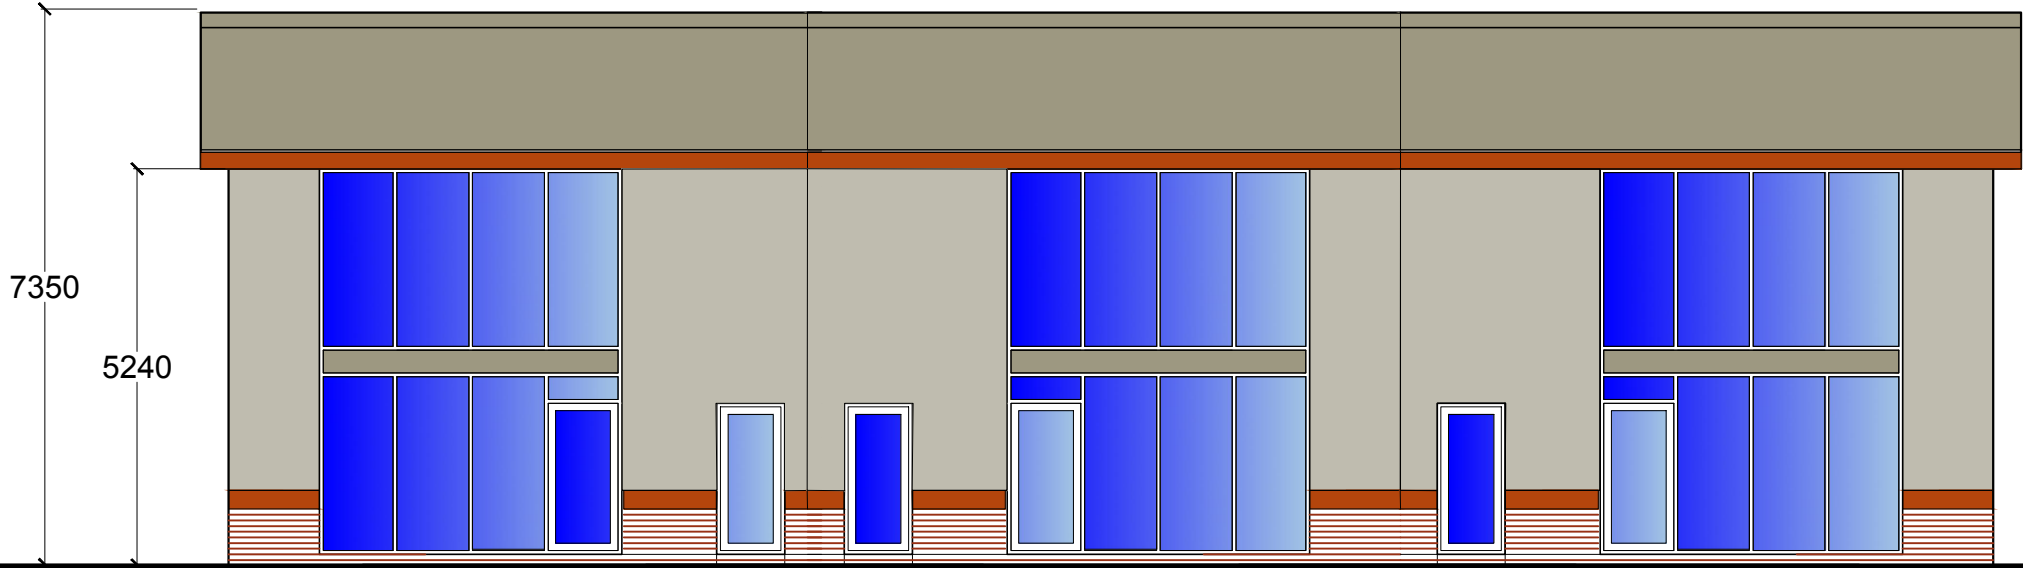


FRONT ELEVATION


- grey metal sheeting
- reformed stone blocks
- grey aluminium doors and windows.
- facing brickwork

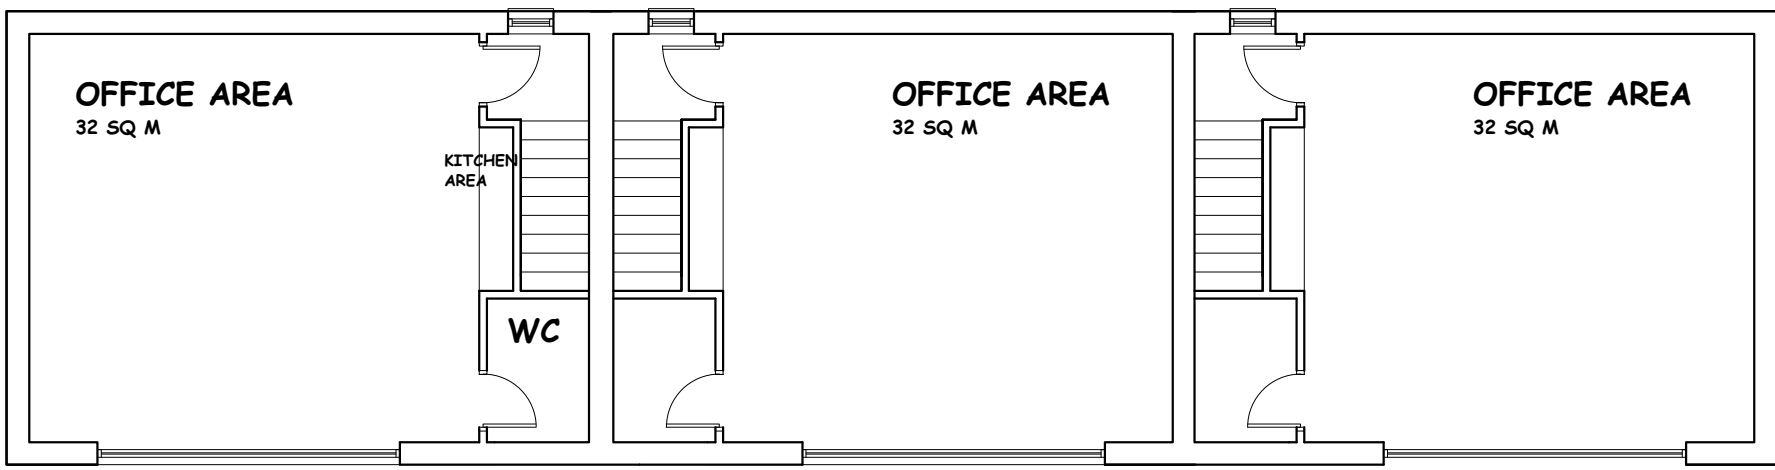


FIRST FLOOR

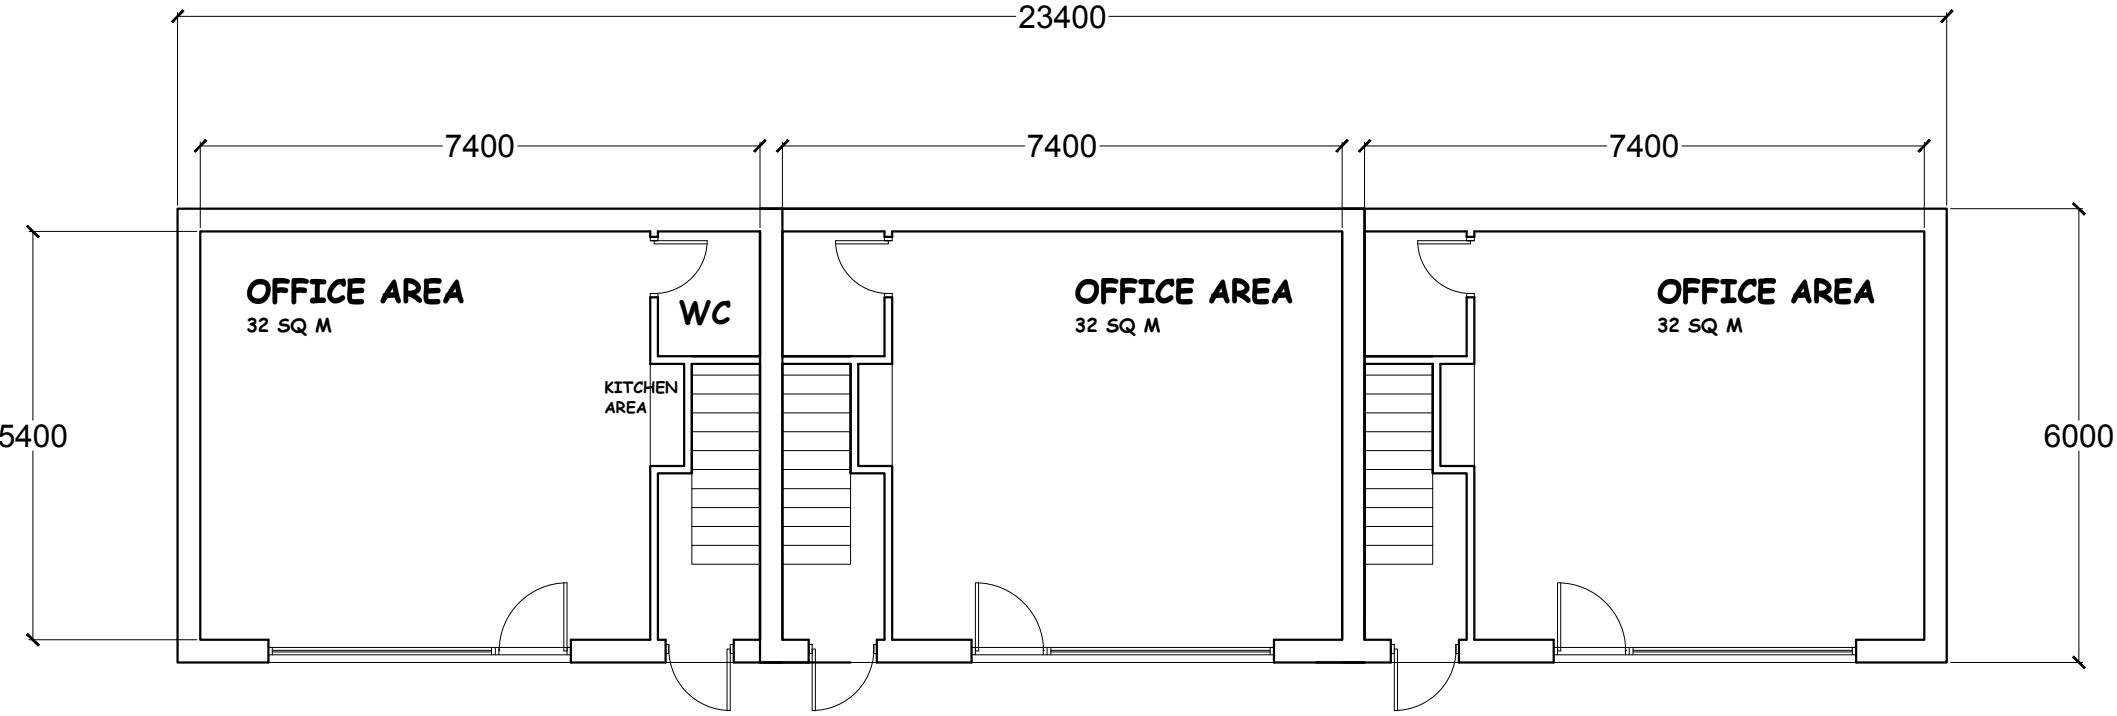

GROUND FLOOR
TOTAL FLOOR AREA 248 SQ M

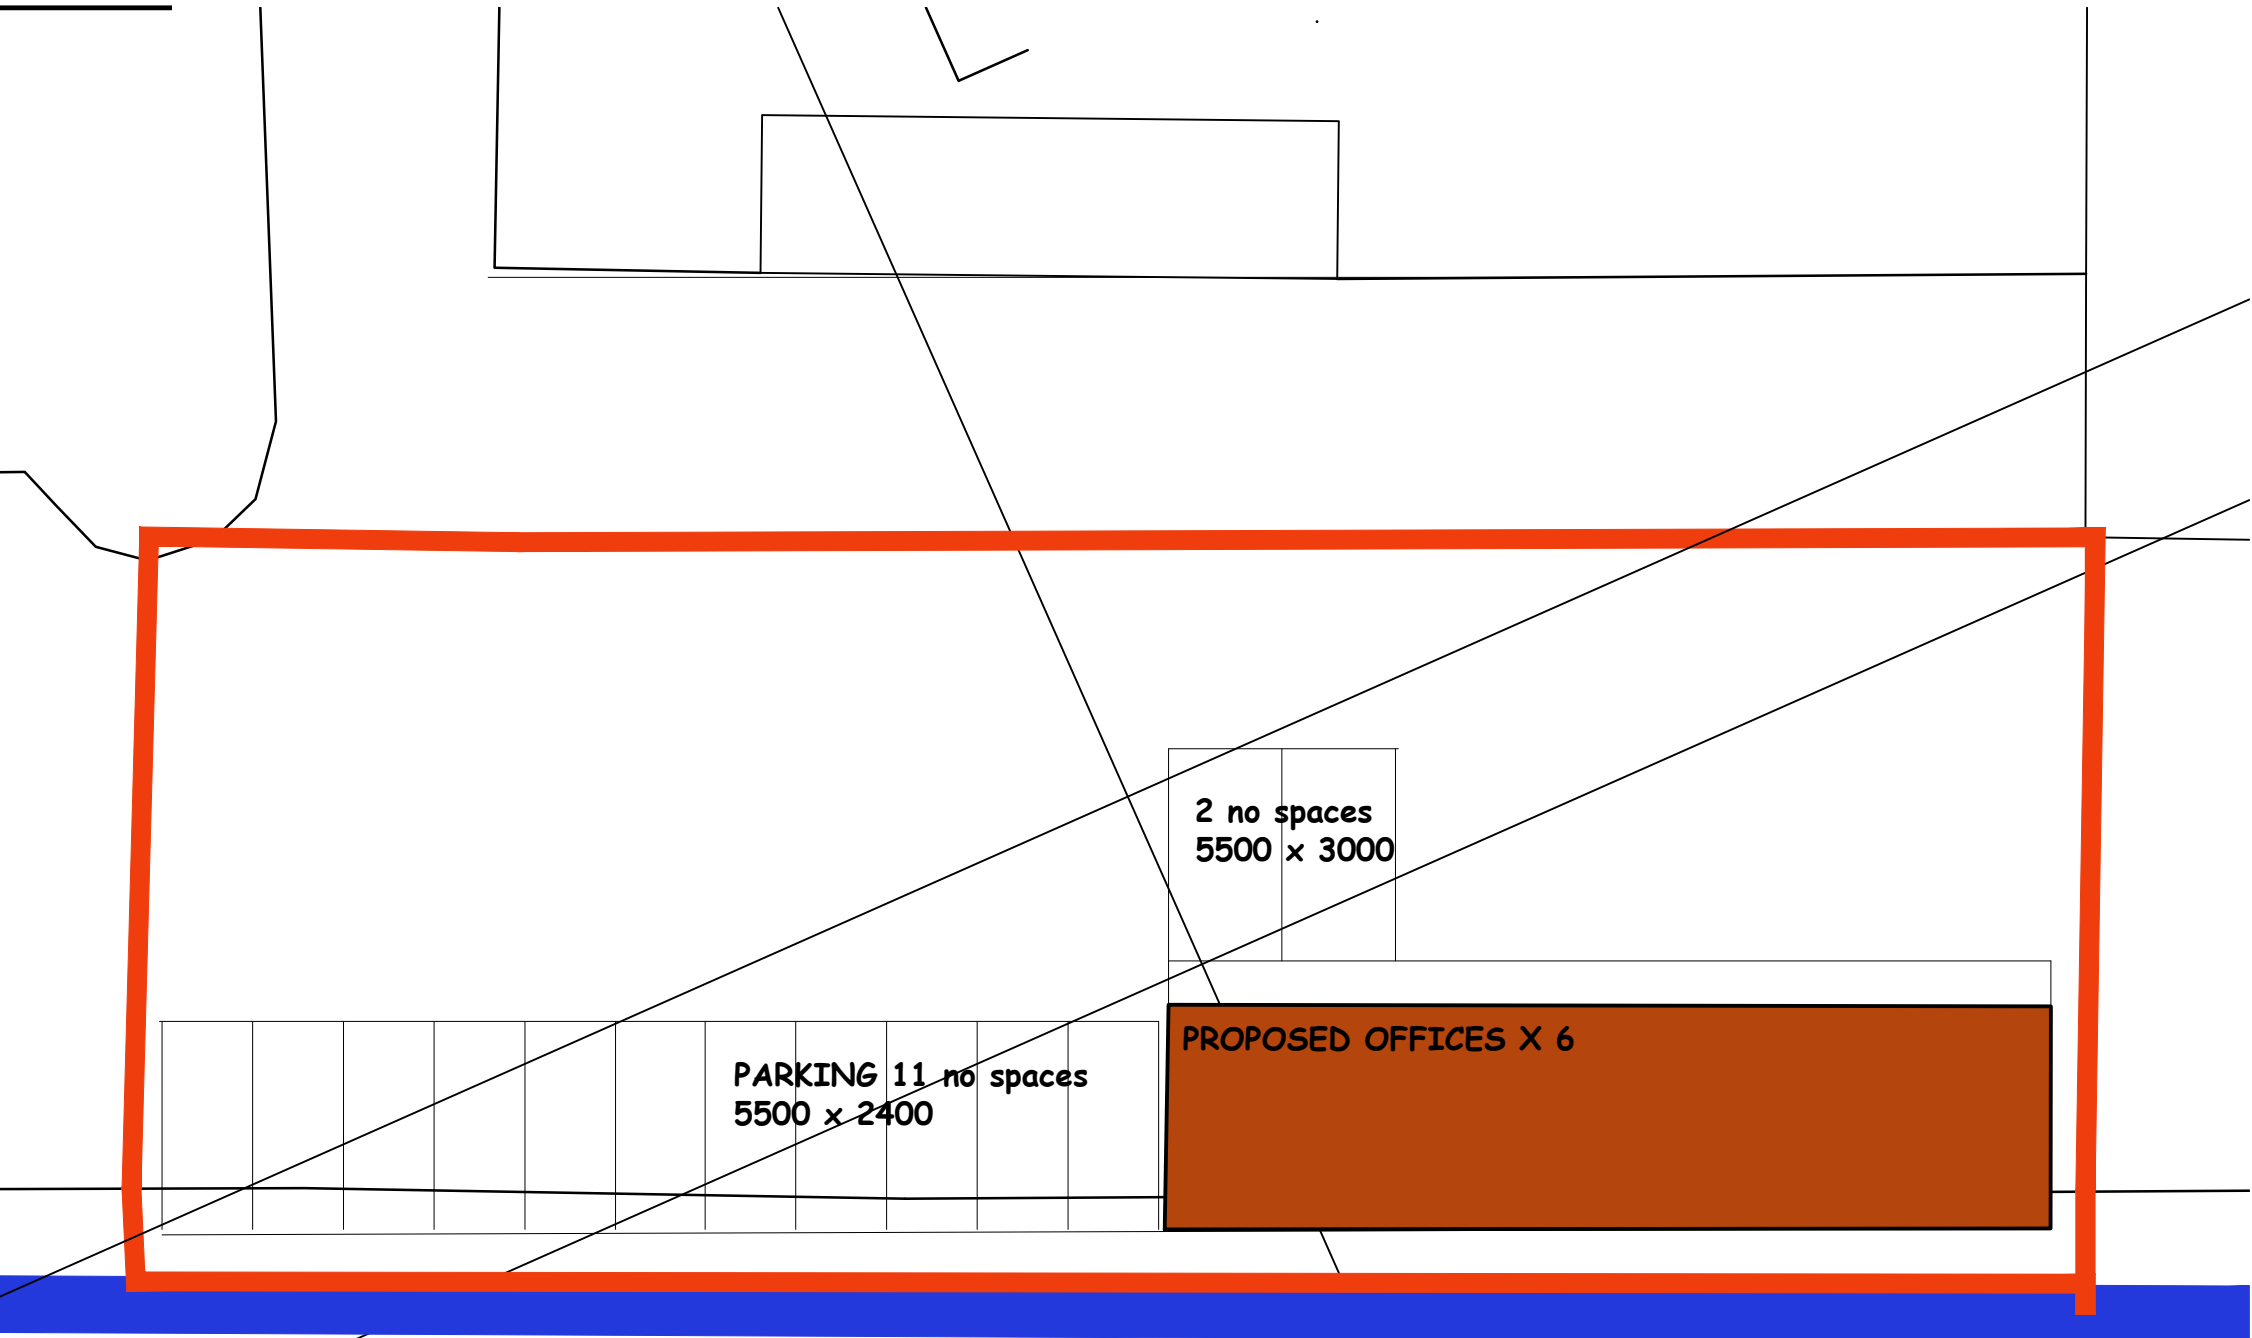

PARKING 1.200

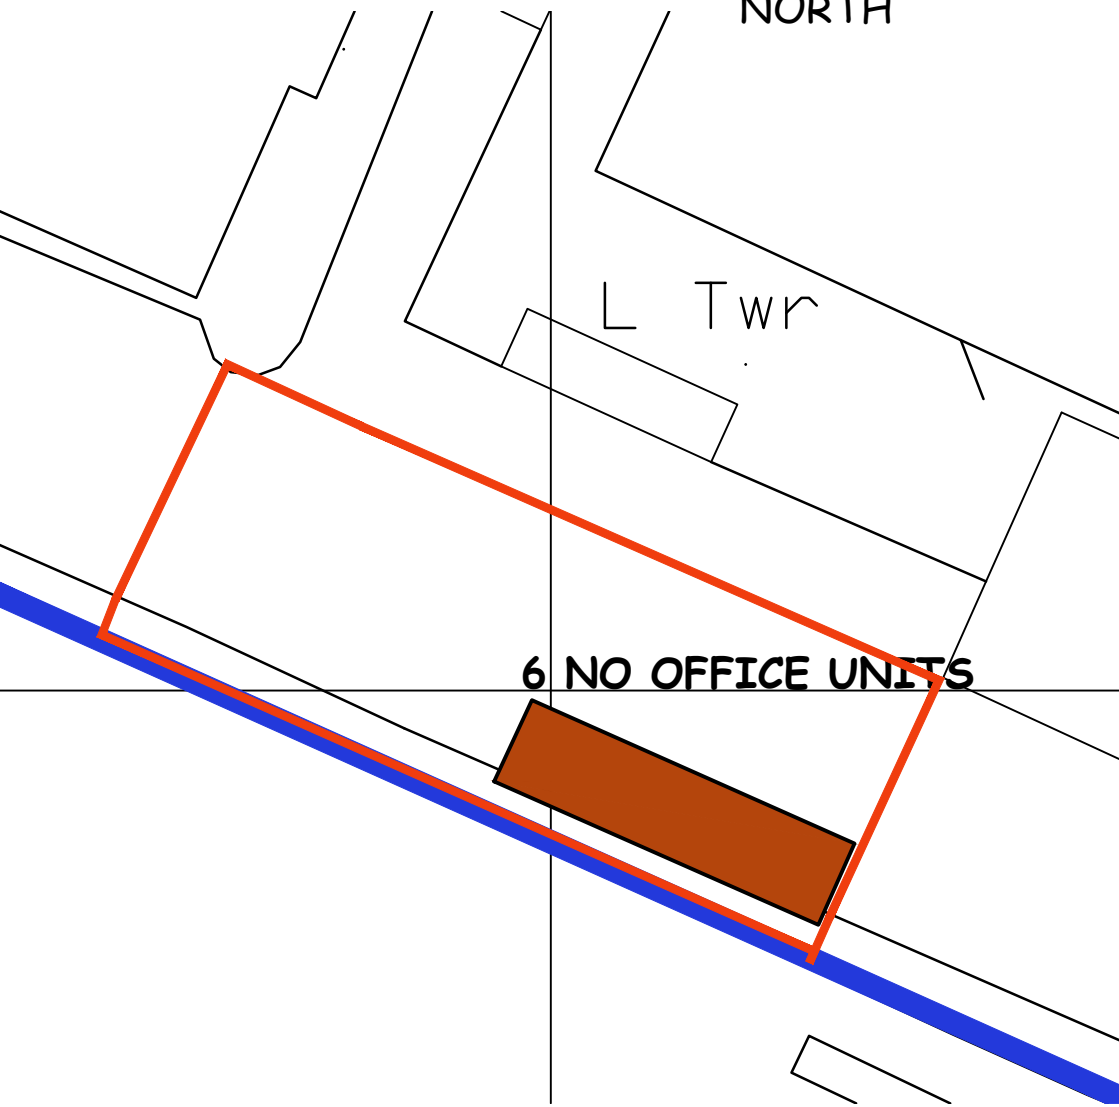

BLOCK 1.500

49 FALCON ROAD, ANSTEY , LE7 7FY
TEL: 07760 160572
0116 2365663
nigel.dutton88@gmail.com A1

this drawing is the copyright of NIGEL DUTTON
and should not be reproduced without permission.

client

LEICESTER ROAD FC

project

OFFICES

title

PLANNING

scale
1:100 1:500

date
NOV 2022

drg. no
ND.21.166.01

rev
E