




A	01.03.23	AMENDED TO SUIT PLAN
B	02.03.23	LEVELS AMENDED
C	02.03.23	EXTENSION AMENDED
D	03.03.23	STATUS CHANGED TO PLANNING

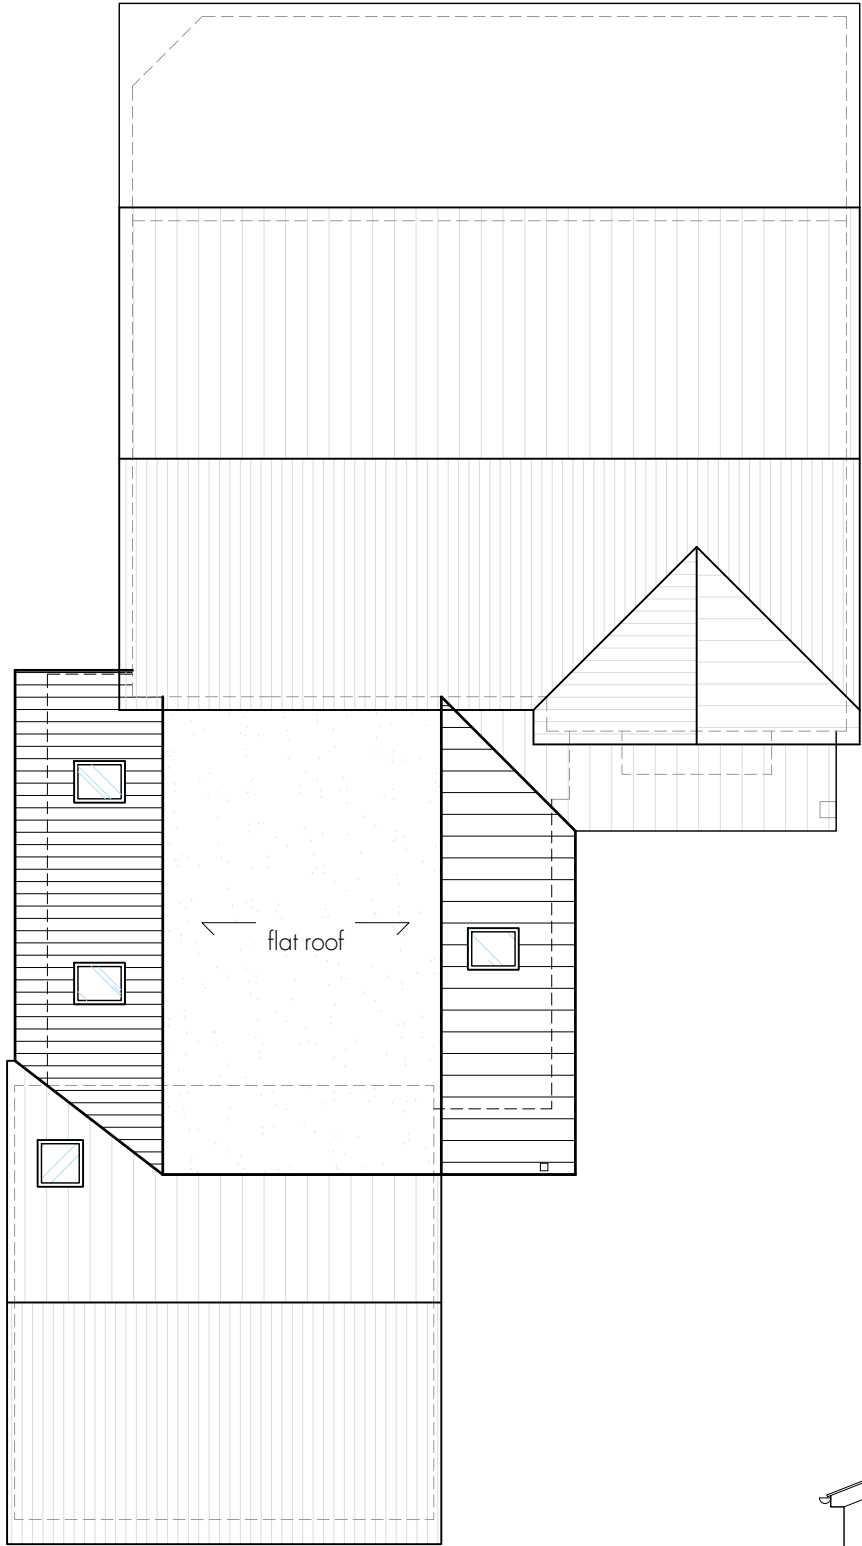

Proposed Roof Plan

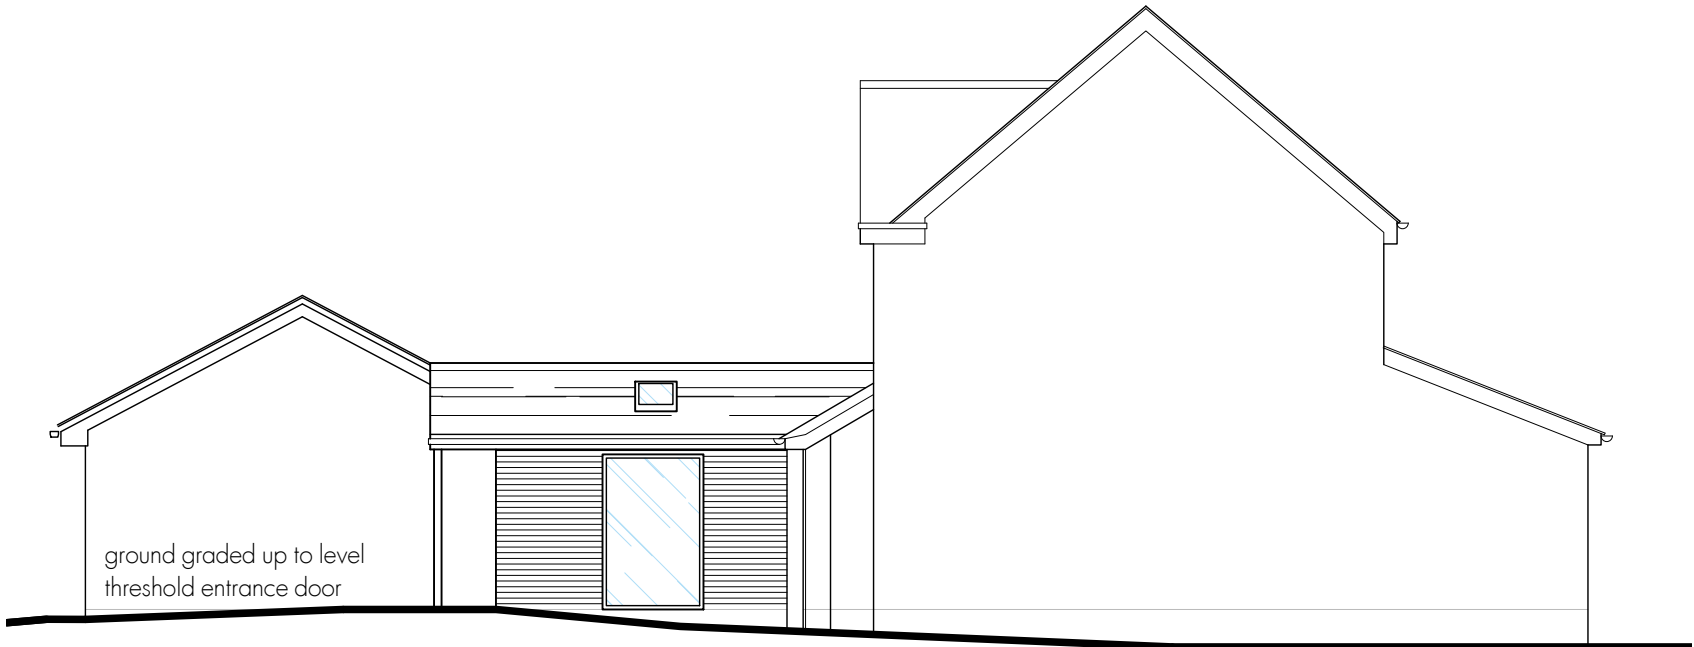

Proposed South Elevation

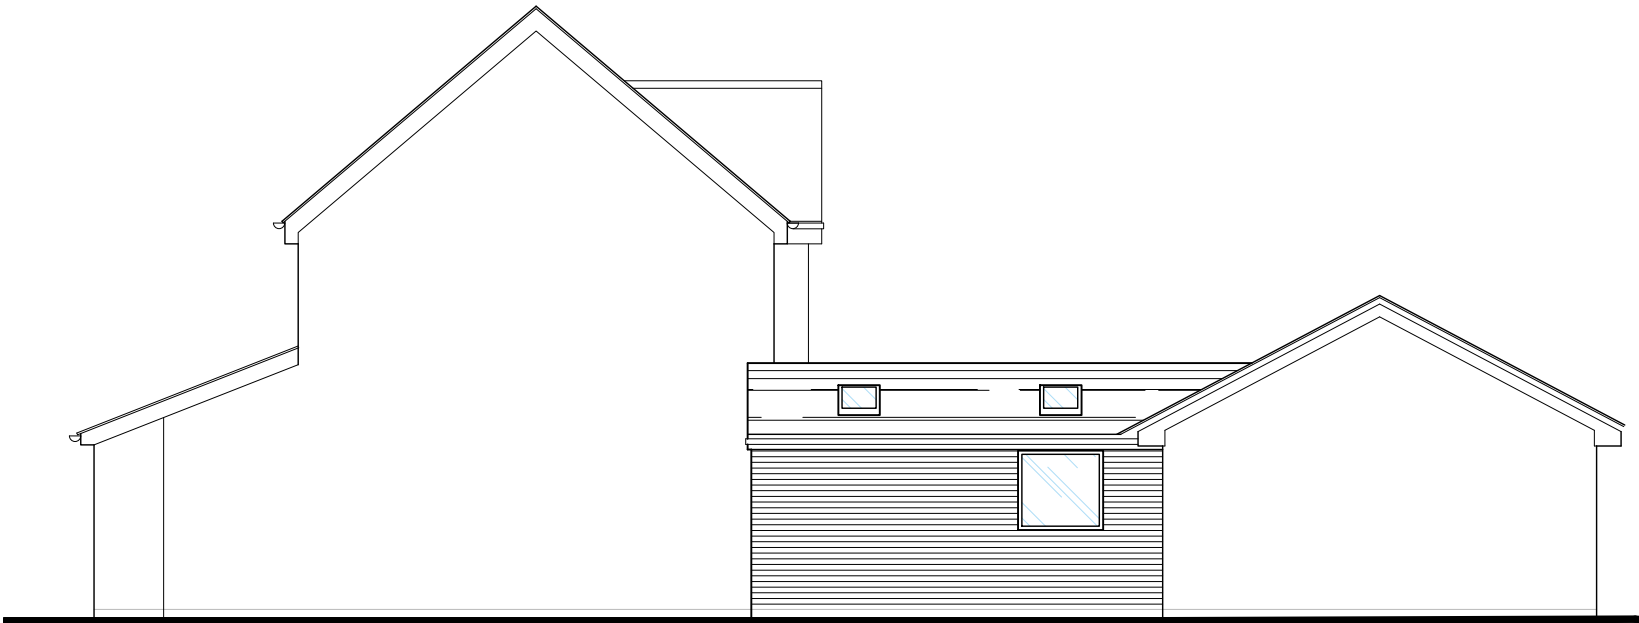


Proposed North Elevation

DISCLAIMER NOTES
DRAWING SUBJECT TO FOLLOWING CONDITIONS:

- SITE LEVEL SURVEY
- CONFIRMATION OF LEGAL BOUNDARY & EASEMENTS
- GROUND INVESTIGATION BY OTHERS
- STATUTORY AUTHORITY SERVICES INVESTIGATION
- PLANNING AUTHORITY COMMENTS/APPROVAL
- HIGHWAY AUTHORITY COMMENTS/APPROVAL
- CONSERVATION OFFICER COMMENTS/APPROVAL
- BUILDING CONTROL OFFICER COMMENTS/APPROVAL
- FLOOD RISK ASSESSMENT
- PARTY WALL ACT 1996



0116 286 6370
enquiries@rmjames.co.uk
www.rmjames.co.uk

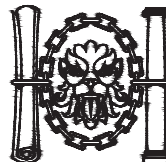CLIENT Bob Smallman		 Chartered Institute of Architectural Technologists Registered Practice
PROJECT Proposed Granny Annexe 3 Benbow Close, Hinckley LE10 1RQ		
DRAWING Proposed Roof Plan and Elevations		
SCALE 1:100 @ A3		DATE February 2023
STATUS PLANNING		
PROJECT No 23/380	DRAWING No 23/380 SK02	REVISION D