




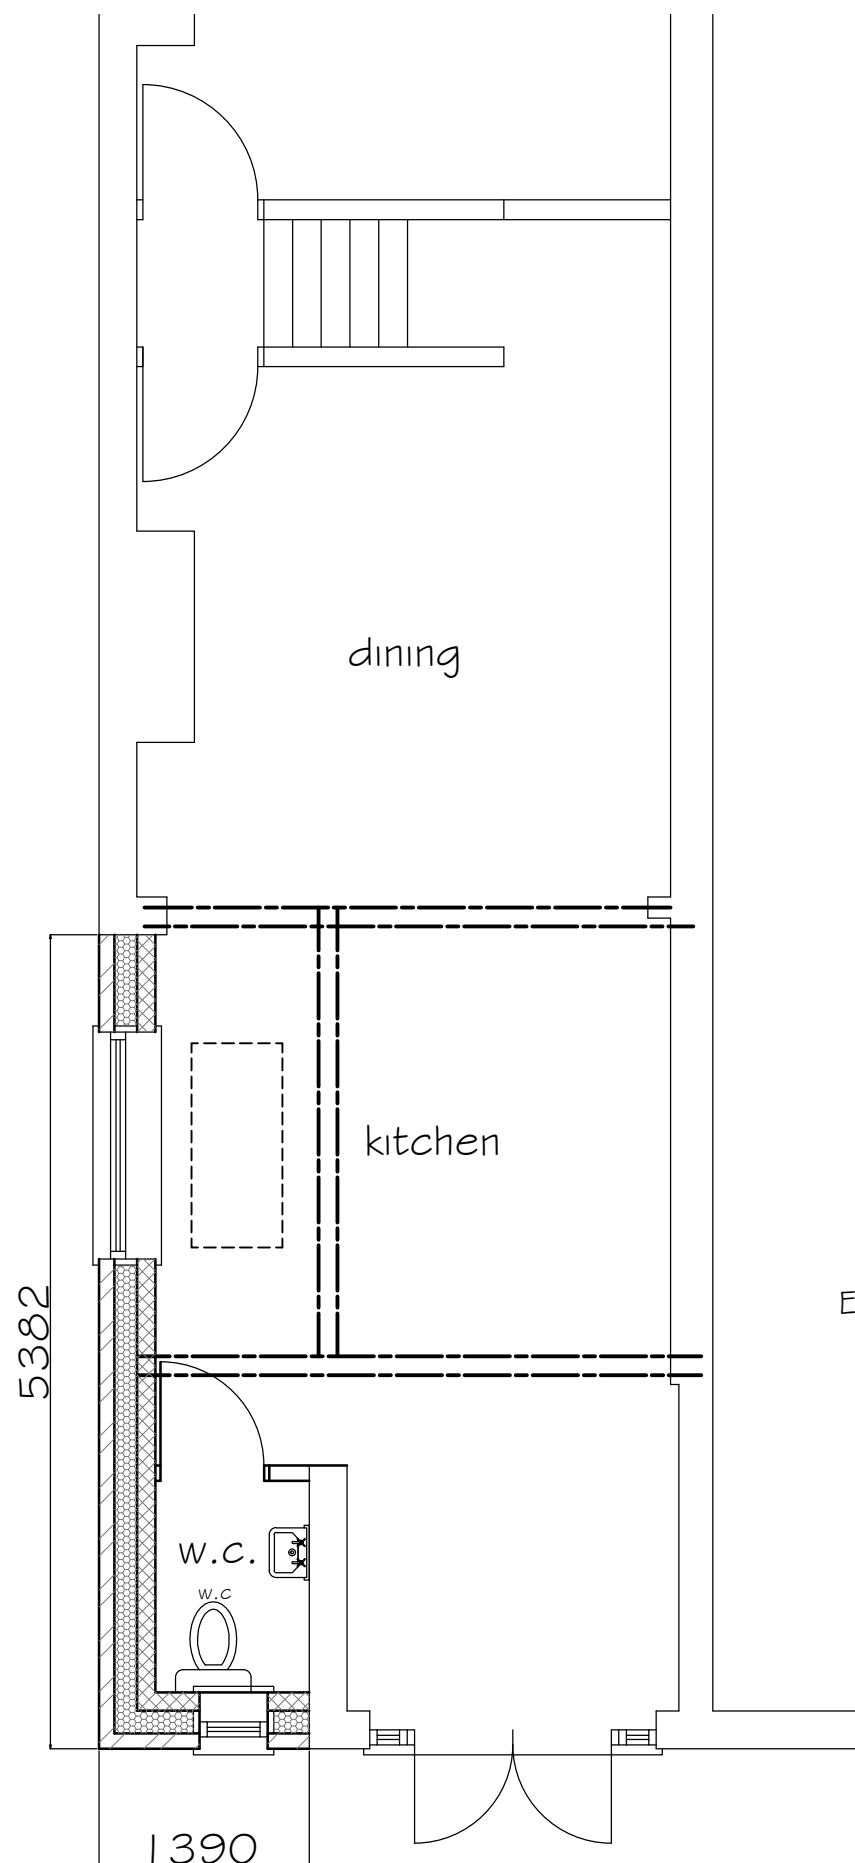


PROPOSED GROUND FLOOR PLAN

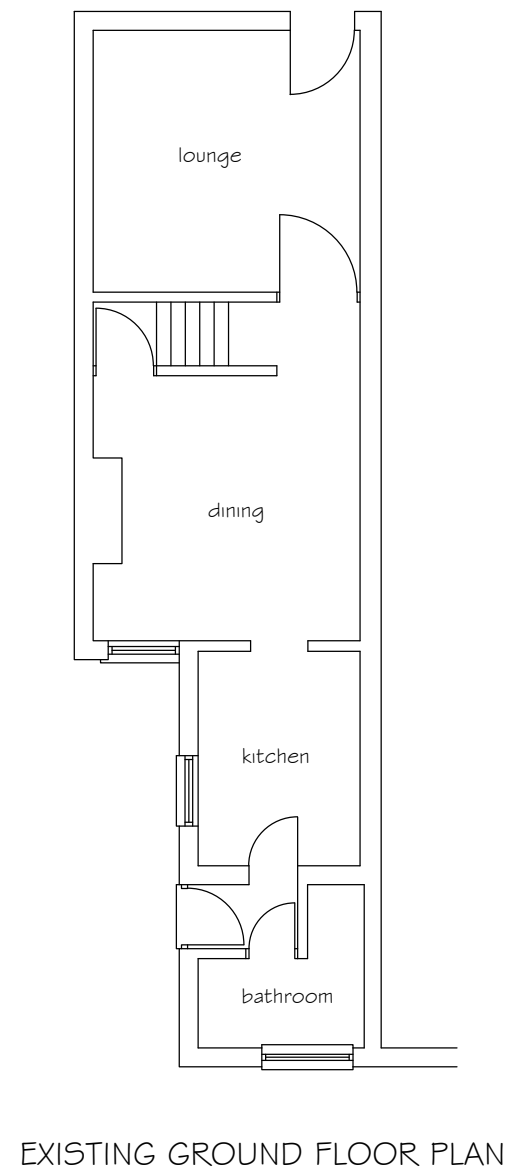

EXISTING GROUND FLOOR PLAN

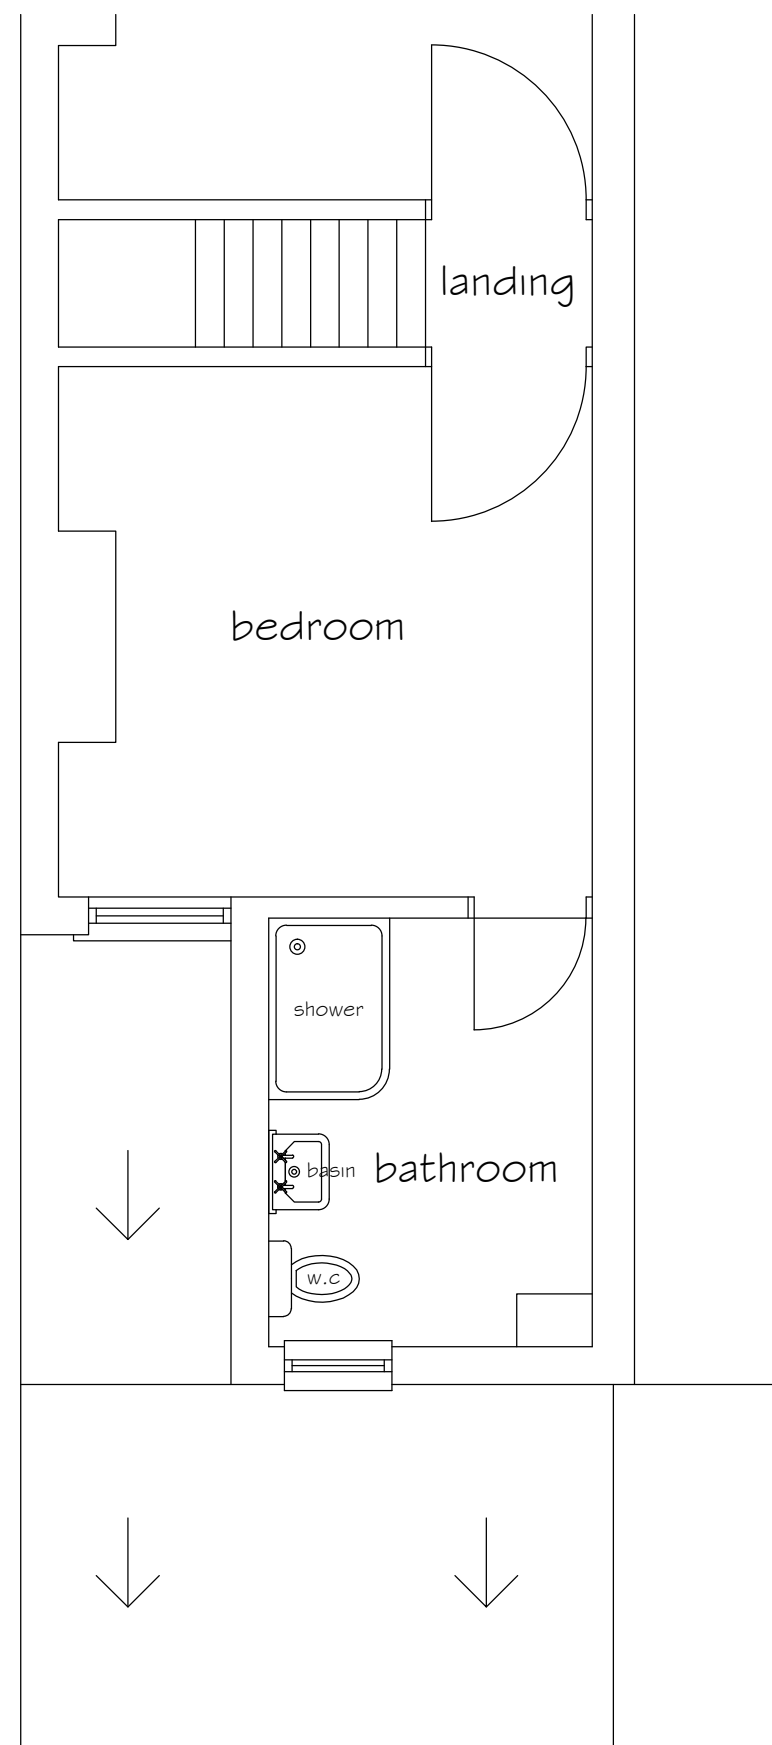

PROPOSED FIRST FLOOR PLAN

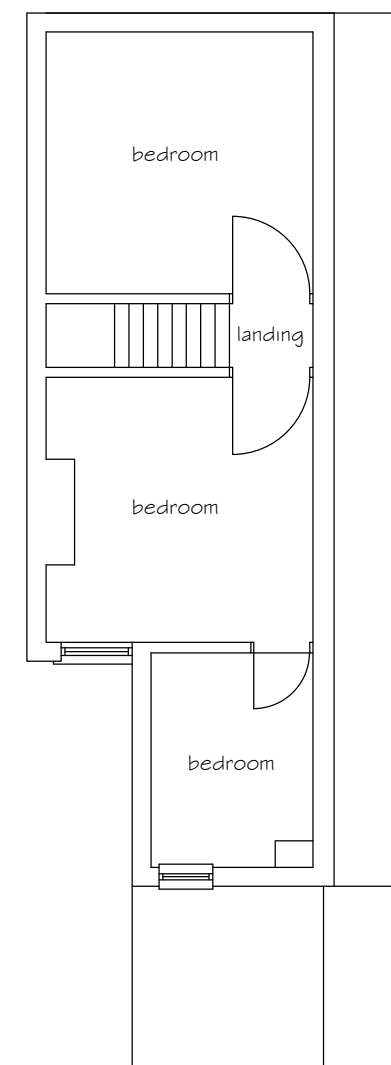

EXISTING FIRST FLOOR PLAN

Proposed Extension and
Alteration at
128 Main Street
Stanton Under Bardon
Leicestershire LE67 9TP
For Mr & Mrs D Howkins

Drawing Number	Scales
23/001/01	1:50 & 1:100
	February 202.