


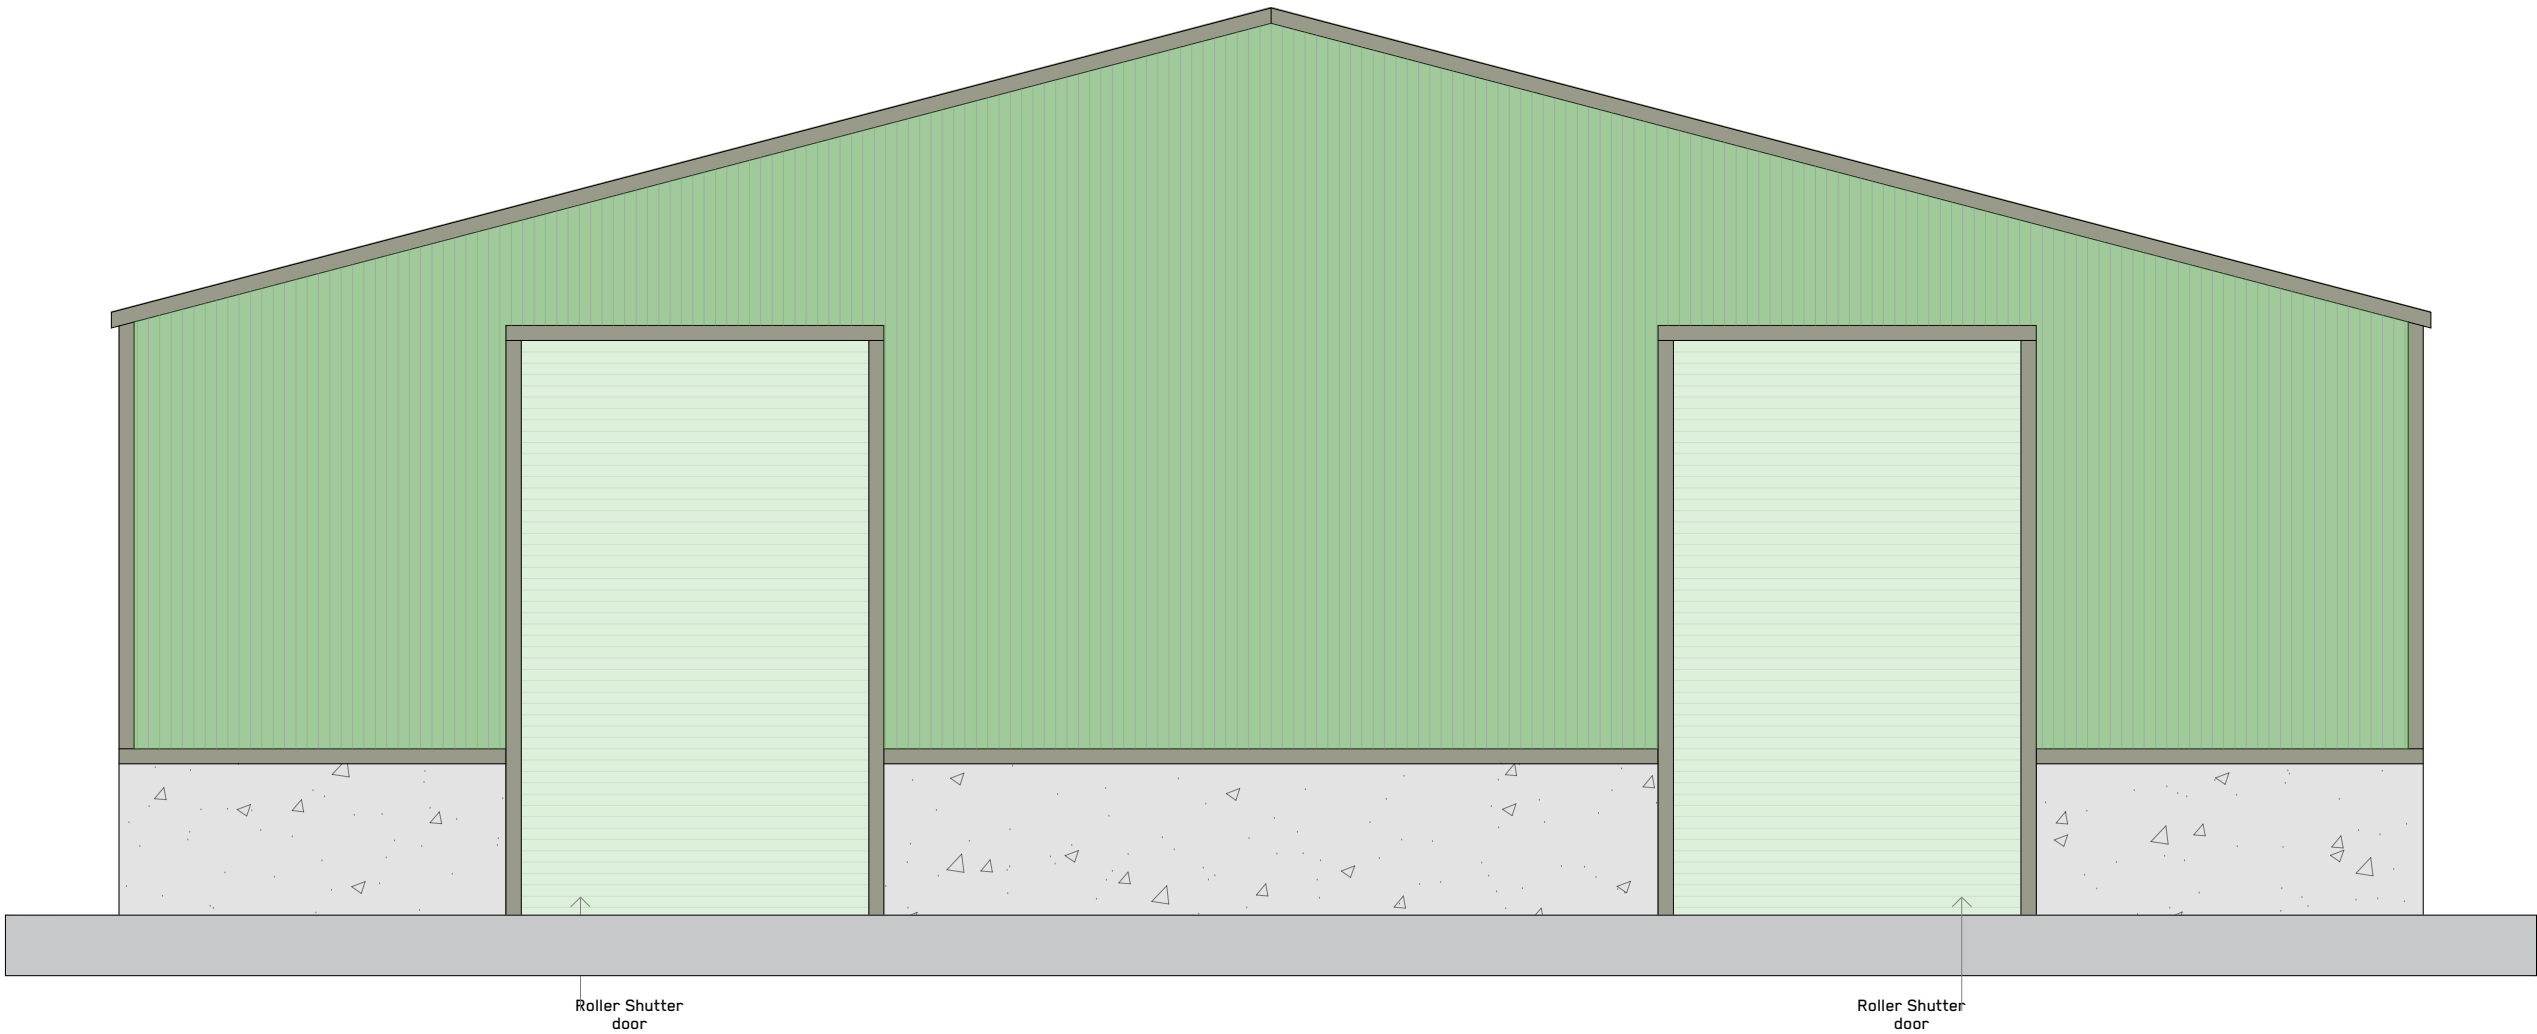

1:100 East Elevation



1:100 North Elevation

Project:
PROPOSED AGRICULTURAL BUILDING

Address:
**Hoo-Hills-Farm-Bosworth Road
Wellsborough, Leicestershire
CV13-6PA**

Drawing title:
PLANNING DRAWING

Project Ref:
105- PL- MS

Drawing no:
-01/3

Revision:
-

Date:
APRIL 2023

Scale:
1:100 @ A2

0123456
0123456
M

1:100
1:50