



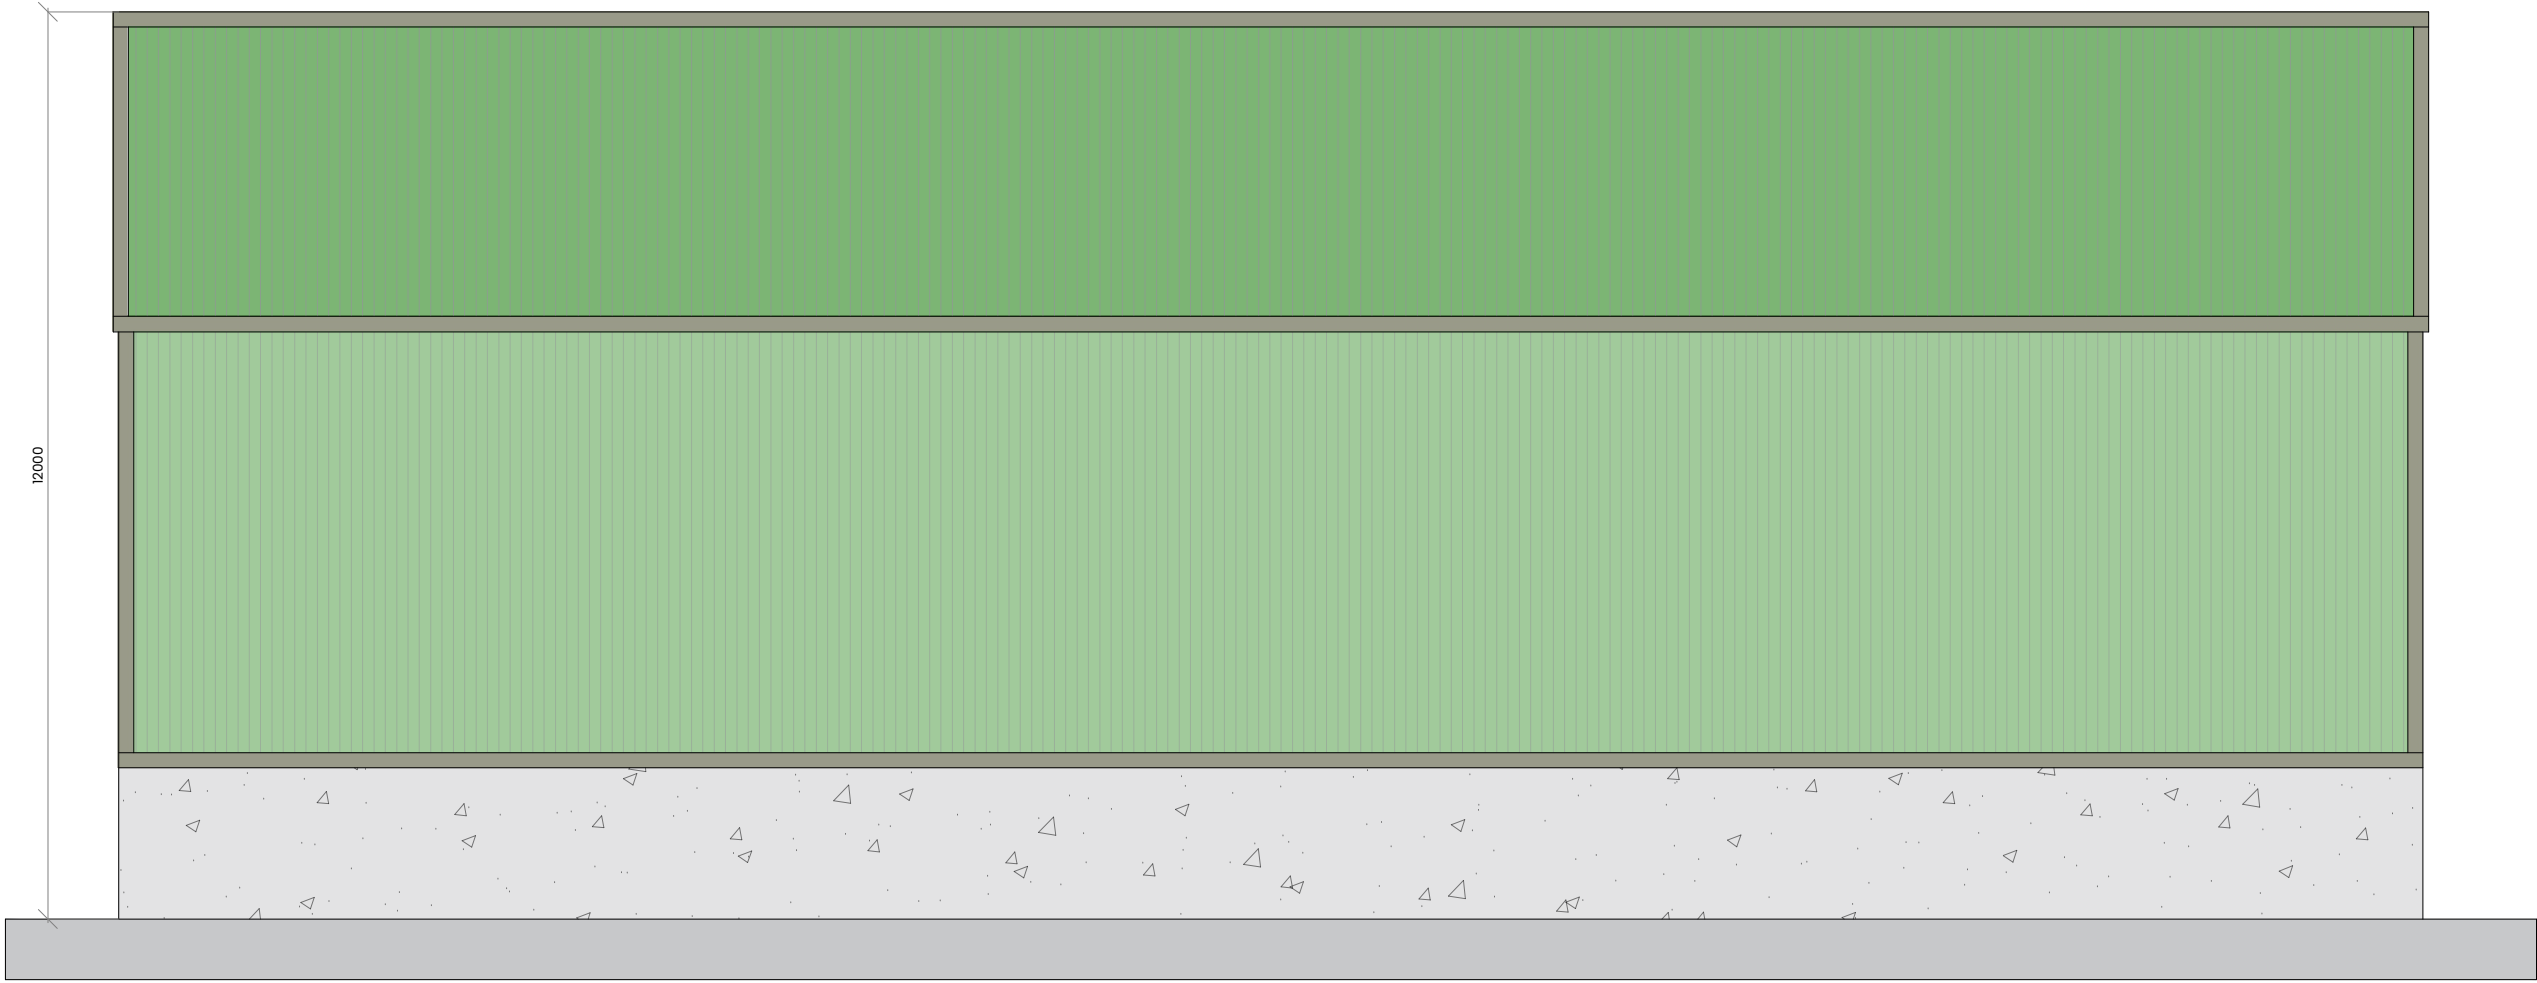

1:100 West Elevation

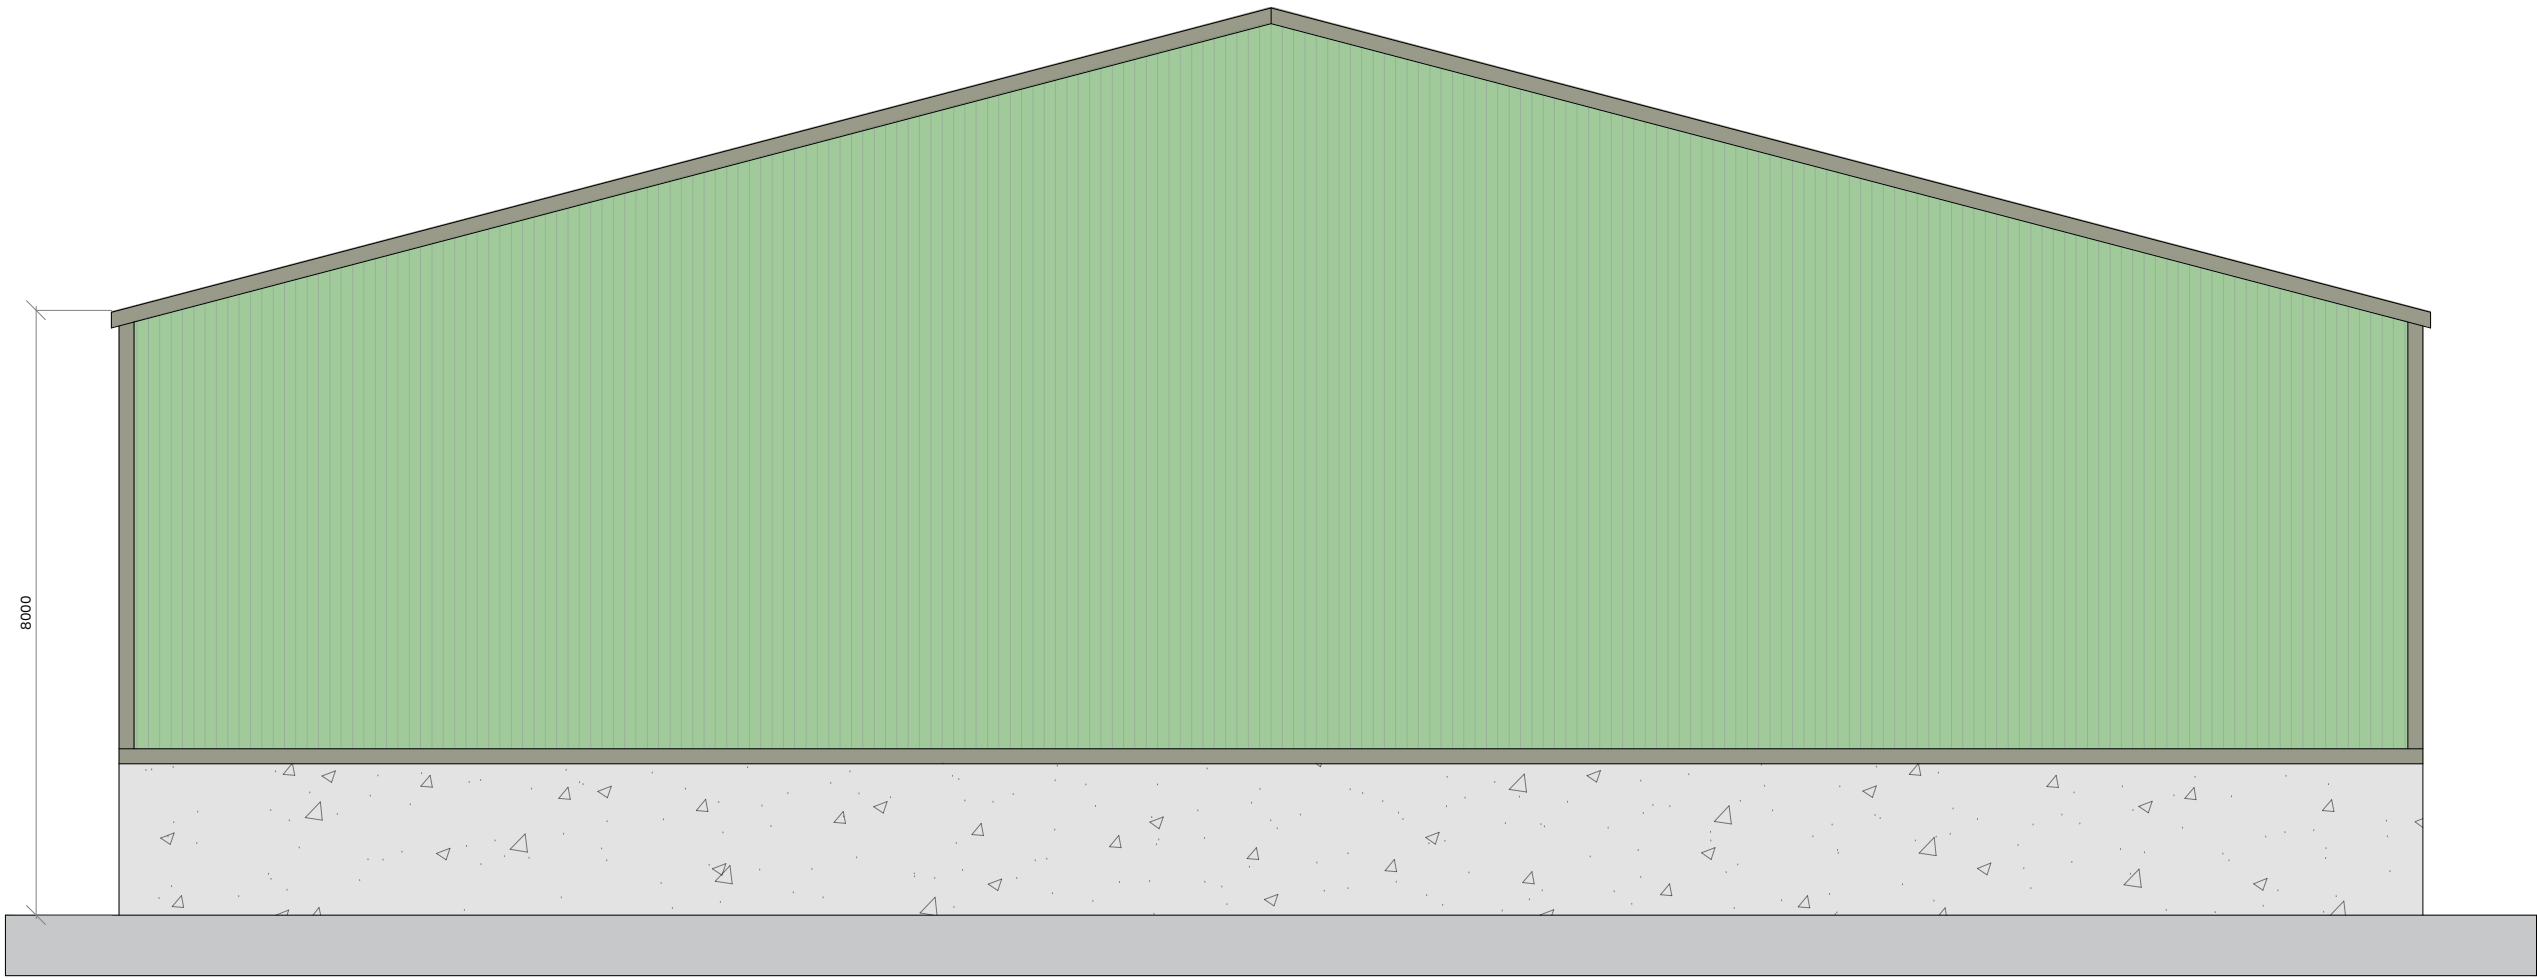

1:100 South Elevation

Project:

PROPOSED AGRICULTURAL BUILDING

Address:

Hoo-Hills-Farm-Bosworth Road
Wellsborough, Leicestershire
CV13-6PA

Drawing title:

PLANNING DRAWING

Project Ref:

105- PL- MS

Drawing no:

-02/3

Revision:

-

Date:

APRIL 2023

Scale:

1:100 @ A2

0123456

0123456

M

1:50