


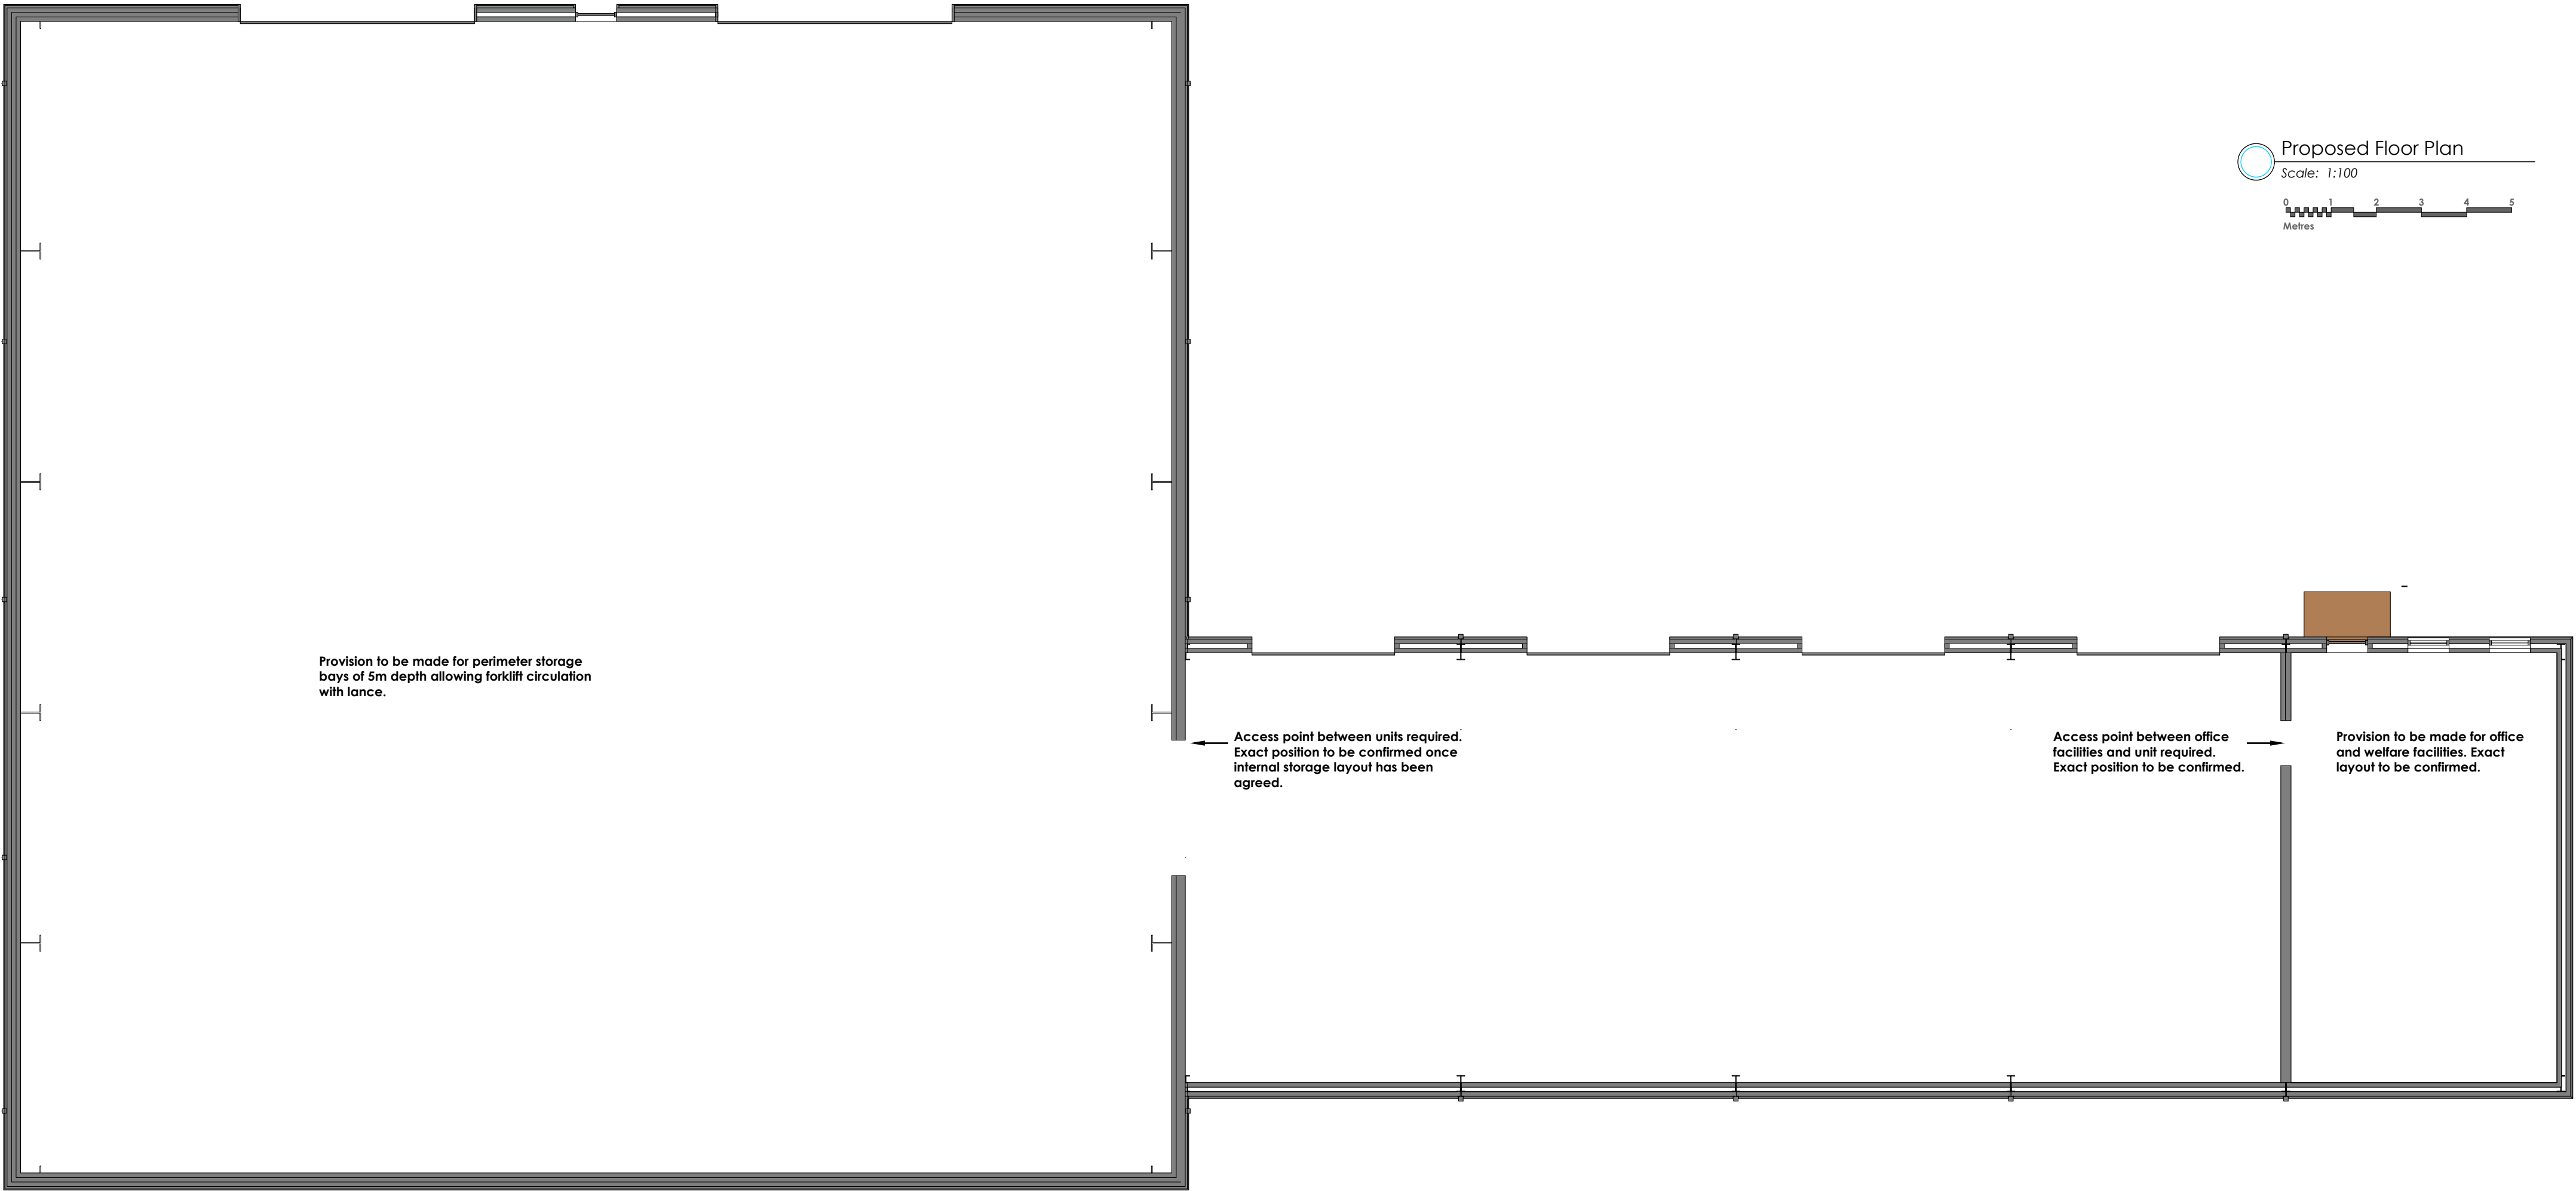

Project

Kirkby Moats Farm,
Newbold Road,
Kirkby Mallory

Proposed Commercial Unit

Drawing

PC504 / 03

Title Proposed Floor Plan
Scale 1:100
Sheet Size A2
Date 21-03-2023
Revision -
Drawn By TG

Notes

All dimensions given are to assist in the pricing of works. It is the responsibility of the person carrying out the works to verify all dimensions on site prior to placing orders or carrying out works.