




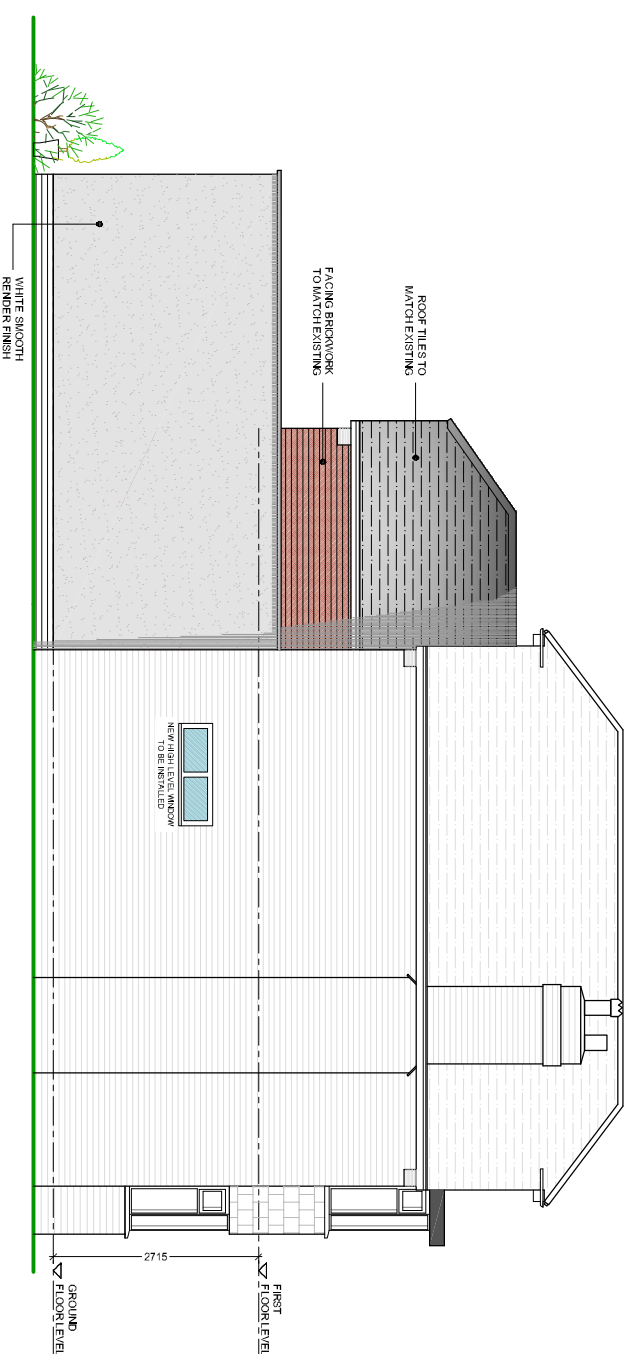

SIDE ELEVATION (WEST)
scale: 1:100

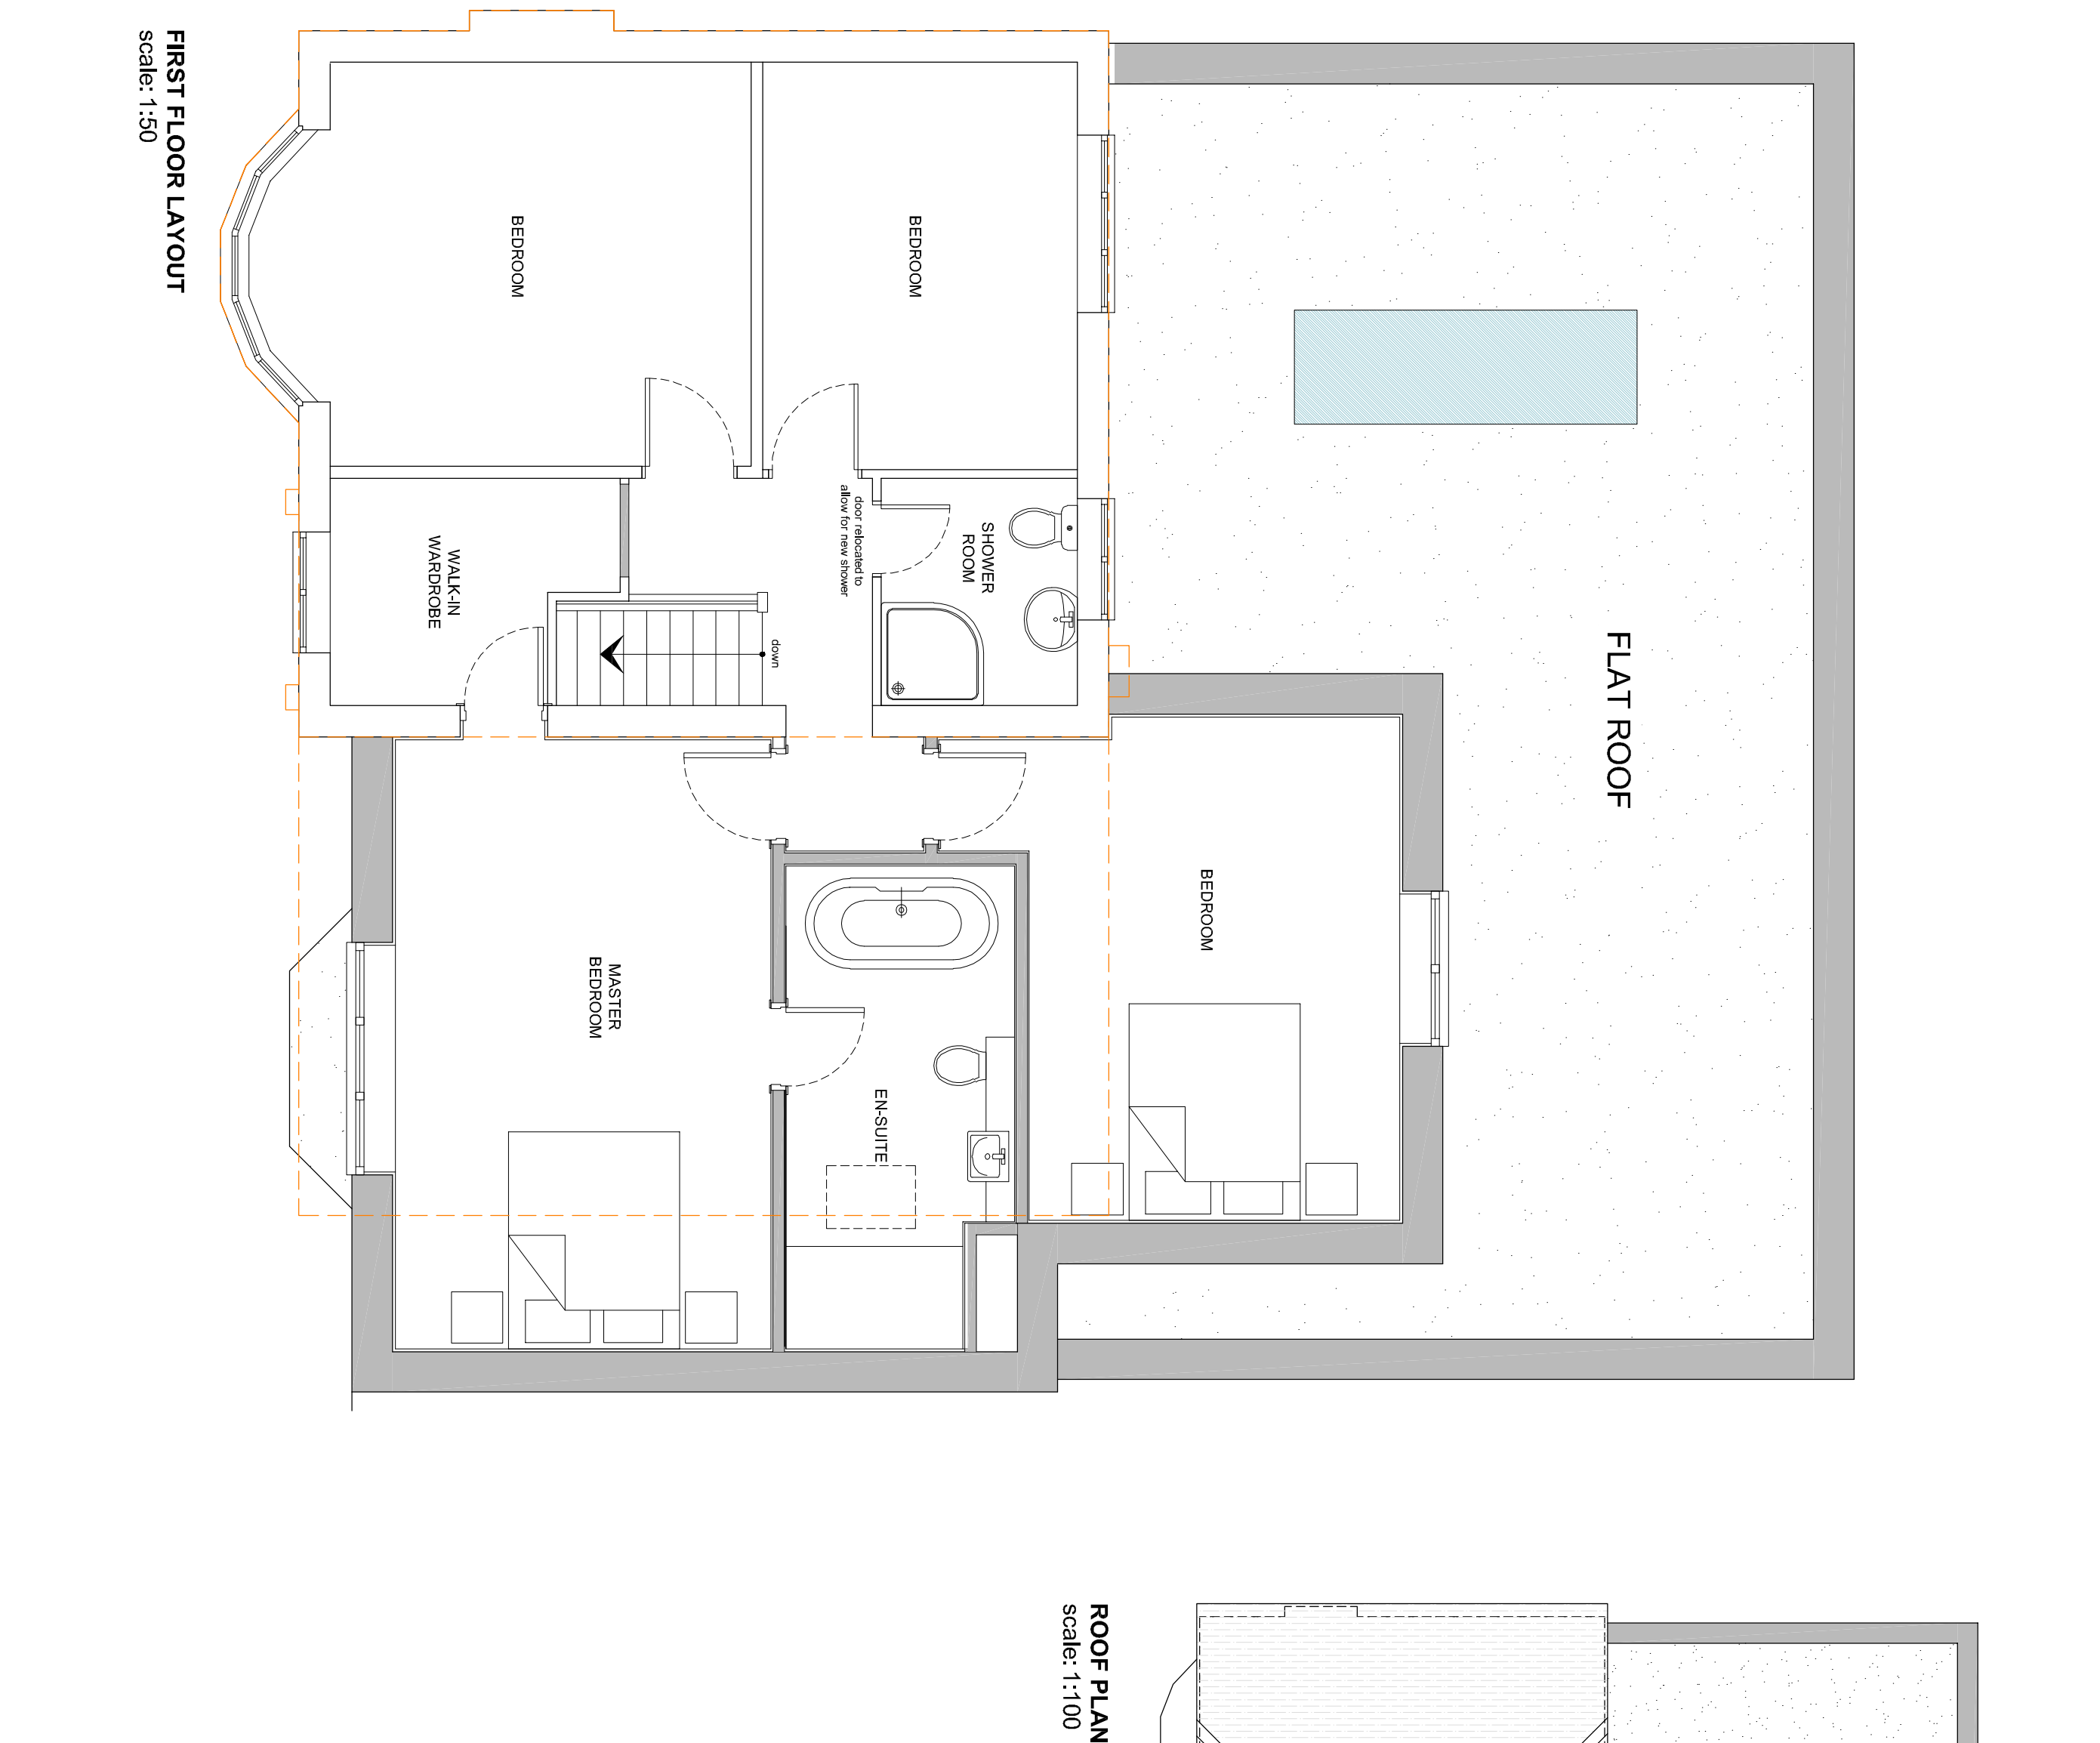

ROOF PLAN
scale: 1:100

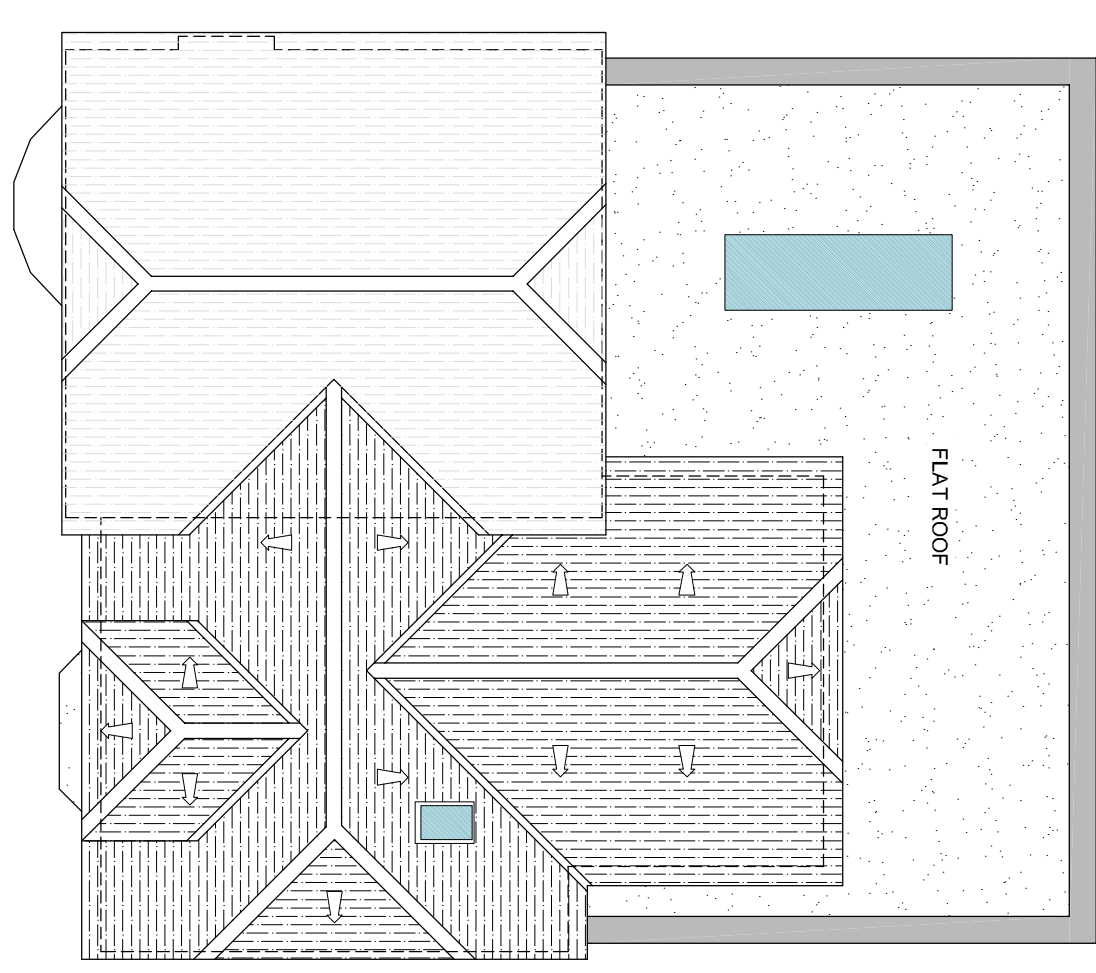

GENERAL NOTES

This briefing has been prepared for *Therapeutic Products Only*.
 The briefings are taken from information provided by Conference Survey in addition to local dimensional survey information.
 Drainage dimension is indicative and potentially based on assumed drainage runs. All drainage to be checked on site.
 At setting out dimension to be indicated on the plan to the commencement of any works.
 All dimensions are in millimetres and levels is metres unless specified otherwise.
 For standardised purposes, smaller dimensions cannot be used unless stated as alternatives to be taken prior to the commencement of any works.
 All workmanship to materials to be to current British Standards.
 All dimensions to be checked & recorded as necessary for the contractor prior to the commencement of any works.
 Due to accessibility, elements of the drainage are based on visual survey only, any discrepancies are to be recorded and reported to the architect immediately.