





Front Elevation

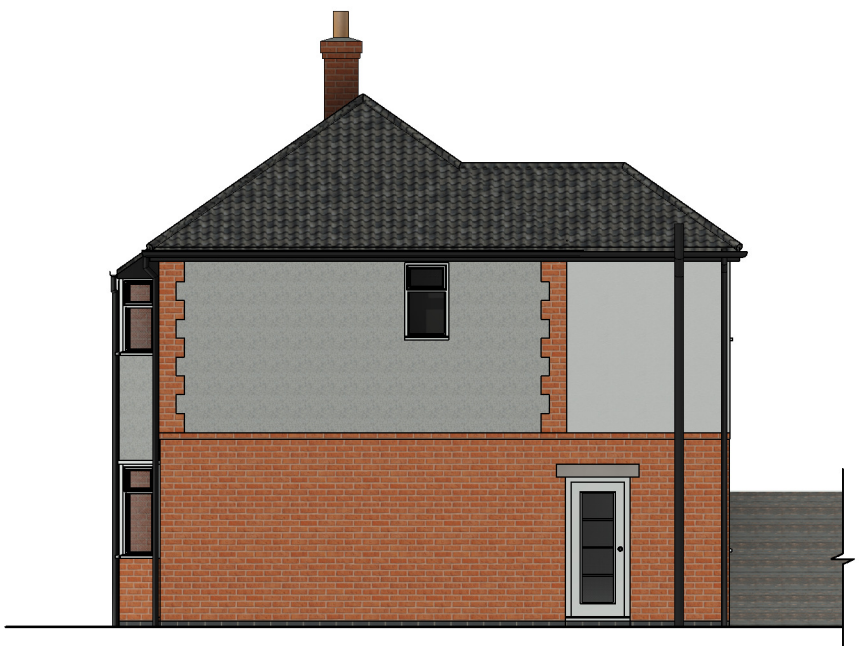


Side Elevation




Rear Elevation

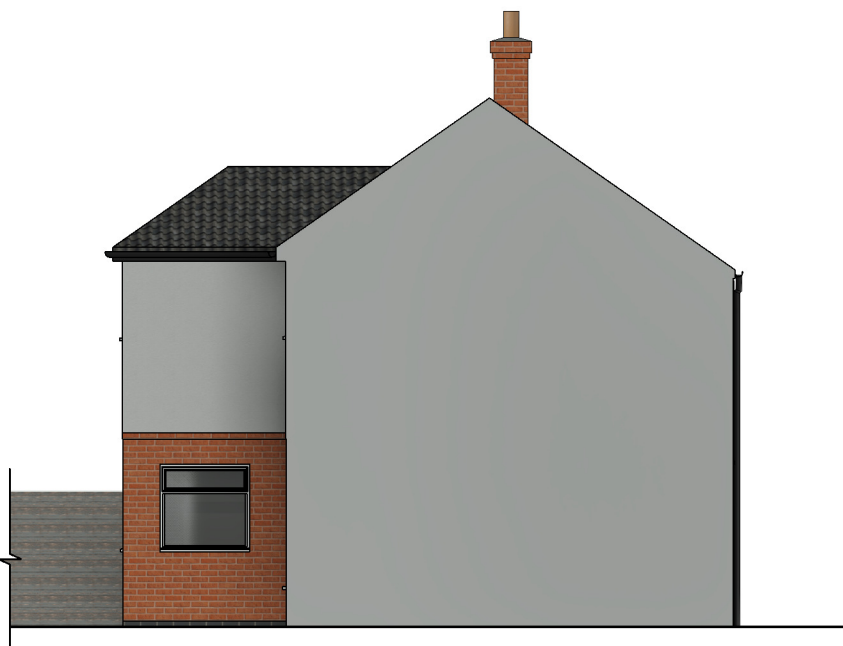

Side Elevation

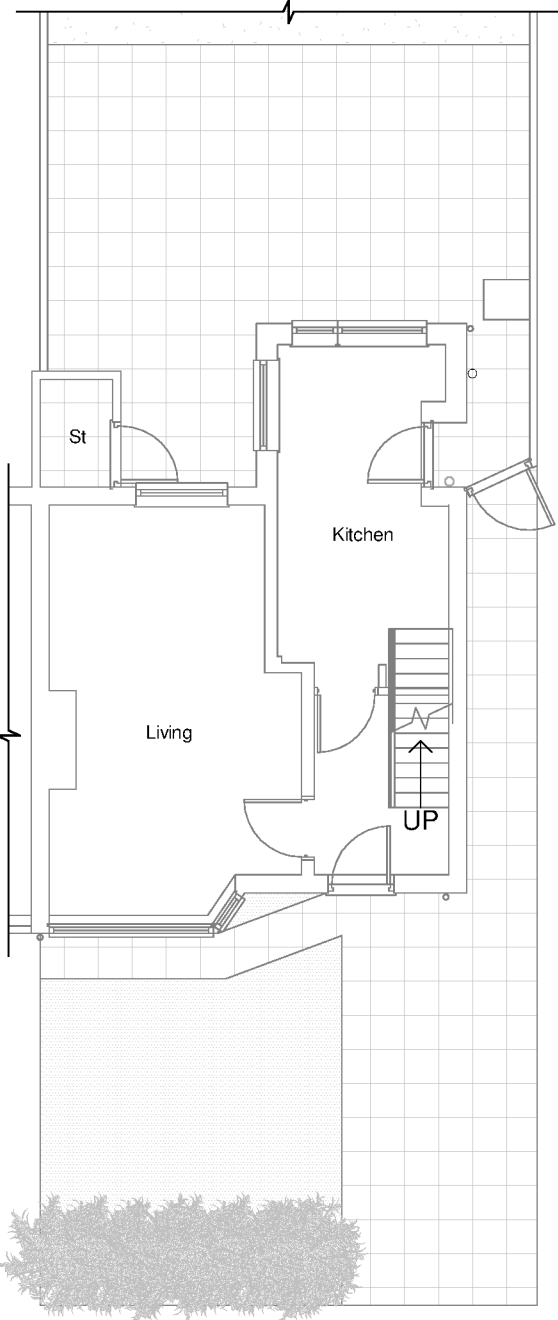


Ground Floor Plan

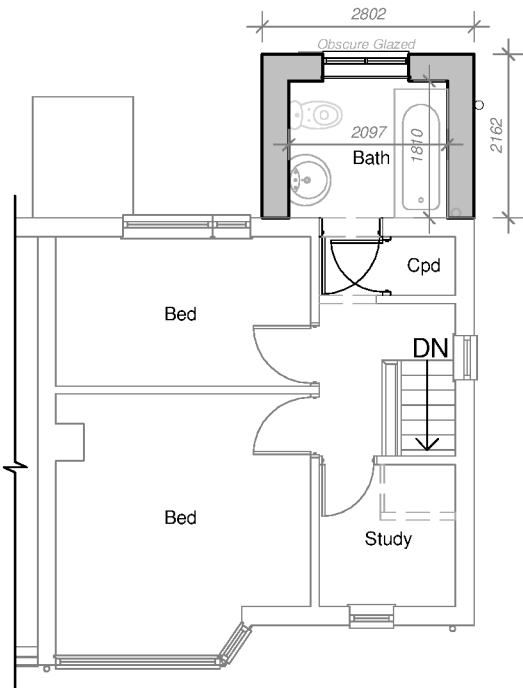

First Floor Plan



3D View

 

Client Mr J Kettle			
Project Exts & Alts, 20 Sandringham Avenue, Earl Shilton, LE9 7HY	Scale 1:100	Sheet A3	Job No. 23/65
	Date 08/2023		Drawing No. 02A
Drawing Proposed - Scheme 02	Author SS	Checked by LJW	
THE COPYRIGHT OF THIS DRAWING IS VESTED IN HAYWARD ARCHITECTS LTD. REPRODUCTION IN ANY FORM, EITHER IN WHOLE OR IN PART IS FORBIDDEN WITHOUT THE PRIOR WRITTEN PERMISSION OF THE COPYRIGHT HOLDER. DO NOT SCALE FROM DRAWING AND ONLY FIGURED DIMENSIONS ARE TO BE USED			hayward ARCHITECTS LTD 19 Station Road Hinckley Leicestershire LE10 1AW Tel: 01455 635 665 Fax: 01455 618 971 www.hayward-architects.co.uk
Drawing Status Planning Stage			