



PROPOSED FRONT ELEVATION





PROPOSED REAR ELEVATION




PROPOSED SIDE (1) ELEVATION




PROPOSED SIDE (2) ELEVATION

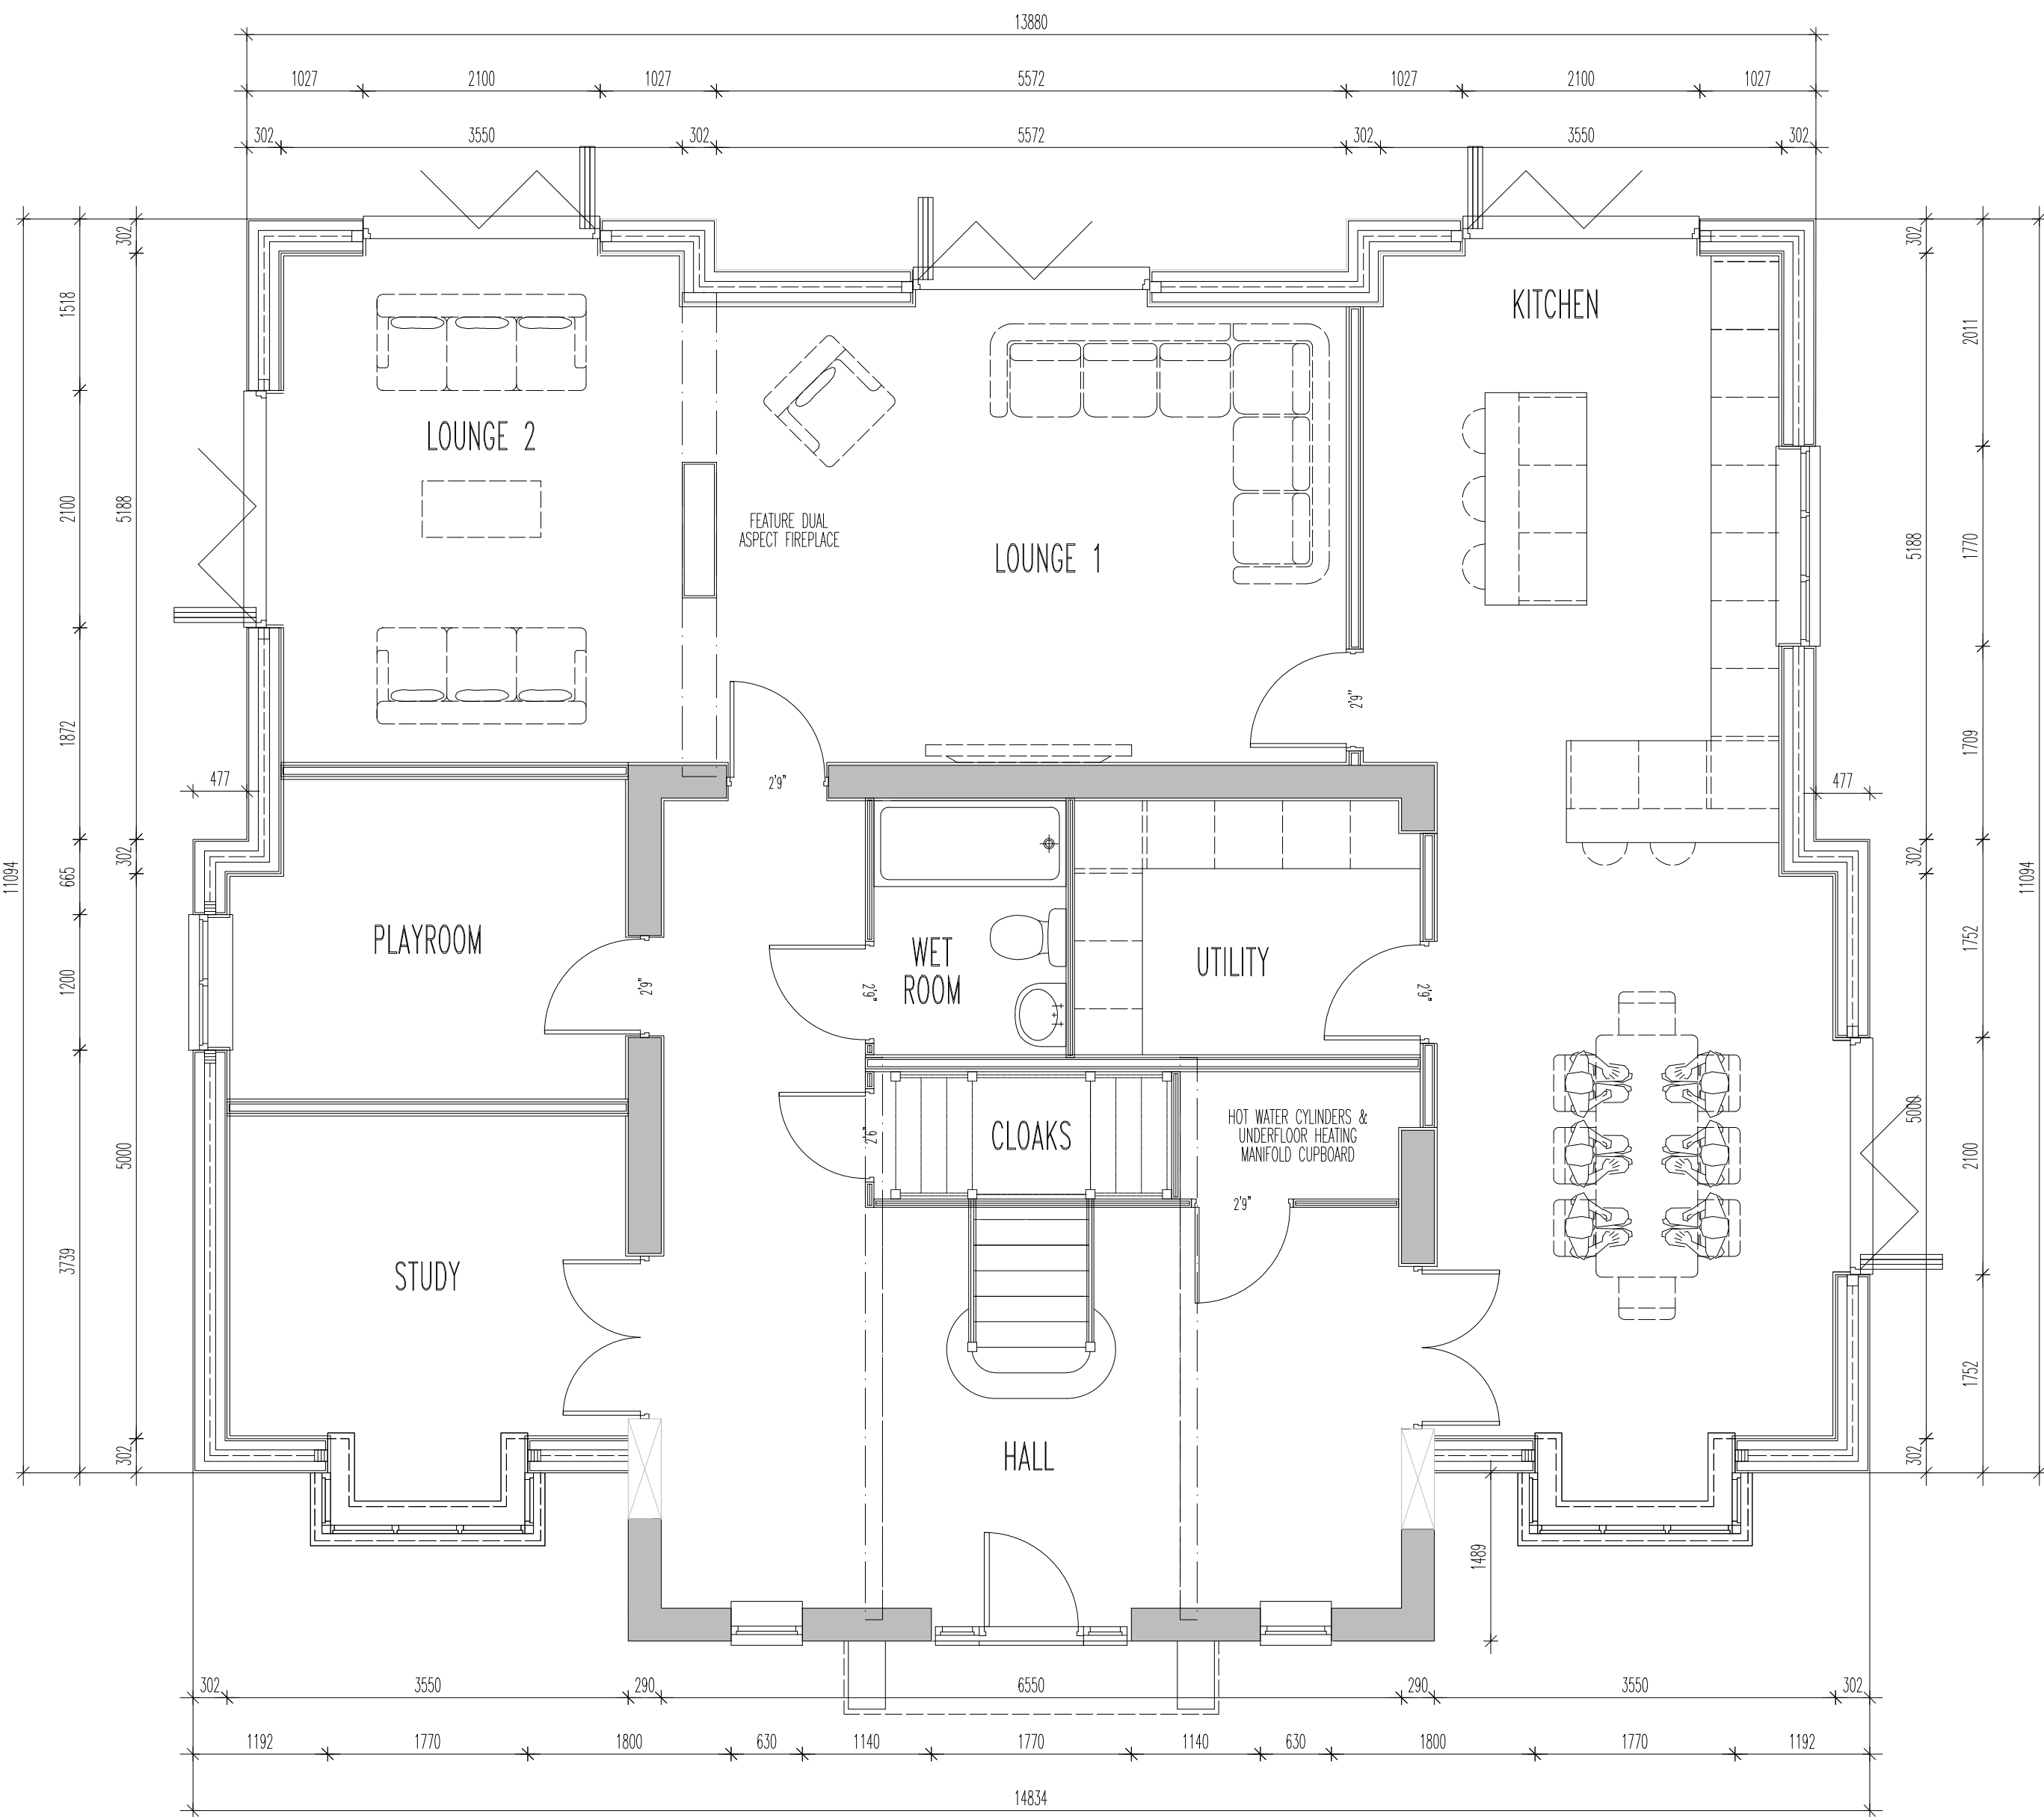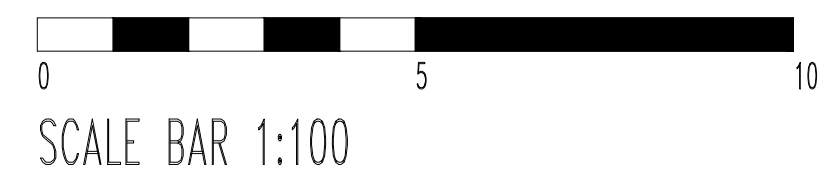

PROPOSED GROUND FLOOR PLAN

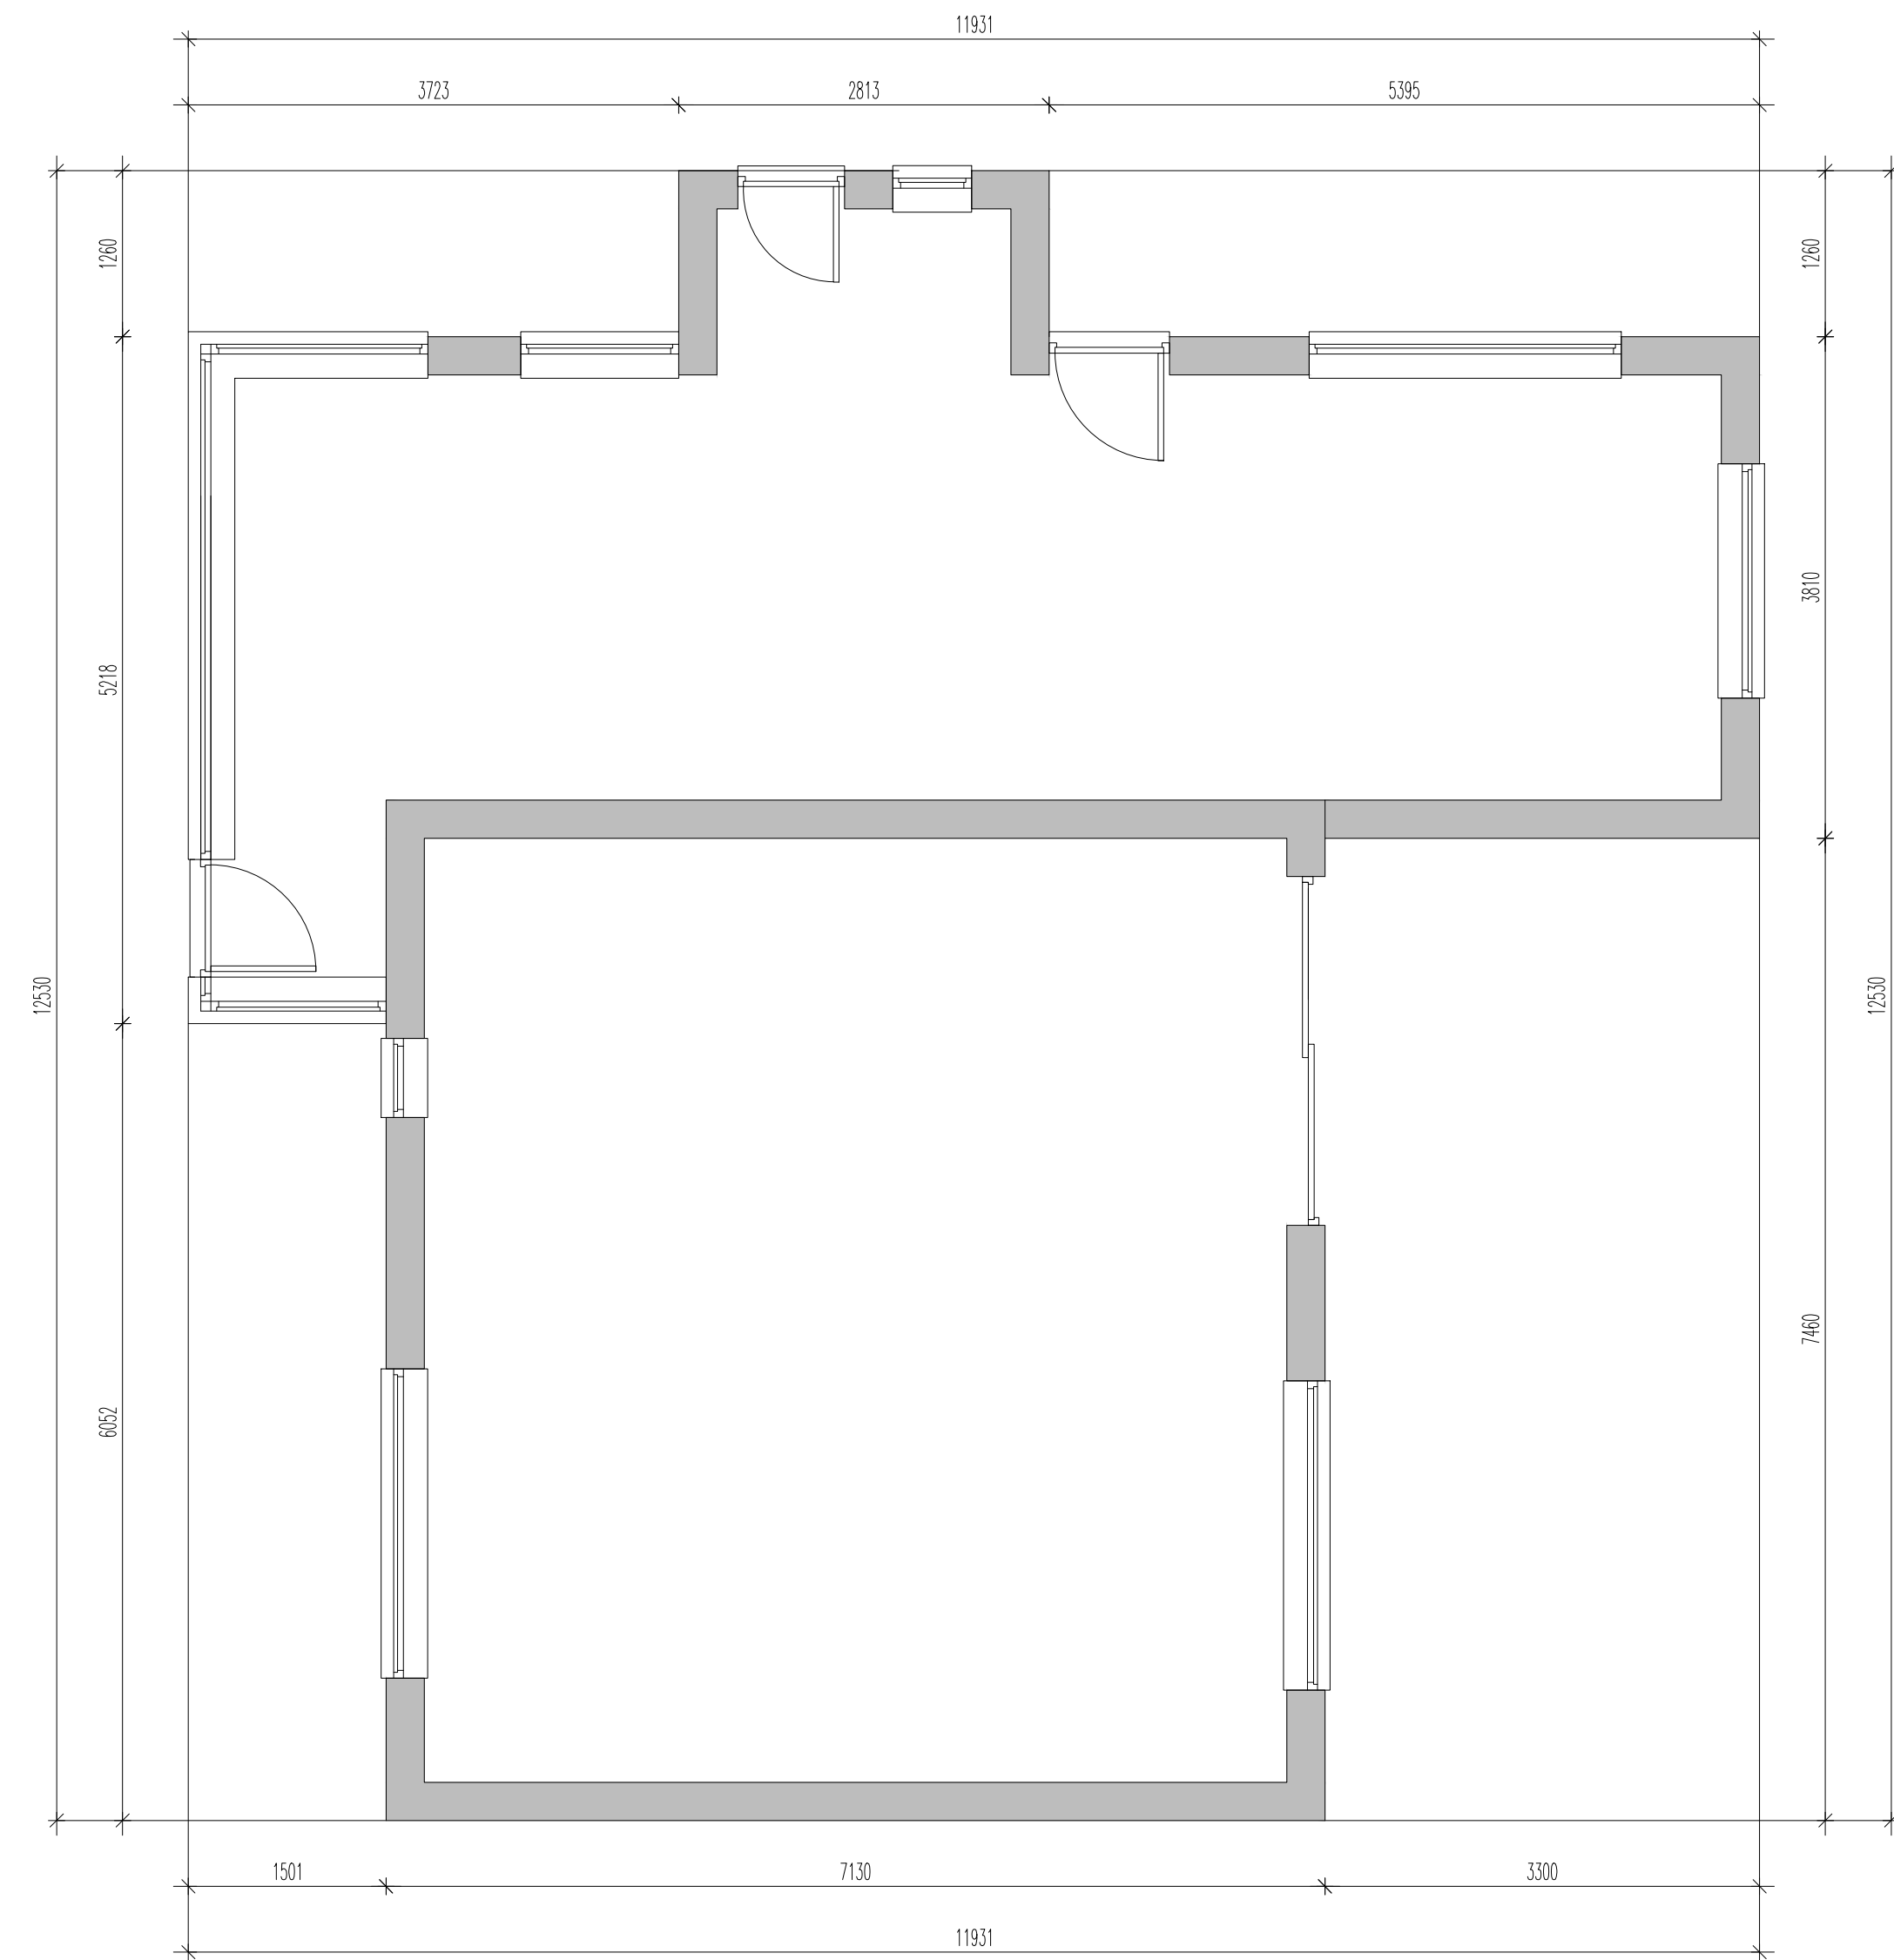

EXISTING GROUND FLOOR PLAN

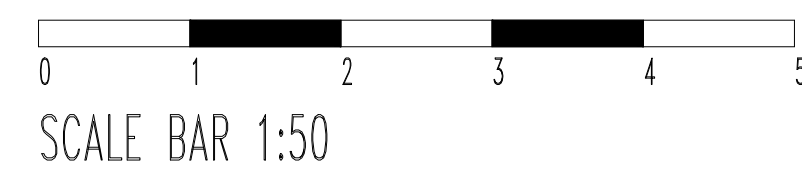

Drawings may be scaled for planning purposes only.
All dimensions to be checked.
The contractor is responsible for checking
dimensions before ordering or starting work.

PLANNING

Rev.	Date	Description	By	Chk'd
E	15.08.23	BAY PROJECTION ADDED TO GROUND FLOOR ENTRANCE & ROOF LANTERN TO BED 2.	SJN	
D	01.08.23	GROUND FLOOR BAYS & DRIVE THROUGH ADDED.	SJN	
C	01.06.23	GROUND & FIRST FLOOR FOOTPRINT REDUCED BY 40m2 EACH. ELEVATIONS & ROOF PLAN ADJUSTED TO MATCH	SJN	
Client	MR NITESH DEVJI @ THE HOMESTEAD, THORNTON LANE, MARKFIELD, LEIC. LE67 9RP			
Project	2 STOREY SIDE & REAR EXTENSIONS AND TRIPLE GARAGE			
Drawing Title	EXISTING & PROPOSED GROUND FLOOR PLANS & PROPOSED ELEVATIONS			
Scale	AS SHOWN @ A1	Date	JAN. 2023	
Project No.	2023	Dwg. No.	BTH[20]001	Revision E