





EXISTING FRONT ELEVATION

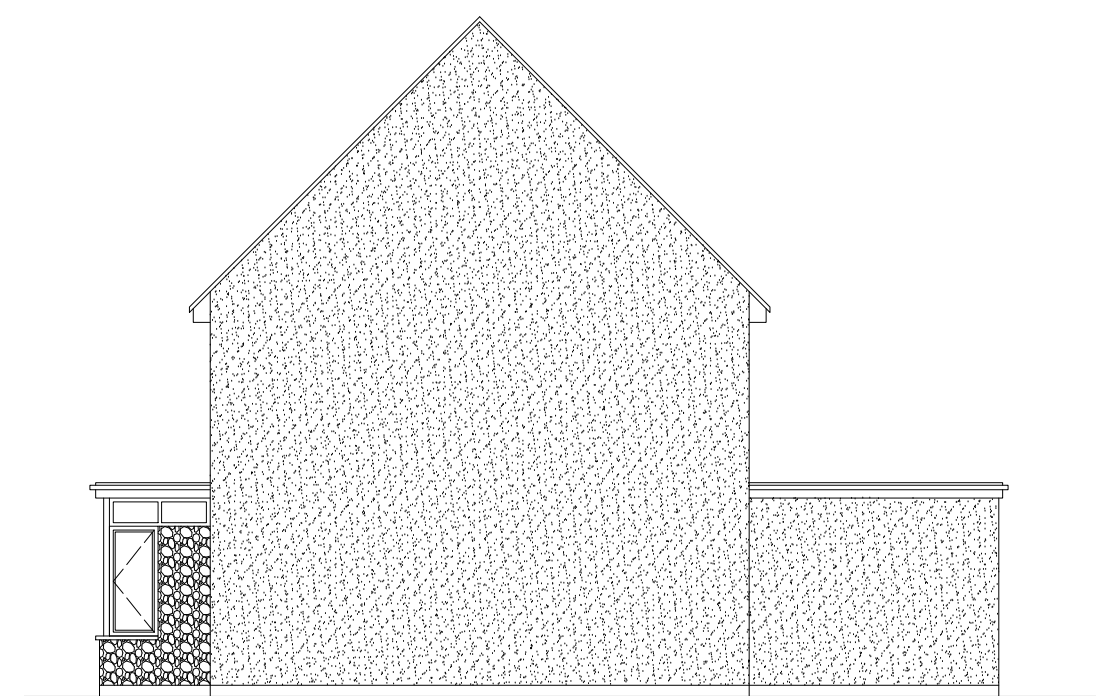



EXISTING REAR ELEVATION

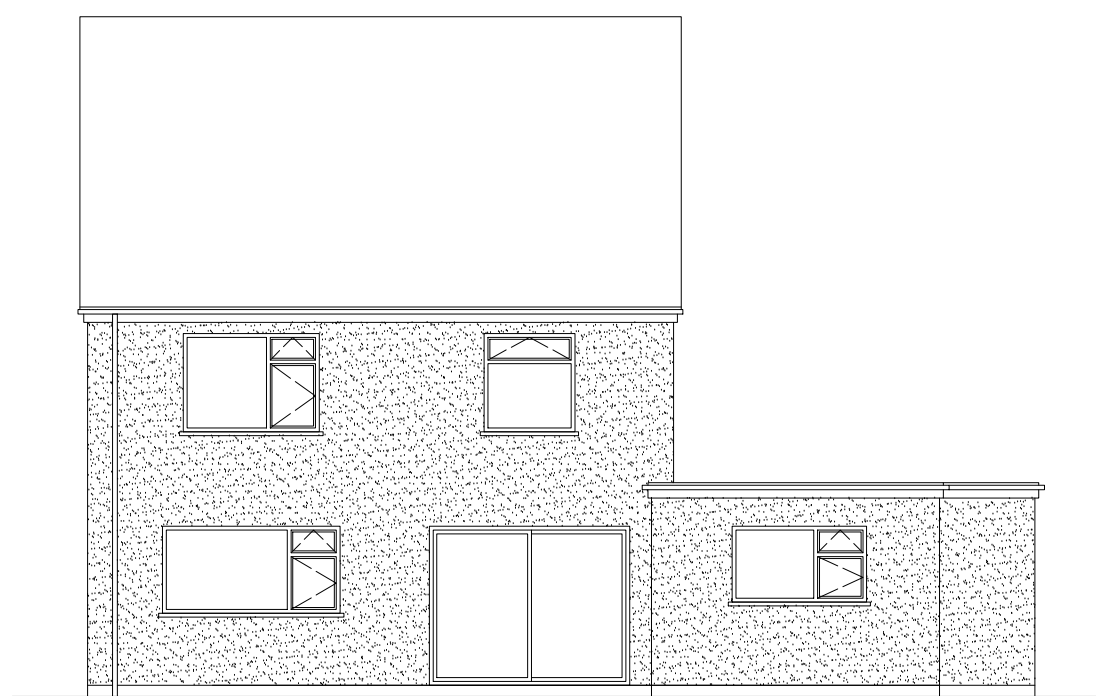


EXISTING SIDE (1) ELEVATION




EXISTING SIDE (2) ELEVATION

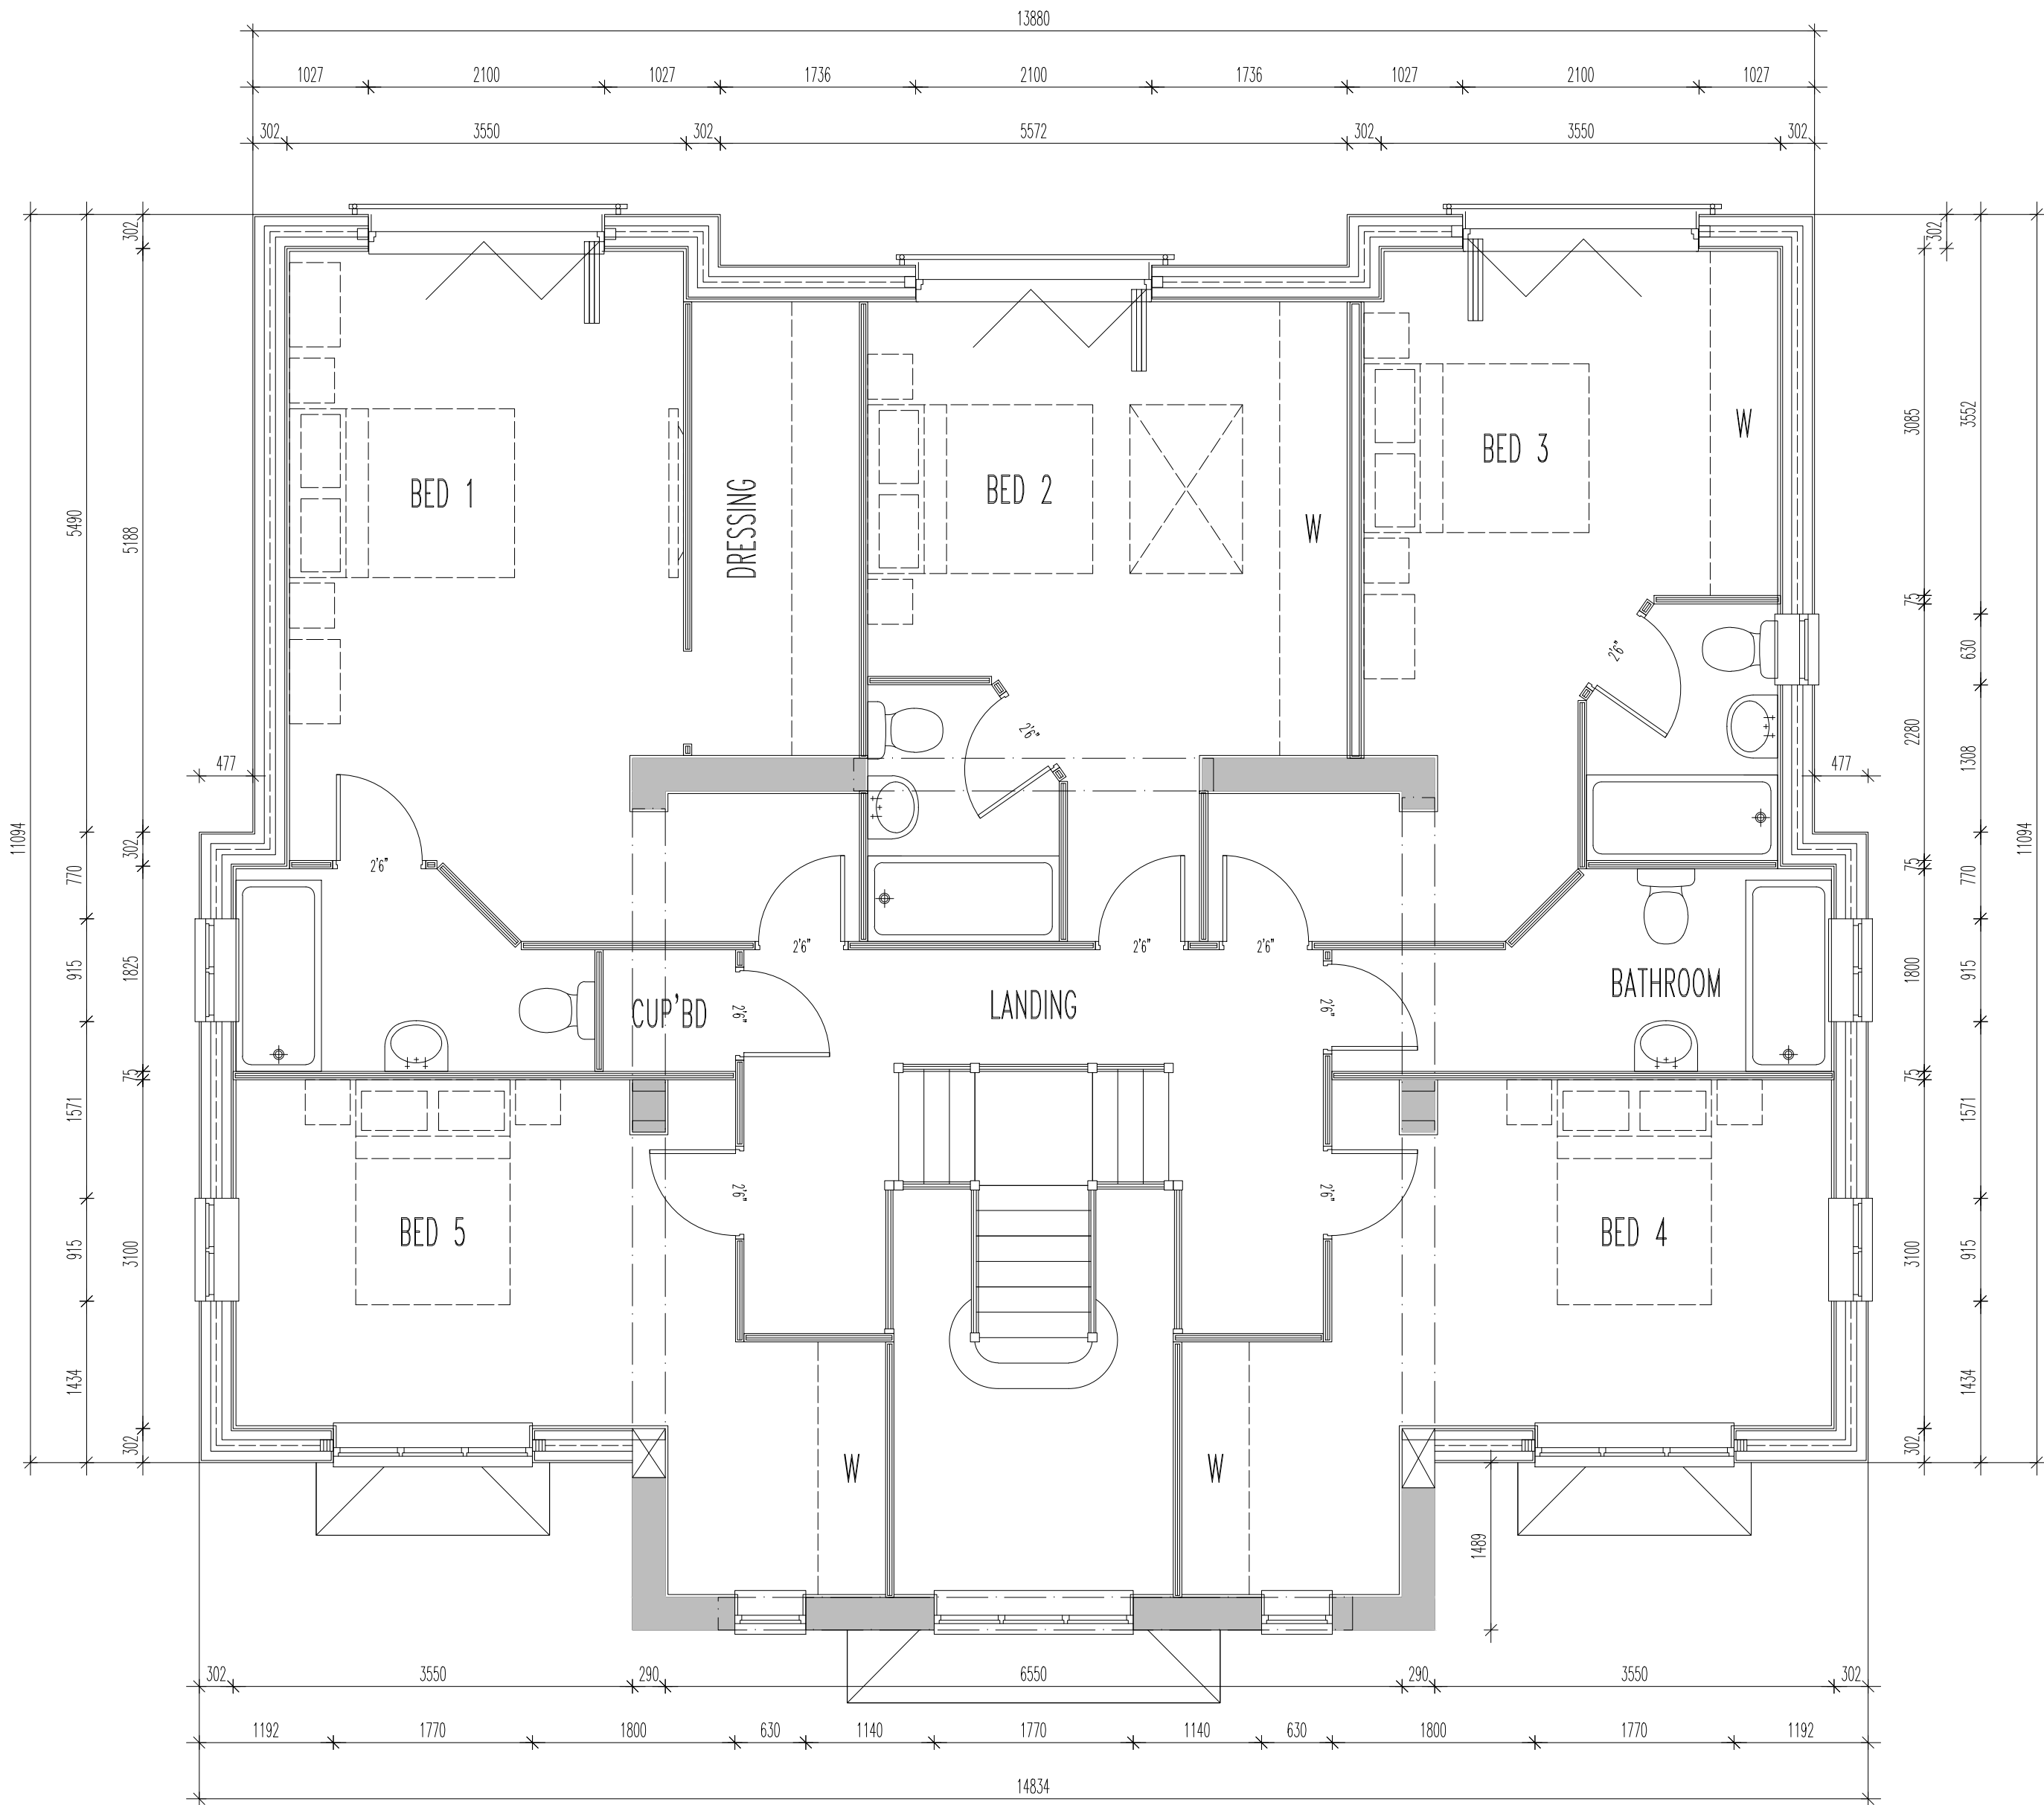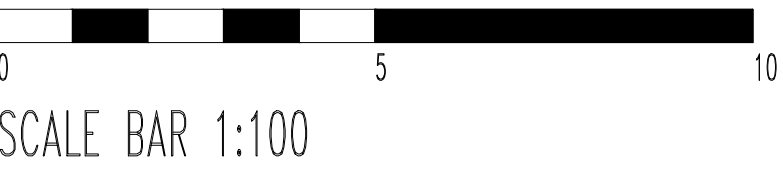

PROPOSED FIRST FLOOR PLAN

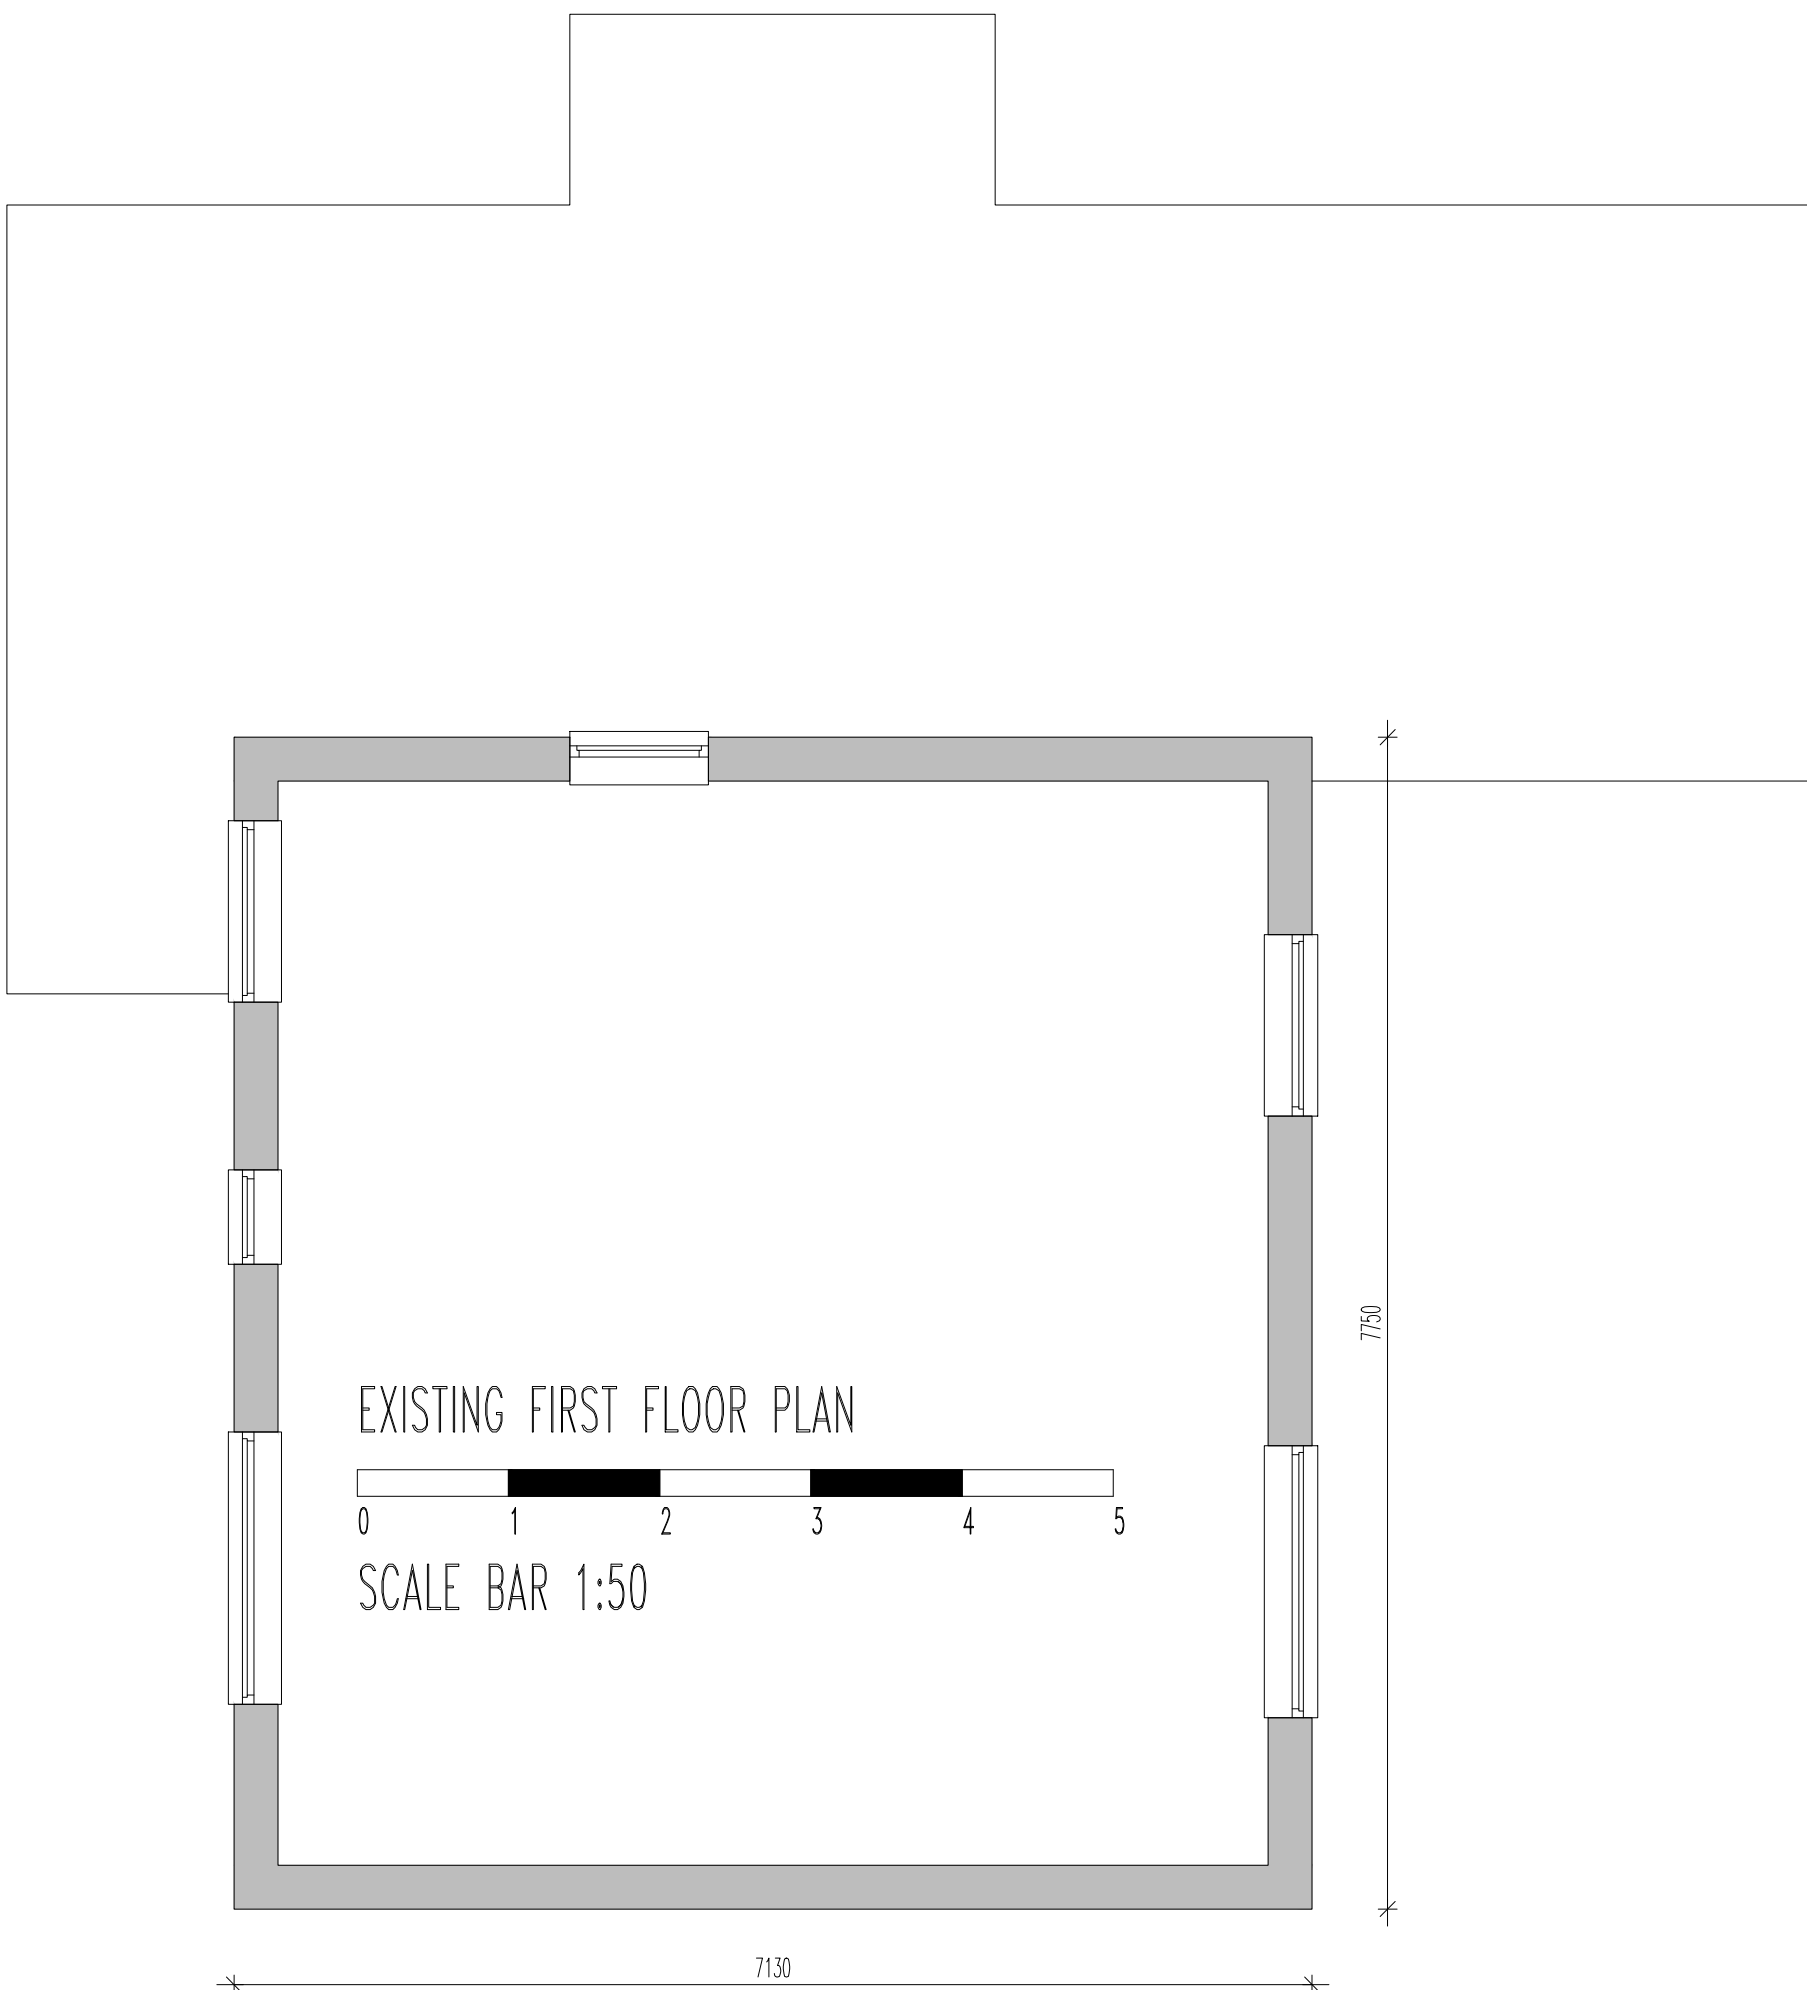

EXISTING FIRST FLOOR PLAN

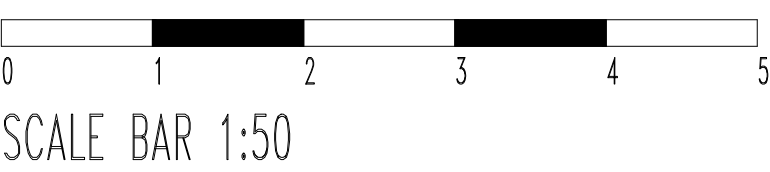

Drawings may be scaled for planning purposes only.  
All dimensions to be checked.  
The contractor is responsible for checking  
dimensions before ordering or starting work.

PLANNING

|               |                                                                              |   |               |            |            |
|---------------|------------------------------------------------------------------------------|---|---------------|------------|------------|
| Client        | MR NITESH DEVJI @ THE HOMESTEAD,<br>THORNTON LANE, MARKFIELD, LEIC. LE67 9RP | Drawn by                                                                                            | SJN           | Checked by |            |
| Project       | 2 STOREY SIDE & REAR EXTENSIONS<br>AND TRIPLE GARAGE                         | Scale                                                                                               | AS SHOWN @ A1 | Date       | DEC. 2023  |
| Drawing Title | EXISTING & PROPOSED FIRST<br>FLOOR PLANS & EXISTING ELEVATIONS               | Project No.                                                                                         | 2023          | Dwg. No.   | BTH[20]002 |
| Revision      |                                                                              |   |               |            | D          |
| Rev.          | Date                                                                         | Description                                                                                         | By            | Chk'd      |            |
| D             | 15.08.23                                                                     | BAY PROJECTION ADDED TO<br>GROUND FLOOR ENTRANCE<br>& ROOF LANTERN TO BED 2.                        | SJN           |            |            |
| C             | 01.08.23                                                                     | GROUND FLOOR BAYS &<br>DRIVE THROUGH ADDED.                                                         | SJN           |            |            |
| B             | 01.06.23                                                                     | GROUND & FIRST FLOOR FOOTPRINT<br>REDUCED BY 40m2 EACH. ELEVATIONS<br>& ROOF PLAN ADJUSTED TO MATCH | SJN           |            |            |