


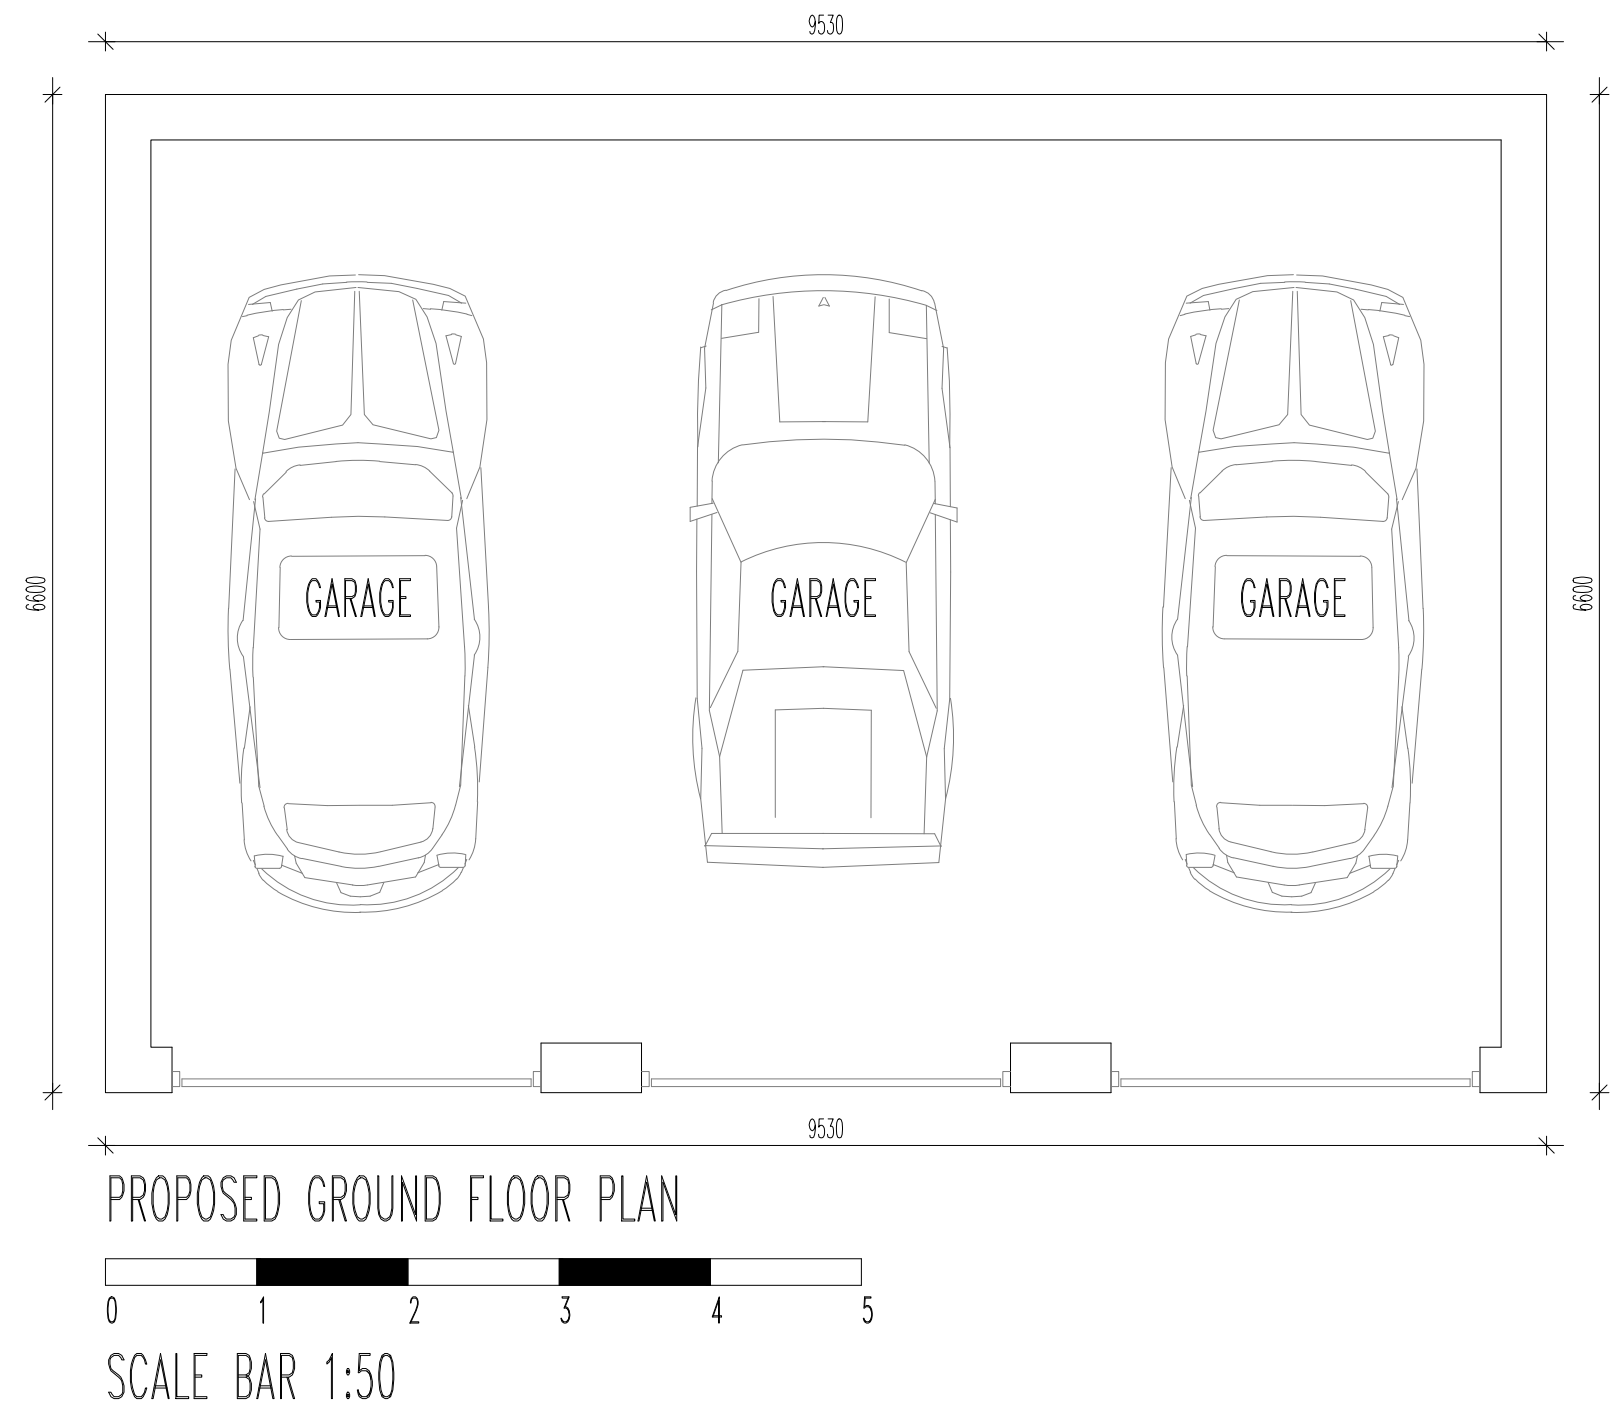


IMAGE OF PROPOSED ELEVATIONAL STYLE

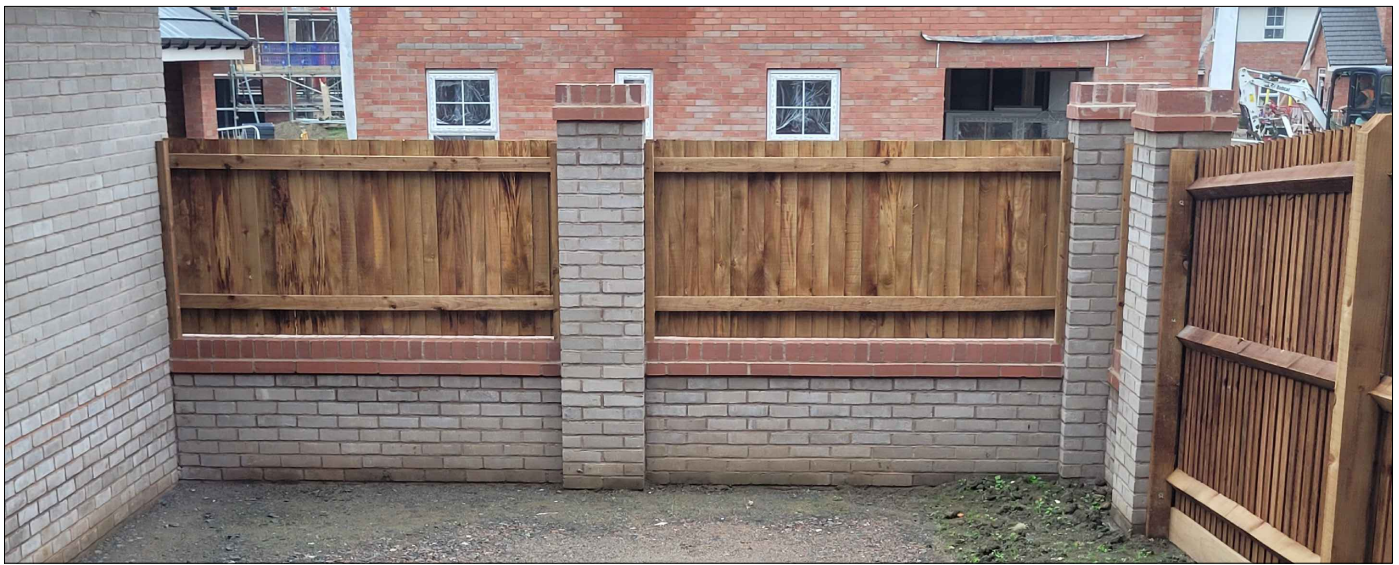



PROPOSED BOUNDARY WALL DETAIL (brickwork to match house)



IMAGE OF PROPOSED FEATURE DUAL ASPECT FIREPLACE



IMAGE OF PROPOSED STAIRCASE

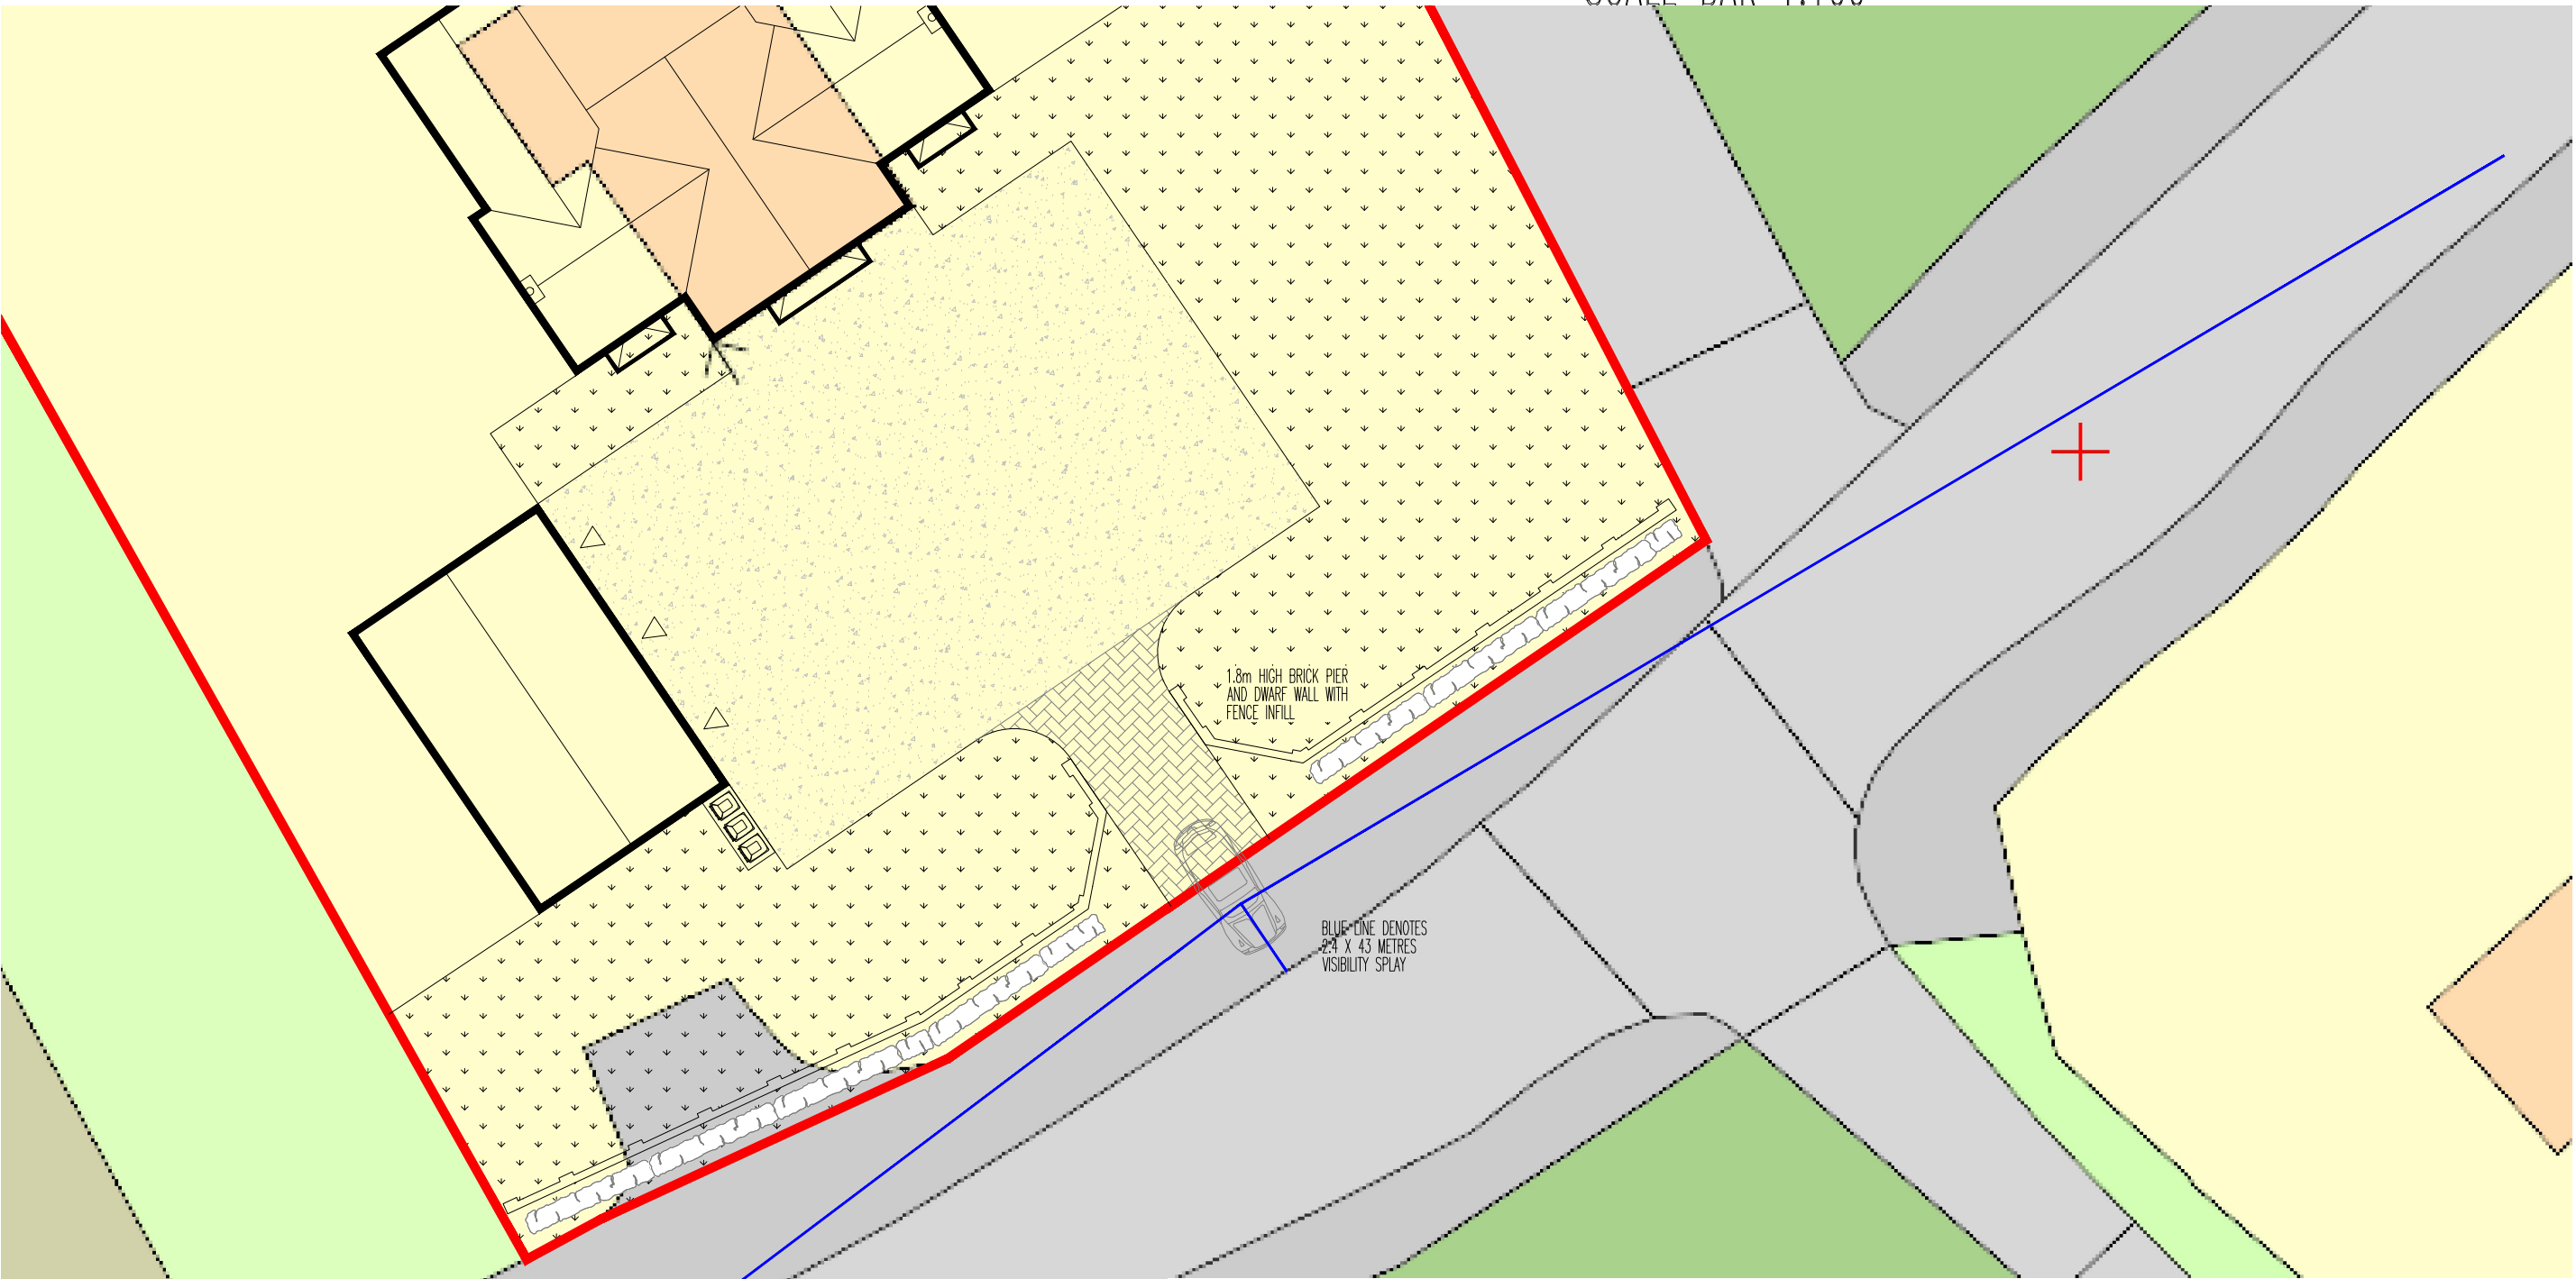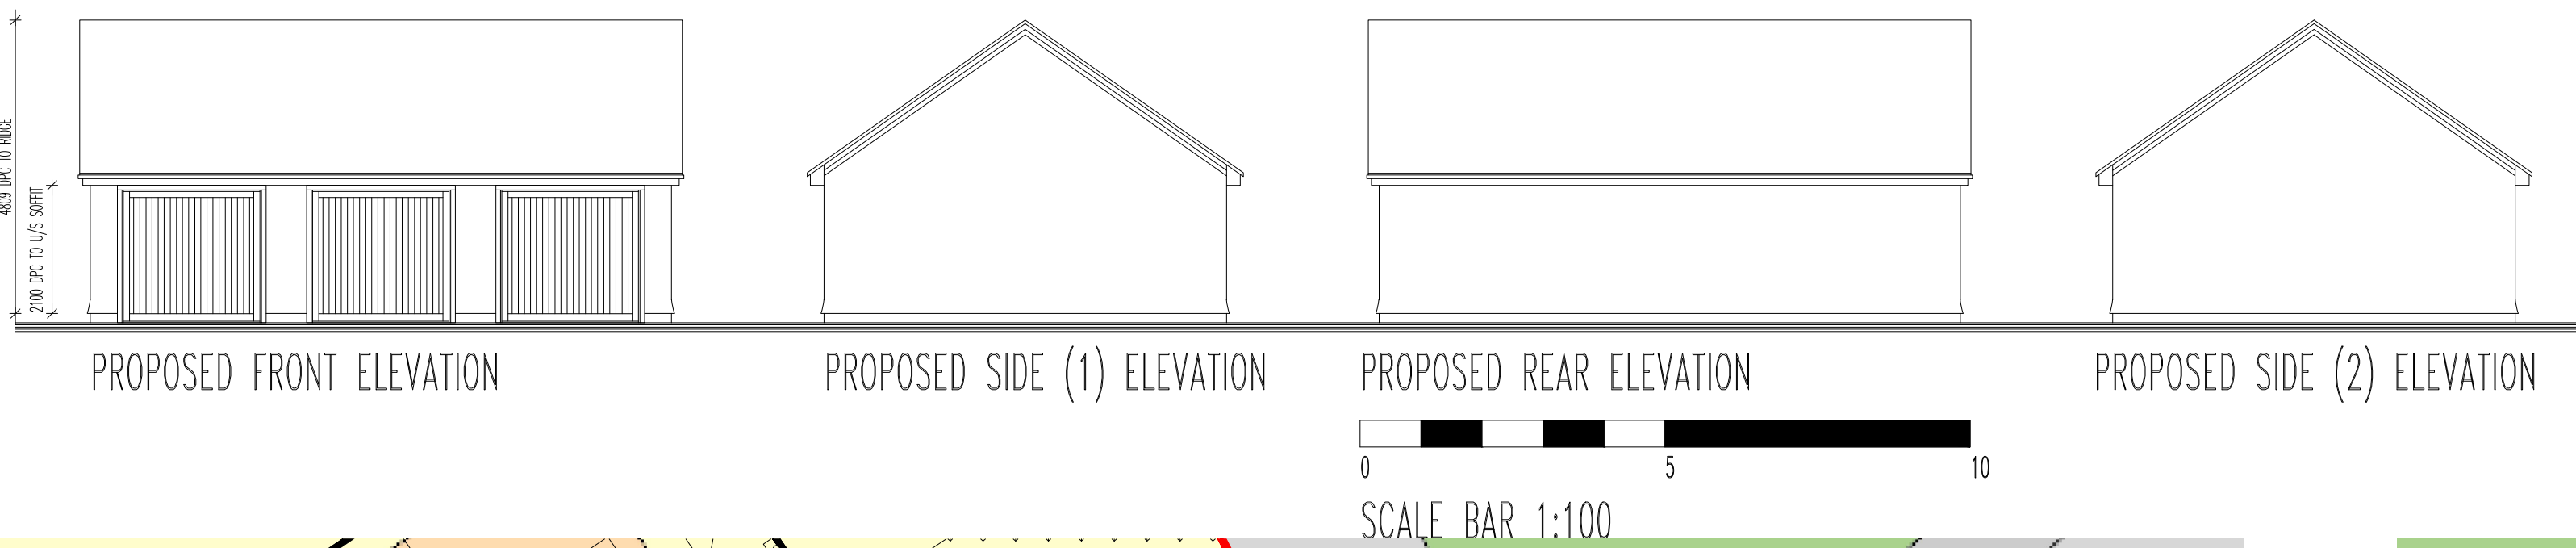

PROPOSED VISIBILITY SPY, SURFACE TREATMENTS, BOUNDARY WALL & REFUSE STORAGE




SCALE BAR 1:200


Landscape Legend

- Bin store/collection
- Landscaping
- Permeable block paving
- Tarmacadam
- Privet hedging
- Boundary wall to match brickwork on house

The proposed access should comprise of a bound material for at least the first 5.0m. Any gates should be set back an equivalent distance and be hung to open inwards or horizontally only.

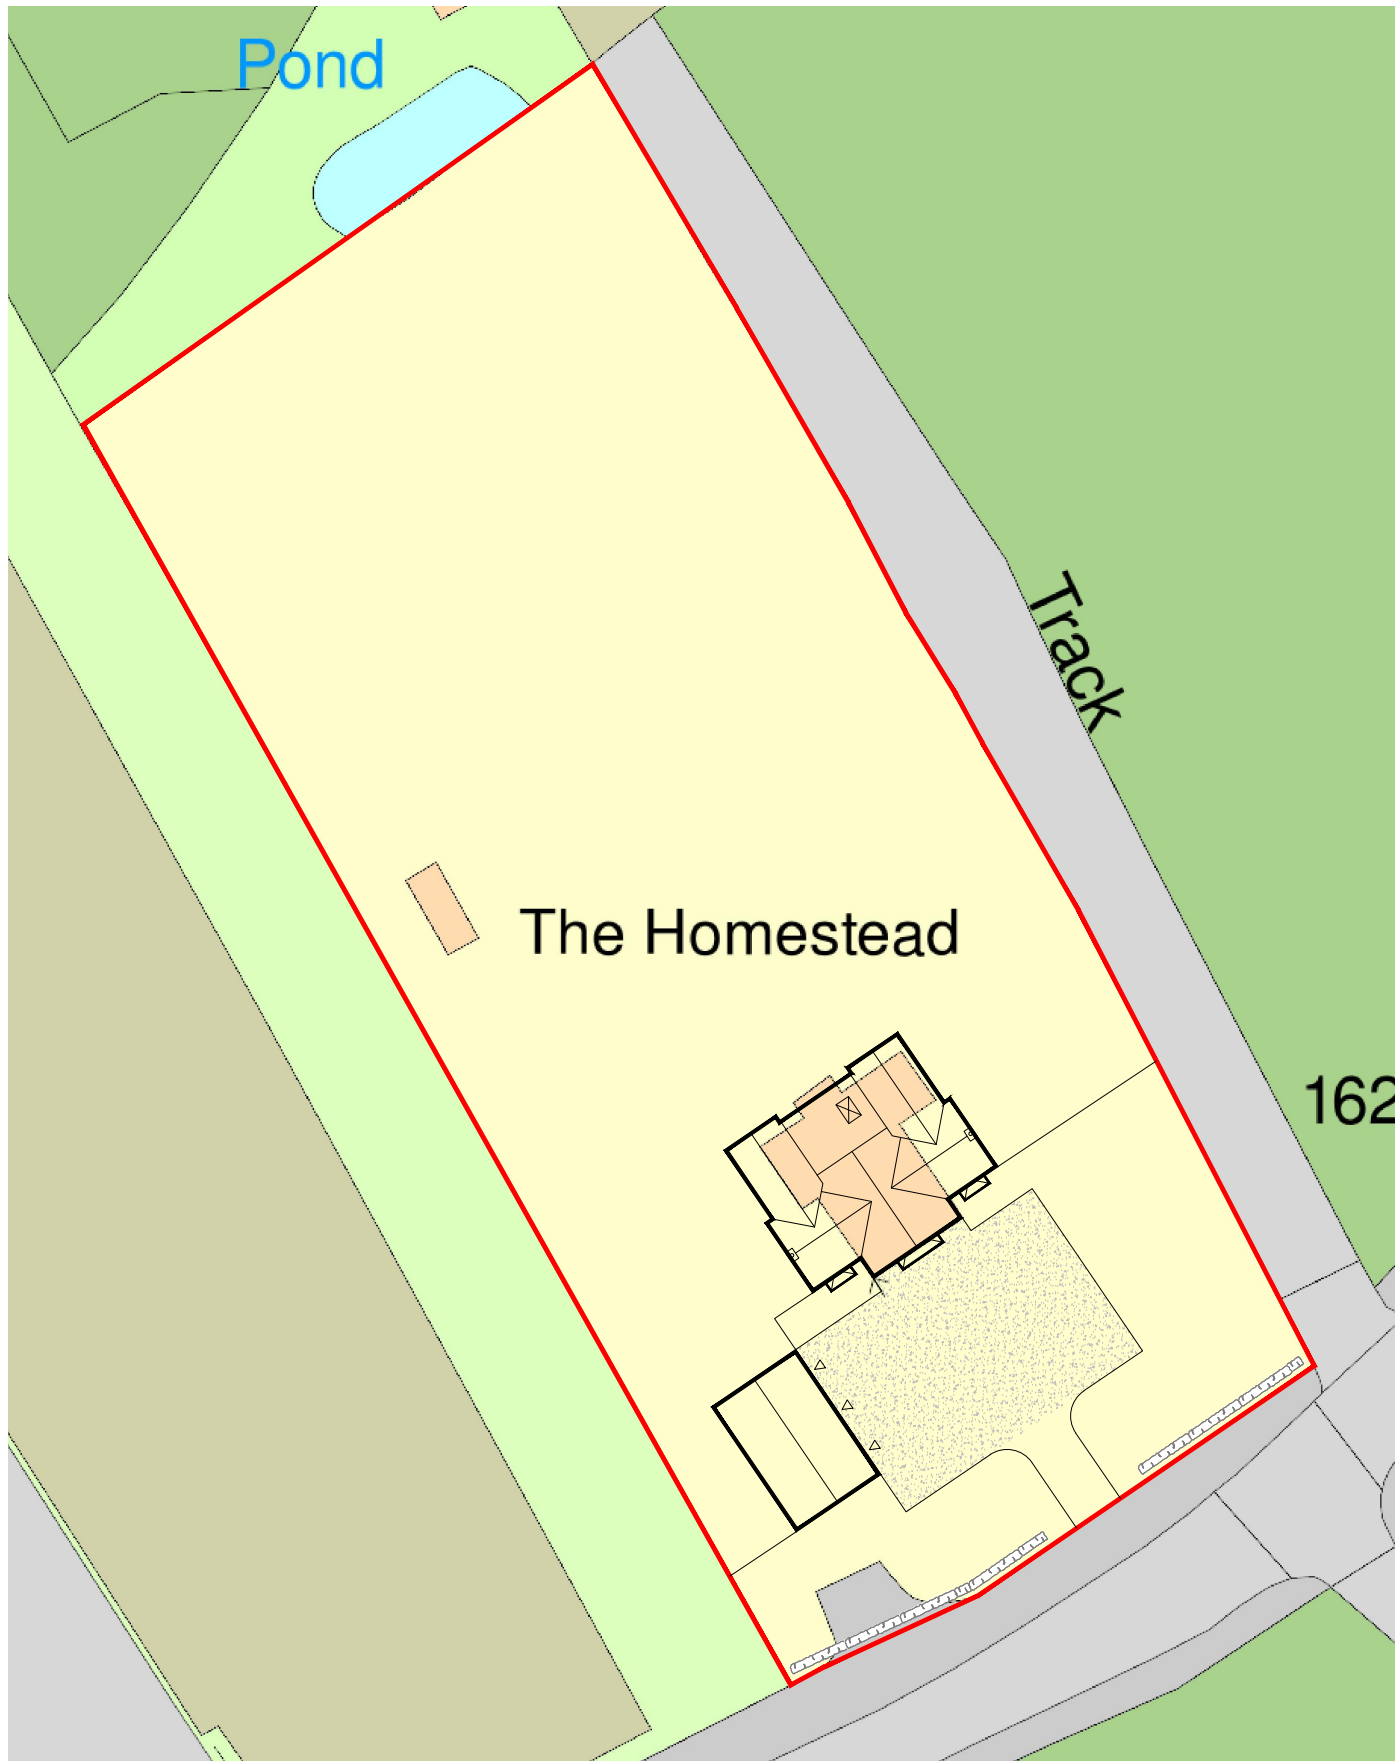


PROPOSED SITE PLAN

 

SCALE BAR 1:500



EXISTING SITE LOCATION PLAN

 

SCALE BAR 1:1250

Client	MR NITESH DEVJI @ THE HOMESTEAD, THORNTON LANE, MARKFIELD, LEIC. LE67 9RP	Drawn by	SJN	Checked by	
Project	2 STOREY SIDE & REAR EXTENSIONS AND TRIPLE GARAGE	Scale	AS SHOWN @ A1	Date	DEC. 2022
Drawing Title	PROPOSED GARAGE PLANS & ELEVATIONS & SITE PLANS	Project No.	2022	Dwg. No.	BTH[20]003
				Revision	E

Drawings may be scaled for planning purposes only. All dimensions to be checked. The contractor is responsible for checking dimensions before ordering or starting work.

PLANNING