

COPYRIGHT NOTICE:
This drawing is the copyright of the Architects
and may not be reproduced or used except
by written permission.

© Crown copyright and database right (2014) Ordnance Survey licence number 100047514

Notes:
This drawing is to be read in conjunction with all relevant drawings and specifications.
Do not scale from this drawing, use figured dimensions only. All levels and dimensions to be checked on site. All
level and dimensional discrepancies are to be brought to the immediate attention of HSP Architects Ltd.
Responsibility cannot be accepted for alterations outside those shown on this drawing without prior
authorisation of HSP Architects Ltd.
Copyright reserved. This drawing may only be used for the client and location specified in the title block. It may not
be reproduced or distributed in any form without prior written consent from HSP Architects Ltd.
Prior to any work commencing on site, the engineer is to be contacted regarding the current status, revision or
regulatory approval of this drawing.
All work is to be to the entire satisfaction of the HSE or Local Authority not withstanding anything drawn or
indicated on these drawings. All watercourses and rivers to be the best of their respective kind and of equal
equivalent to the Ordnance Survey National Grid of Meters. All internal dimensions and levels to be
contained or checked and verified on the before specific areas of work are commenced.
This drawing is to be read in conjunction with clients specifications, requirements and structural engineers
design.


Key:

- Existing grass
- Existing rolled stone access track, retained and extended as indicated
- Proposed block paving
- Proposed resin path
- Proposed paving slabs
- Proposed hedge: 1200mm high
- New post and rail fence
- Demolished
- Amenity space = 178 sq.m - equal area to the footprint of the barn to be converted

UPTON LANE

UPTON LANE

UPTON LANE

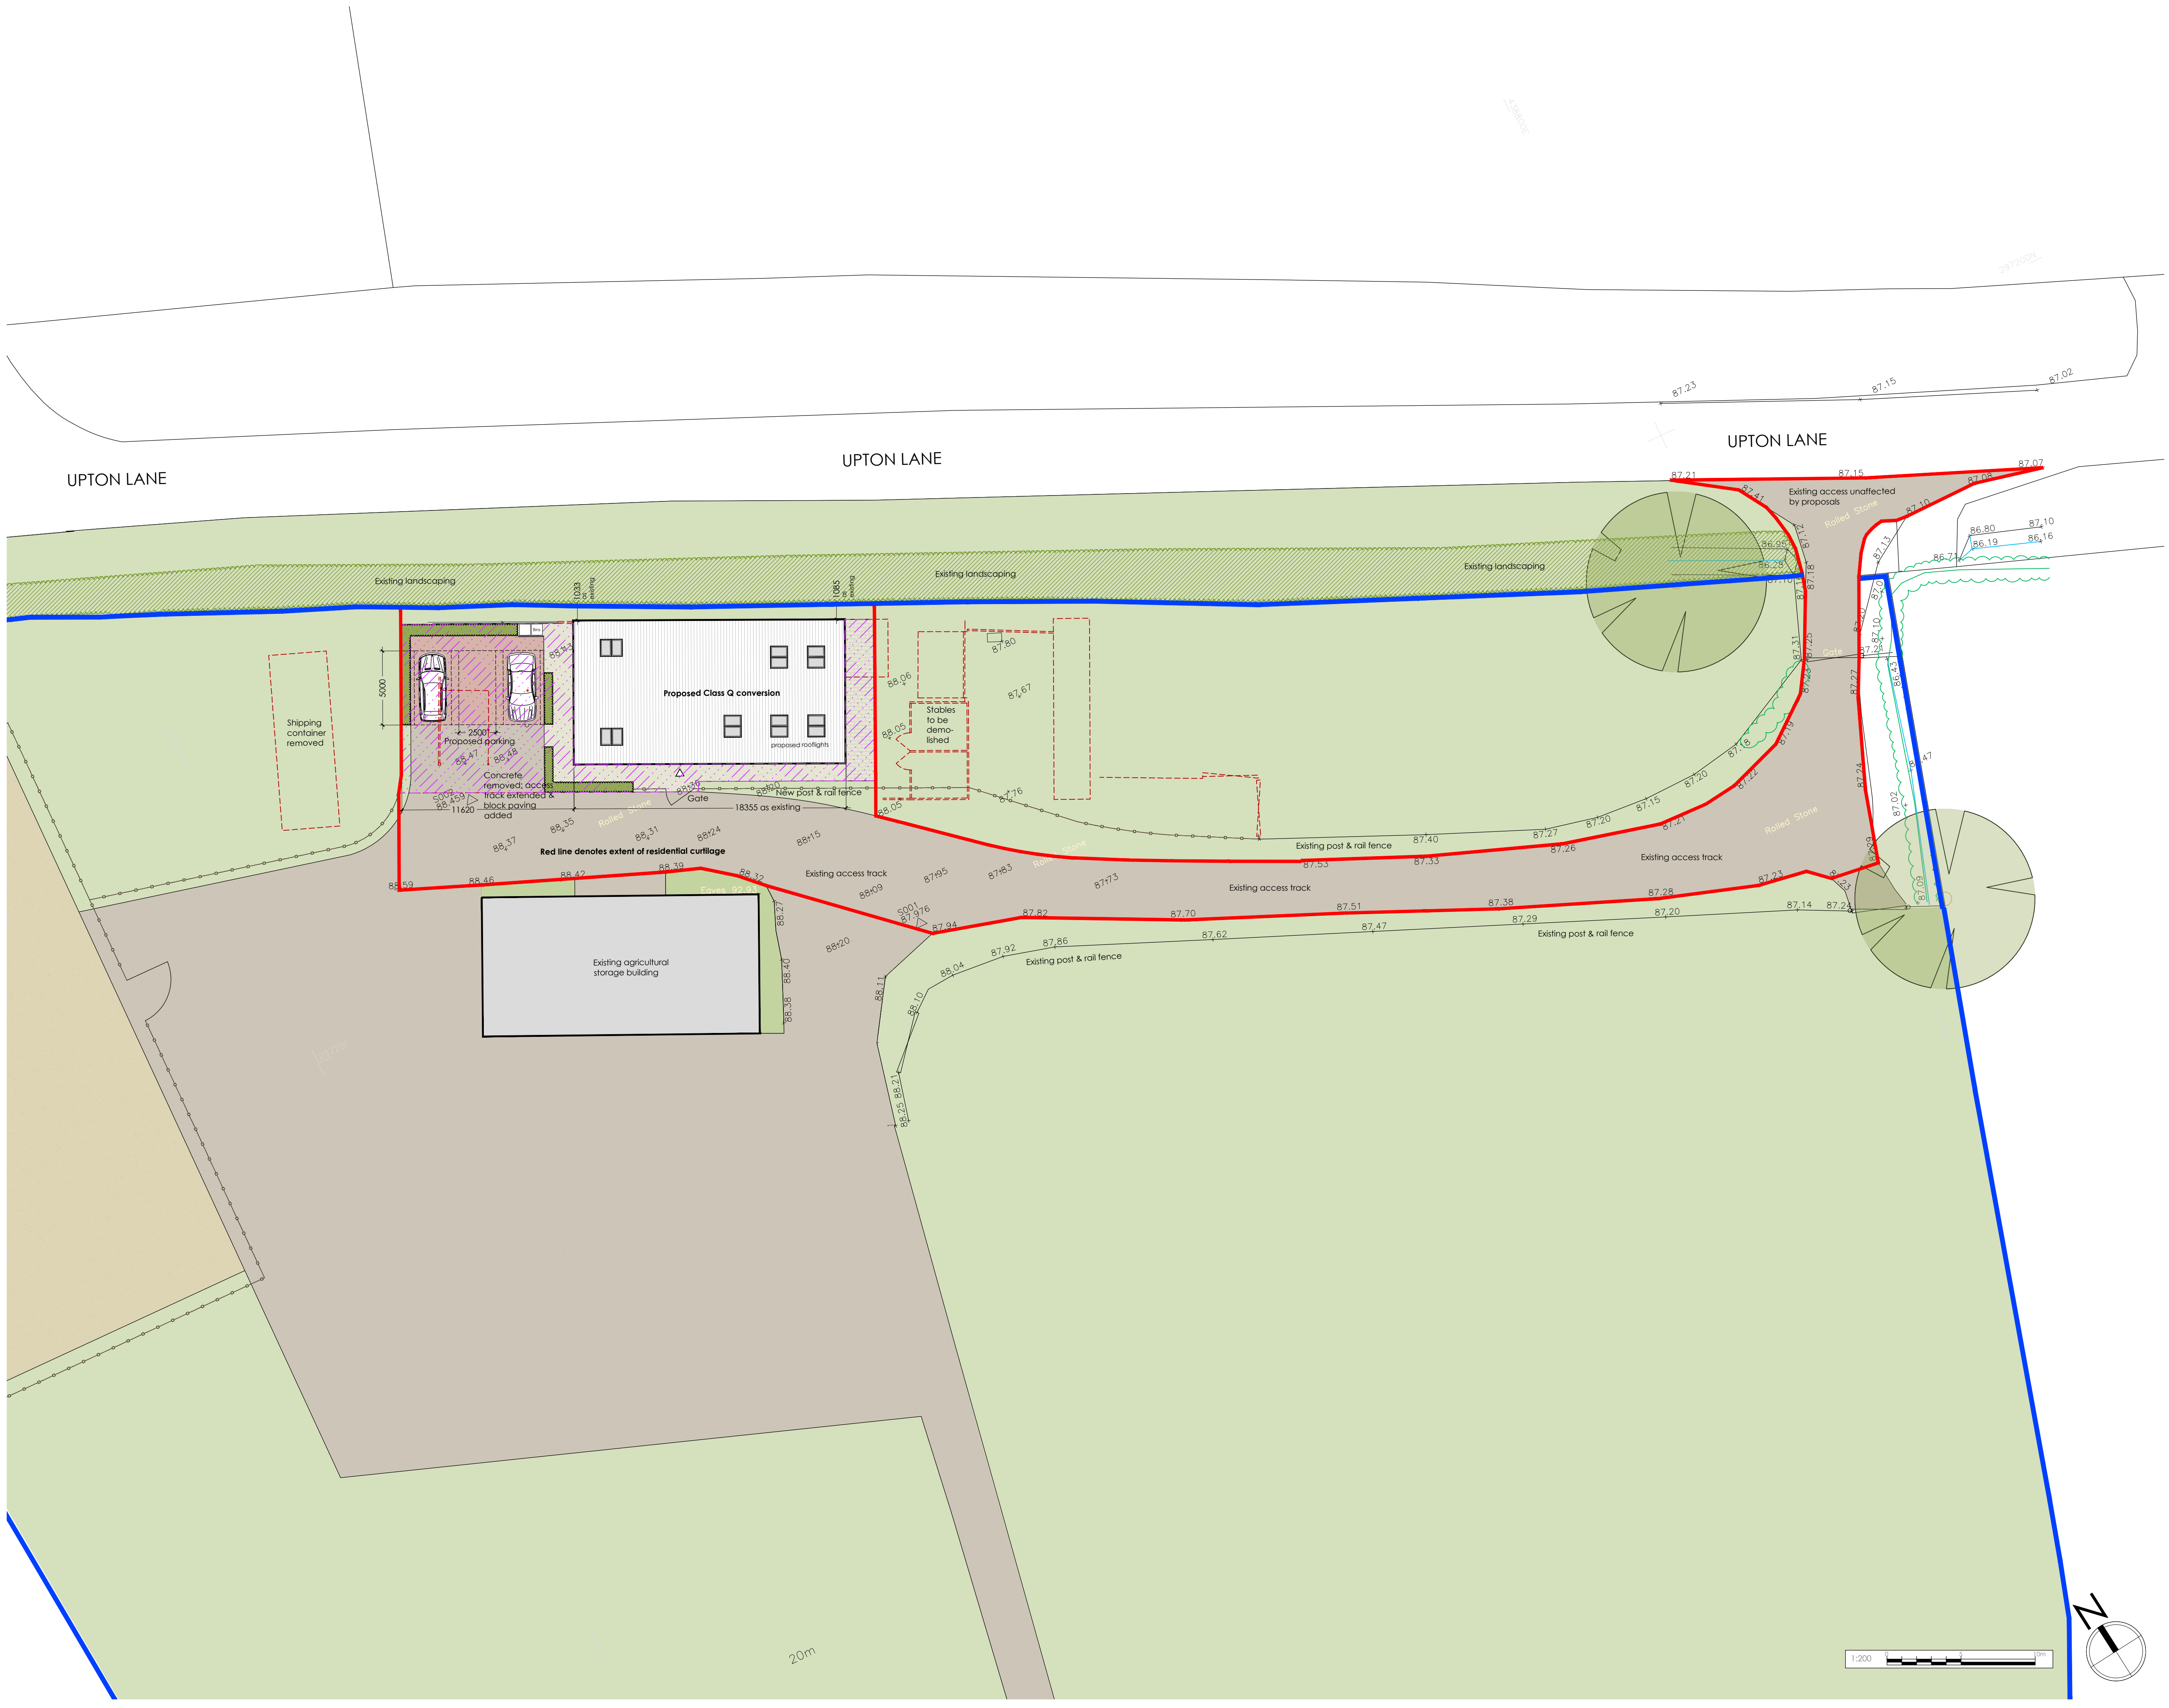

25/07/2024 KS P1: First planning issue.

Revision Notes:

Drawing Status:

PLANNING

hssp
architects

Pera Business Park, Nottingham Road
Melton Mowbray, LE13 0PB

Telephone: 01664 563 288 Fax: 01664 563 360
E-Mail: info@hssparchitects.co.uk Web: www.hssparchitects.co.uk

Project:
Proposed Class Q Barn Conversion
Pretty Oak Farm, Upton Lane
Stoke Golding
CV13 6EU

Title:
Proposed Site Plan

Scale: 1:200	Drawn: KES	Checked: -	Date: July 2024
Drawing No: 9076_03_01		Revision: P1	

HSSP A1