




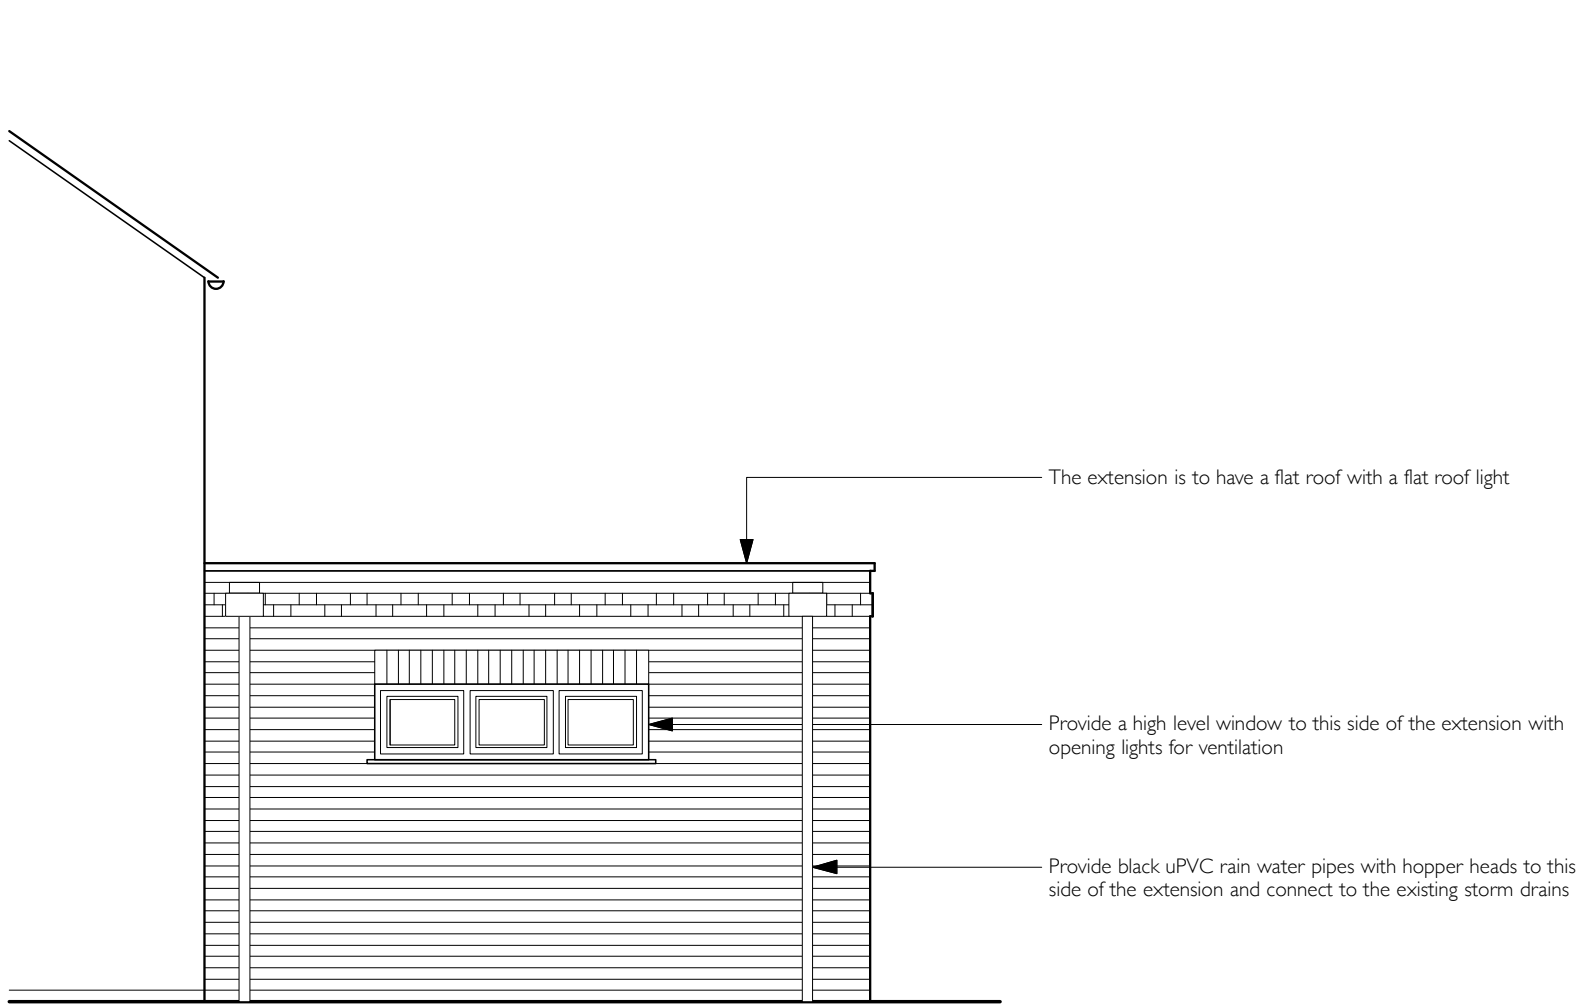


PROPOSED SIDE ELEVATION

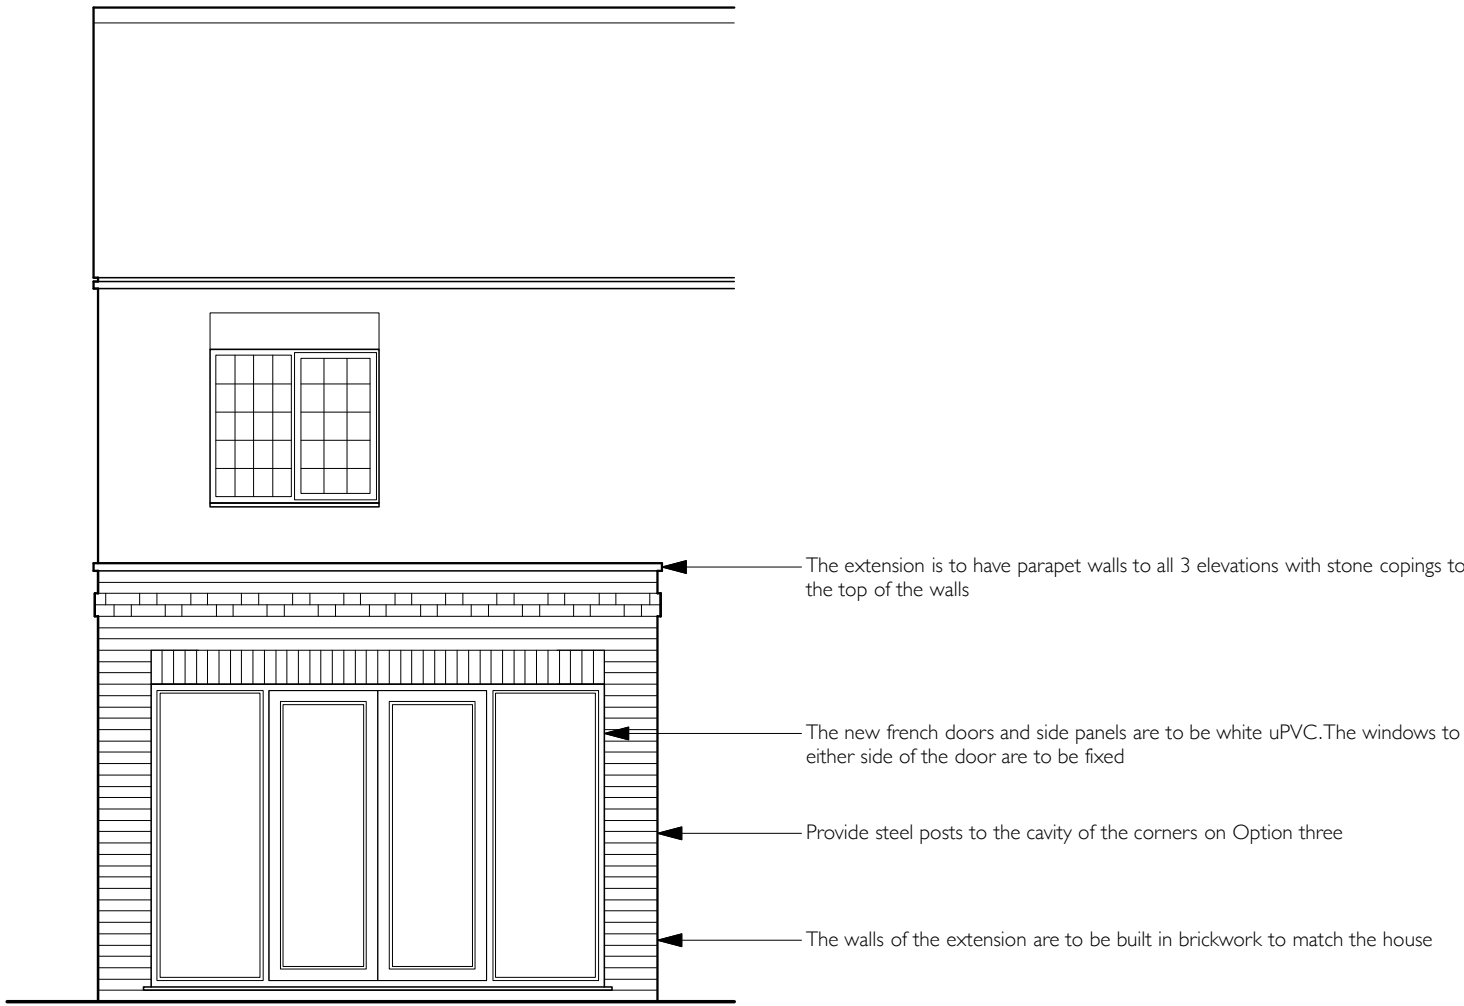

PROPOSED FRONT ELEVATION

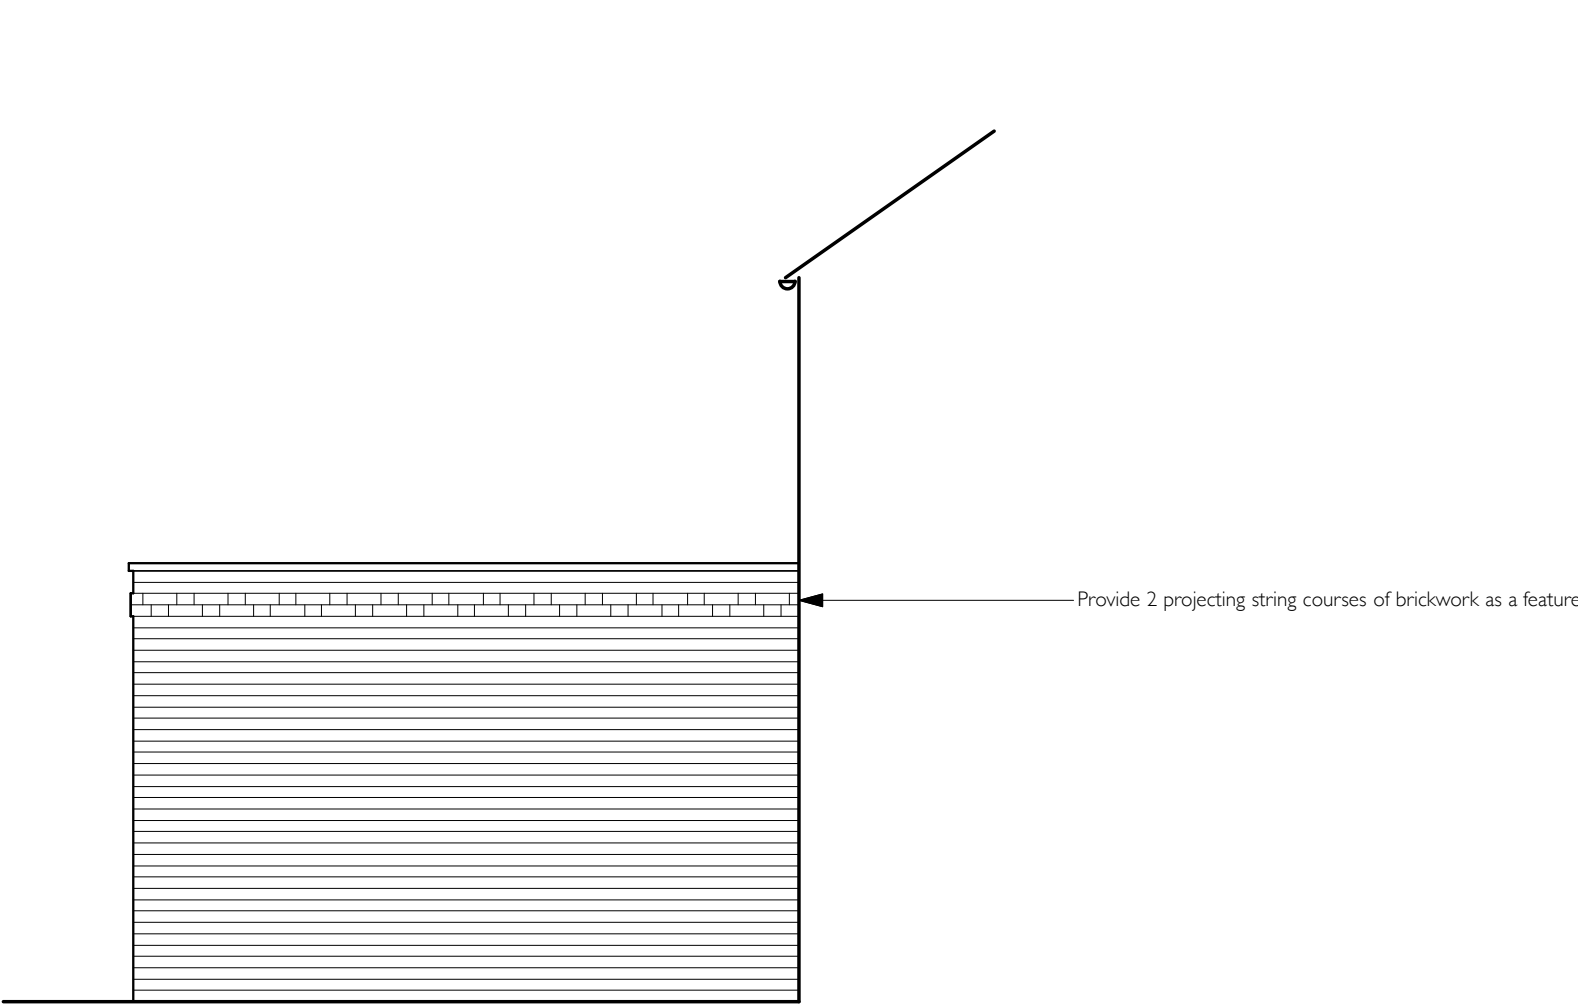

PROPOSED SIDE ELEVATION

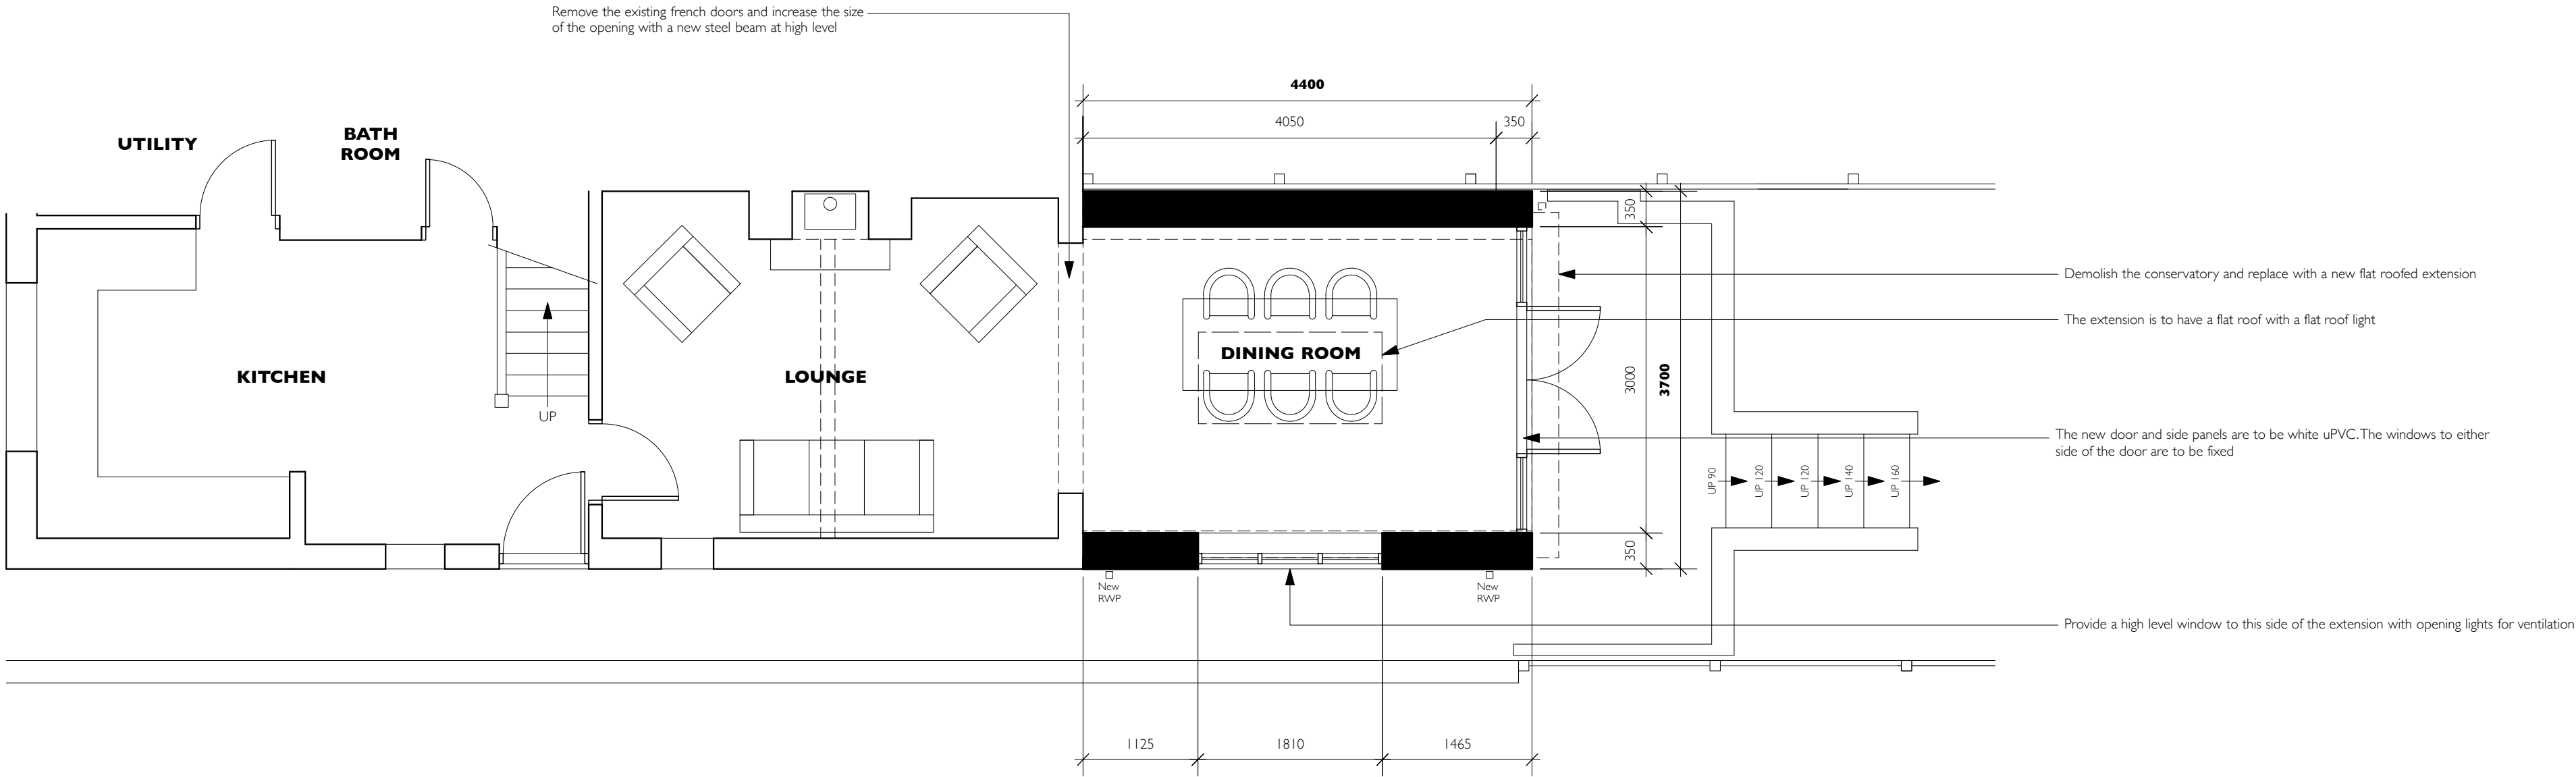

PROPOSED GROUND FLOOR PLAN

DRAWING TITLE		REVISIONS	
PROPOSED GROUND FLOOR PLAN & ELEVATIONS PLANNING DRAWING			
PROJECT TITLE		DRAWING NUMBER	
SINGLE STOREY EXTENSION 24 MAIN STREET, KIRKBY MALLORY, LEICS. LE9 7QB		23023-05	
SCALE		DATE	
A1:1:50 A3:1:100		09.06.2023	
PETER THOMPSON ARCHITECTURAL SERVICES			
T 01455 284921 E MAIL@PETERTHOMPSONADT.CO.UK W PETERTHOMPSONADT.CO.UK A PROVIDENCE HOUSE 49 LEICESTER RD BROUGHTON ASTLEY LEICESTERSHIRE LE9 4QE			
Figured dimensions must be taken in preference to scaled dimensions and any discrepancies or errors are to be referred to PTADT. Contractors, sub-contractors and suppliers must verify all dimensions on site before commencing work or producing any workshop drawings. Copyright Reserved			
SCALE BAR AT 1:50			
01m2m3m4m5m			