




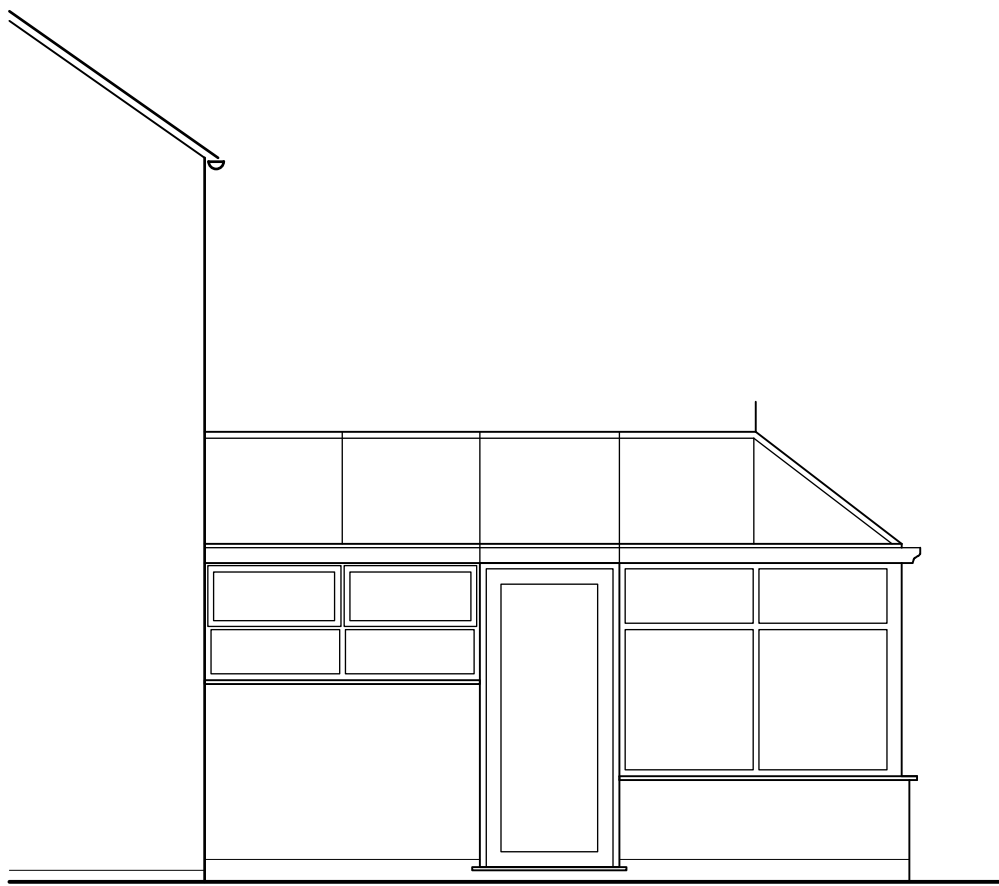


EXISTING SIDE ELEVATION

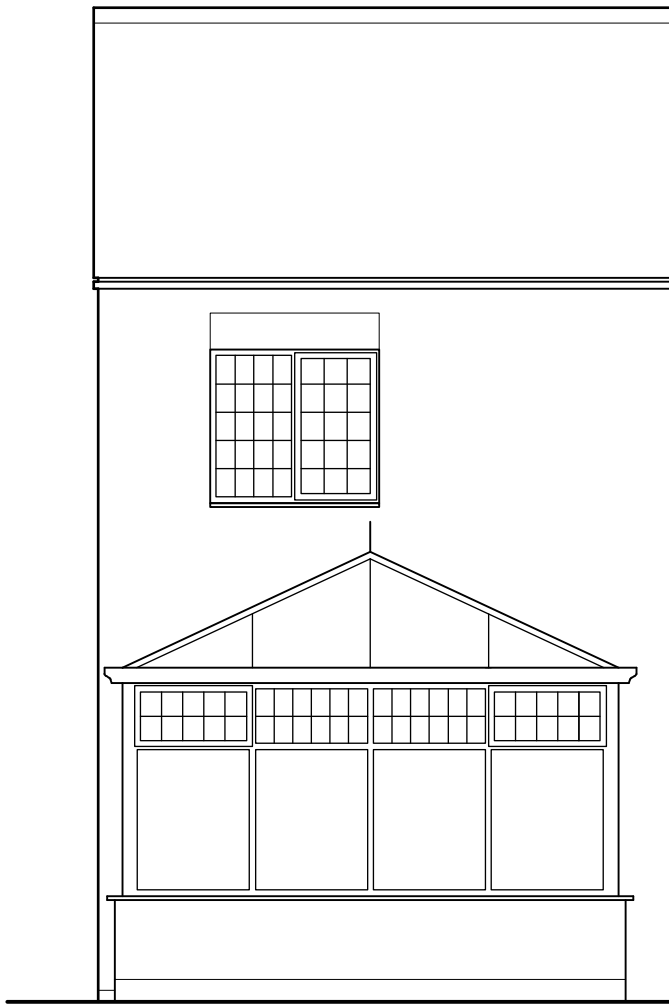

EXISTING FRONT ELEVATION

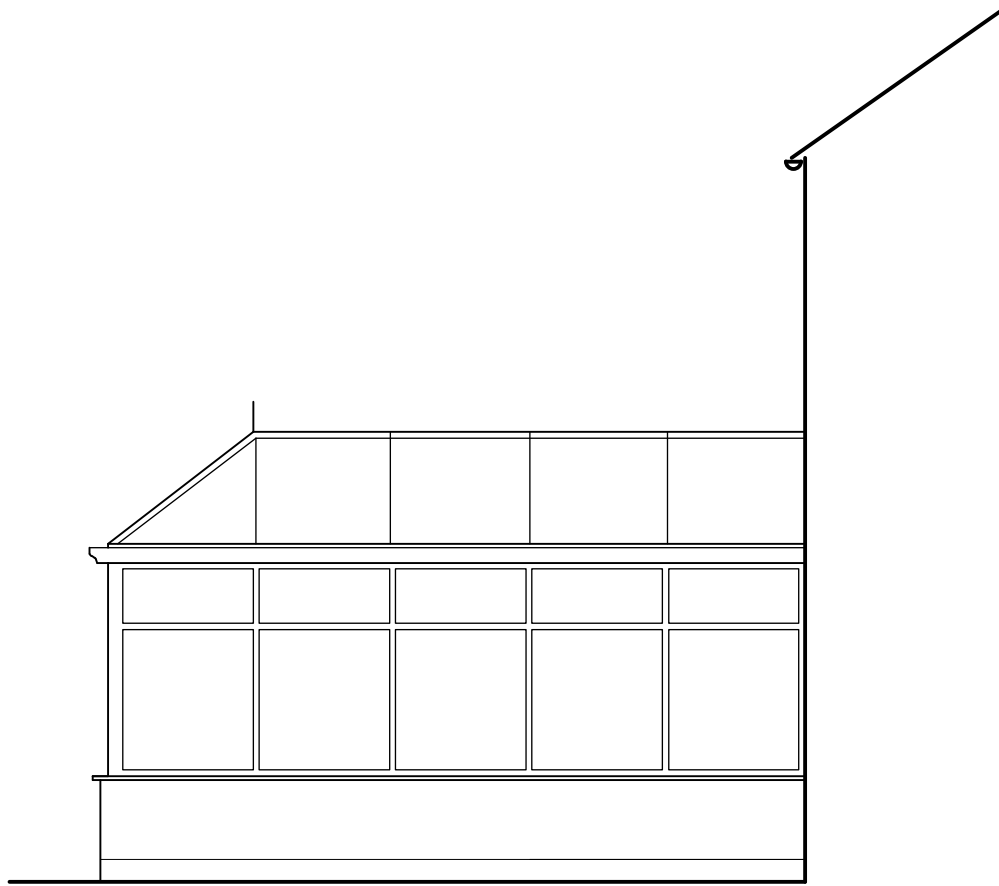

EXISTING SIDE ELEVATION

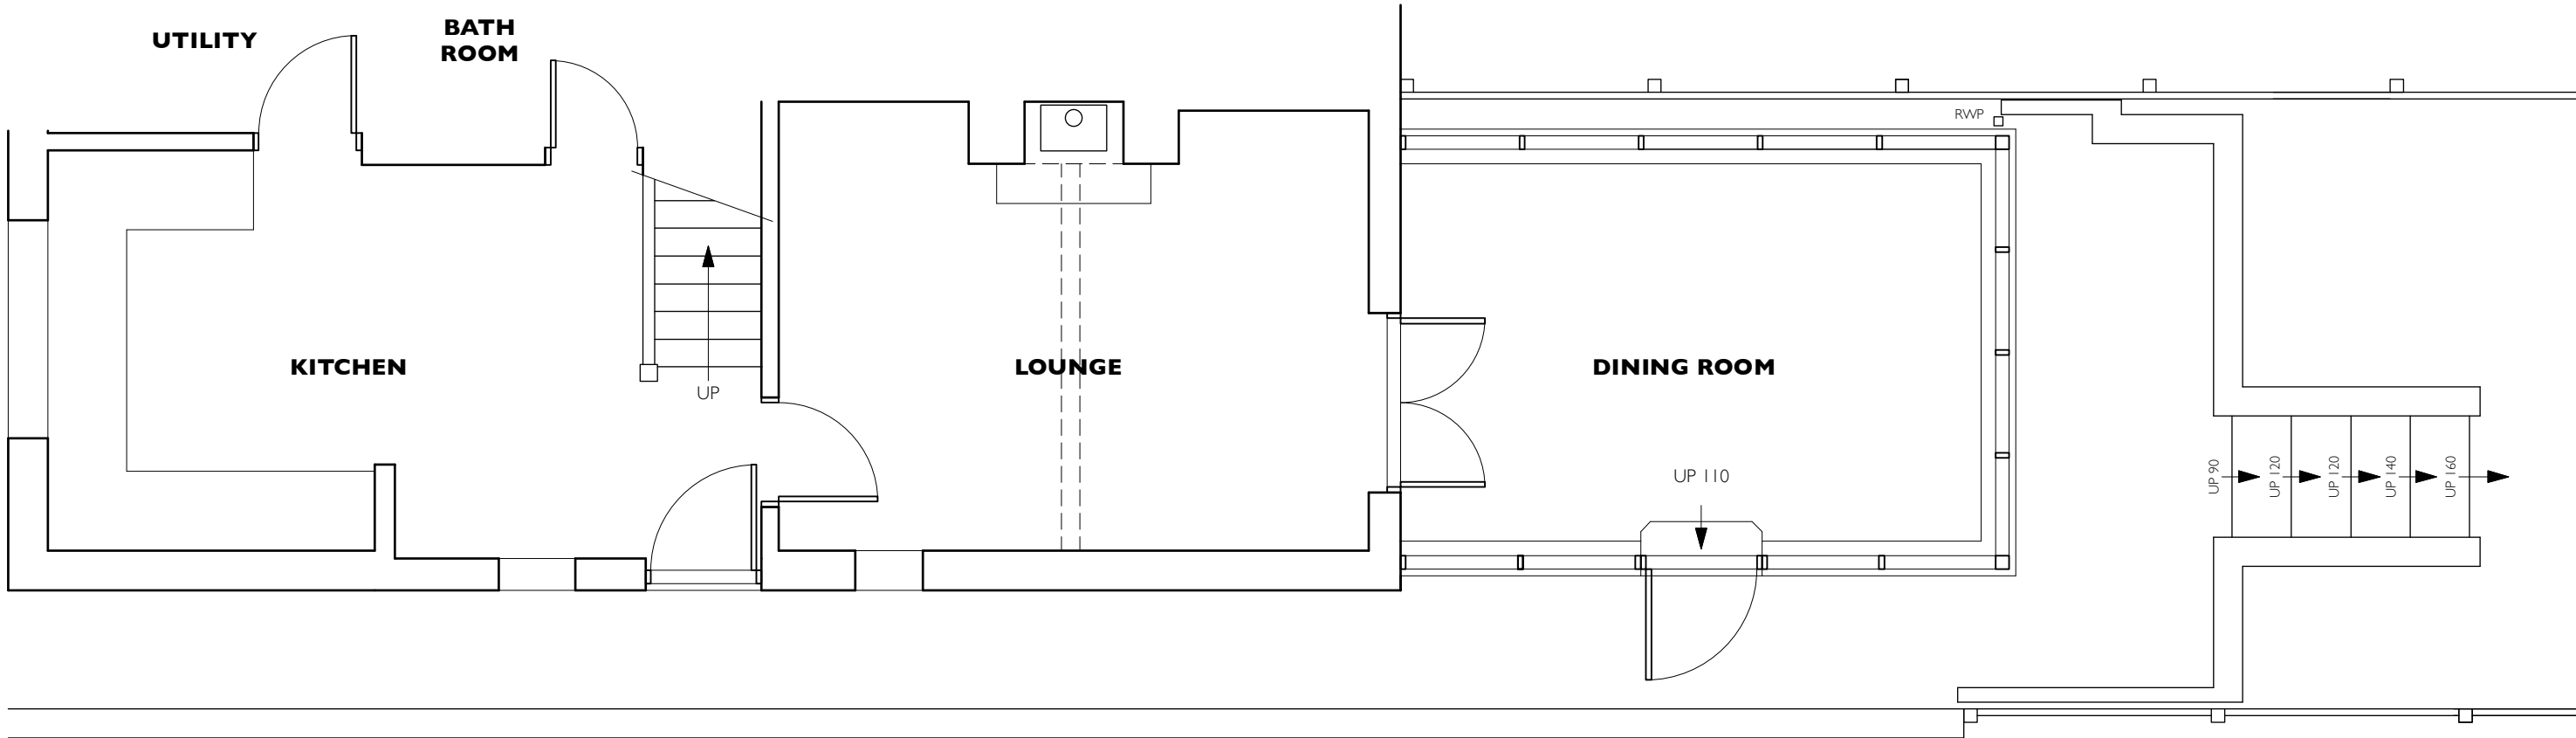

EXISTING GROUND FLOOR PLAN

REVISIONS		DRAWING TITLE	
		EXISTING GROUND FLOOR PLAN & ELEVATIONS	
		SINGLE STOREY EXTENSION 24 MAIN STREET, KIRKBY MALLORY, LEICS. LE9 7QB	
		23023-01	
SCALE		A1:1:50 A3:1:100	DATE 26.04.2023
PETER THOMPSON ARCHITECTURAL SERVICES			
T 01455 284921 E MAIL@PETERTHOMPSONADT.CO.UK W PETERTHOMPSONADT.CO.UK A PROVIDENCE HOUSE 49 LEICESTER RD BROUGHTON ASTLEY LEICESTERSHIRE LE19 6QE			
Figured dimensions must be taken in preference to scaled dimensions and any discrepancies or errors are to be referred to PTADT. Contractors, sub-contractors and suppliers must verify all dimensions on site before commencing work or producing any workshop drawings. Copyright Reserved			
SCALE BAR AT 1:50			
0	1m	2m	3m 4m 5m