



The Builder is to check and verify all buildings and site dimensions, levels and sewer invert levels prior to commencement of work.
Do not scale off this drawing, work to figured dimensions only.
This drawing must be read and checked with all structural and relevant specialist drawings.
The Builder is to comply in all respects with the current Building Regulations and latest Codes of Practice.
Copyright of this drawing and of work executed from it remain the property of Ian Ritchie

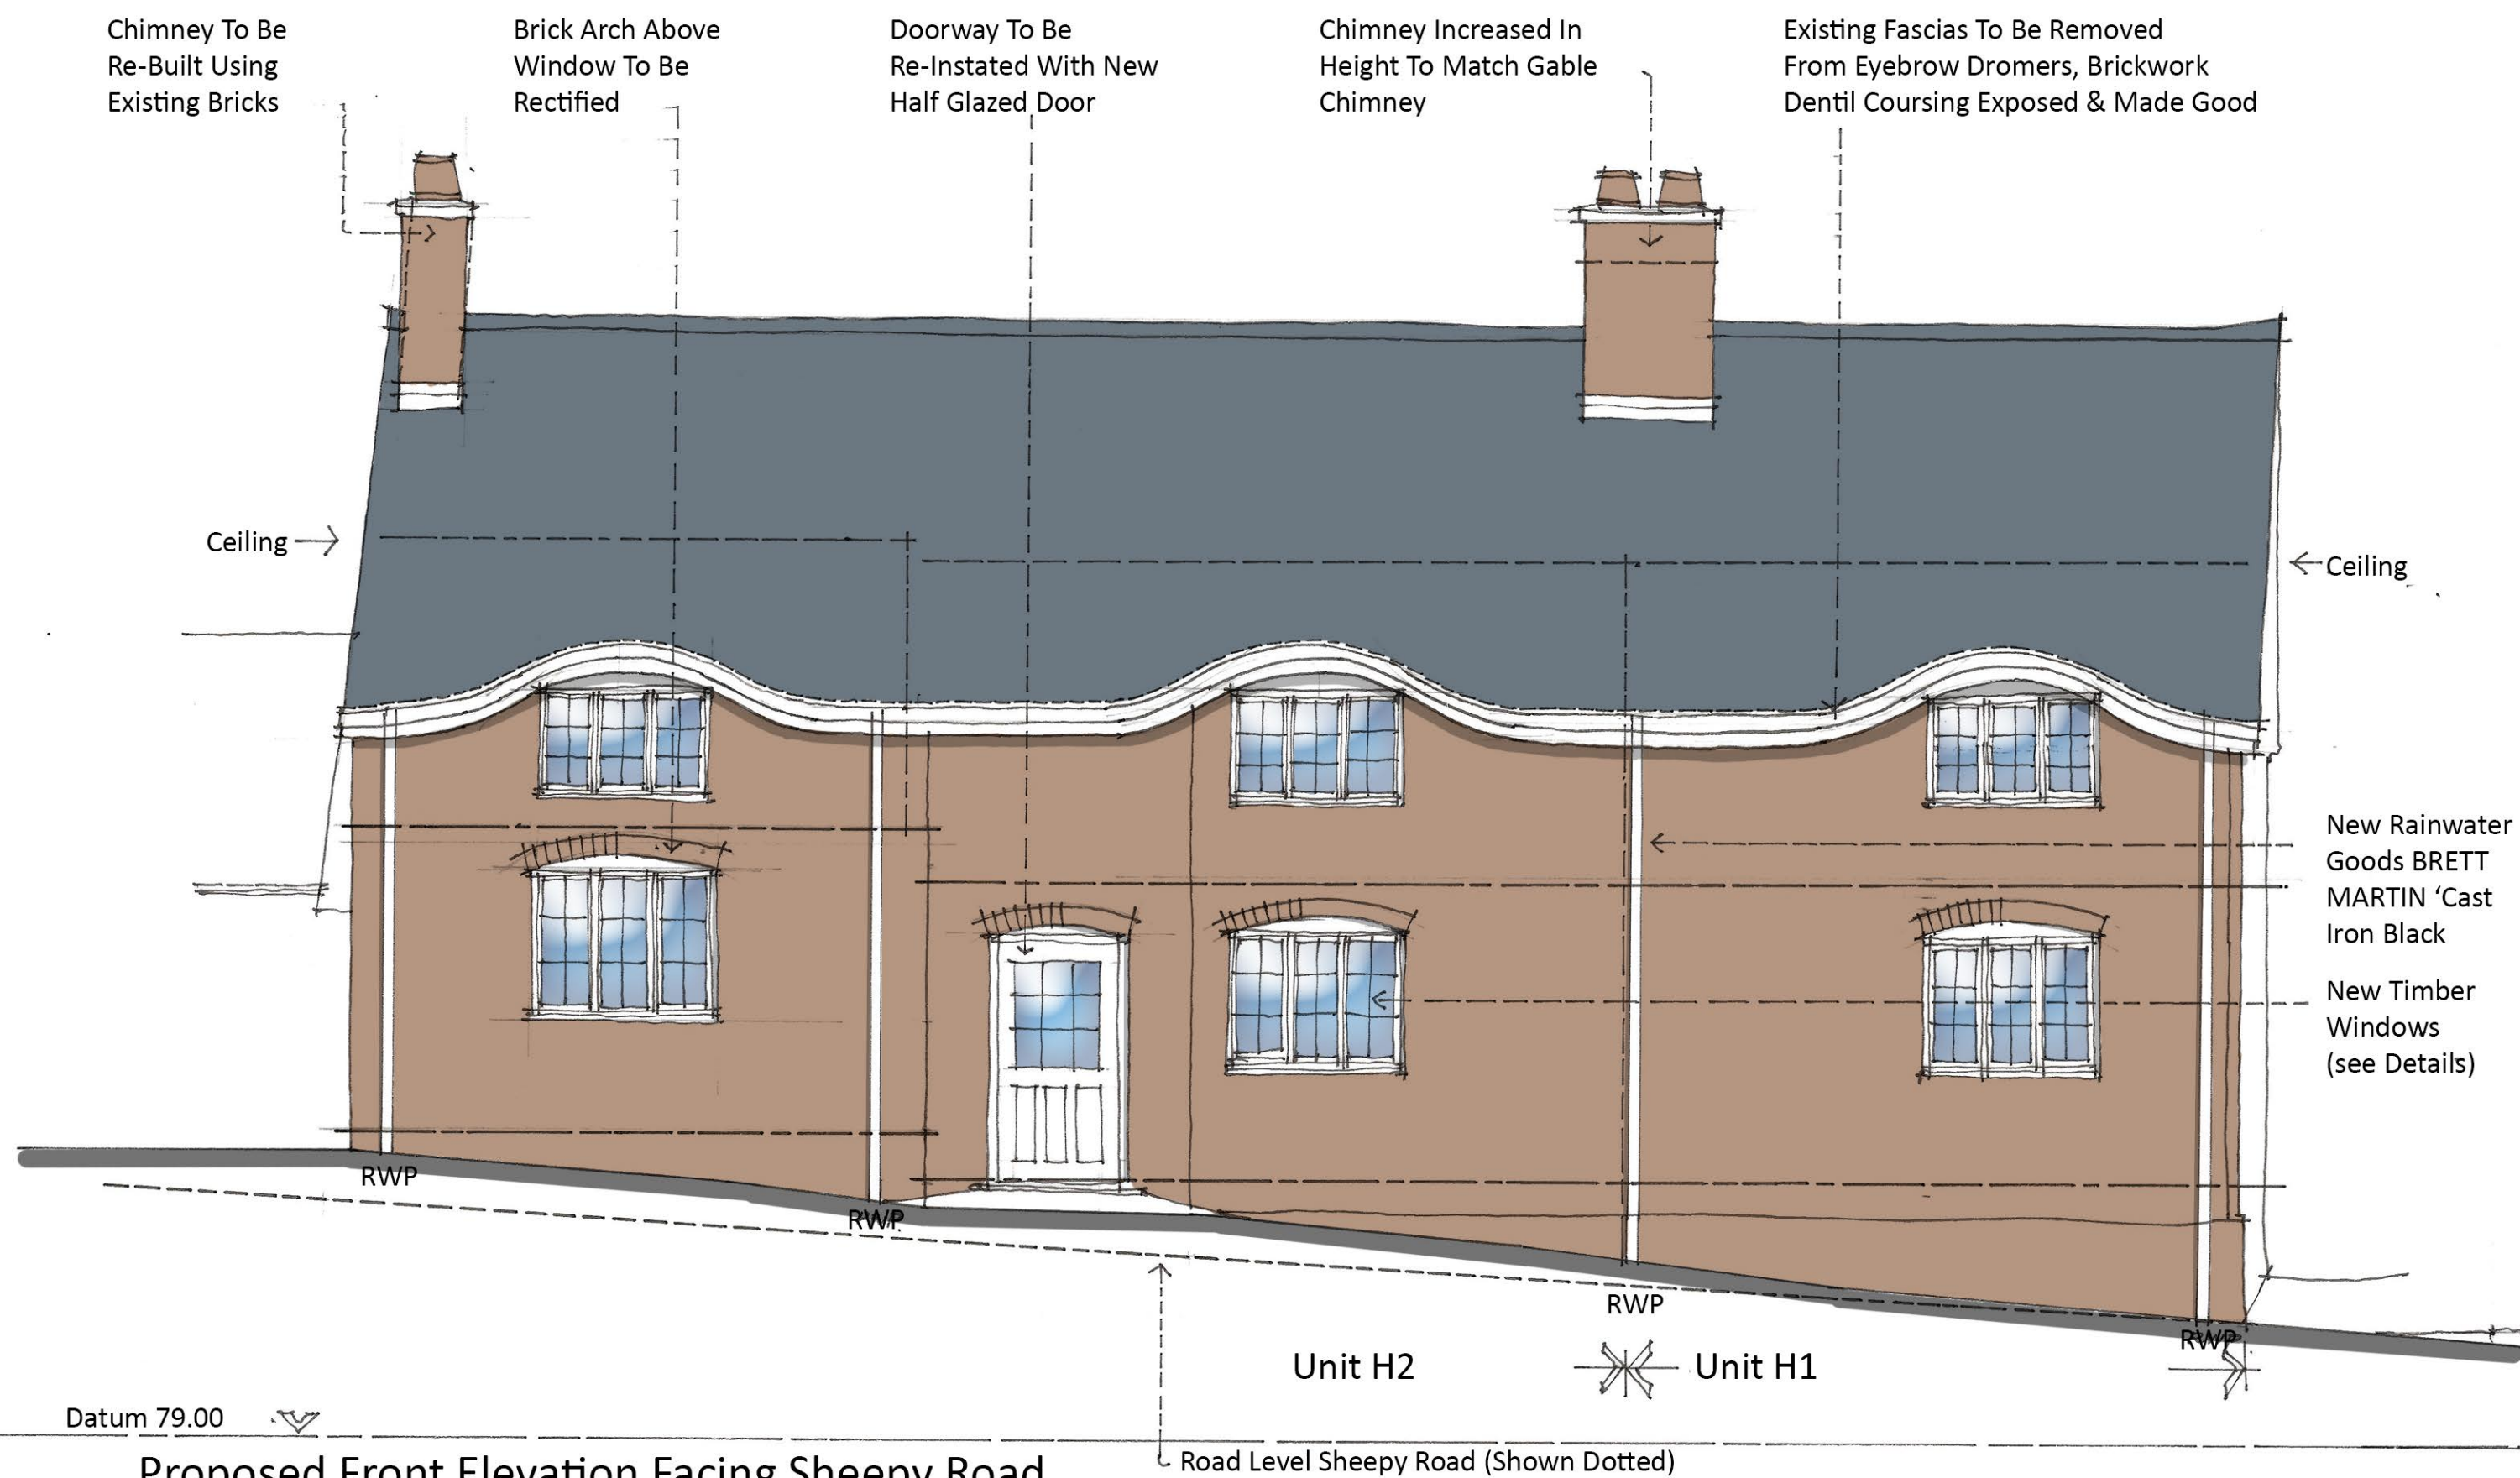


Proposed Front Elevation Facing Sheepy Road
Scale 1:50




Proposed Side Elevation Facing West
Scale 1:50

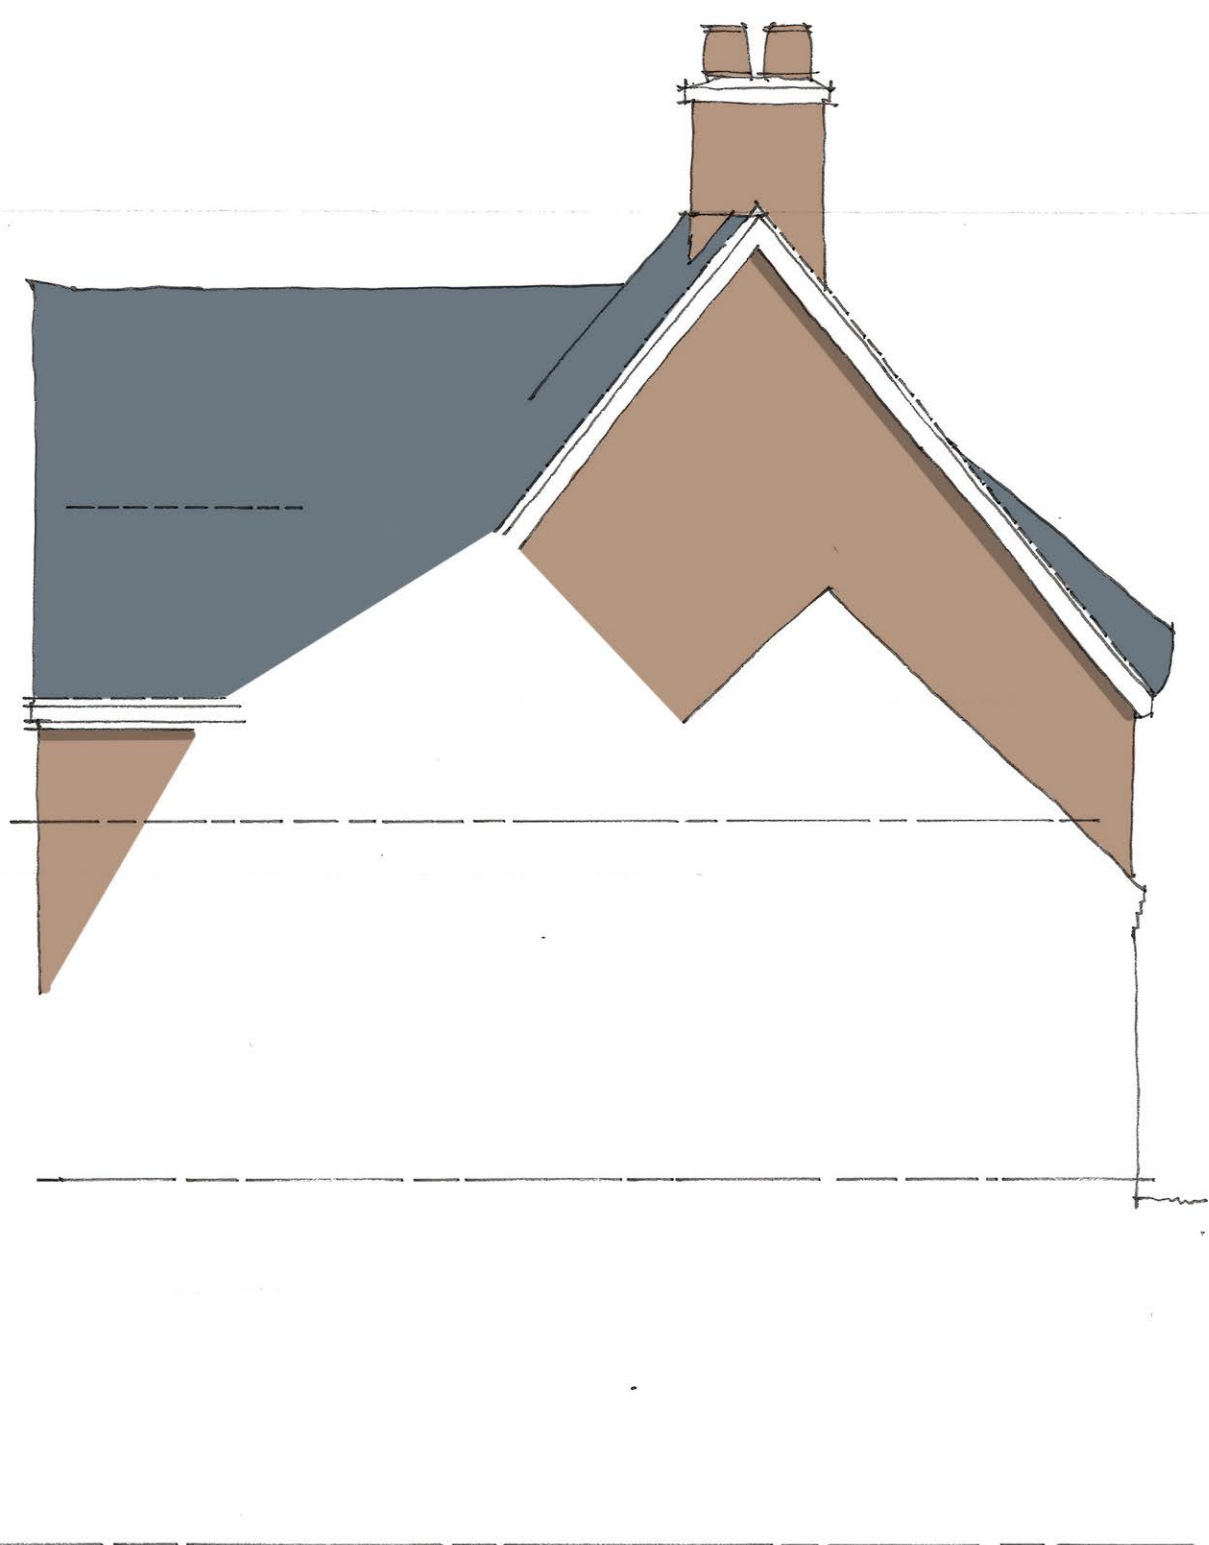

Proposed Side Elevation Facing East
Scale 1:50

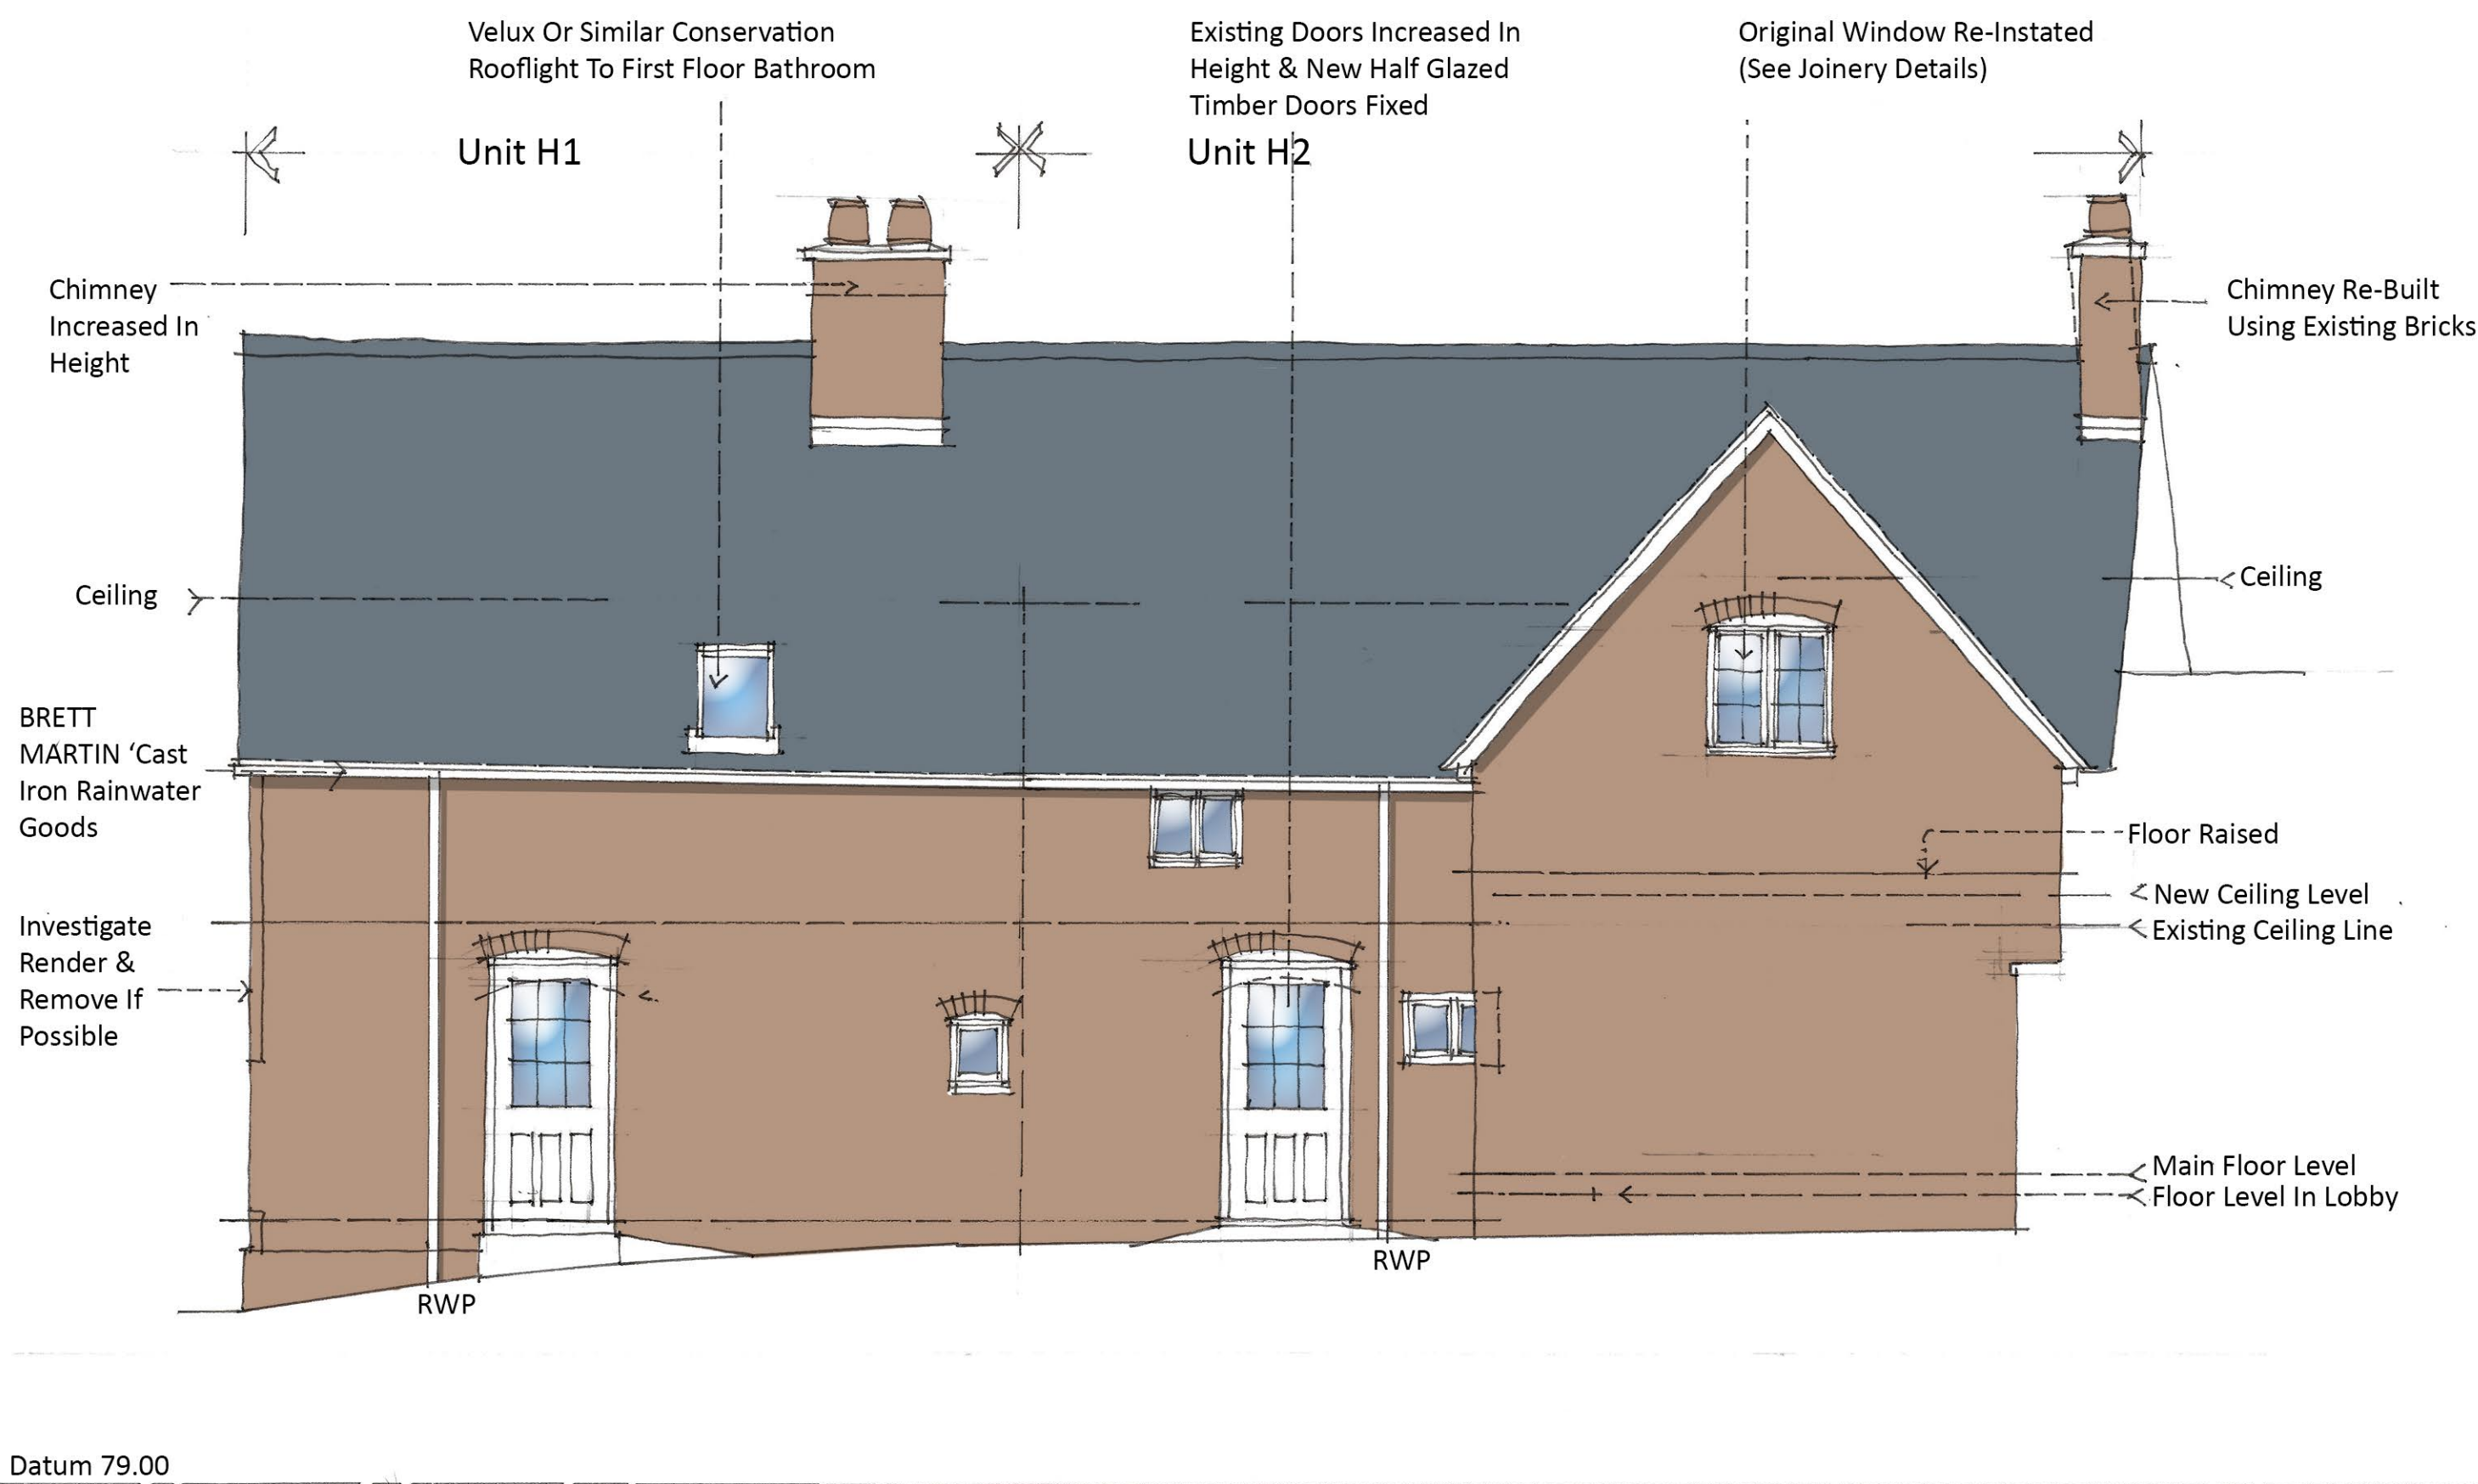

Proposed Rear Elevation Facing South
Scale 1:50

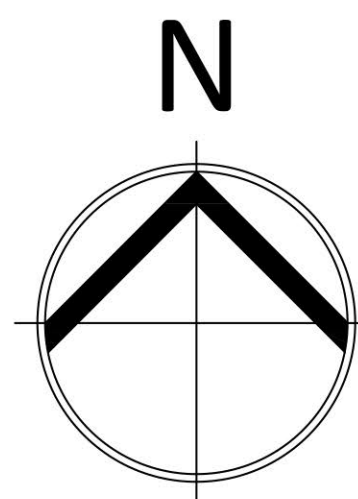

Revisions

No.	Description	Date

Houghton House, Sheepy Road,
Sibson

New Residential Development

Proposed Elevations Units 1 & 2

Scale	Date	Drawn	Job	Drawing
1:50	Jul 2025	IDR / MH	1001	450