

Vaulted ceiling over full length of extension - excluding the corridor (flat ceiling)

No 24


new 1800 high timber fence along boundary

existing window from Bathroom re-used

existing door+glazed side panel from side of Bungalow re-used

new gate

3000 extension

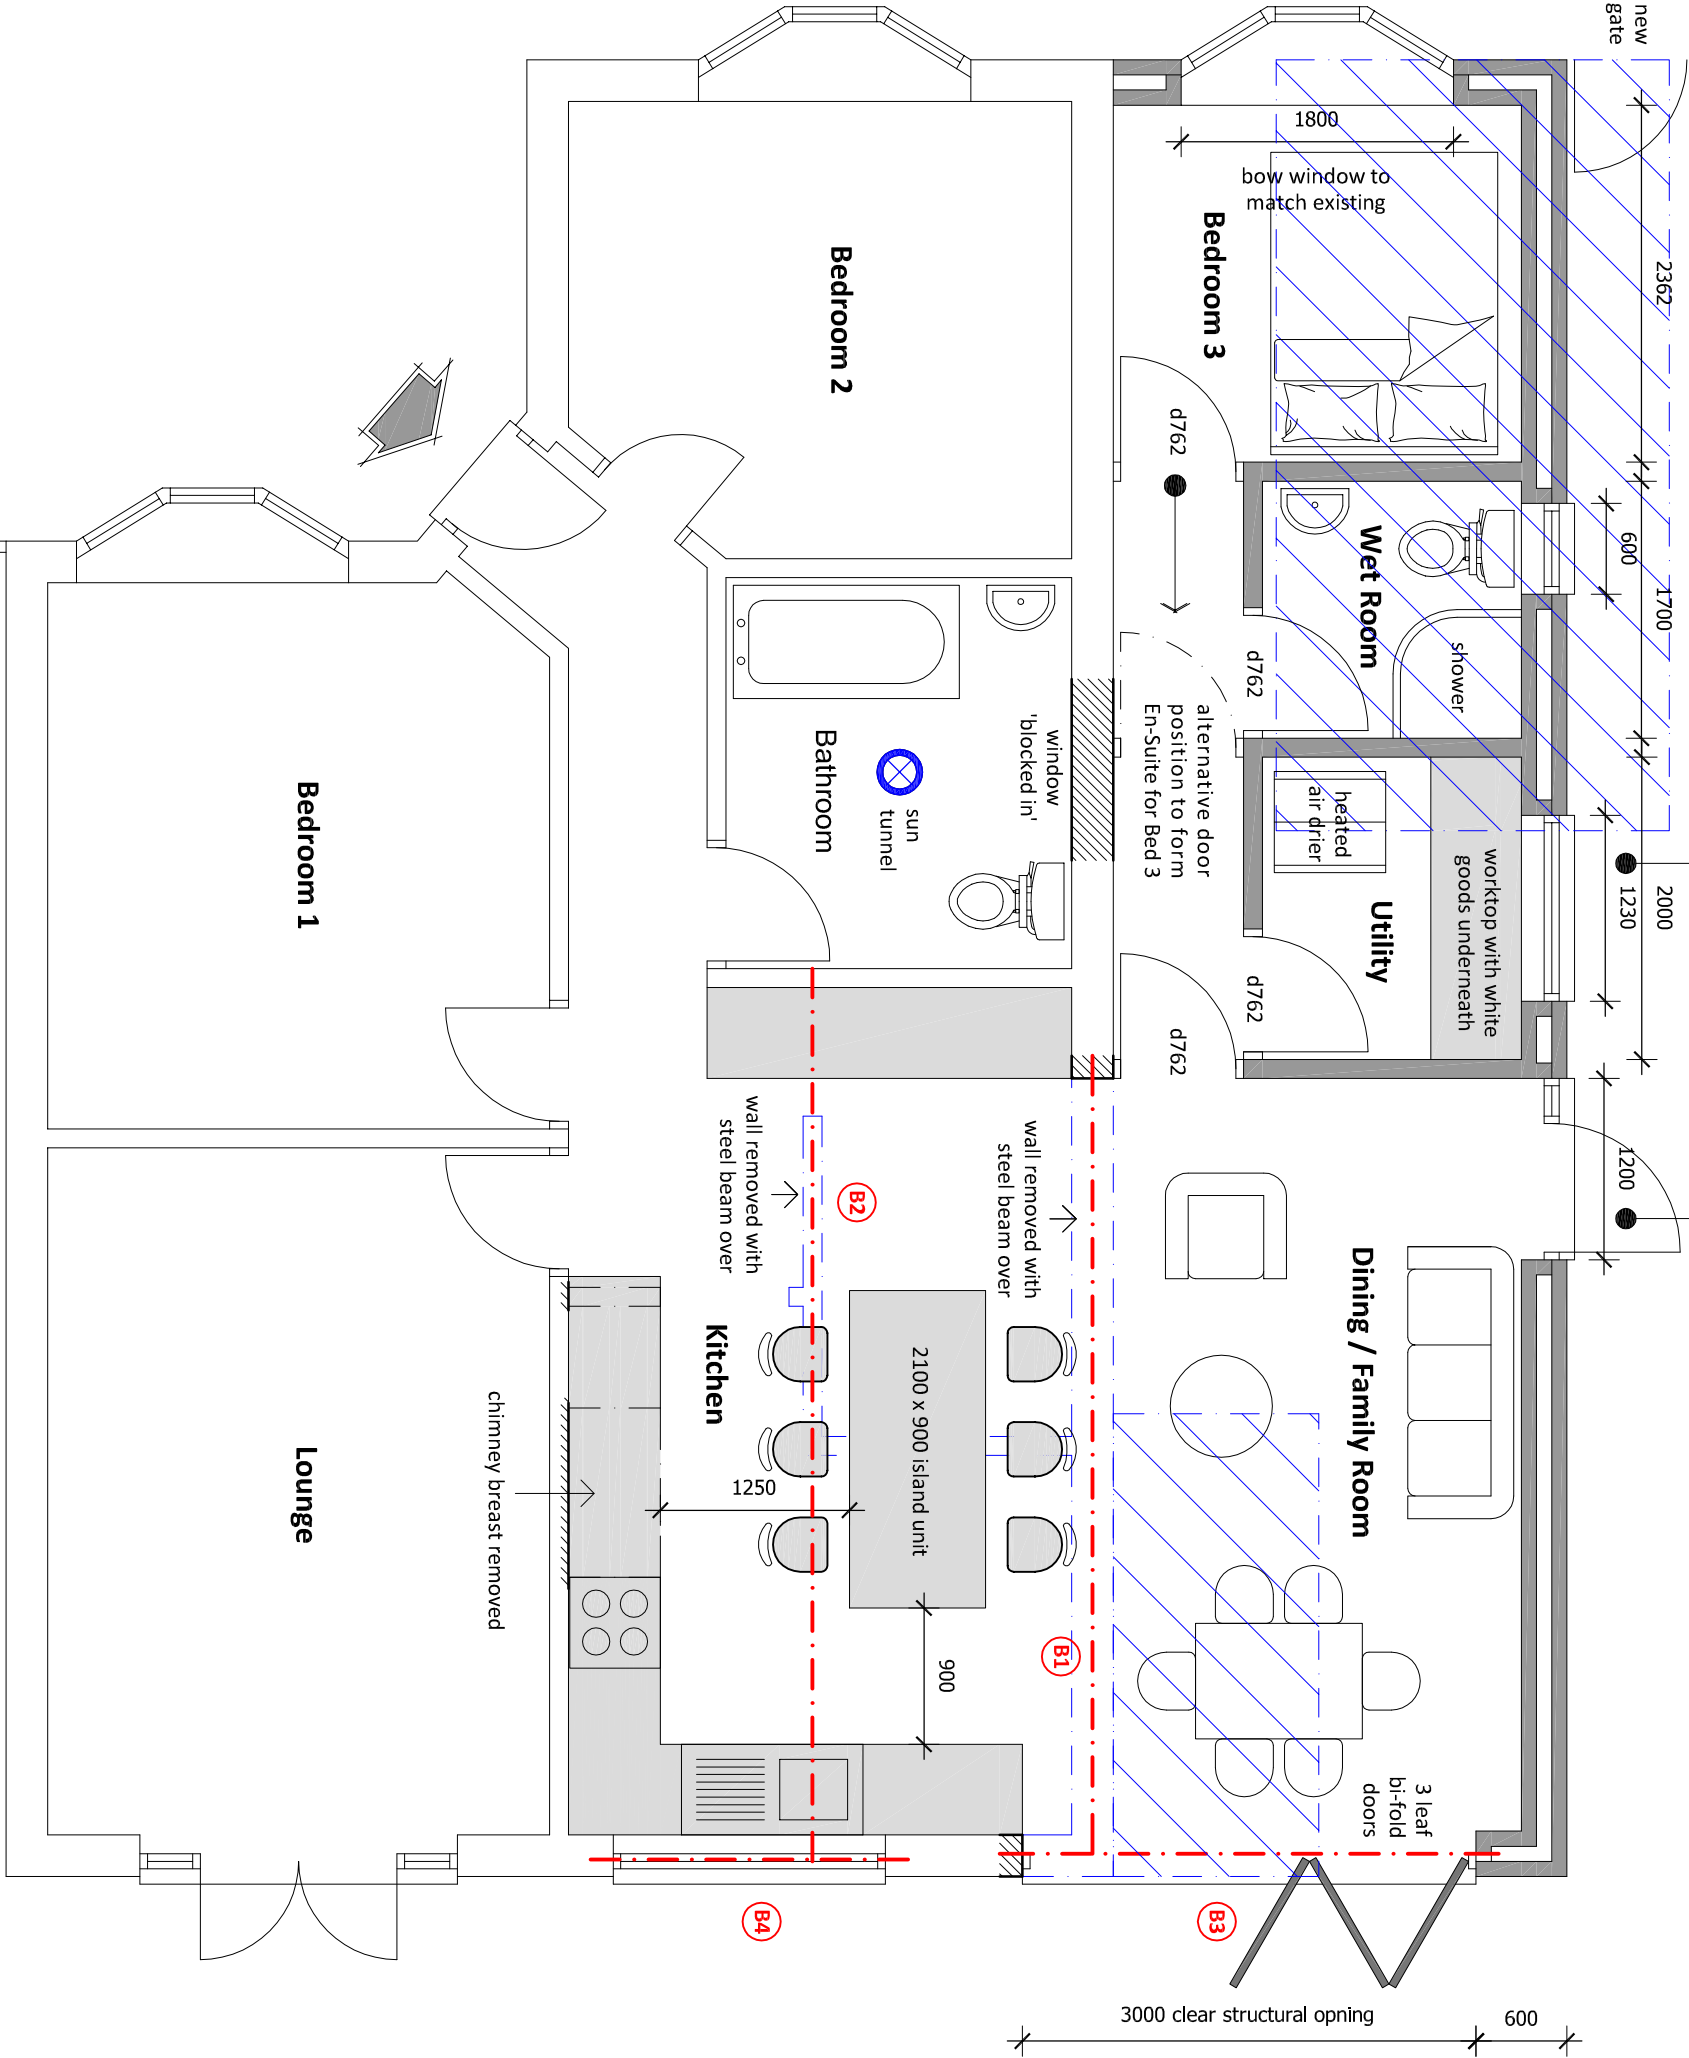

LEGEND

100mm blockwork walls (7N/mm²)

300mm cavity walls

2 No leaves of 100mm concrete blockwk (7N/mm²) with 90mm 'Celotex' rigid insulating boards within cavity

d762

indicates new door leaf size


New Kitchen unitry and layout is indicative only - final design by the client

(B1)

Steel Beams to Structural Engineer's calculations

Walls Removed

Rev A
Flat roof replaced with pitched roof over extension

 

PROPOSED FLOOR PLAN

Side Extension & Internal Alterations

22, The Fairway,
Burbage, Hinckley
LE10 2TZ

dwg no:- 25.17.02A scale:- 1:50 (A3) date:- June 2025

pgs design
mobile:- 07827 930918
pgsdesign2014@gmail.com