


4 No Velux roof lights - 2 No each side. (MK04 980mm x 780mm)

No 24


3000
extension

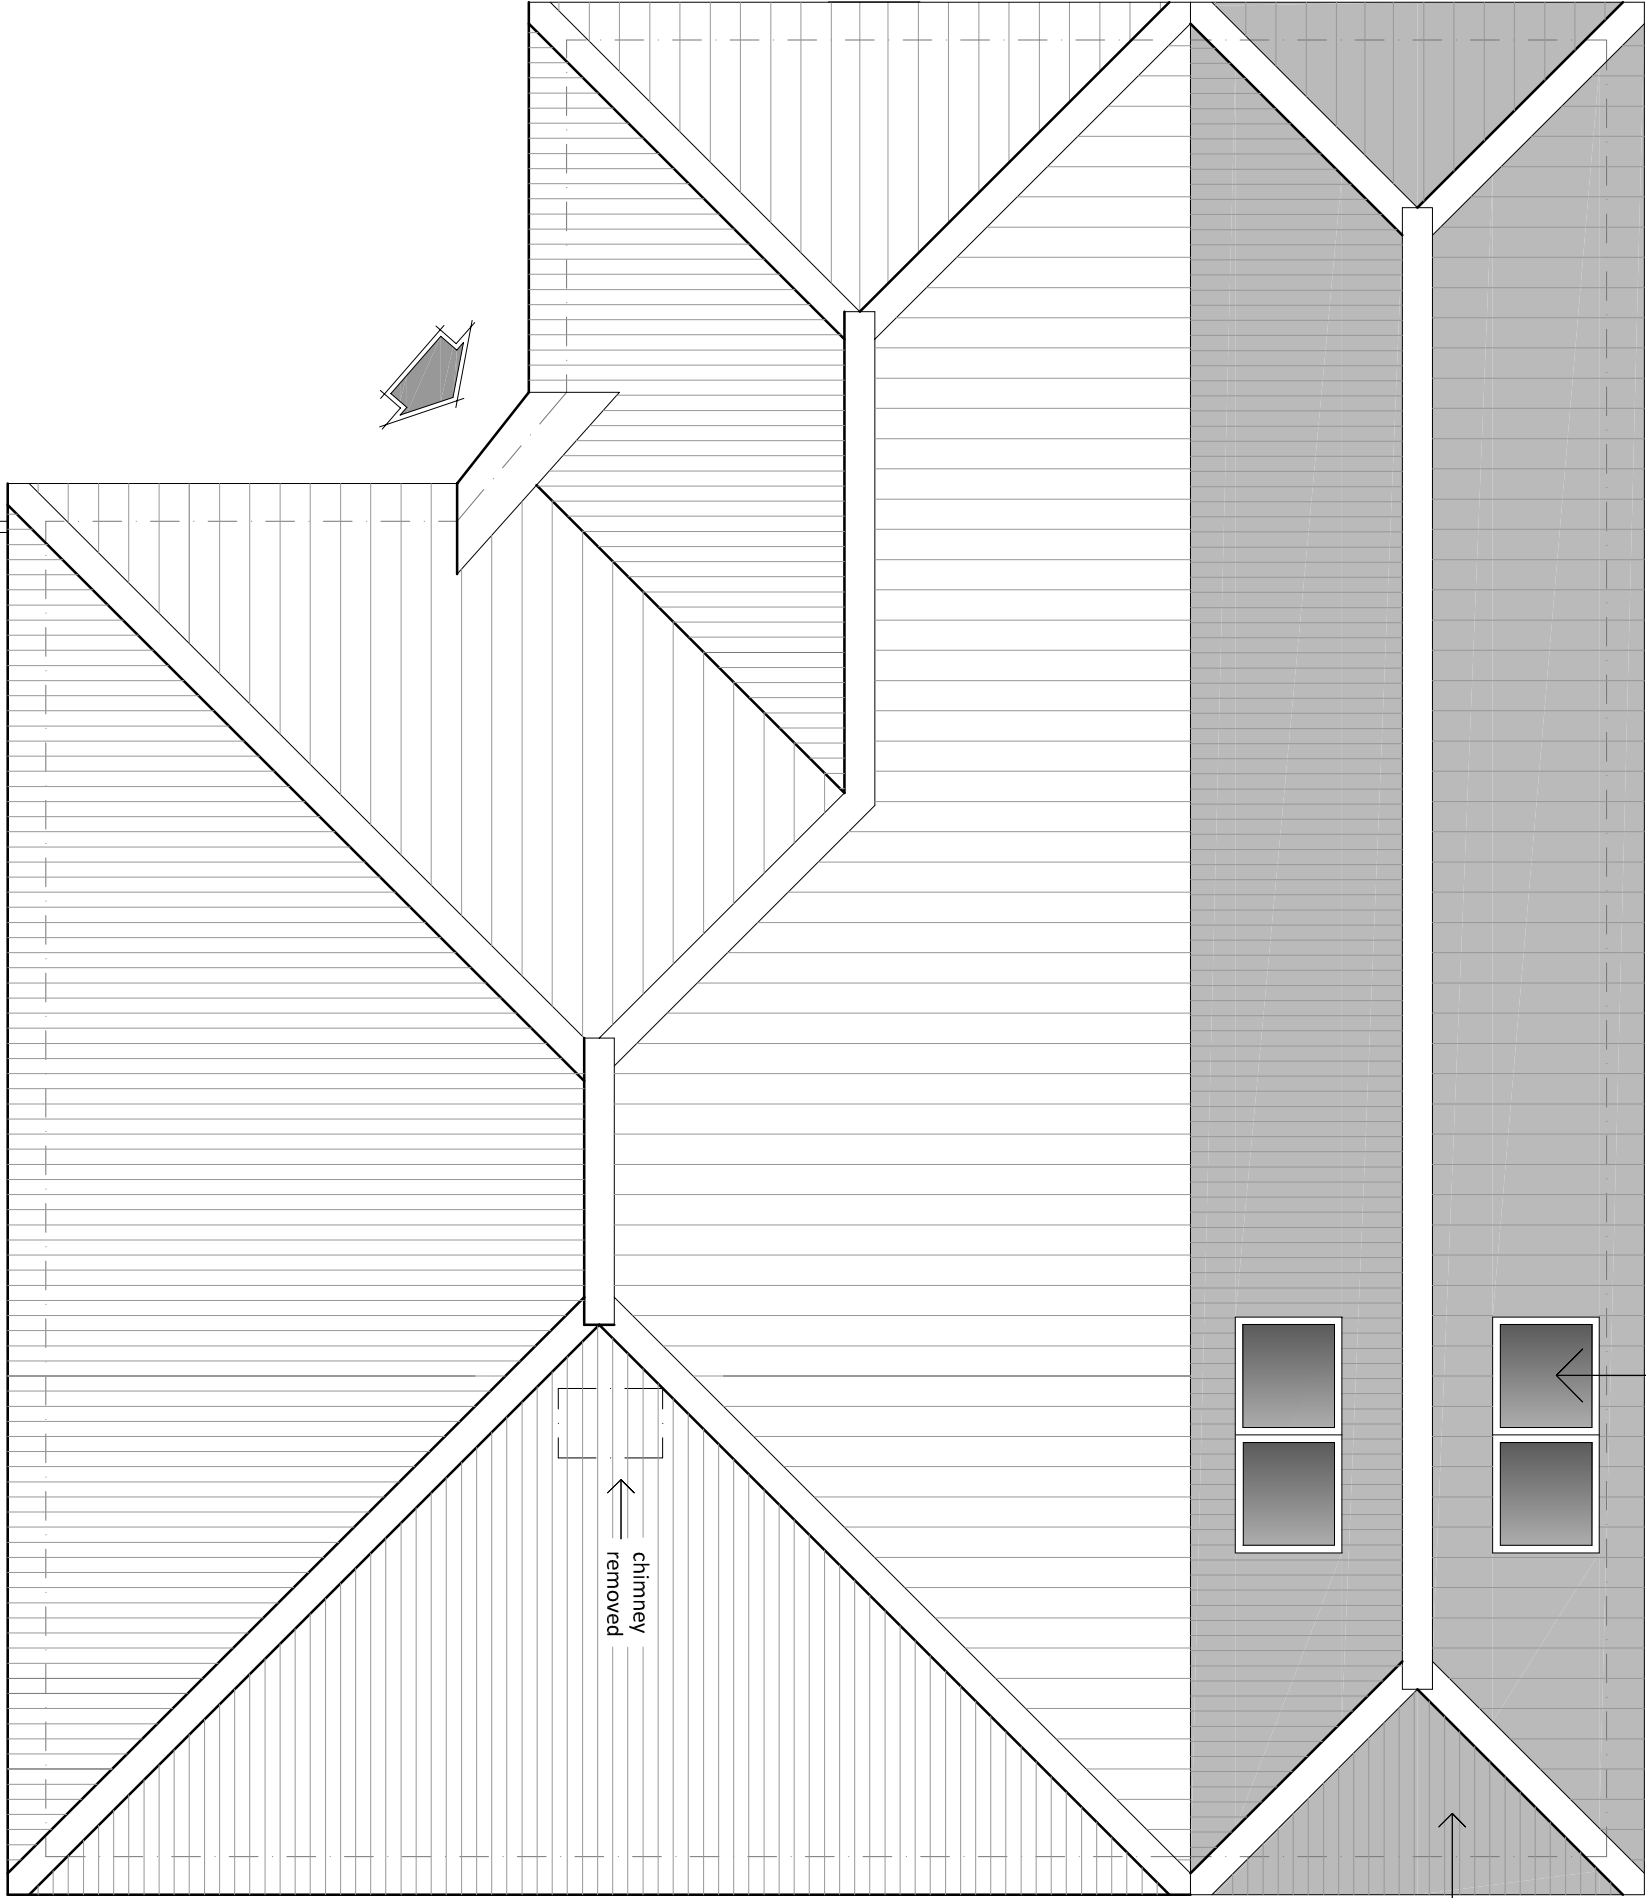

existing bungalow

hipped roof with
pantiles - to
match existing -
over Extension

chimney
removed

 

Rev A
Flat roof replaced with
pitched roof over extension

PROPOSED ROOF PLAN

Side Extension
& Internal Alterations
22, The Fairway,
Burbage, Hinckley
LE10 2TZ

dwg no:- 25.17.03A scale:- 1:50 (A3) date:- June 2025

pgs design
mobile:- 07827 930918
pgsdesign2014@gmail.com

No 20