

GENERAL DRAWING NOTES

© This drawing is not to be shown to any Third Party unless agreed by The Design Social.


This drawing shows 'design intent' only.
It is the responsibility of the appointed contractor to finalise development, using specialists approved by The Design Social, & produce detailed working drawings.
ALL working drawings to be approved by The Design Social prior to manufacture.

B	10/06/2024	Smaller rear extension added.	L.R.
		Rear extension removed from application.	B.R.
A	23/05/2024		
REV.	DATE	NOTES	REV. BY

Ian Thompson			
46 Waterfall Way, Barwell, Leicester, LE9 8EH			
Proposed GF and 1F Plans			
AUTHOR	DATE	APPROVED	
L.R.	02/04/2024	I.T.	
SCALE	1:100 @ A3	READ WITH 0322 (A) GA 001	
DRAWING No.			
0322	(A)	GA	007 B
Project No.	Type	Area	Number Rev
DRAWING STATUS			
For Approval			

Proposed Plan Notes

1. New uPVC double glazed window.
2. Proposed extension to rear of property. Extension to be of insulated cavity brick & block construction.
3. New uPVC sliding folding doors to be double glazed.
4. Existing opening expanded.
5. Adjacent property.
6. New uPVC frosted double glazed window.
7. New door from existing garage into proposed utility.
8. Proposed new utility.
9. New door from kitchen / dining into proposed utility.
10. New stud wall constructed of timber frame.
11. New pitched roof over proposed utility.

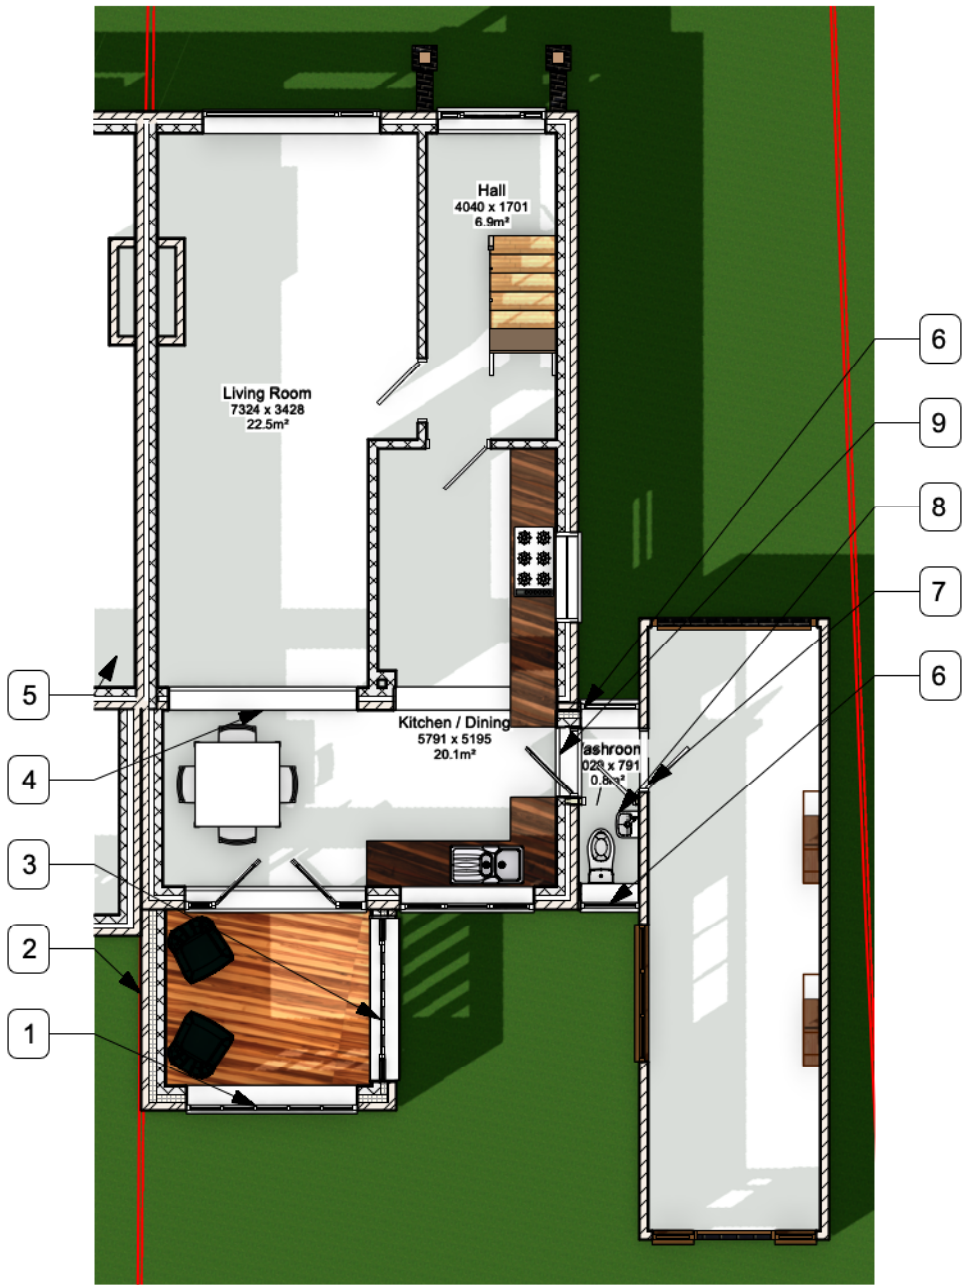

1 Ground Floor Plan - Proposed
Scale: 1:100



2 First Floor Plan - Proposed
Scale: 1:100