

Notes

This drawing is to be read in conjunction with Drawing No. 25.4523.01 'Topographical Survey'

LANDSCAPING SPECIFICATION

- Denotes only, trees to be retained (remove trees where shown dotted)
- Denotes only, hedgerow planting
- All driveway and courtyard finishes as indicated
- Indicates new turf'd areas

All planting and seeding or turfing shall be carried out in the first planting and seeding seasons following the occupation of the buildings or the completion of the development, whichever is the sooner, and any plants or trees which within the period of the years from the date of completion of the development to the date of the first planting season from which the plants or trees are to be replaced shall be replaced within the next planting season with others of similar size and species.

All (other) site boundary treatments as indicated

| Revisions: | A | Drawing Updated | 27.08.25 |
|------------|---|-----------------|----------|
|------------|---|-----------------|----------|

**David Granger**  
ARCHITECTURAL DESIGN LTD

David Granger Architectural Design Ltd  
The Old Cottage Hospital  
Leicester Road  
Ashty de la Zouch  
Leicestershire  
LE65 1DB  
T 01530 560939  
W www.davidgrangerdesign.com

Project  
Proposed New Garage/Workshop  
The Hayloft, 1 Boston Sidings  
Bull in Oak, Cadaby  
Warwickshire

Client  
Mr O. Wood

Drawing



Detailed Planning Proposals  
Sheet 1 of 2

Drawing Number 25.4523.03 A

Date: May 2025


Scale: As Shown Drawn By: SM Checked By: SM

Physical dimensions must be taken in preference to scaled dimensions and any discrepancies are to be referred to David Granger Architectural Design Limited. Connections, annotations and suppliers must verify all dimensions on the before commencing any work or making any landscape drawings. All drawings are copyright of David Granger Architectural Design Limited. No part of this drawing may be reproduced without the written permission of David Granger Architectural Design Limited. All rights reserved. Licence No. J0100000460, Landmark Ref. LD00816 Company Reg. No. 3058912

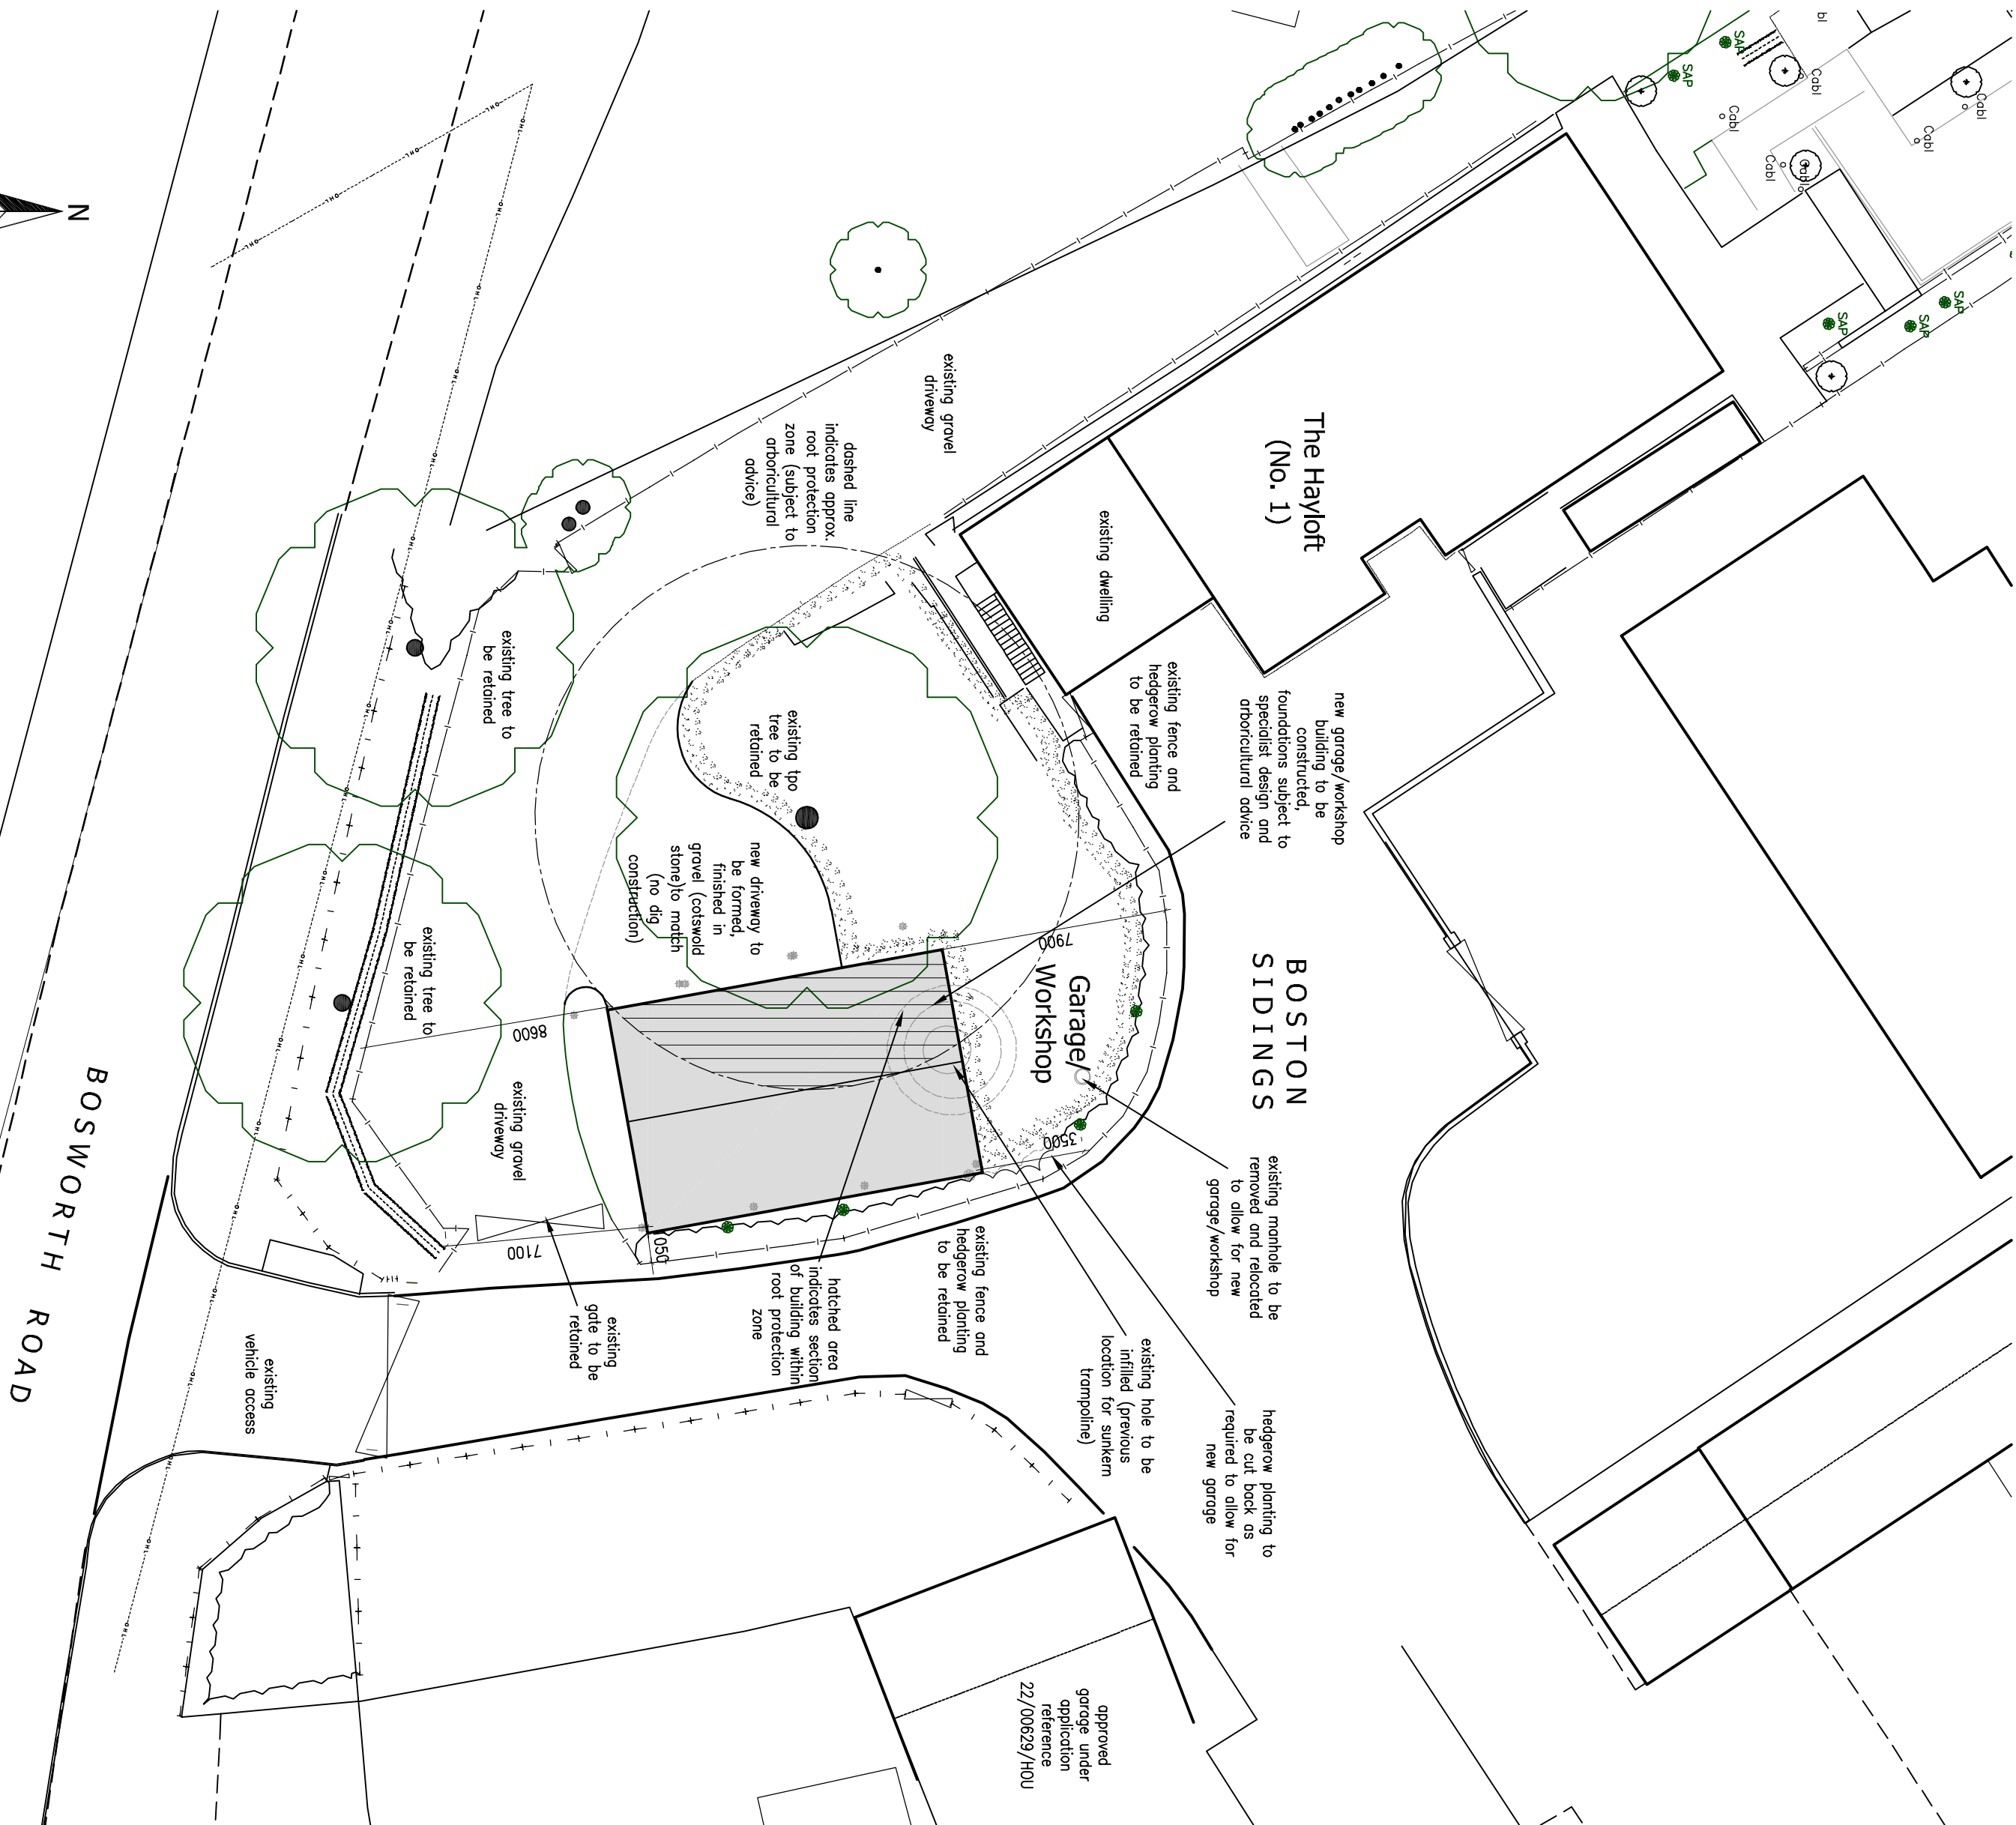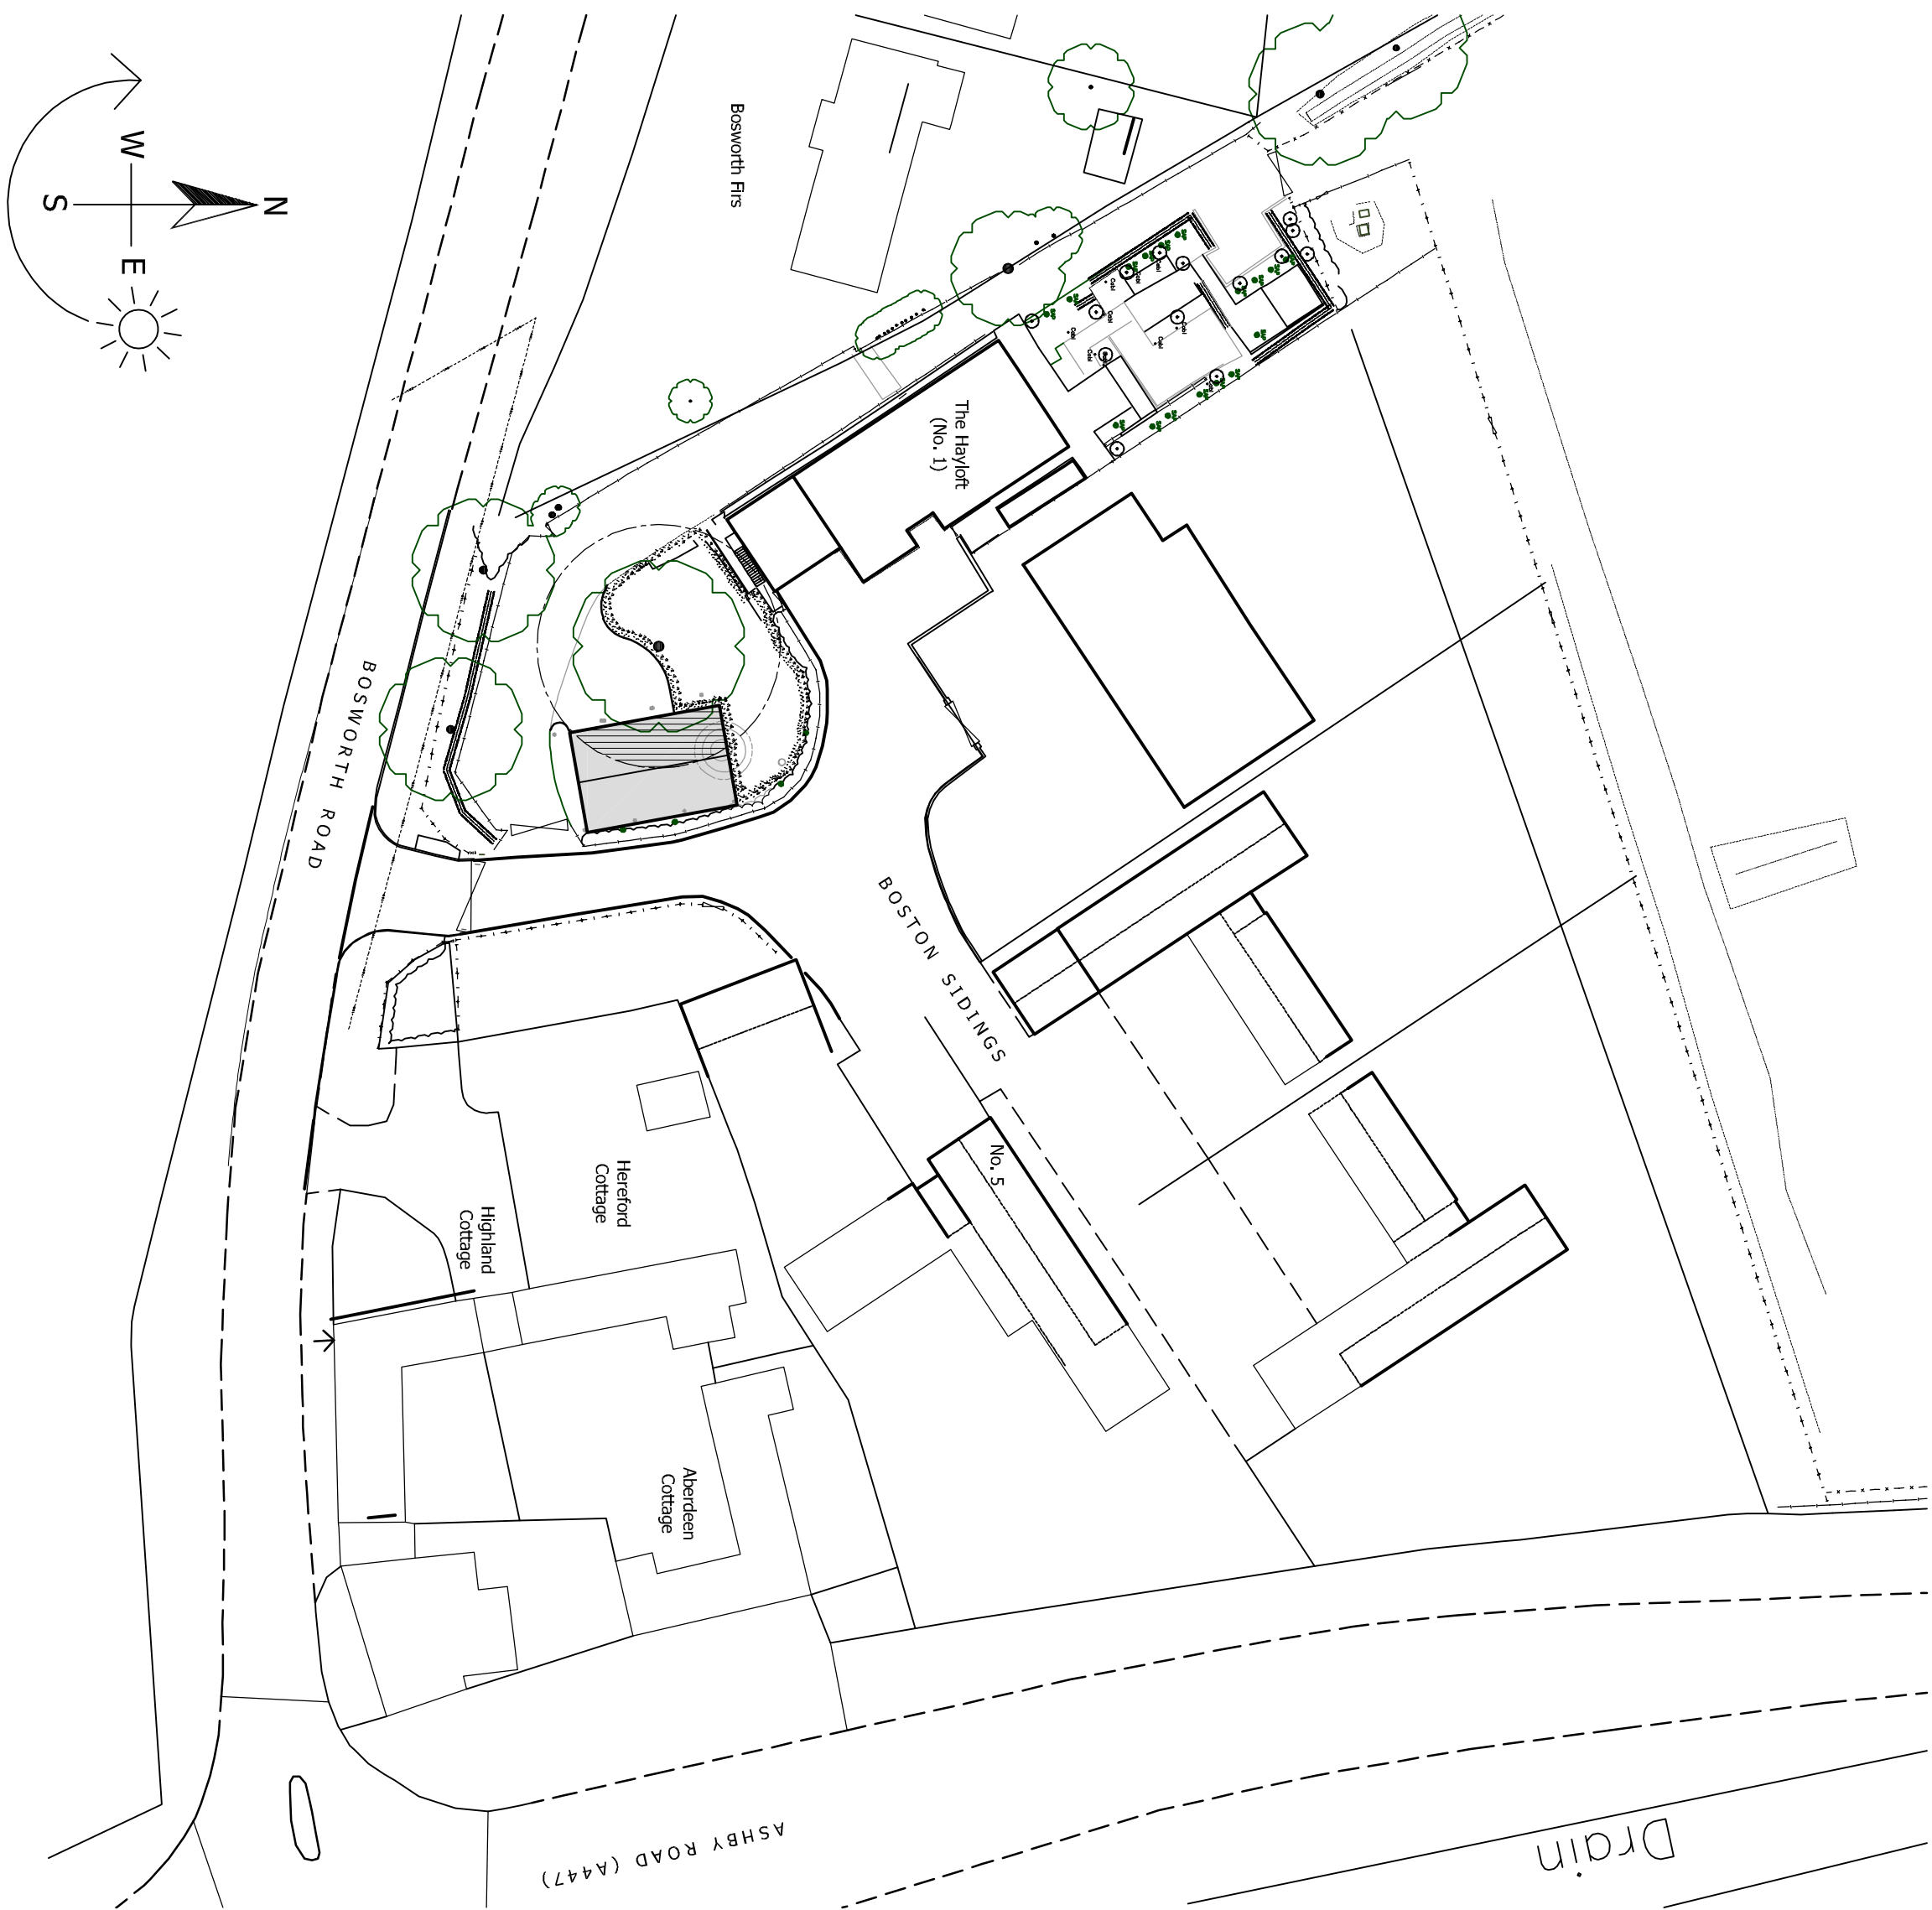


Proposed Block Plan  
Scale 1:500

0 10 20 Meters  
1:500

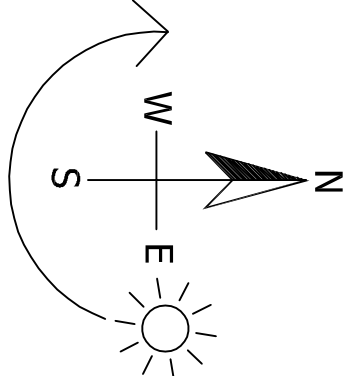

Proposed Site and Roof Plan  
Scale 1:200

0 4 8 12 Meters  
1:200

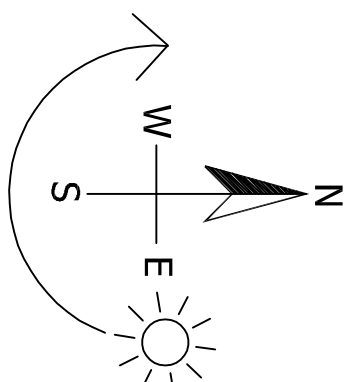

# DETAILED PLANNING PROPOSALS

PROPOSED NEW GARAGE/WORKSHOP - THE HAYLOFT - 1 BOSTON SIDINGS - BULL IN OAK - CADEBY - WARWICKSHIRE