


Notes

This drawing is to be read in conjunction with Drawing No. 25.4523.01 'Topographical Survey'


Materials Schedule:

- Metal cladding
- Metal roof sheeting
- Metal doors and windows

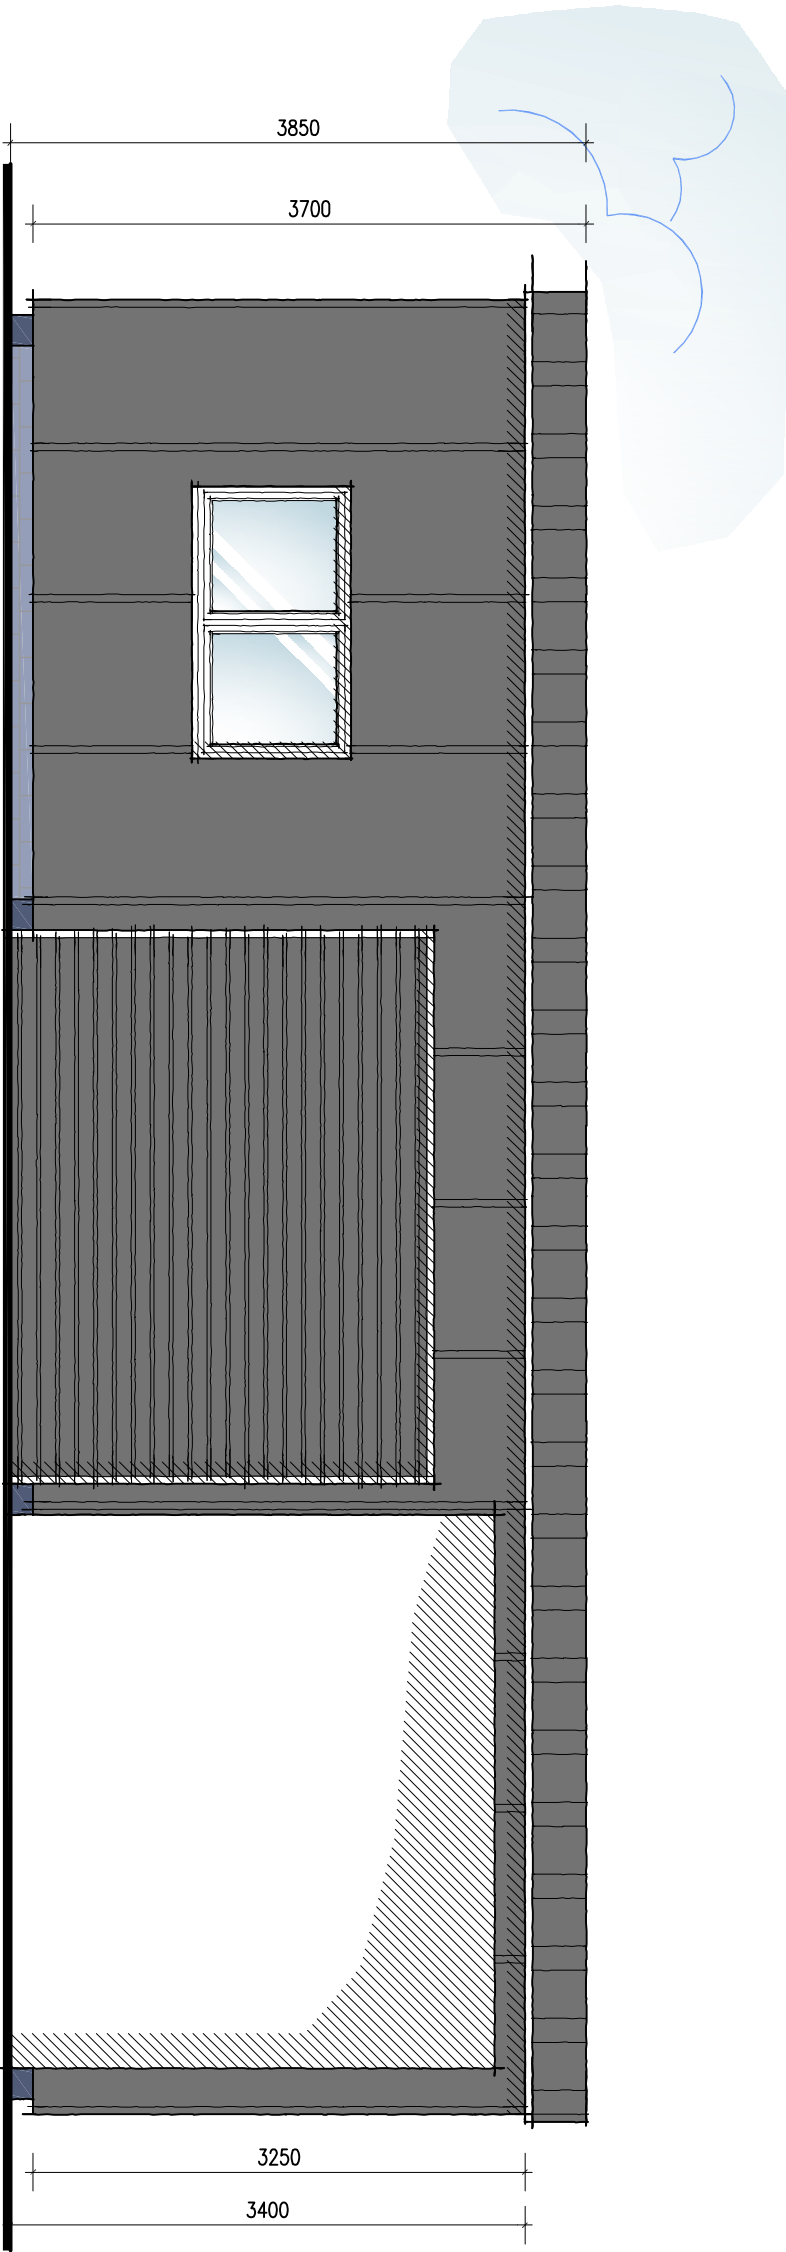

Proposed Front Elevation

Scale 1:50

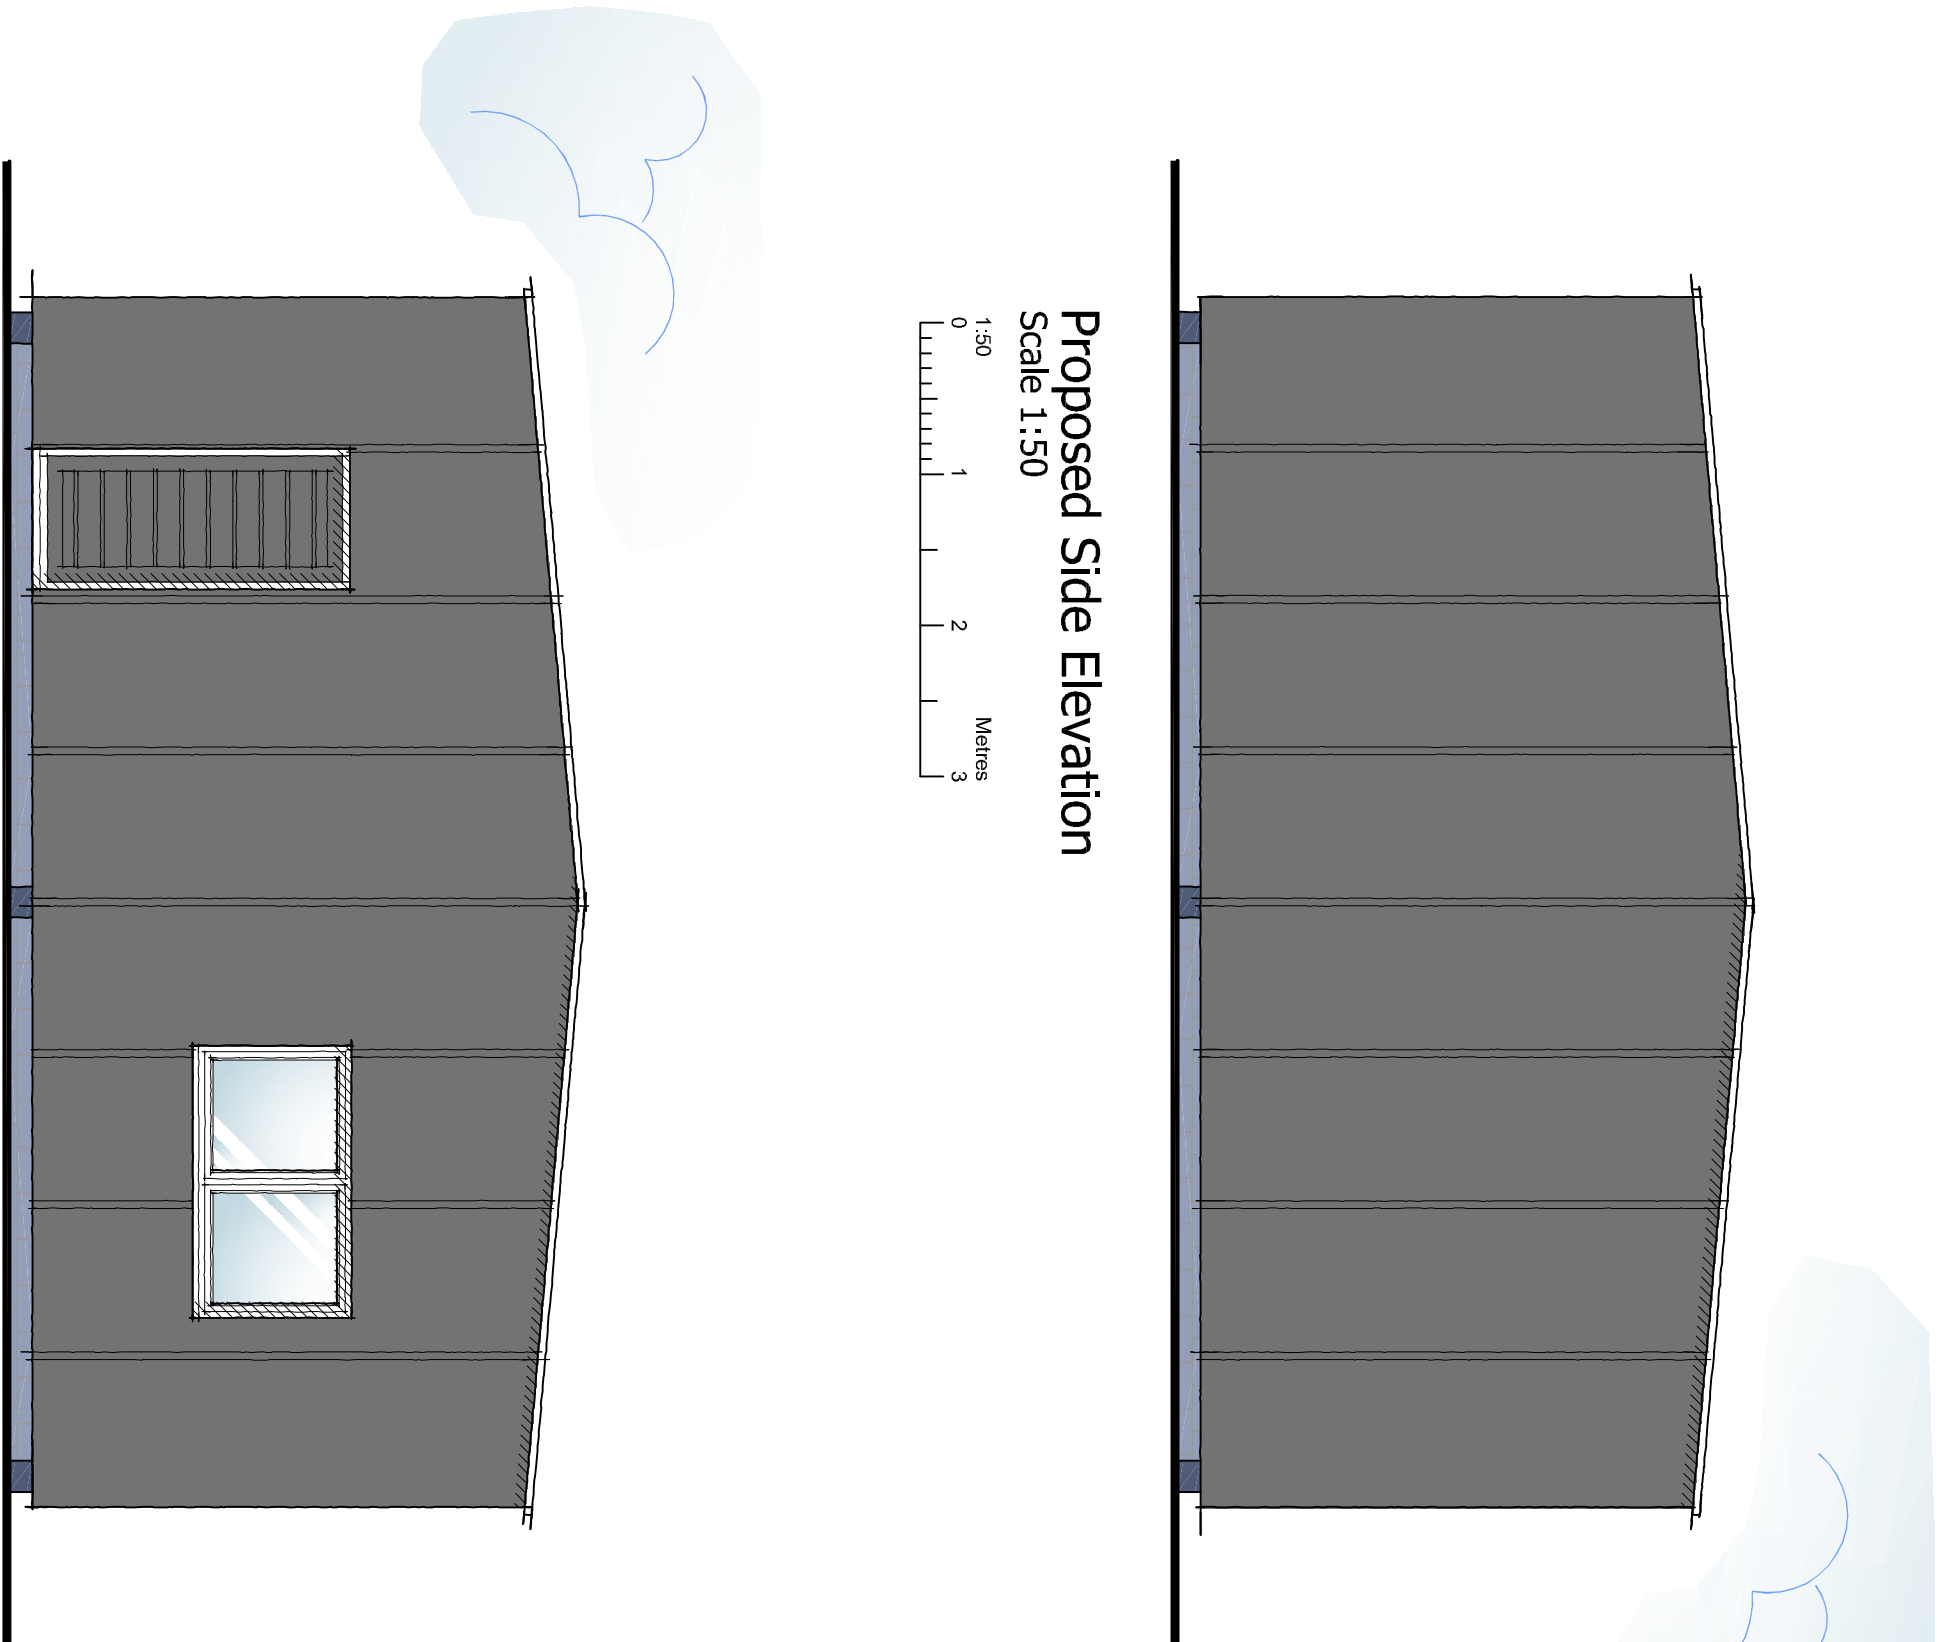


Proposed Side Elevation

Scale 1:50




Proposed Front Elevation

Scale 1:50

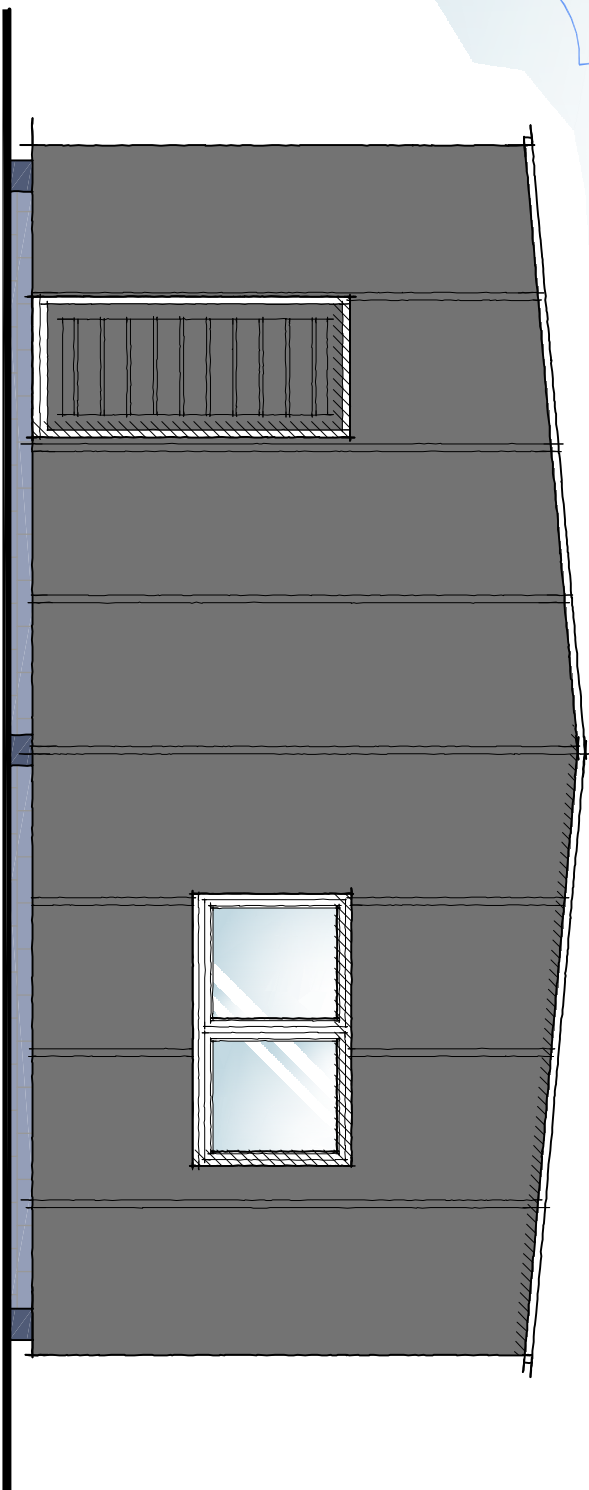

Proposed Side Elevation

Scale 1:50

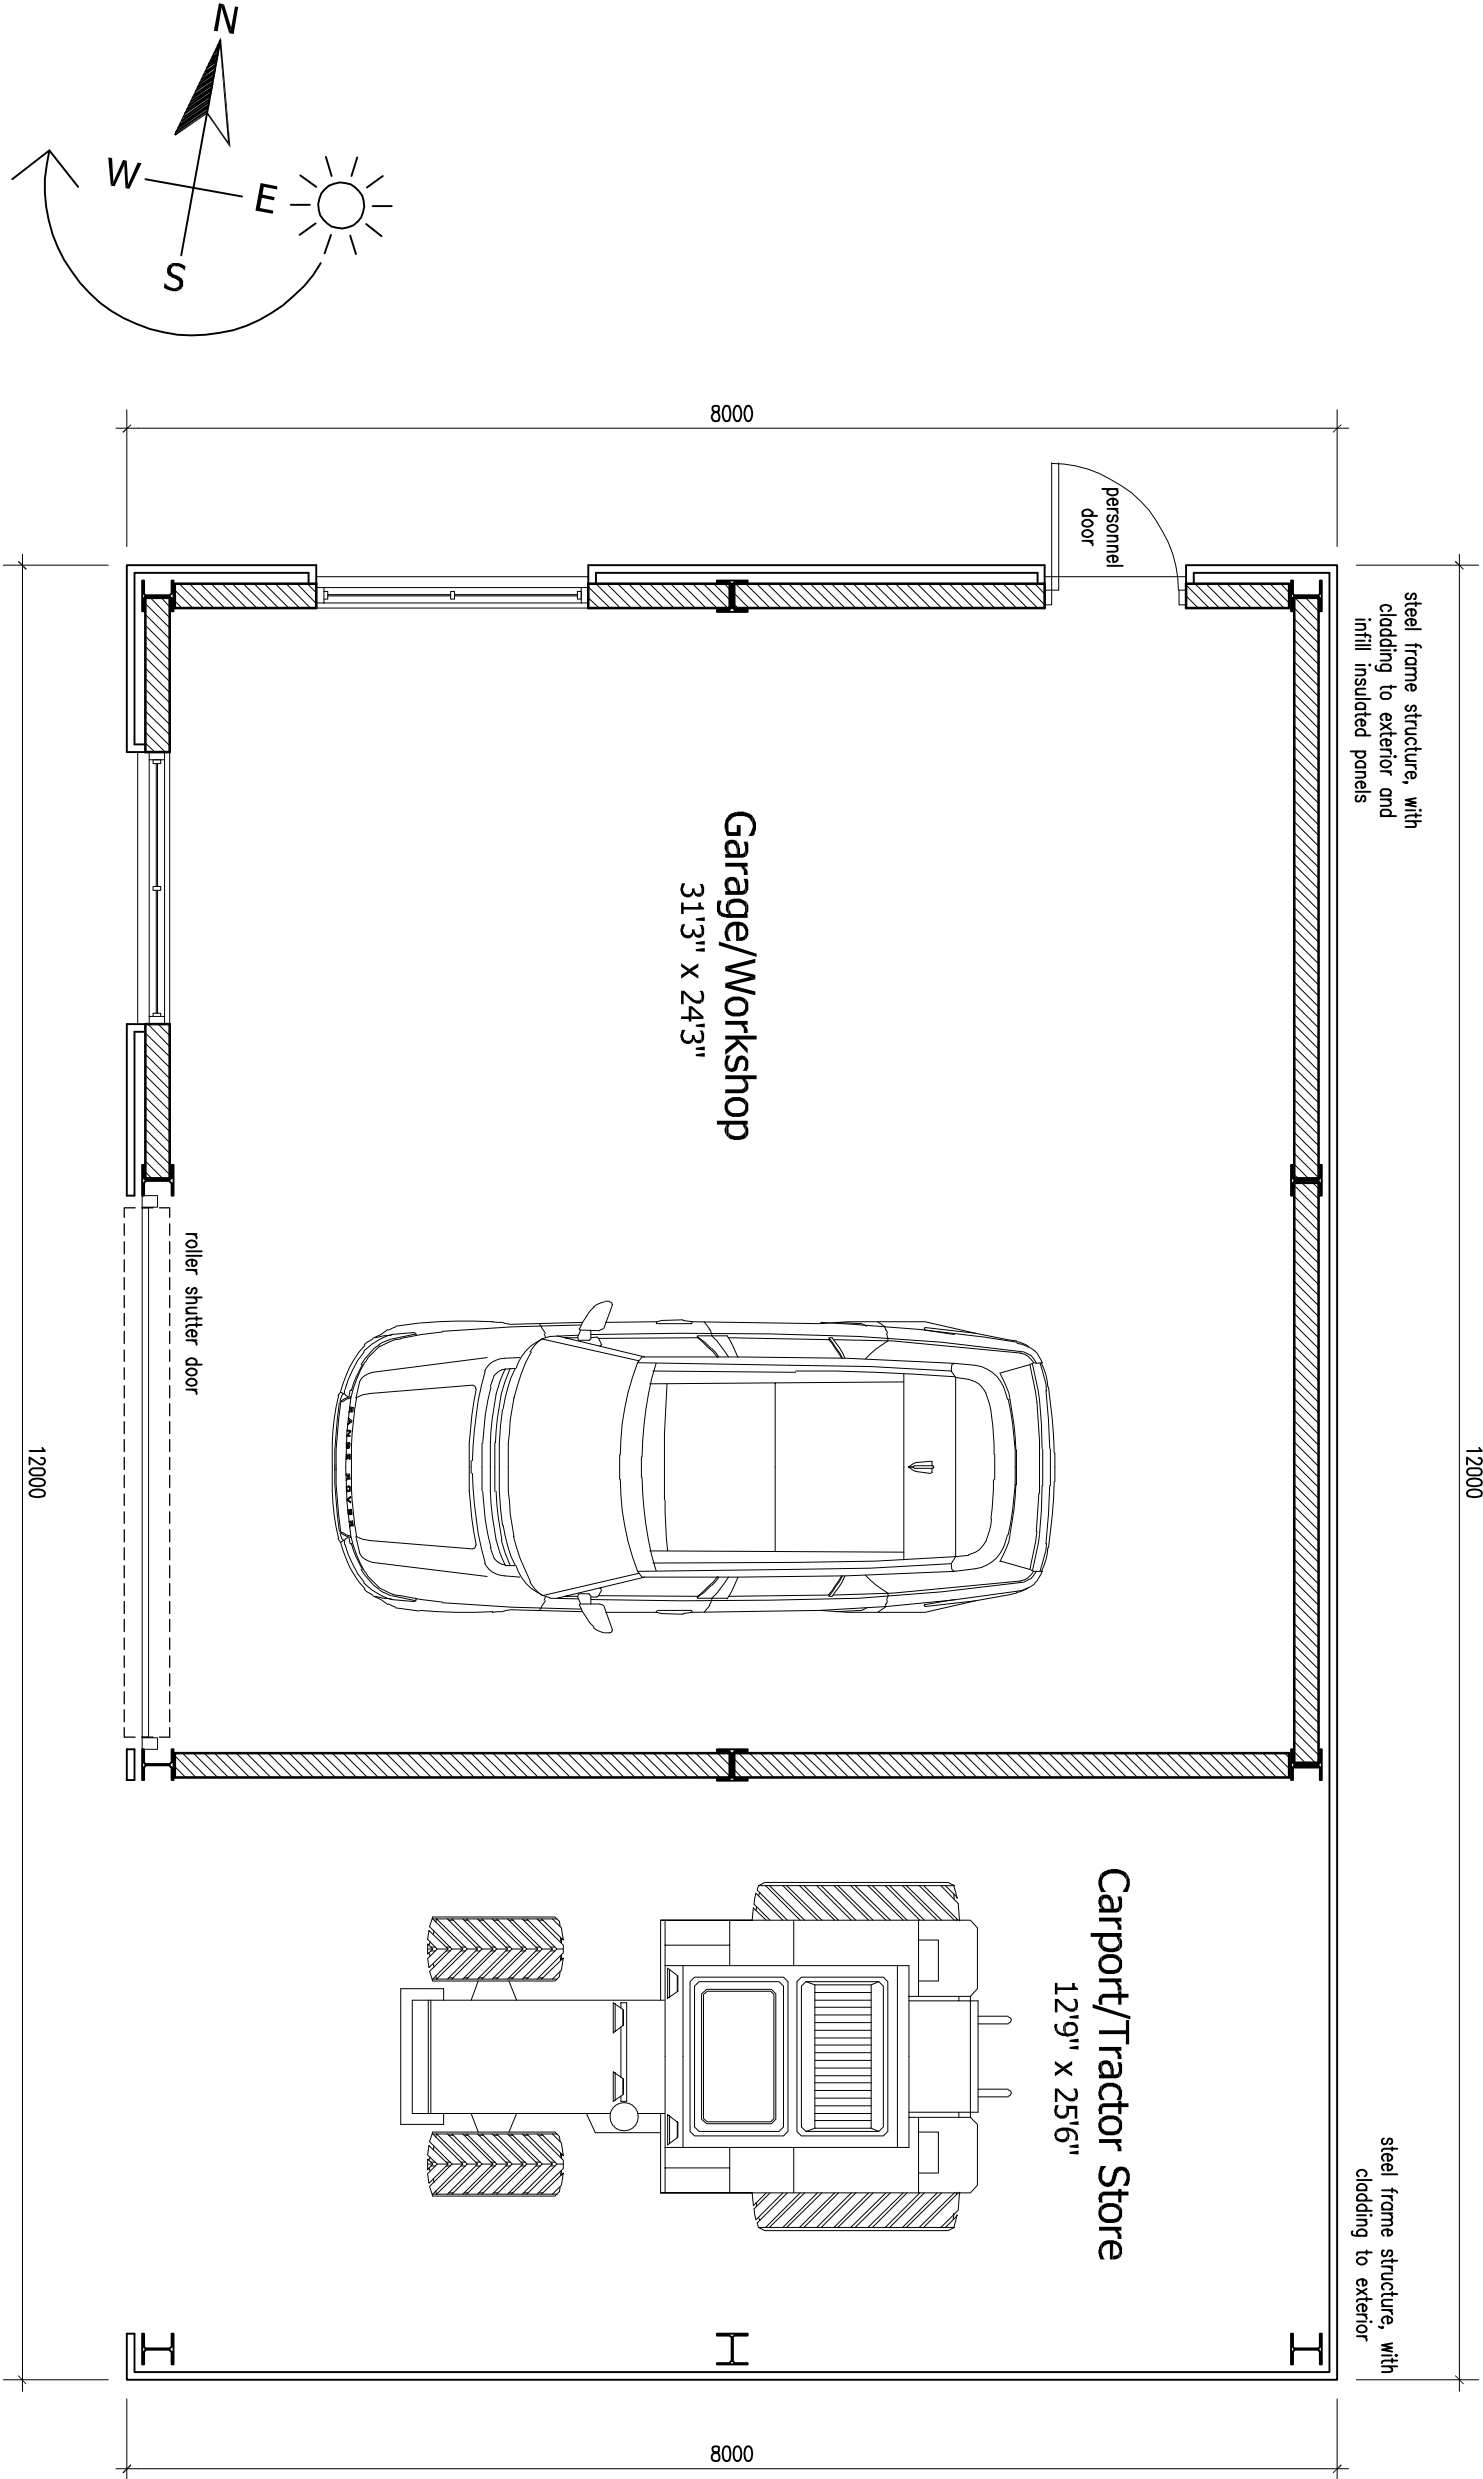

Proposed Floor Plan

Scale 1:50



DETAILED PLANNING PROPOSALS

PROPOSED NEW GARAGE/WORKSHOP - THE HAYLOFT - 1 BOSTON SIDINGS - BULL IN OAK - CADEBY - WARWICKSHIRE

DAVID GRANGER
ARCHITECTURAL DESIGN LTD

David Granger Architectural Design Ltd

The Old Cottage Hospital
Leicester Road
Ashtey de la Zouch
Leicestershire
LE65 1DB

T 01530 560939
W www.davidgrangerdesign.com

Project

Proposed New Garage/Workshop
The Hayloft, 1 Boston Sidings
Bull In Oak, Cadeby
Warwickshire

Client

Mr O. Wood

Drawing

Detailed Planning Proposals
Sheet 2 of 2

Drawing Number 25.4523.04 B

Date: May 2025

Scale: As Shown Drawn By: SM Checked By: SM

This drawing is to be read in conjunction with Drawing No. 25.4523.01 'Topographical Survey'.
Copyright © 2025 David Granger Architectural Design Ltd. All rights reserved. Licence No. 04100000401, Landmark Ref. 100816.
Company Reg. No. 3068912