



Front Elevation
@ Scale 1:100




Side Elevation 1
@ Scale 1:100




Rear Elevation
@ Scale 1:100



Side Elevation 2
@ Scale 1:100

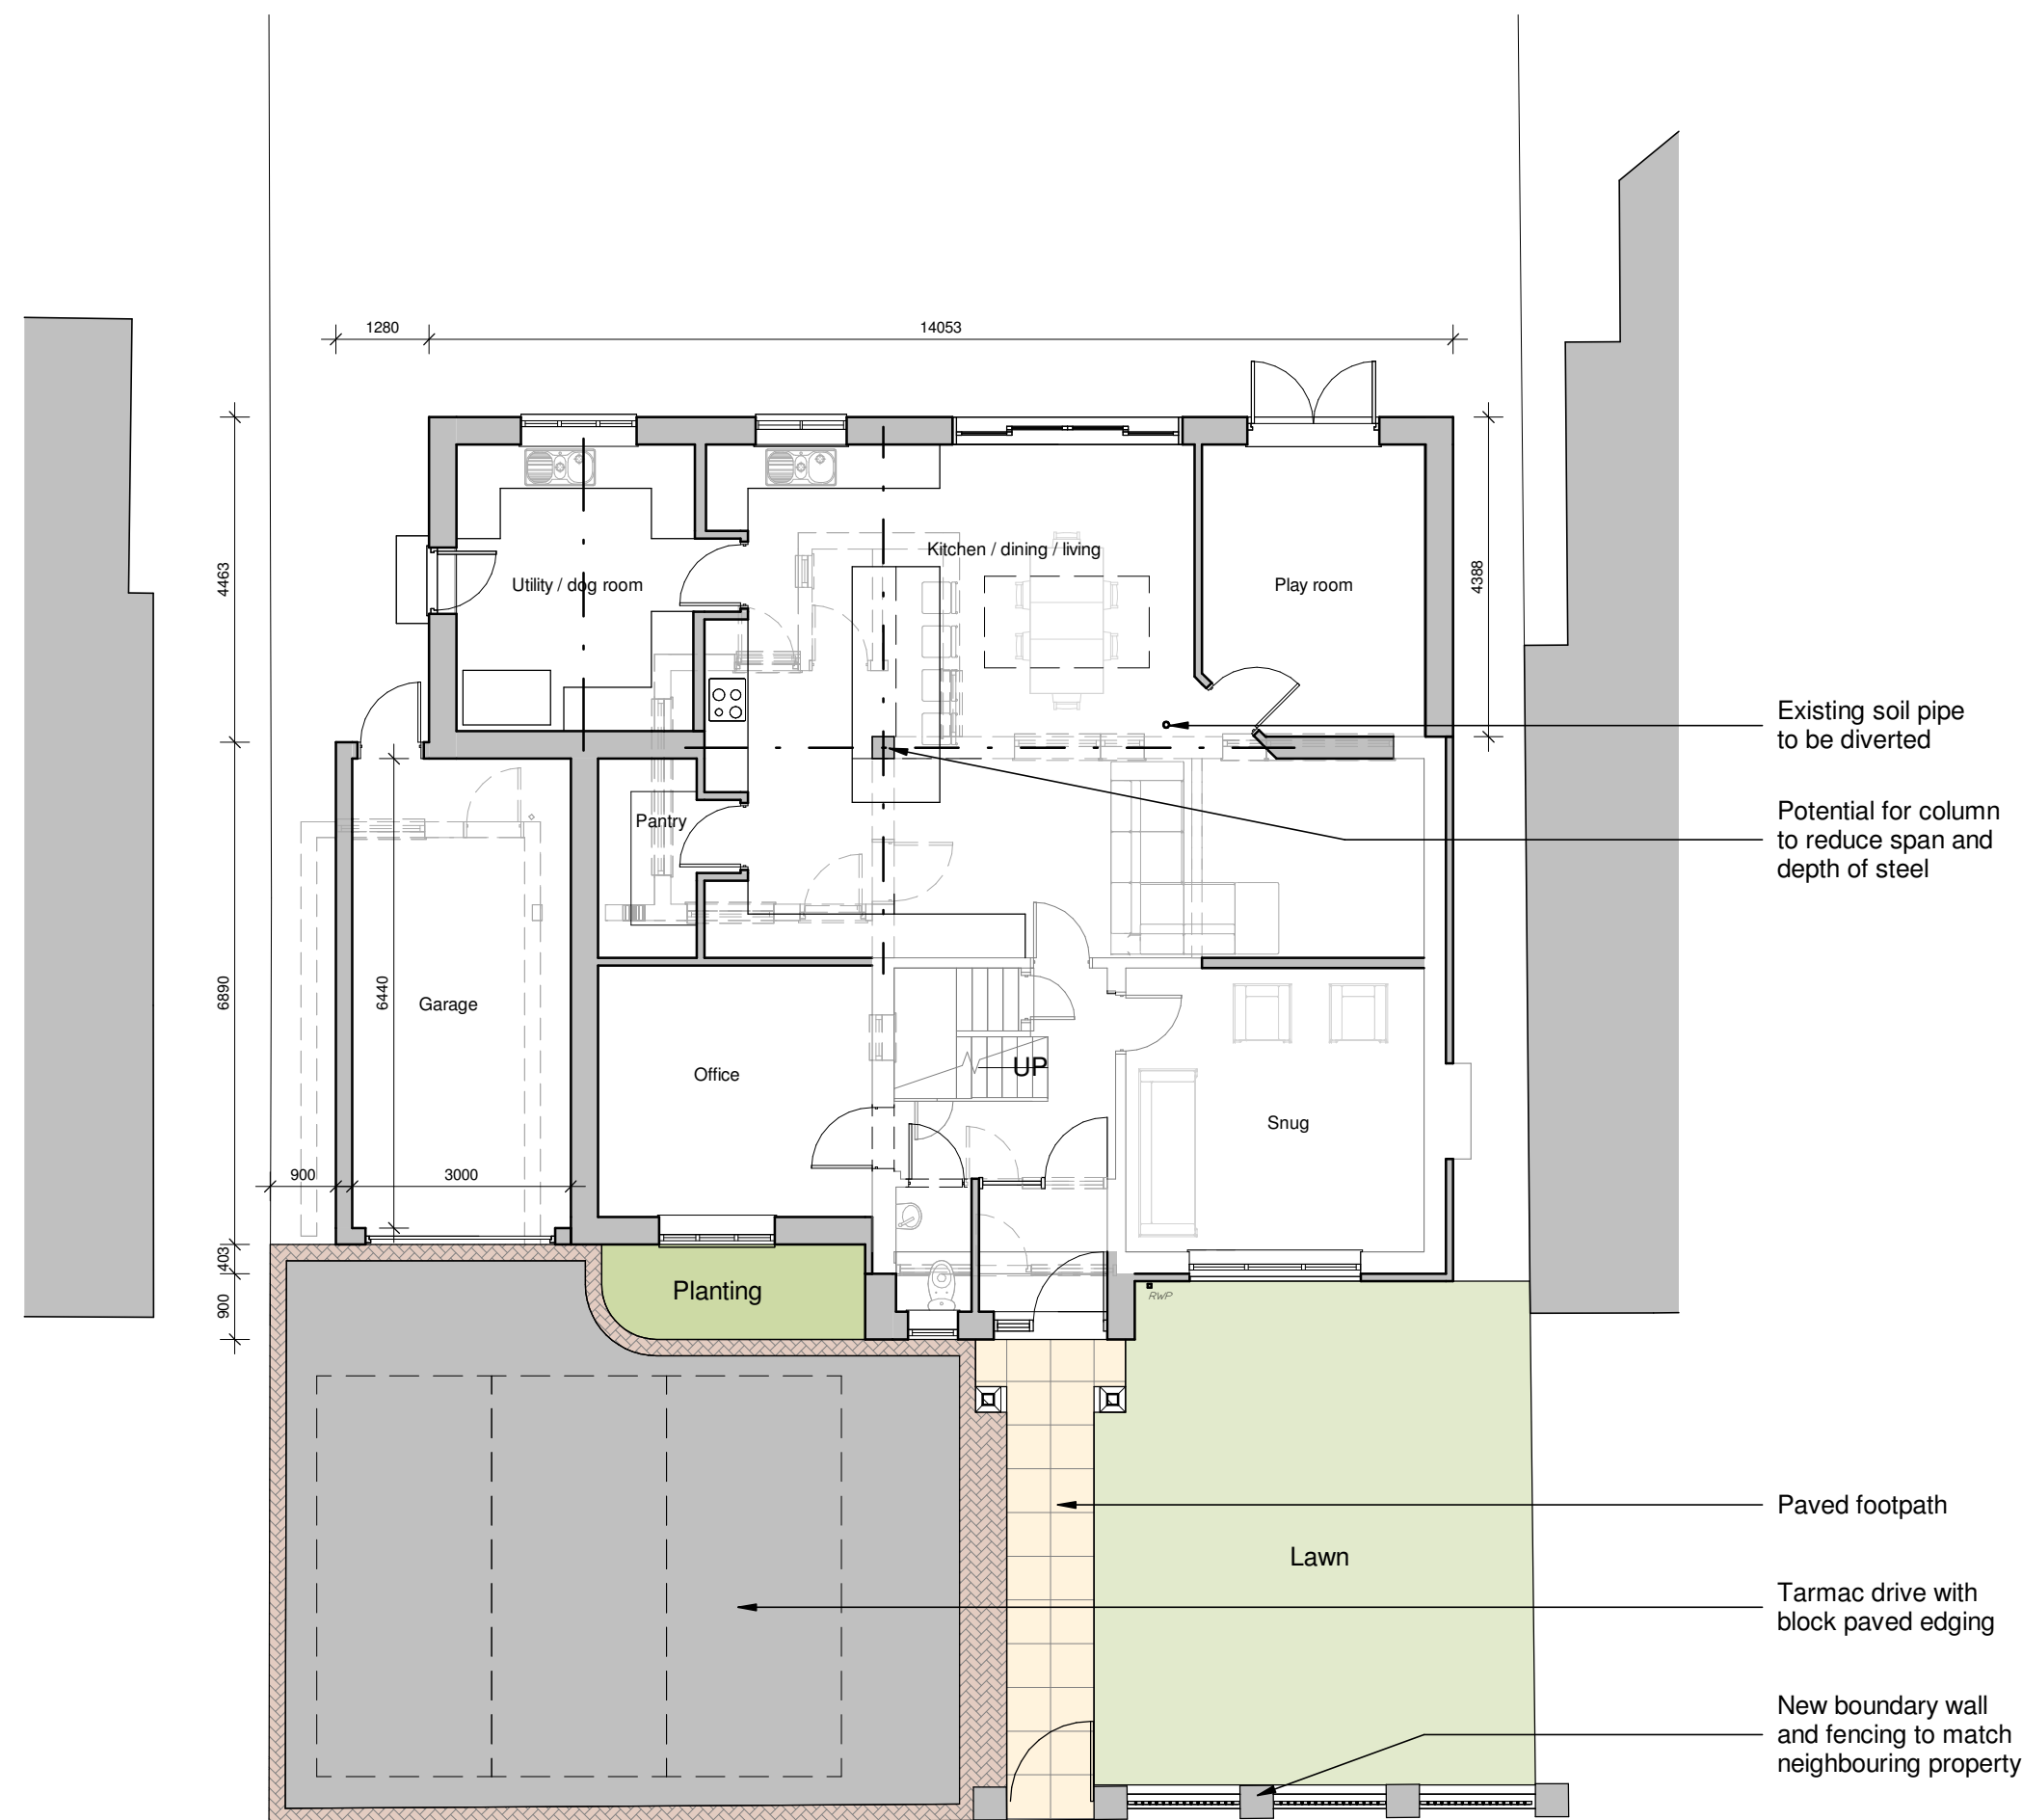

Ground Floor Plan
@ Scale 1:100

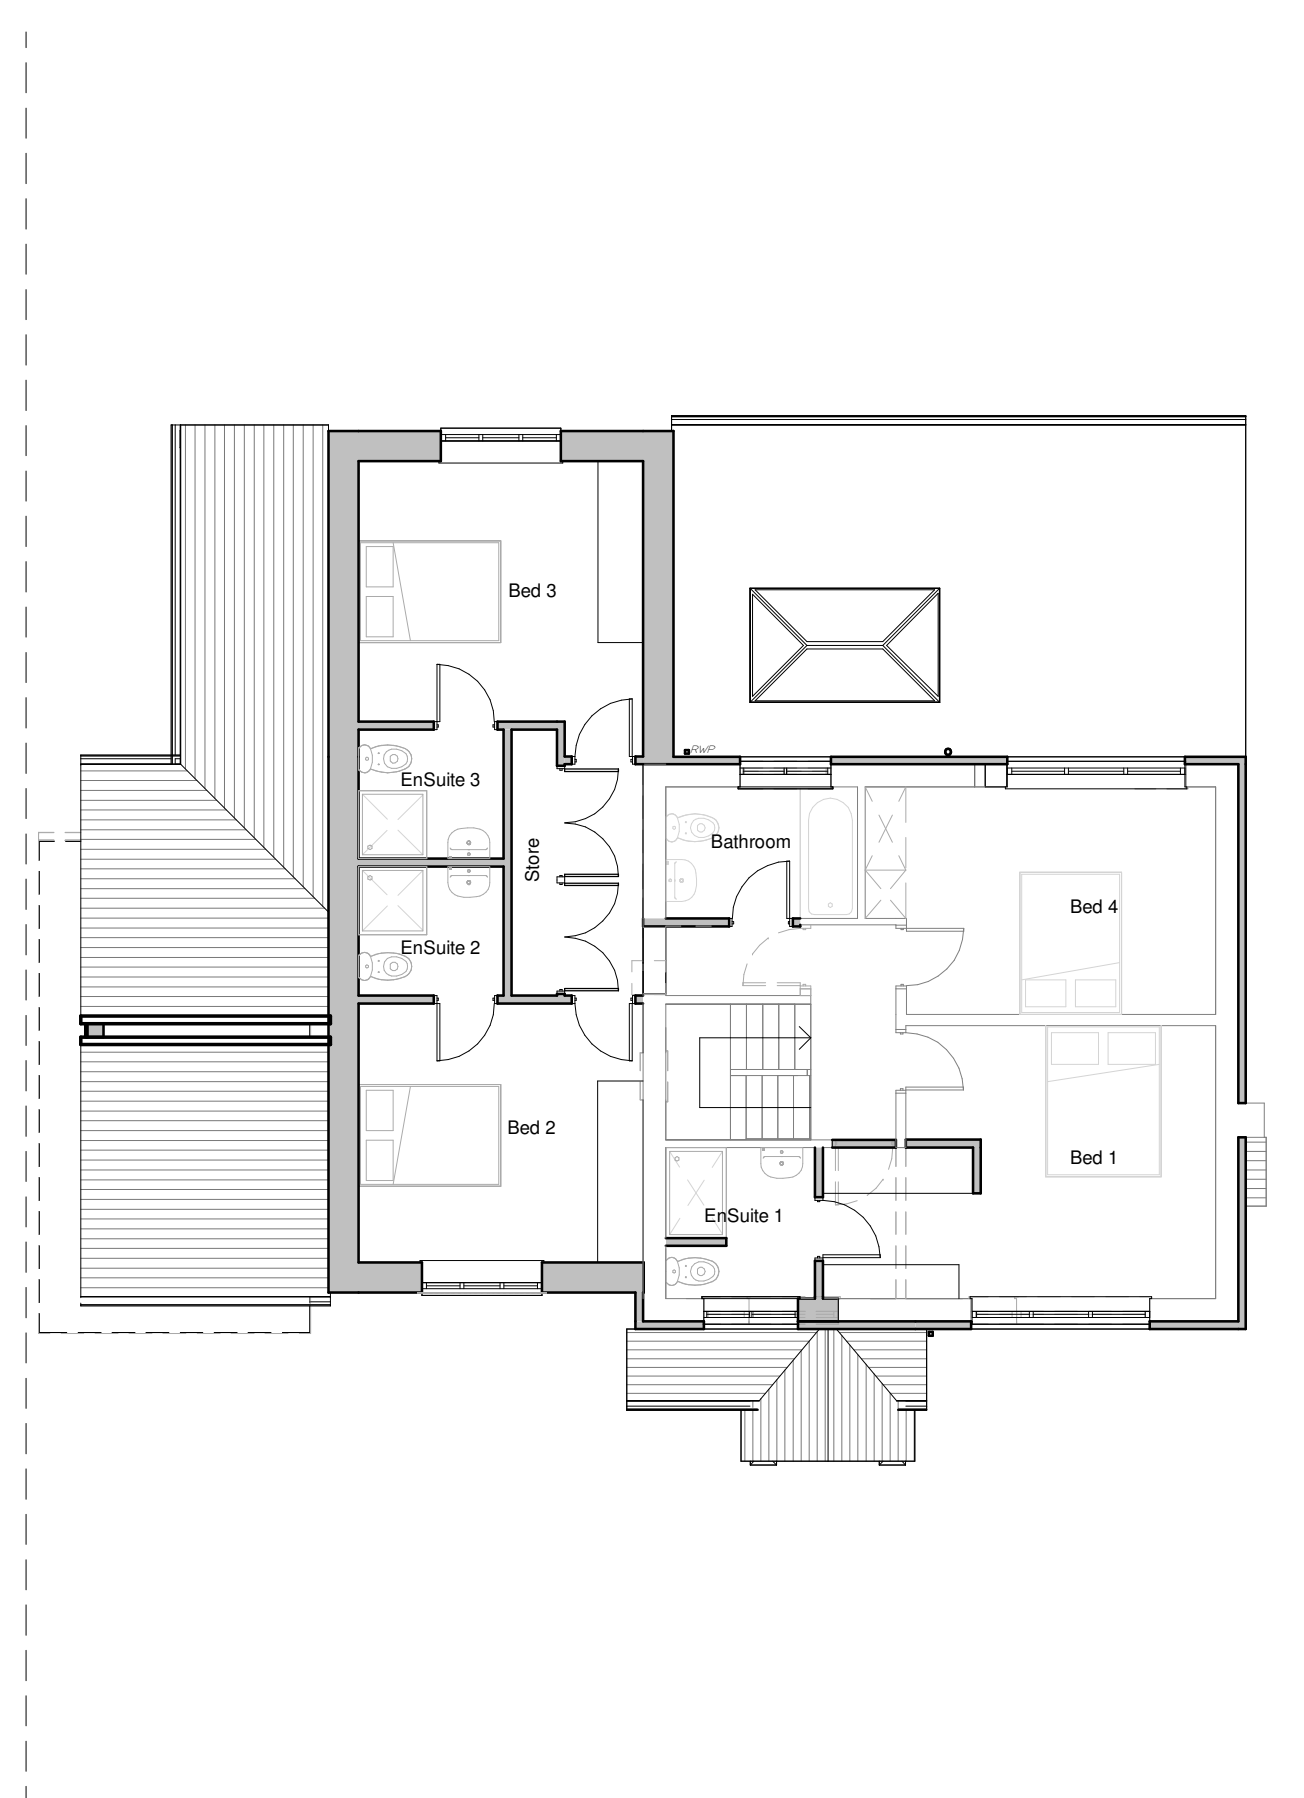

First Floor Plan
@ Scale 1:100



3D View
@ Scale N/A



Client Morris		Project Title Alterations & Extensions Equity Road East Earl Shilton		Drawing Title As proposed		Scale 1:100		Date June 2025		Sheet A1		Job No. 25/53		Drawing No. 02d			
Author ZLM																Checked by -	
Status Planning																	

THE COPYRIGHT OF THIS DRAWING IS RESERVED BY HAYWARD ARCHITECTS LTD.
REPRODUCTION IN ANY FORM, EITHER IN WHOLE OR IN PART, IS PROHIBITED WITHOUT THE PRIOR WRITTEN PERMISSION
OF THE COPYRIGHT HOLDER. DESIGN SCALE IS 1:100 UNLESS OTHERWISE STATED.

HAYWARD
architects

19 Station Road
Hinckley
Leicestershire
LE10 1AW

Tel: 01455 635 665
www.haywardarchitects.co.uk