


E-03 ▼

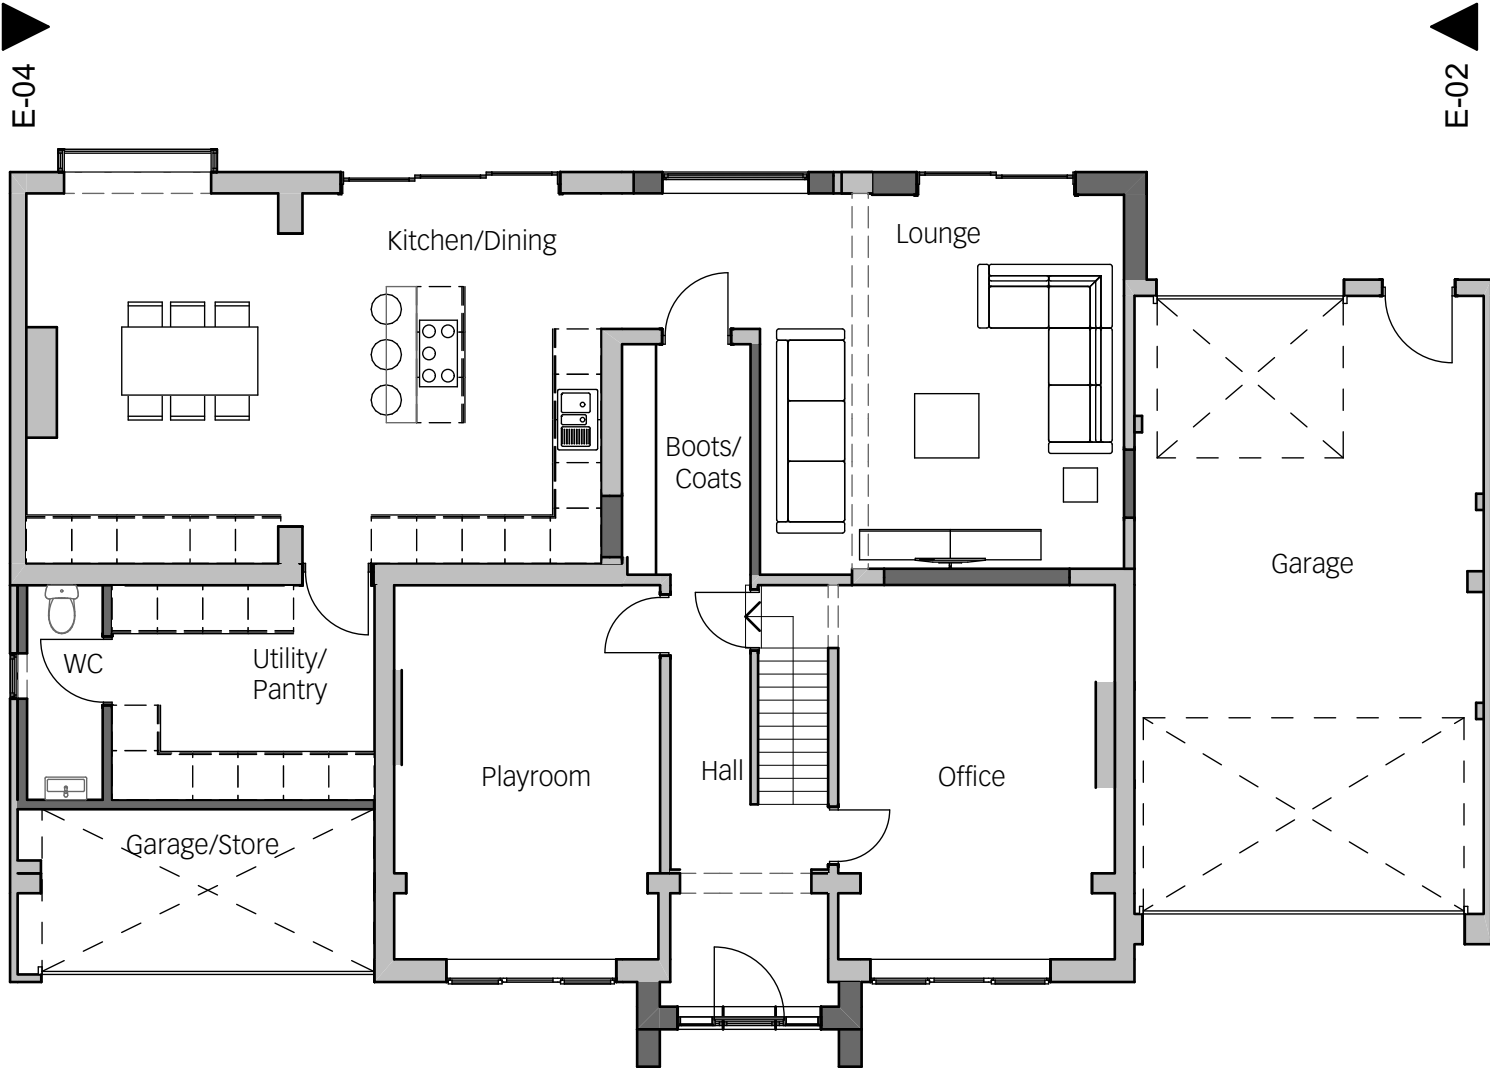


E-01 ▲

1 Ground Floor

1:100 2

E-03 ▼

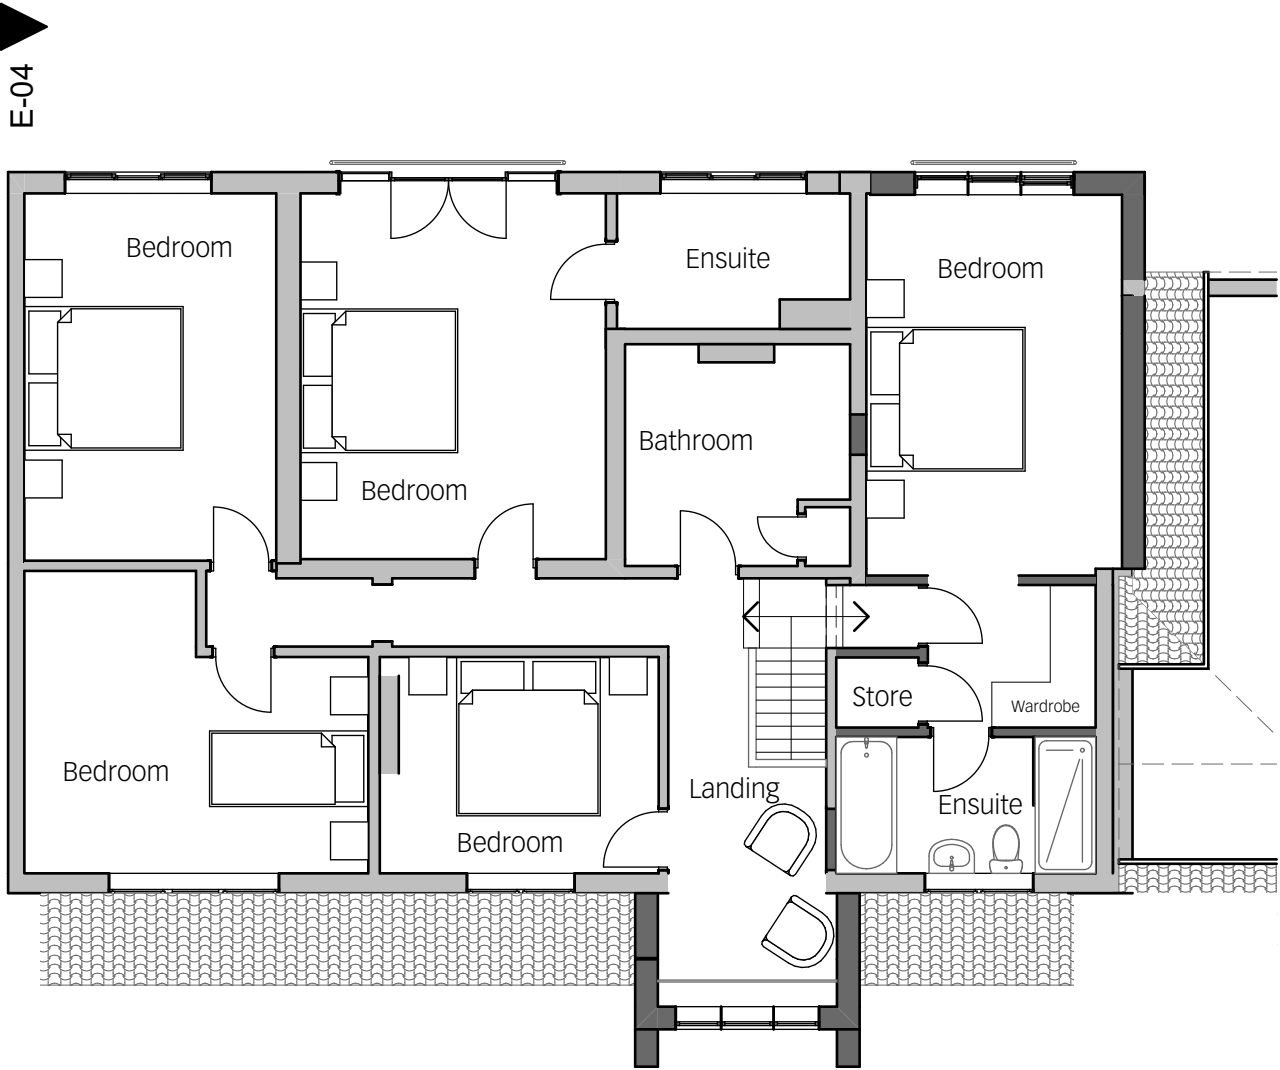

E-01 ▲

First Floor

1:100

Purpose of Issue	notes		architect	HAYWARD MCMULLAN ARCHITECTS		
WIP				The Stables, Braeside, 67 Burton Road, Melton Mowbray, LE13 1DL T.01664 566997 t. 01664 566997 info@haywardmcmullan.com		
			project	drawing title		
			59 Desford Road, Newbold Verdon	Proposed Floor Plans		
			client	scale @ A3	drawn by	
			<CLIENT_COMPANY>	1:100	<ORG>	
				Project No.	Drawing Number	rev
				2256	PL100	