


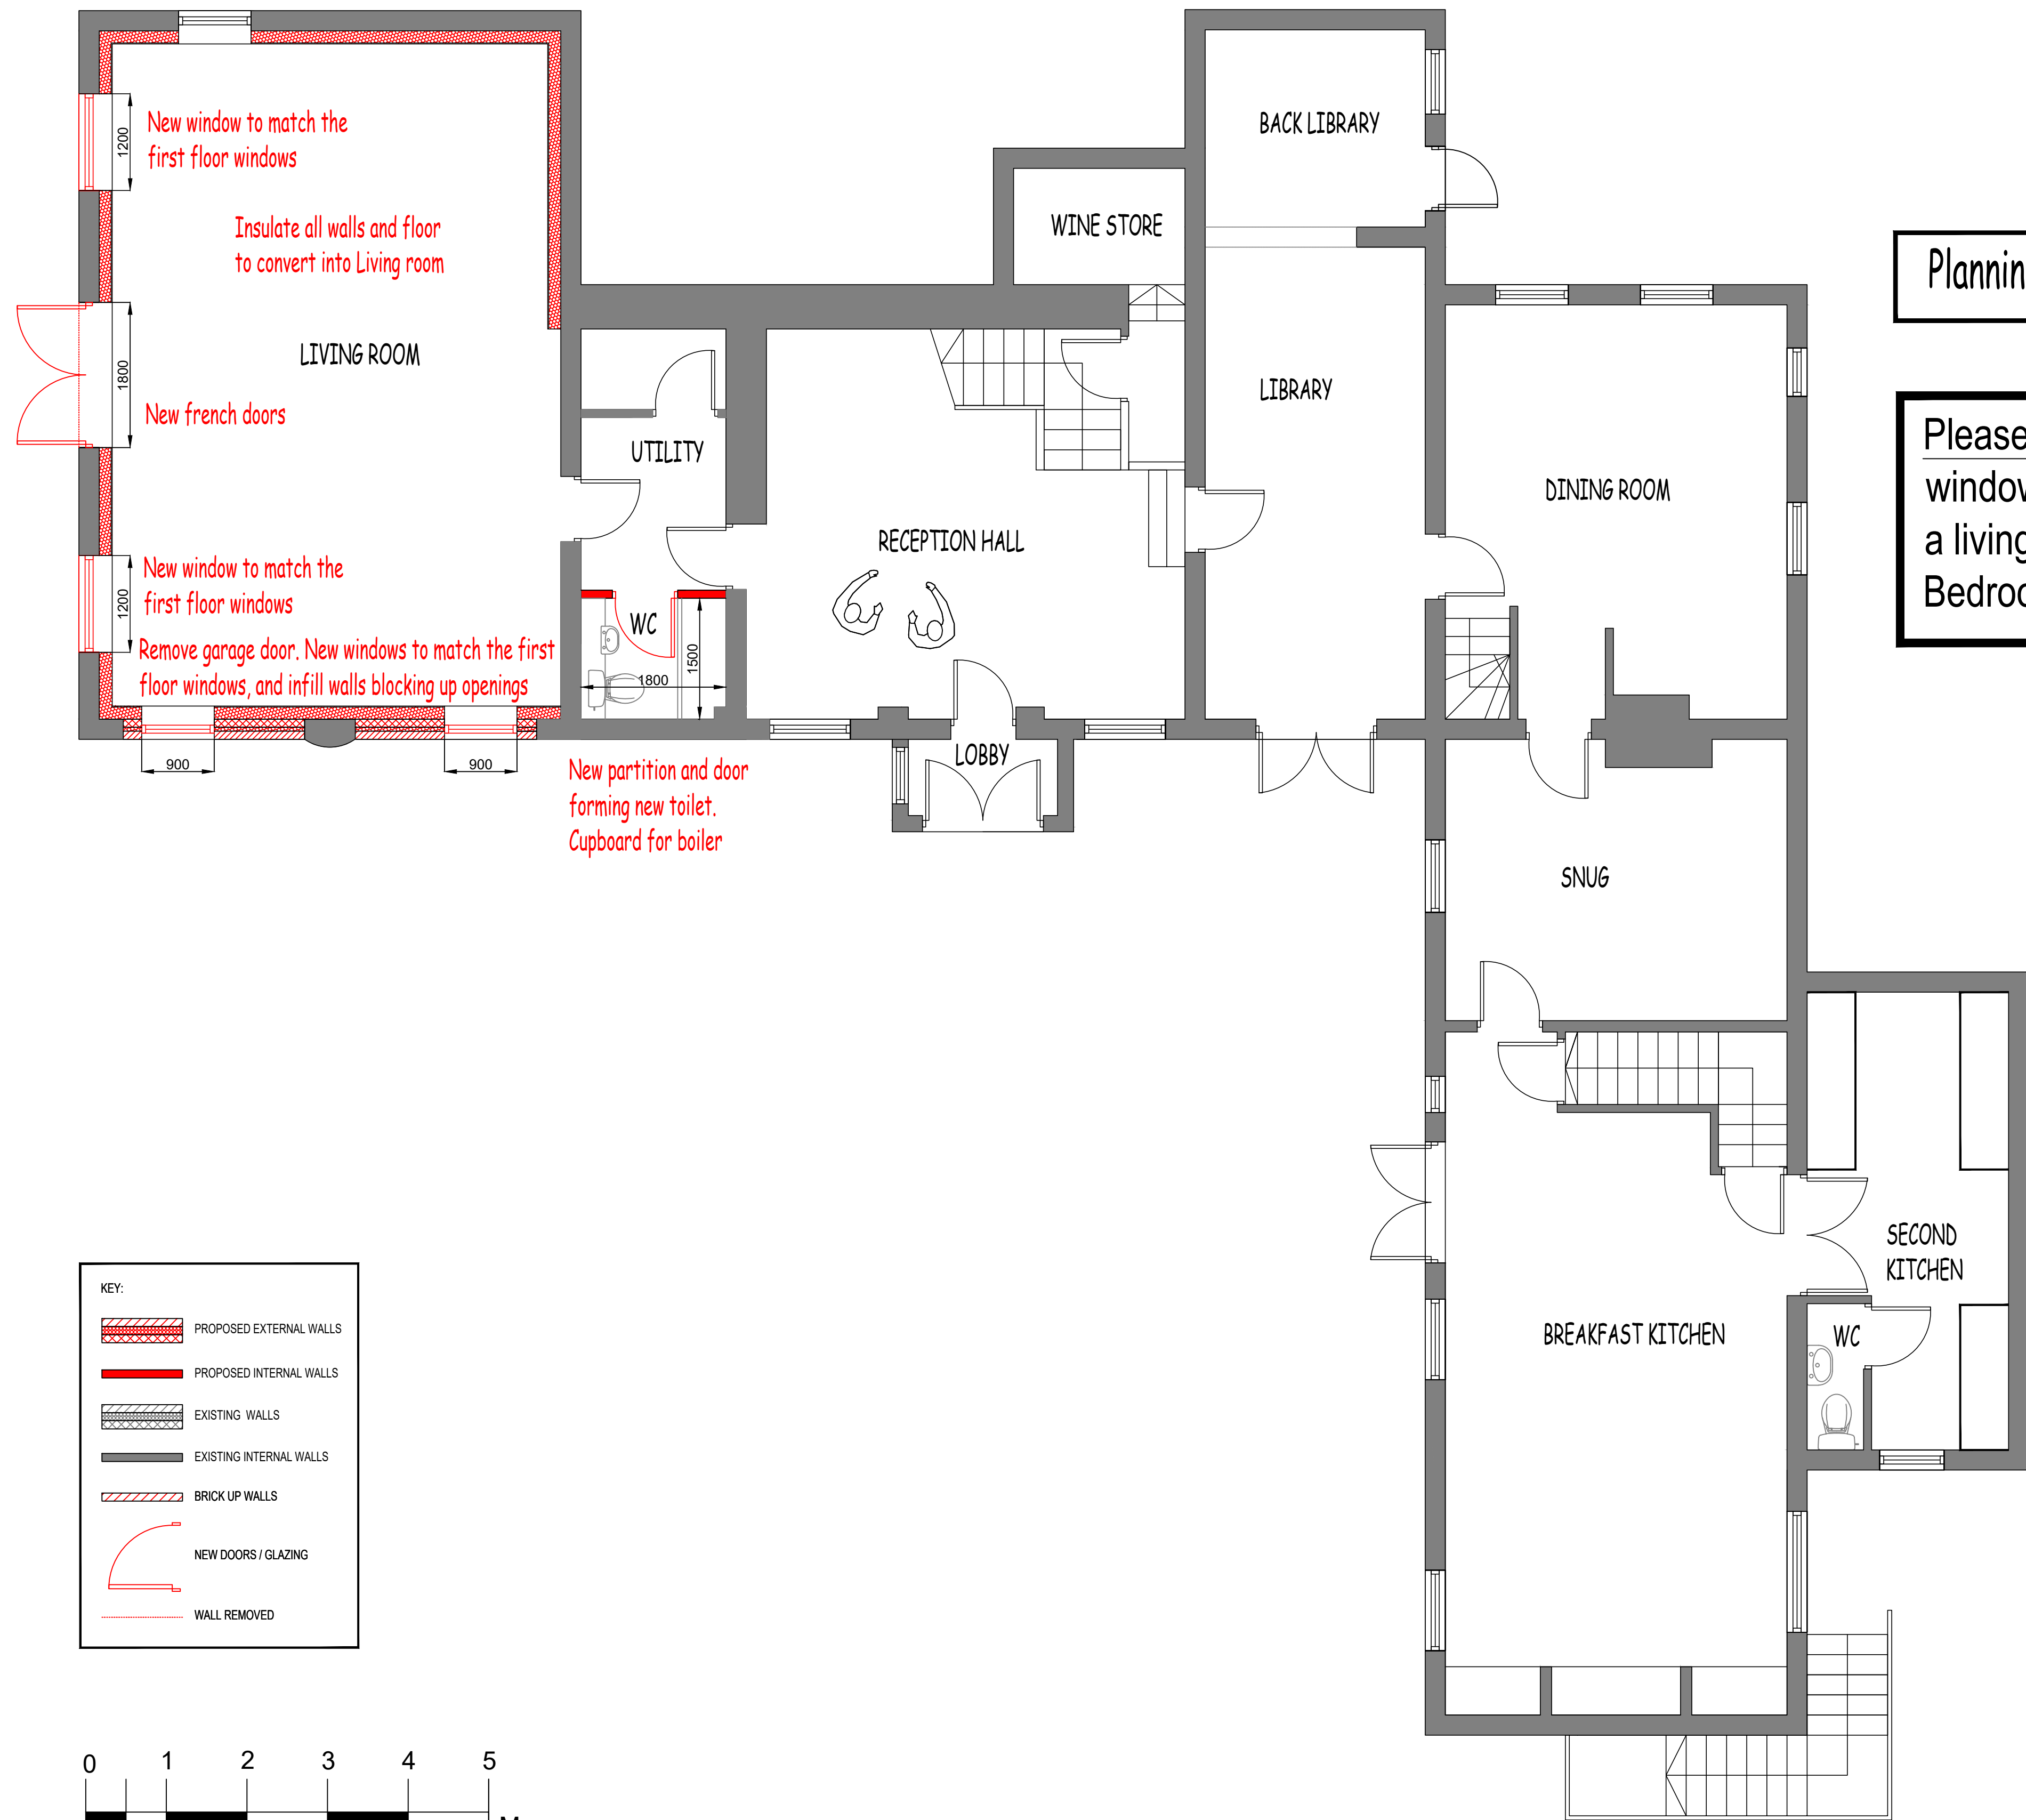

Planning Application for proposed alterations

Please Note: Works include new french doors, and windows. Internal changes to convert the garage into a living room, changes to first floor rooms into Master Bedroom, en-suite and walk-in wardrobe.

Proposed Ground Floor Plan

SCALE 1:50 @ A1

Proposed Alterations
Desford Mill
Leicestershire
Proposed Ground Floor Plan

PLANNING
2025/P06
MBL
JULY 2025
1:50 @ A1