


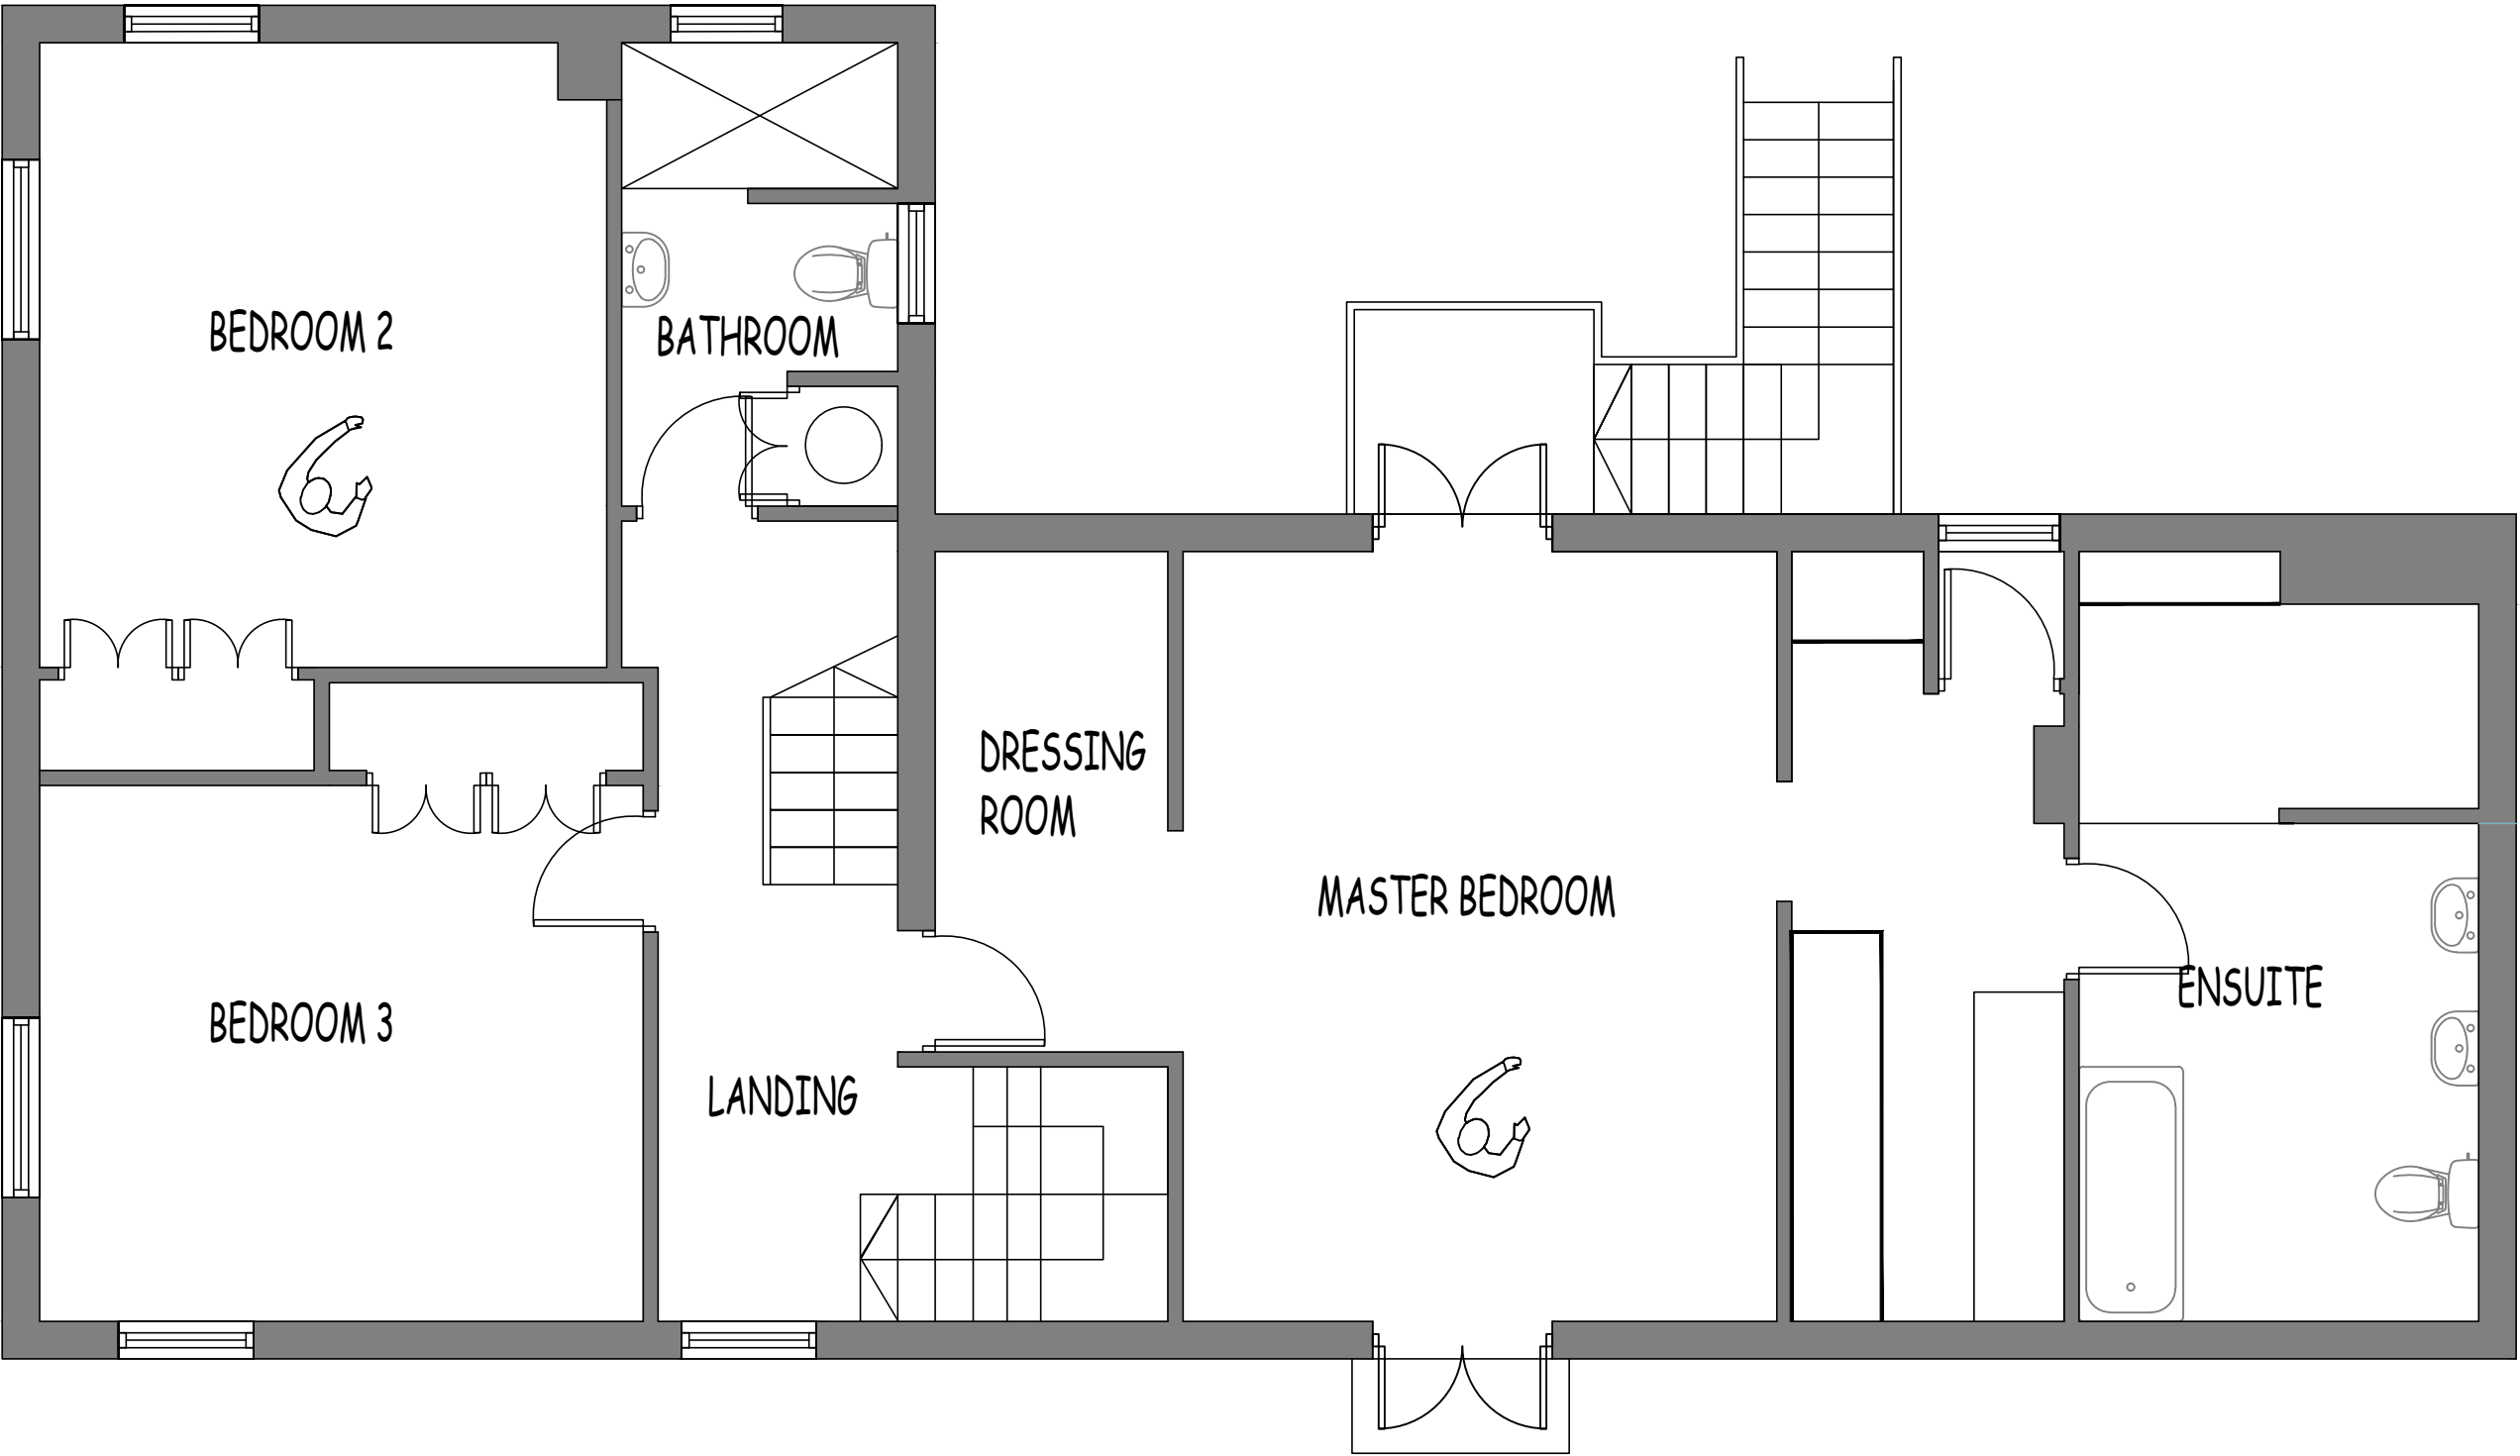

Planning Application for proposed alterations

Please Note: Works include new french doors, and windows. Internal changes to convert the garage into a living room, changes to first floor rooms into Master Bedroom, en-suite and walk-in wardrobe.

Proposed Second Floor Plan
SCALE 1:50 @ A1