



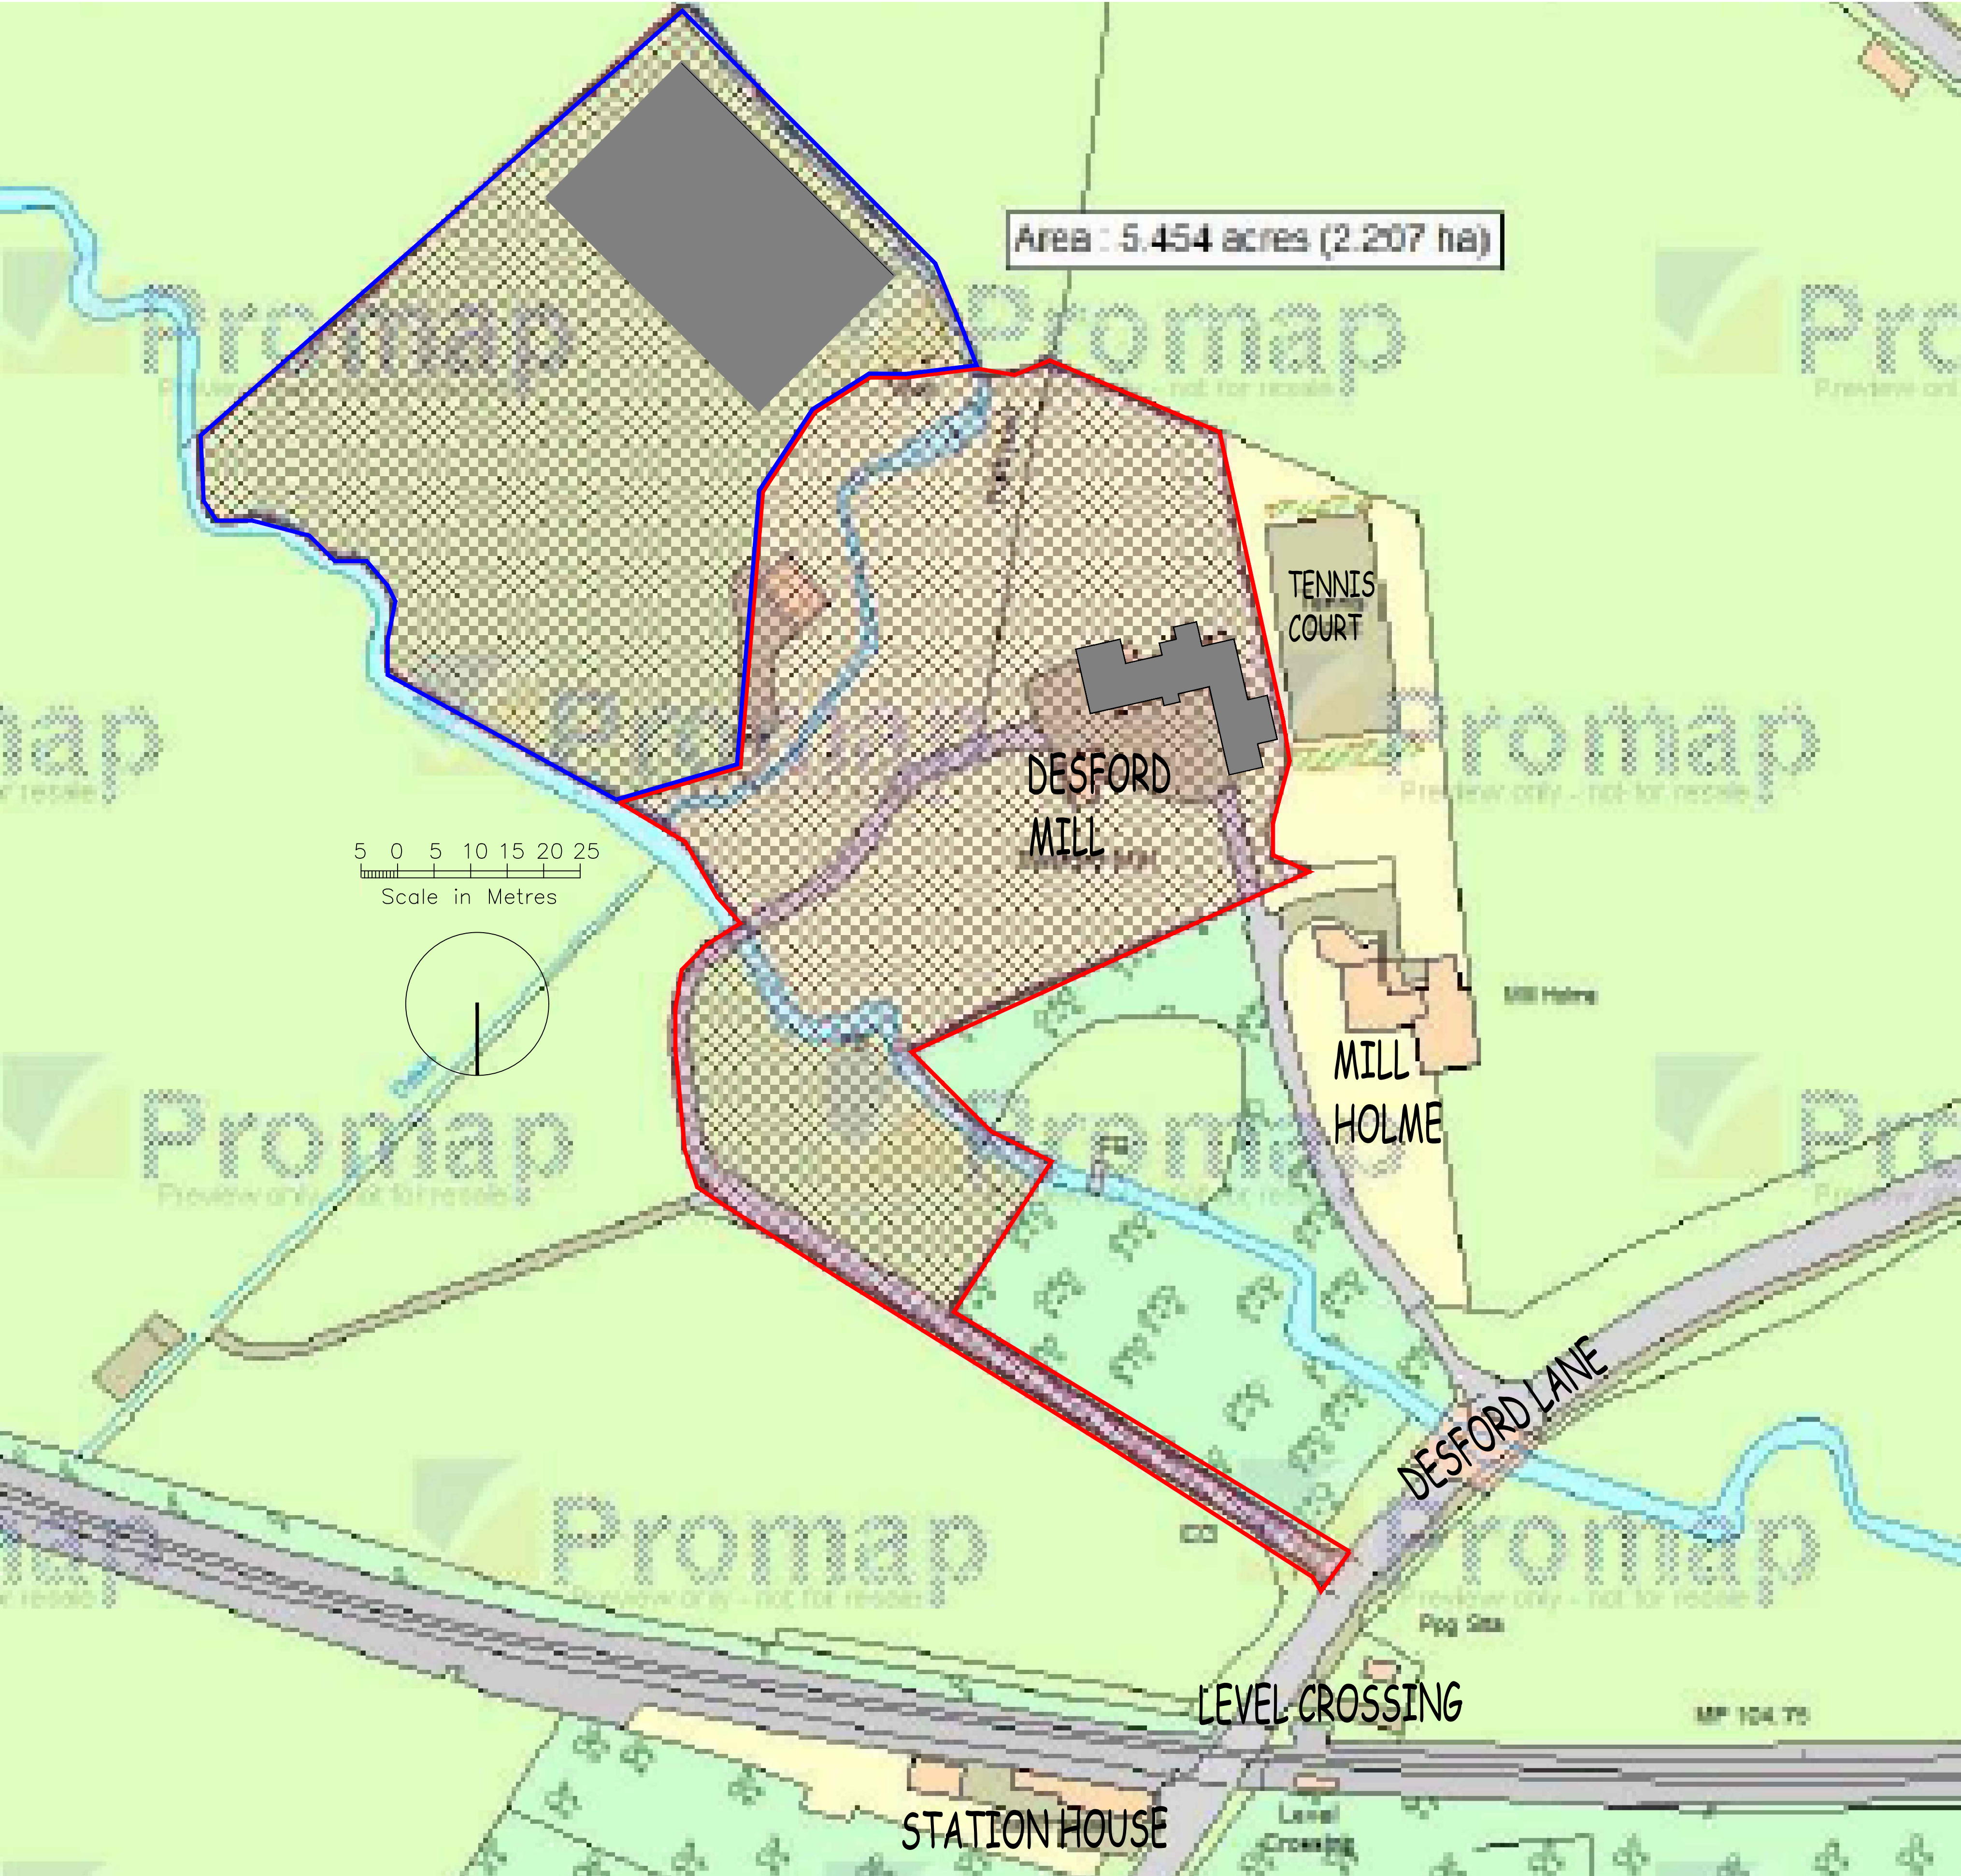


Existing Site Plan  
SCALE 1:200 @ A1

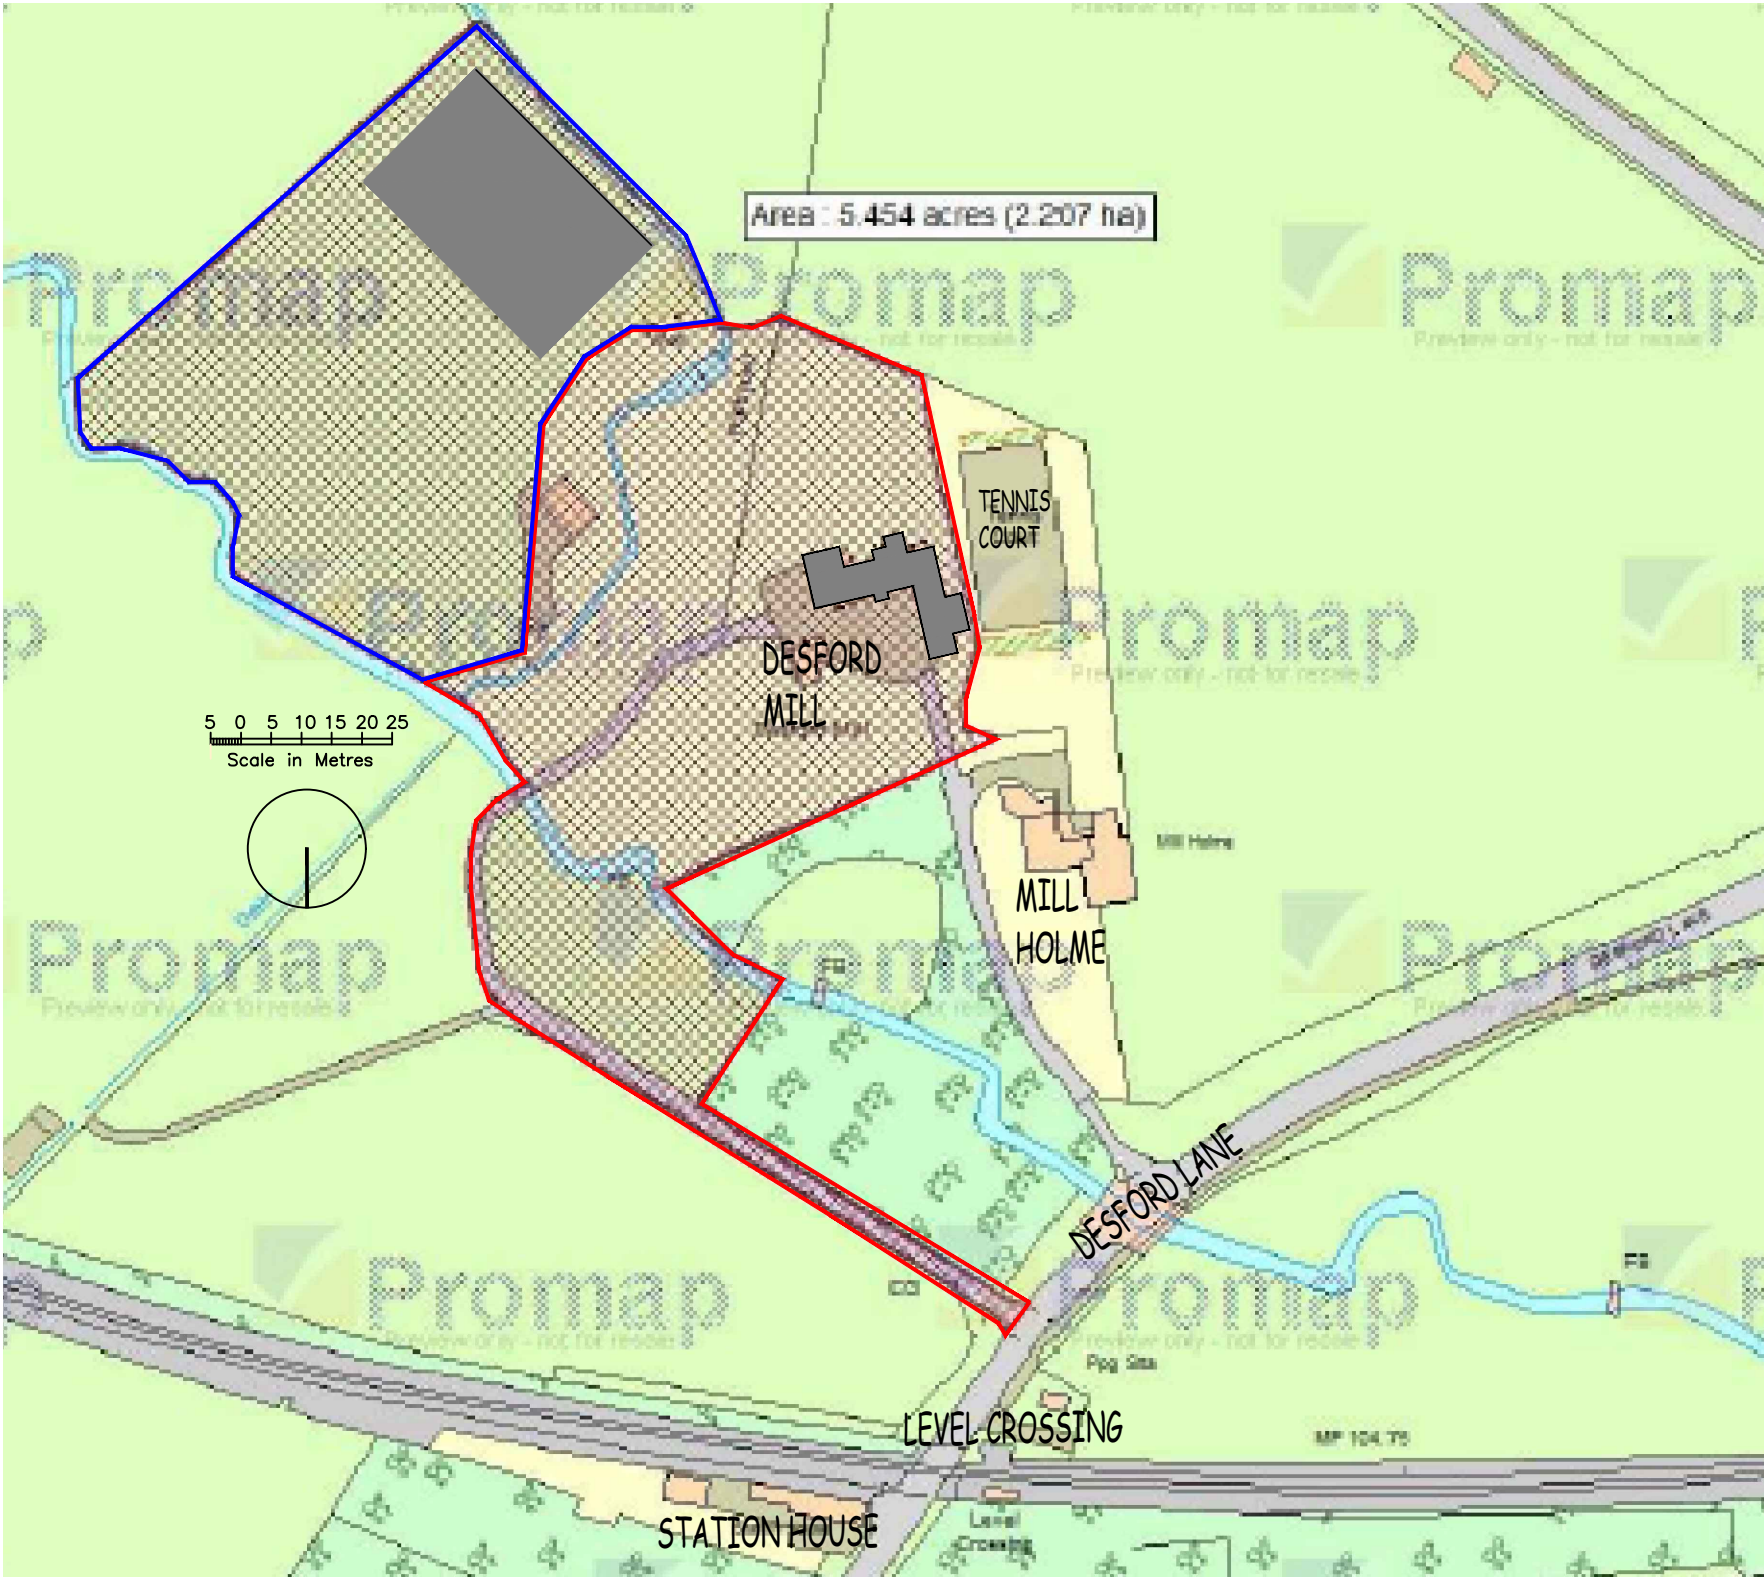

Existing Location Plan  
SCALE 1:1250 @ A1

Planning Application for proposed alterations

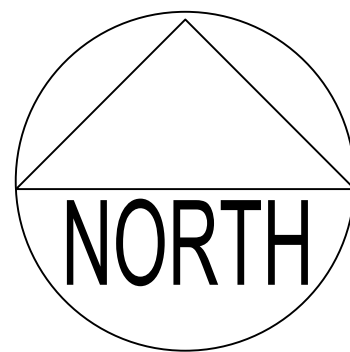

Proposed Alterations  
Desford Mill  
Leicestershire  
Existing Site & Location Plan

PLANNING  
2025/P01  
MBL

JULY 2025  
1:500/1250 @ A1