




Existing Car Park Elevation - South-West
Scale 1/100


0 1 2 3 4 5 6m @ 1:100



Existing Front Elevation - South-East
Scale 1/100

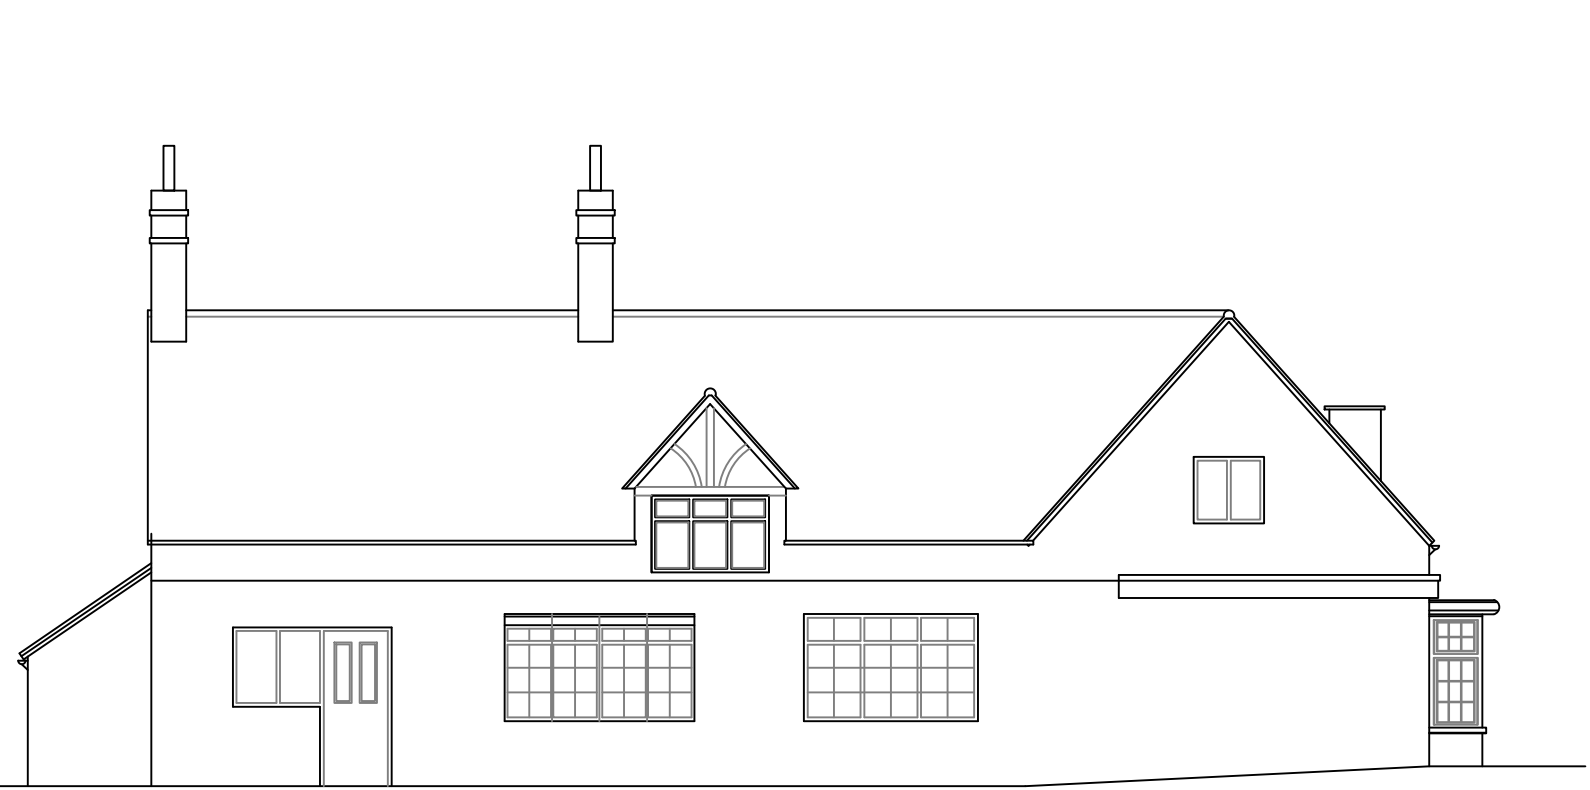

Existing Rear Elevation - North-West
Scale 1/100

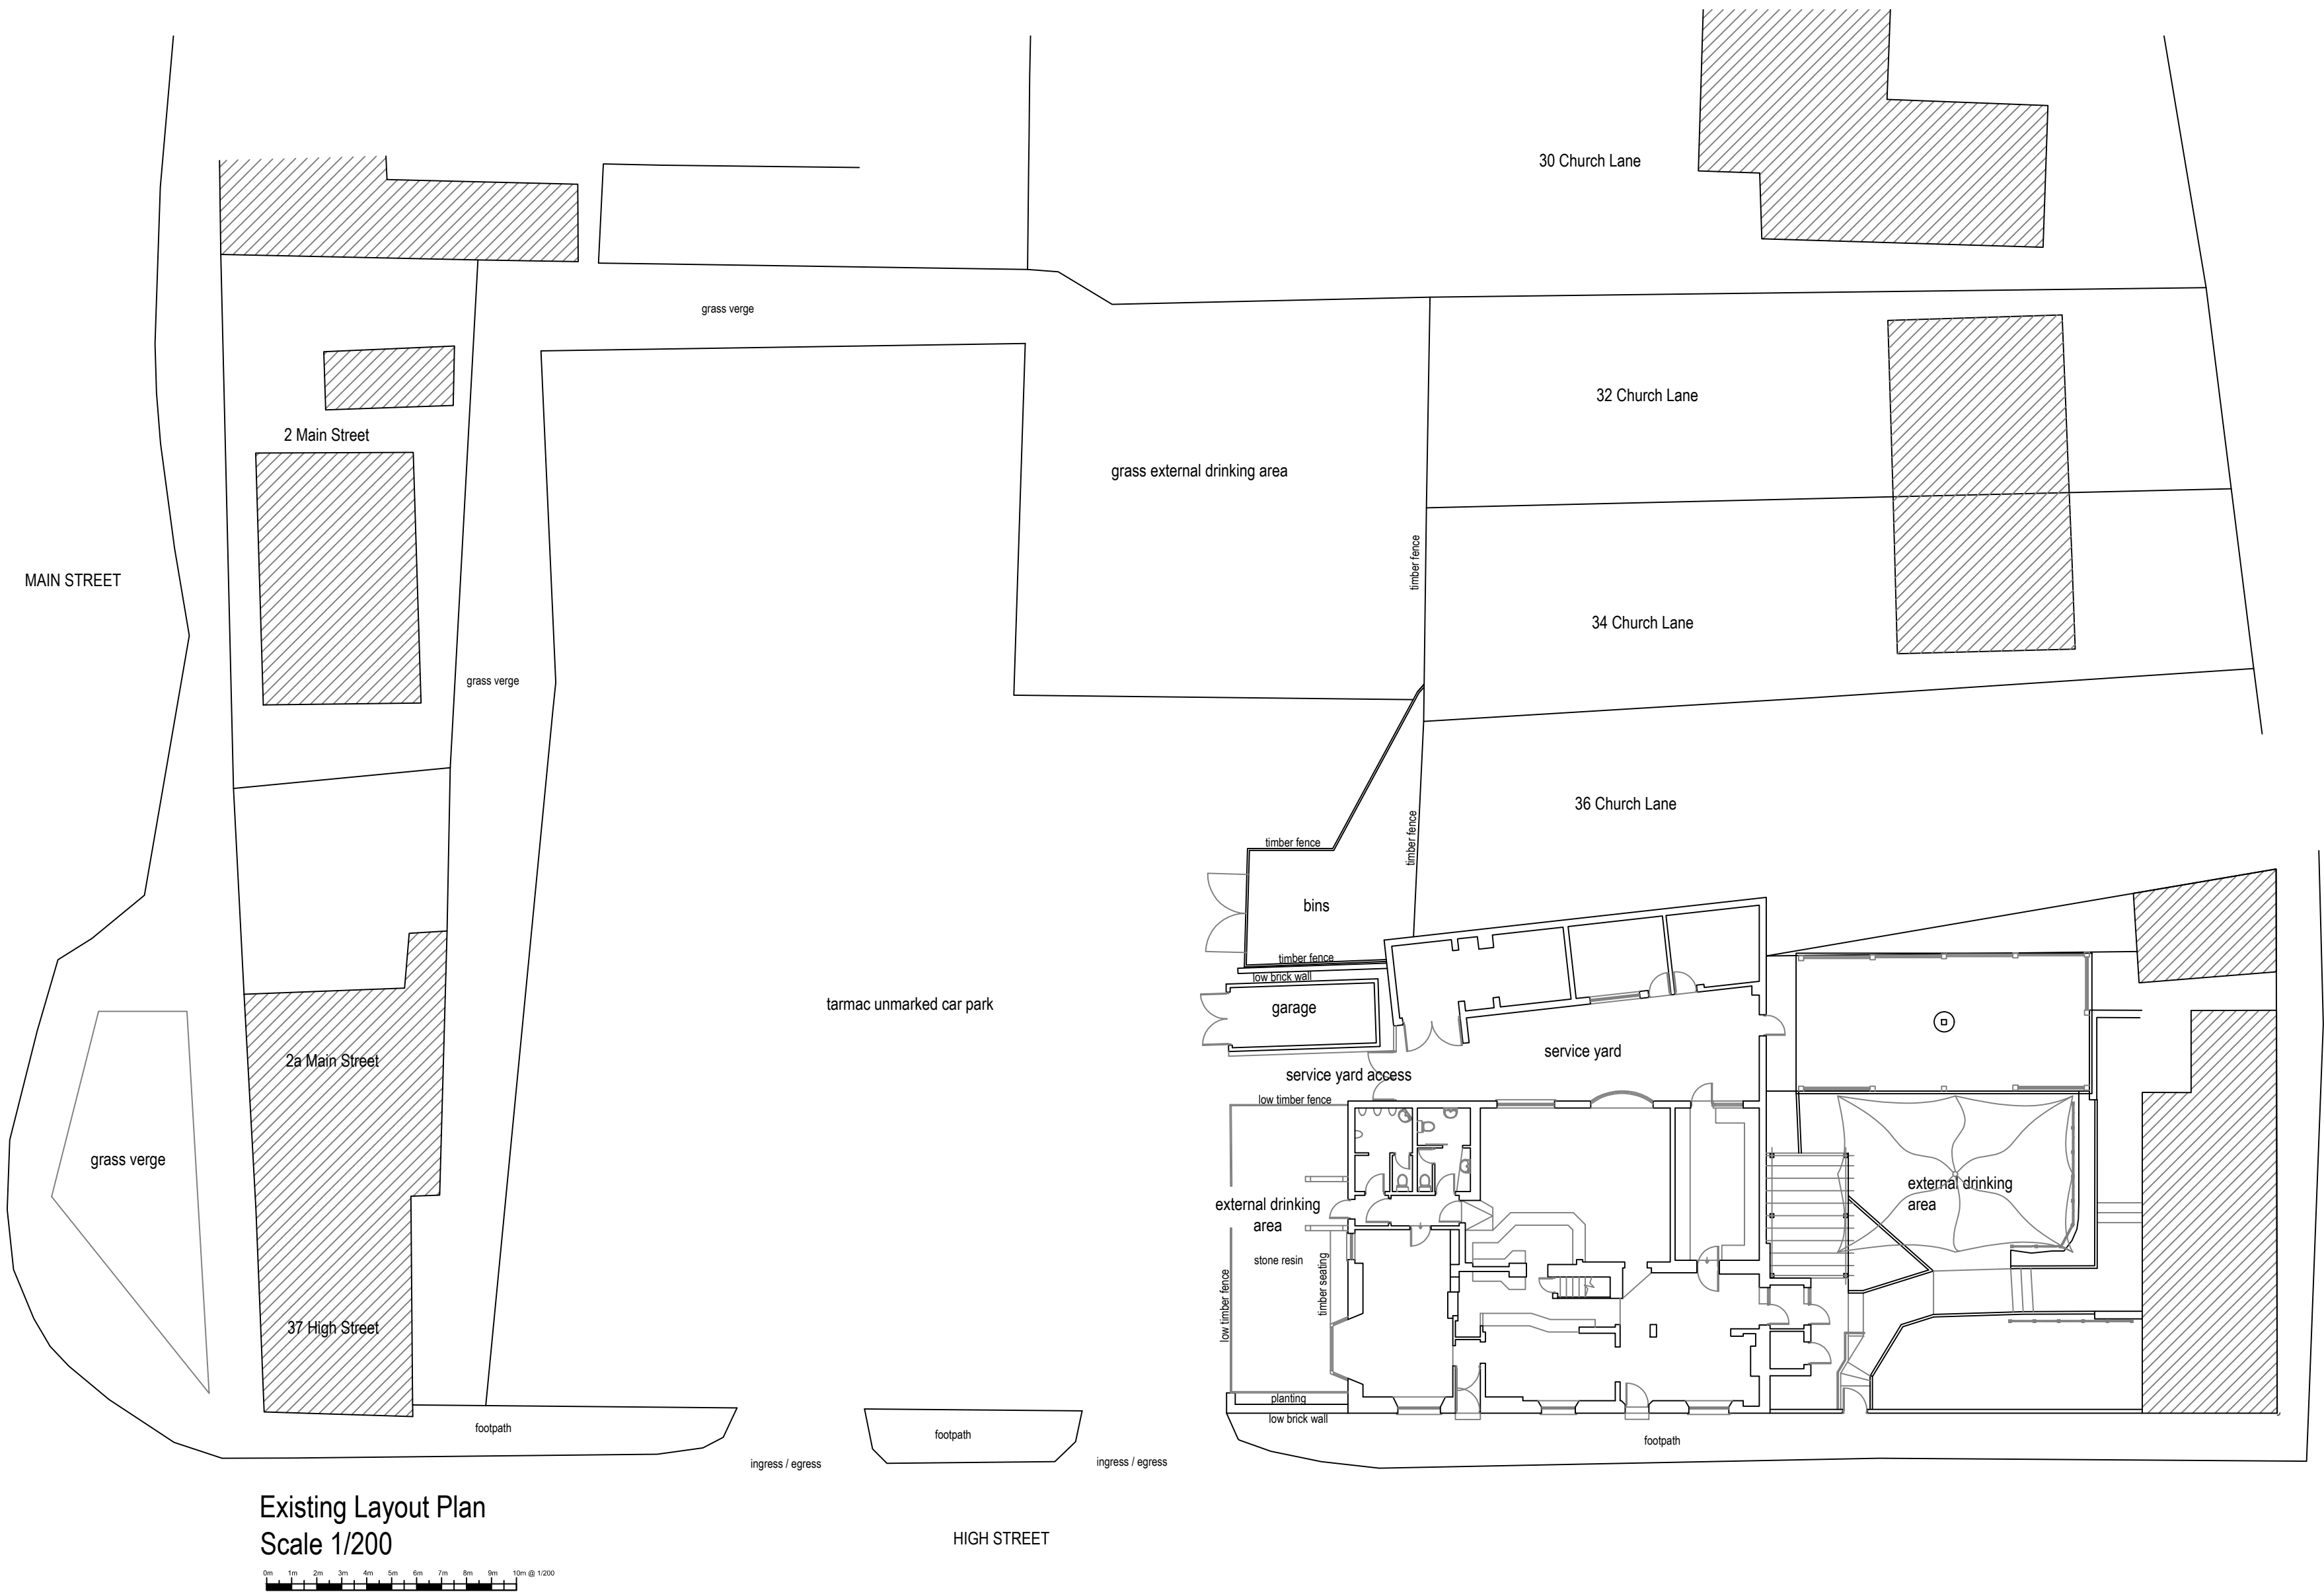

Existing Layout Plan
Scale 1/200

0 5 10 @ 1:200

Copyright.
This drawing and design and all the information contained therein is the sole copyright of SODA Ltd, and reproduction in any form is forbidden unless permission is obtained in writing.

No dimensions to be scaled from this drawing. All Contractors must visit site and be responsible for taking and checking all dimensions relative to this work. The Designer must be advised of any discrepancies in writing.

Job title: The Blue bell 39 High Street, Desford Leicester, LE9 9JF	Scale: 1/100, 200 @A1	Revision:
Drawing title: Existing Layout Plan and Elevations	Date: April 25	
Drawing Number: 1268-(P)-02	Client: Everards	Drawn by: PJB

The Studio, Sovereign House,
Wakefield WF2 8EF
01924 372654 studio@sodagroup.co.uk

S

O

D

A