




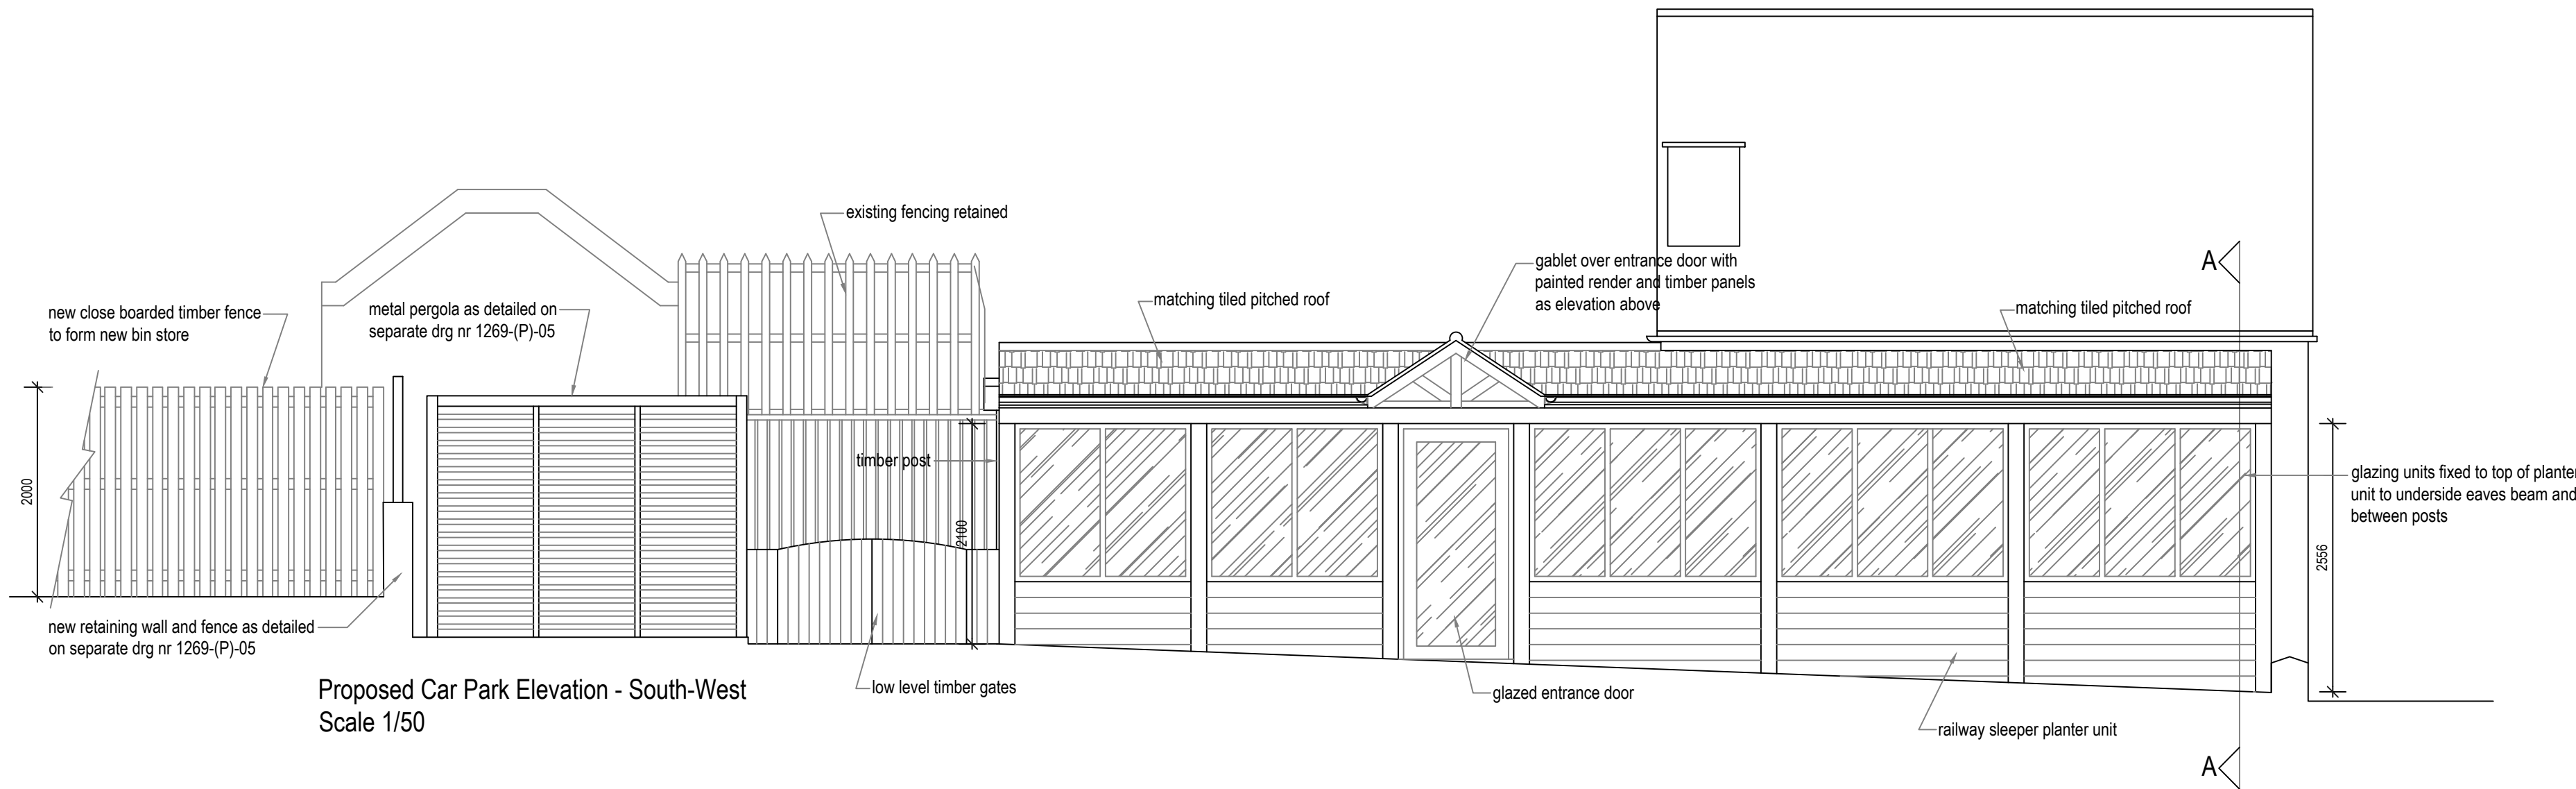


Proposed Front Elevation - South-East
Scale 1/50

 


Proposed Car Park Elevation - South-West
Scale 1/50

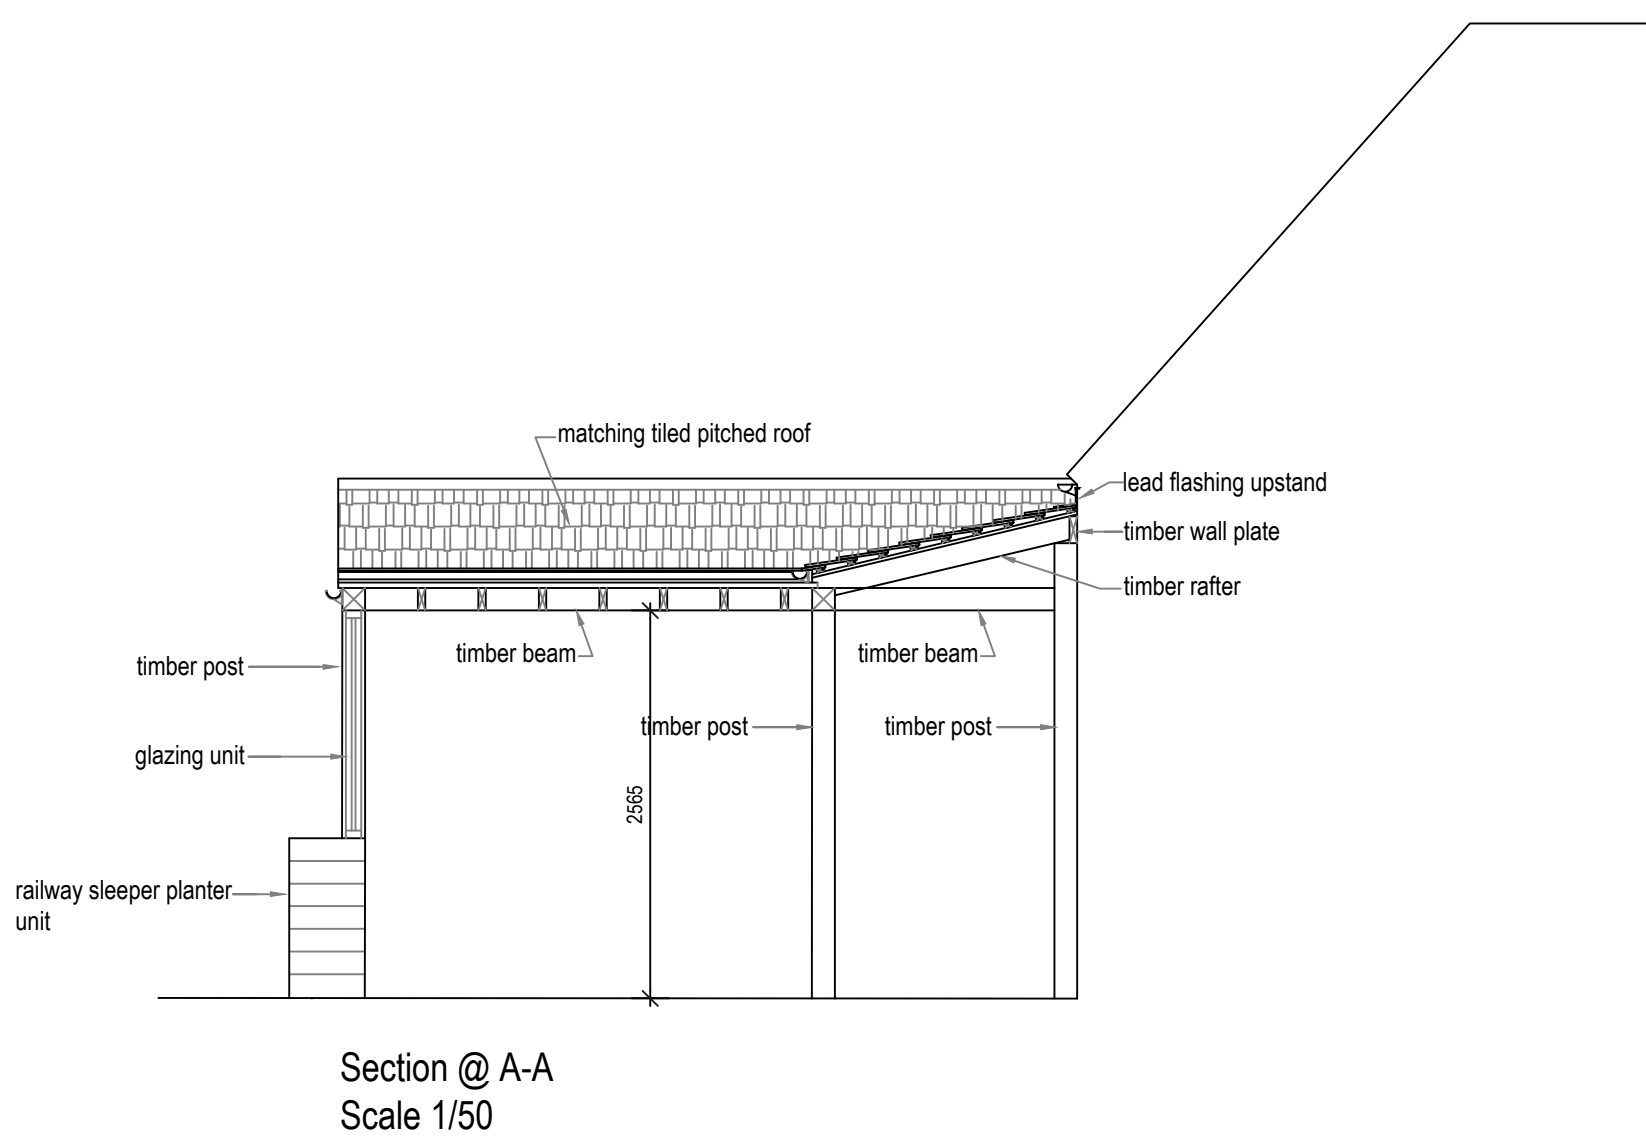

Section @ A-A
Scale 1/50

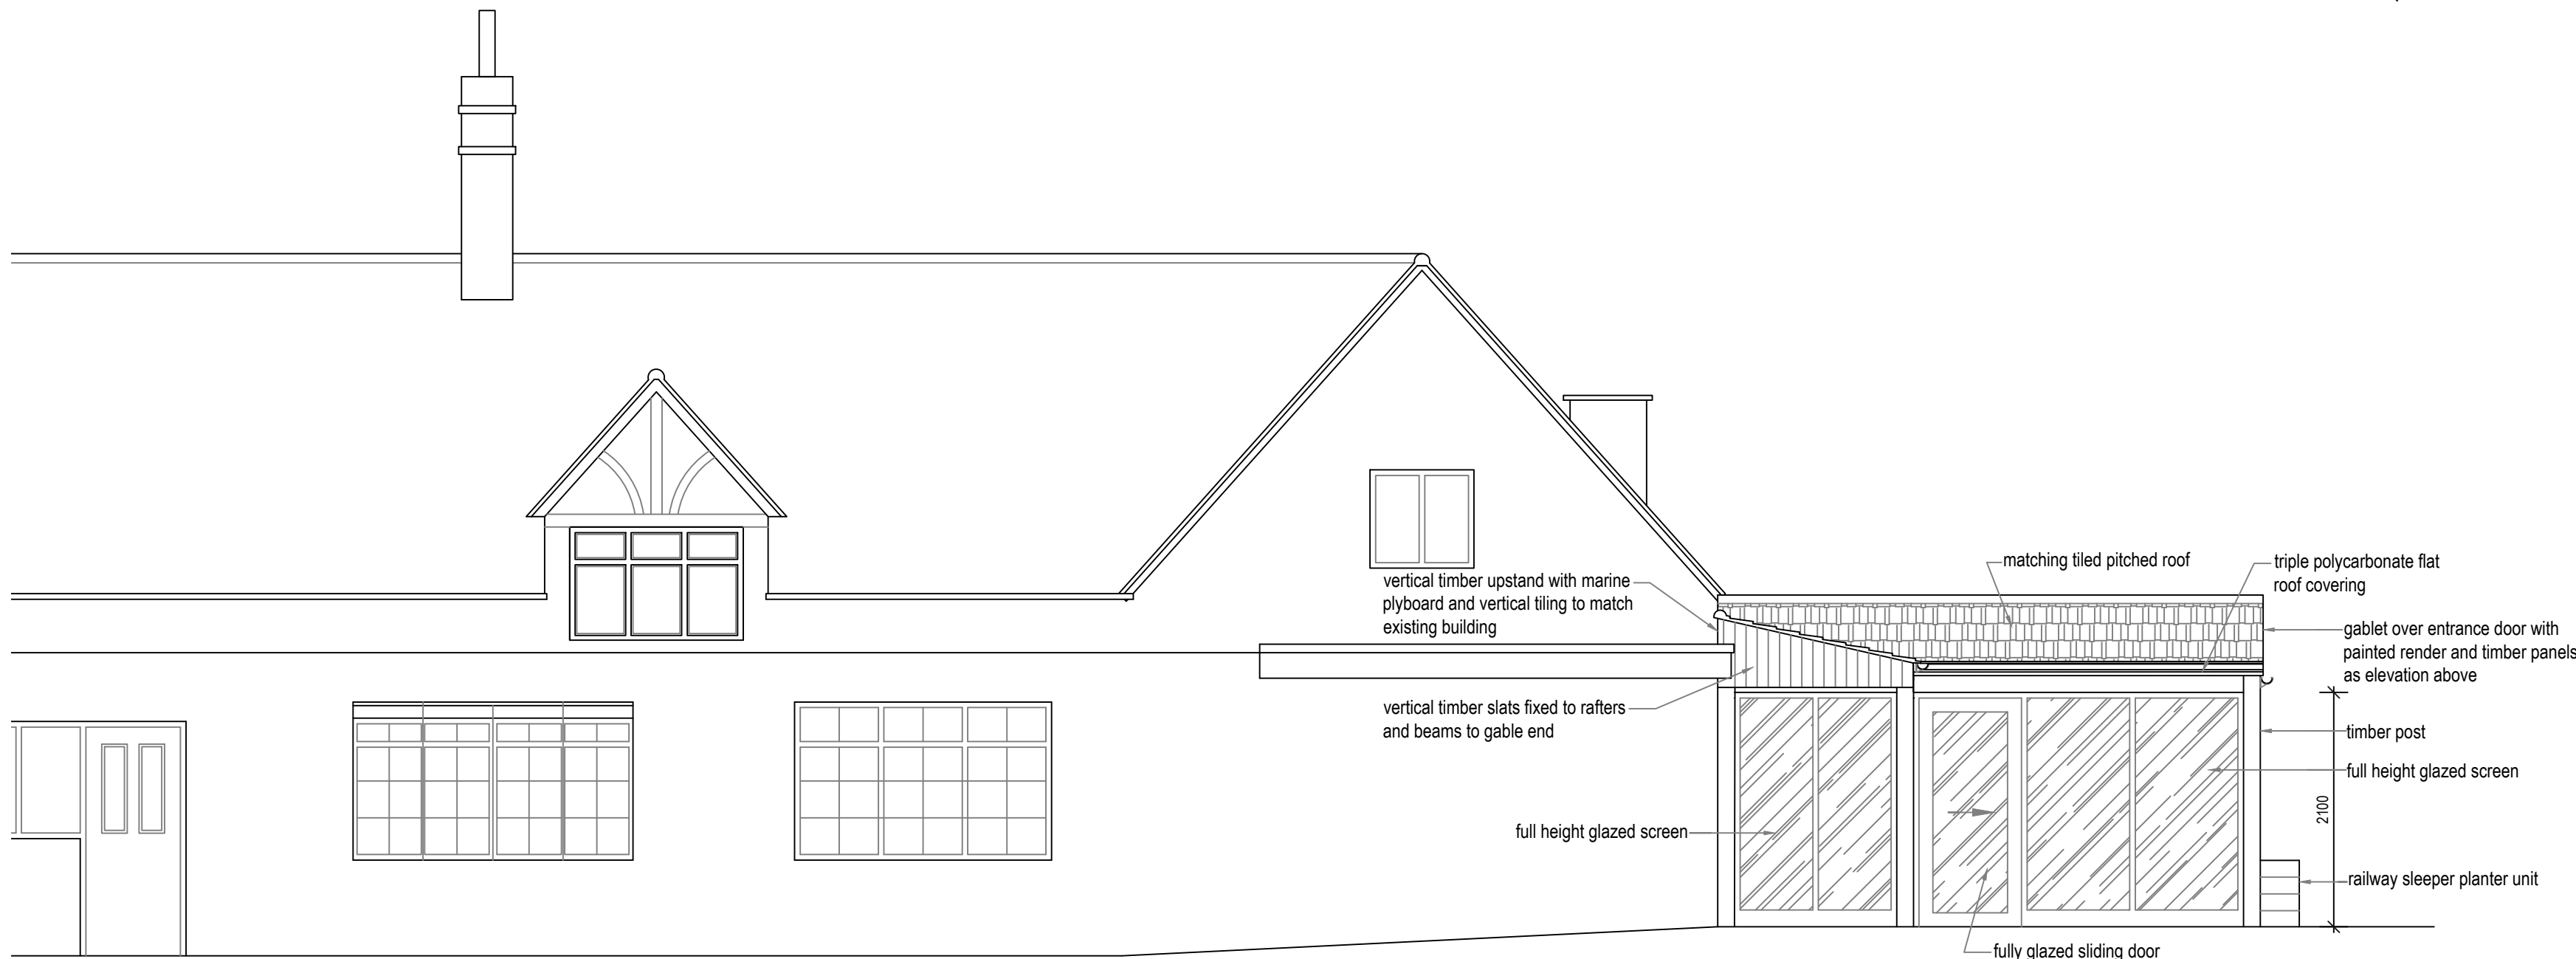

Proposed Rear Elevation - North-West
Scale 1/50

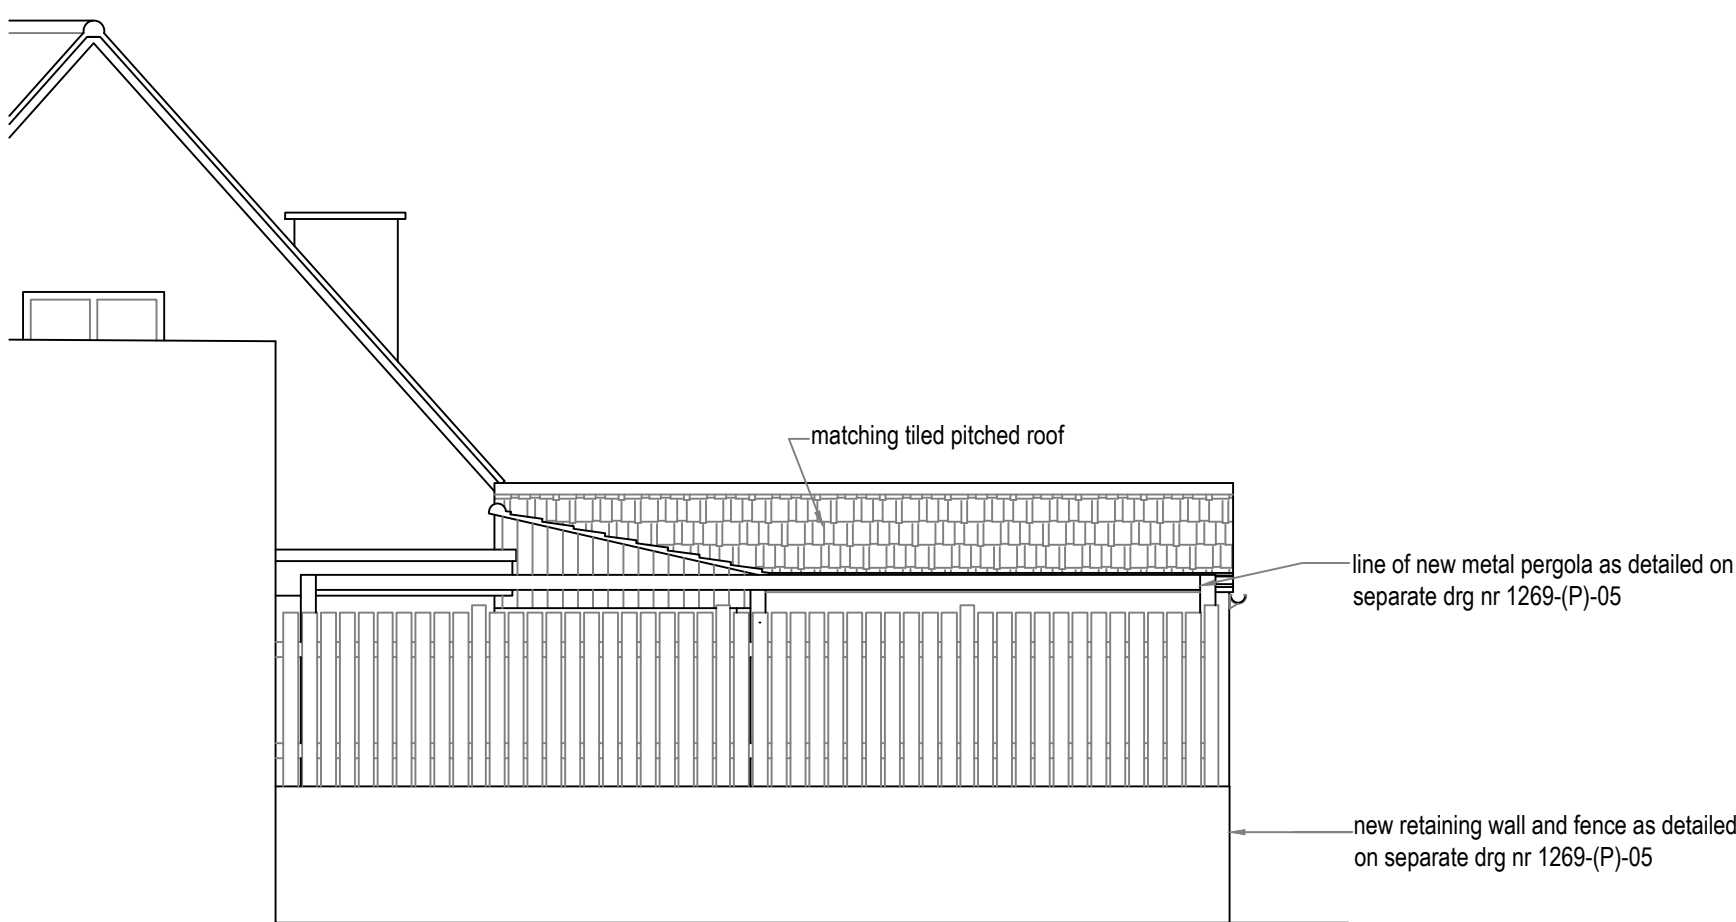

Proposed Wall and Fence Elevation - North-West
Scale 1/50

Copyright.
This drawing and design and all the information contained therein is the sole copyright of SODA Ltd, and reproduction in any form is forbidden unless permission is obtained in writing.
No dimensions to be scaled from this drawing. All Contractors must visit site and be responsible for taking and checking all dimensions relative to this work. The Designer must be advised of any discrepancies in writing.

Revision:

Scale:	1/100 @A1	Date:	April 25	Drawn by:	PJB
Job title:	The Blue bell 37 High Street, Desford Leicester, LE19 9JF	Drawing title:	Proposed Elevations	Client:	Everards
		Drawing Number:	1268-(P)-04		

The Studio, Sovereign House,
Wakefield WF2 8EF
01924 372654 studio@sodagroup.co.uk

