



ALL DRAWINGS PREPARED BY ANDREW
LARGE SURVEYORS LTD ARE TO BE
UTILISED FOR PLANNING PURPOSES
ONLY

NOTES


GEA: 84.3m²

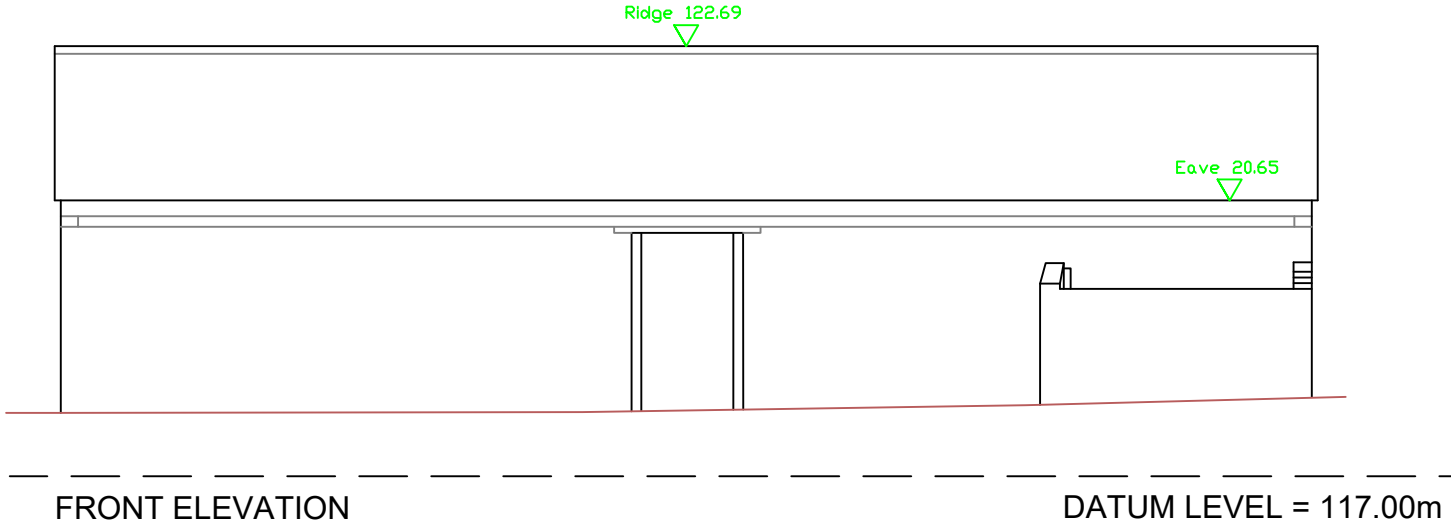


NORTH-WEST ELEVATION

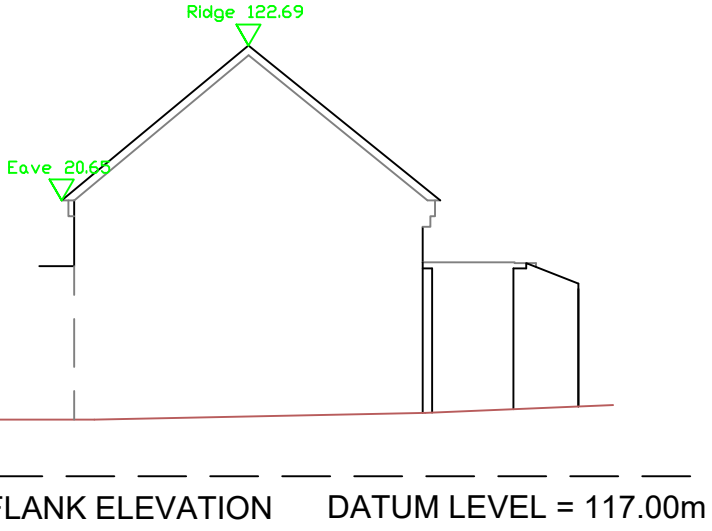


NORTH-EAST ELEVATION

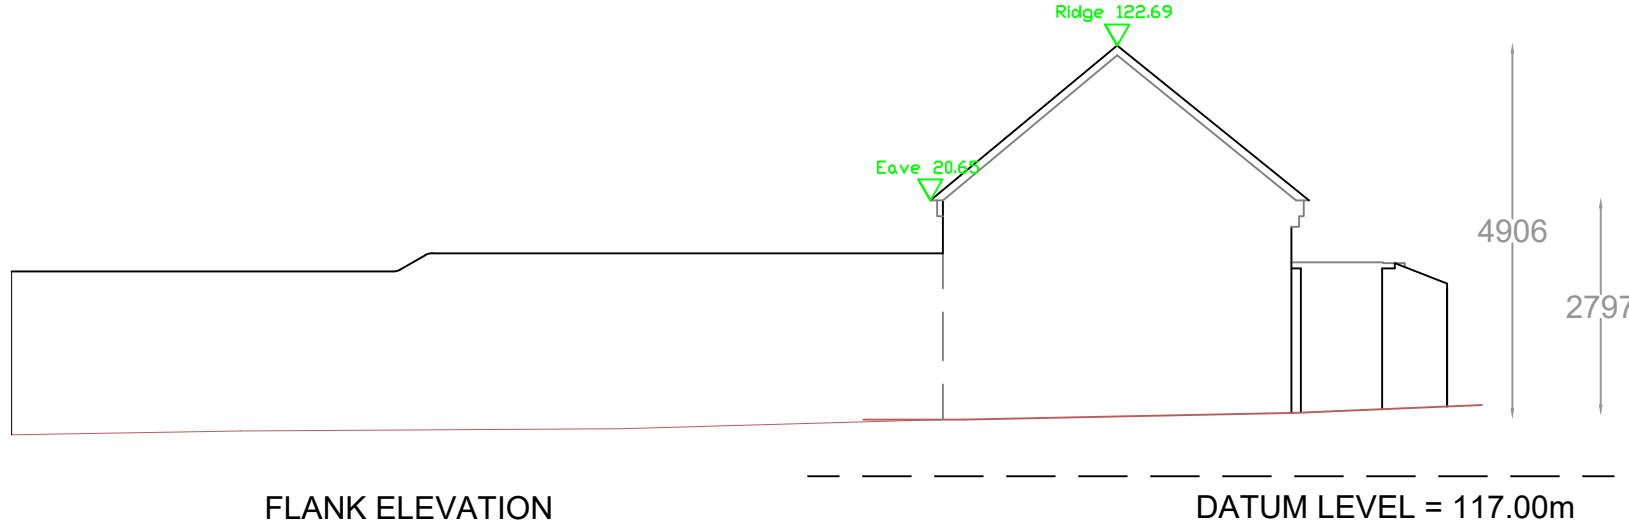


NORTH-EAST ELEVATION - INCLUDING COURTYARD WALL

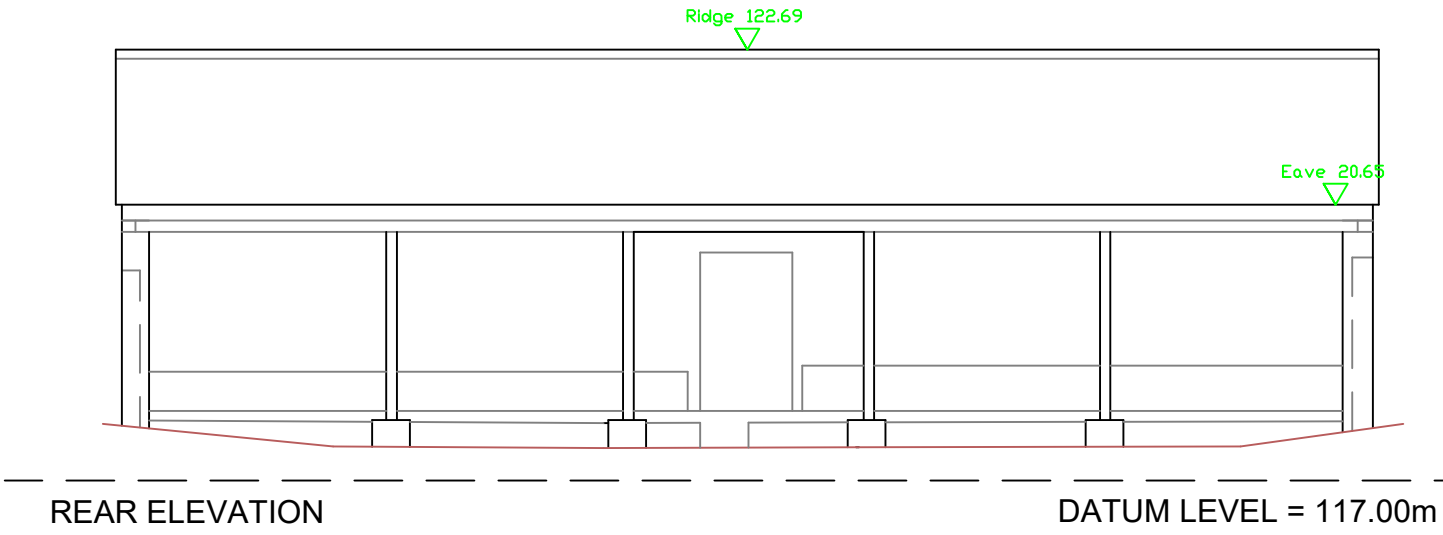


SOUTH-EAST ELEVATION

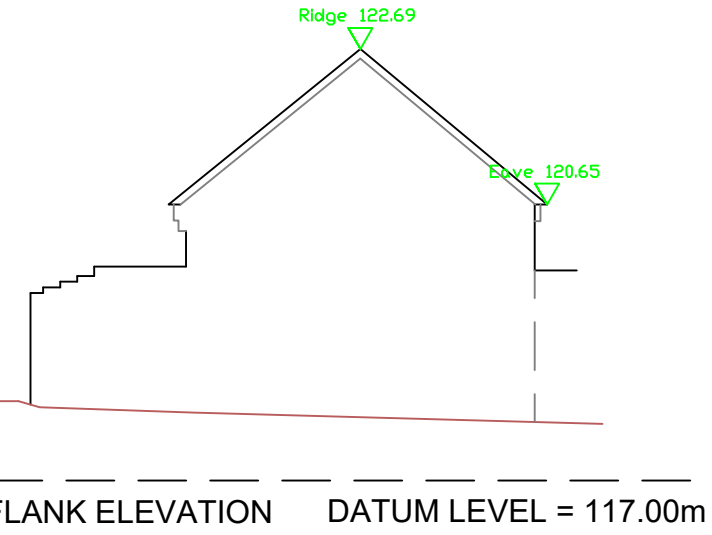


SOUTH-WEST ELEVATION

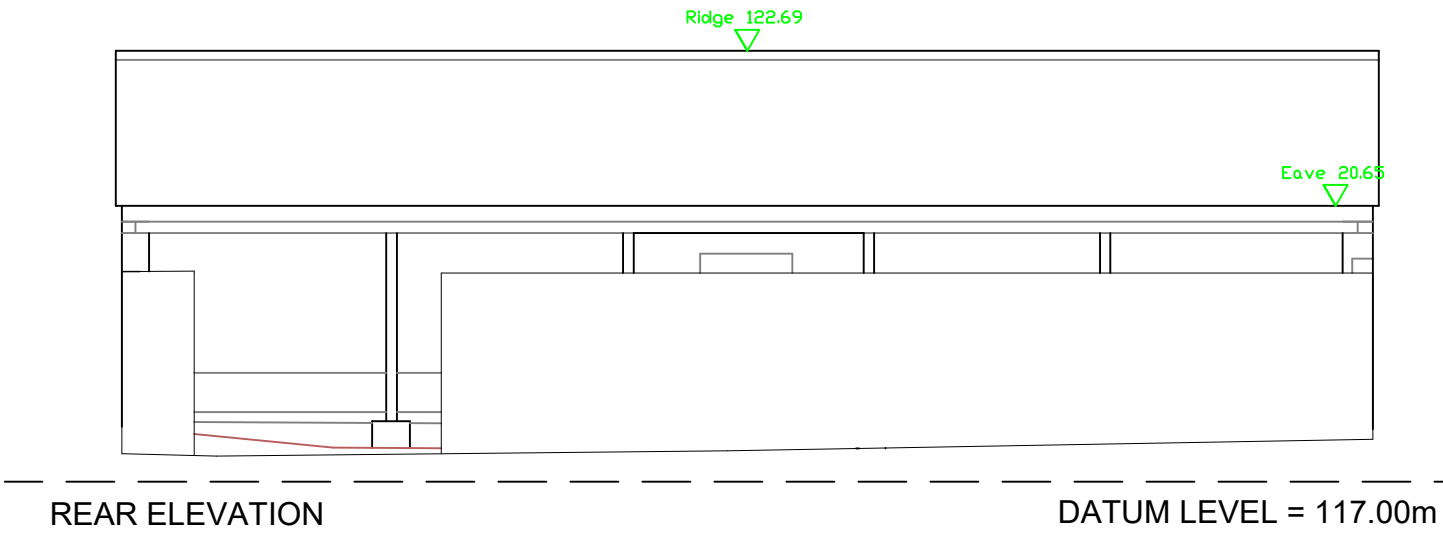


SOUTH-EAST ELEVATION -
INCLUDING COURTYARD WALL

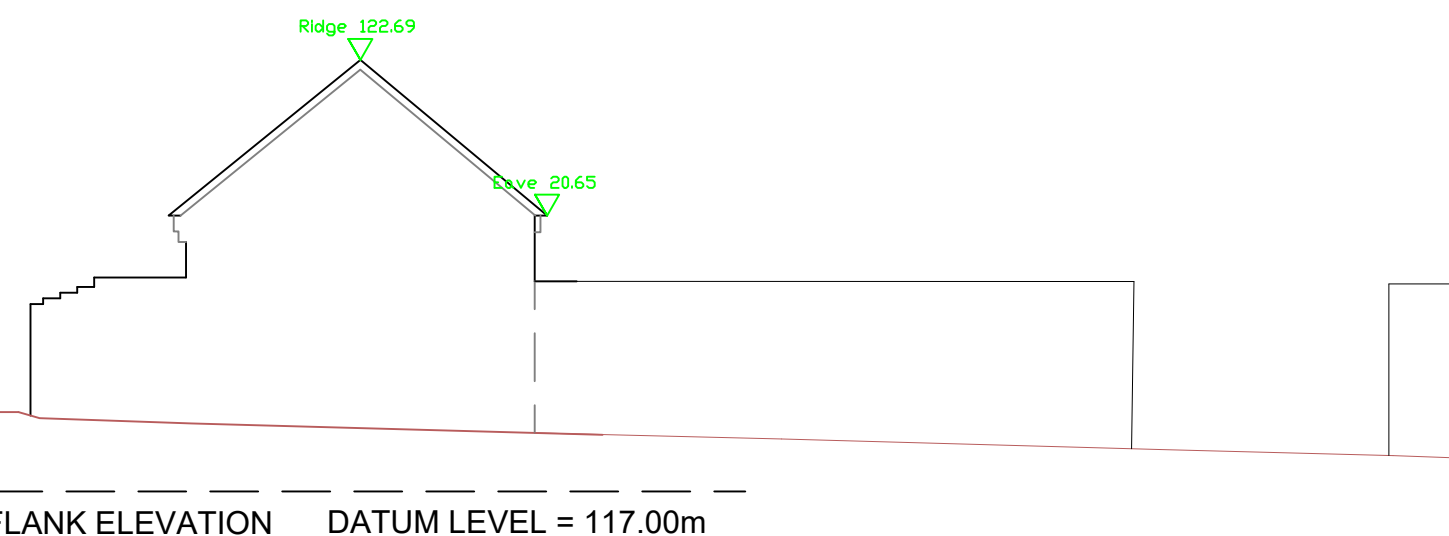

SOUTH-WEST ELEVATION -
INCLUDING COURTYARD WALL

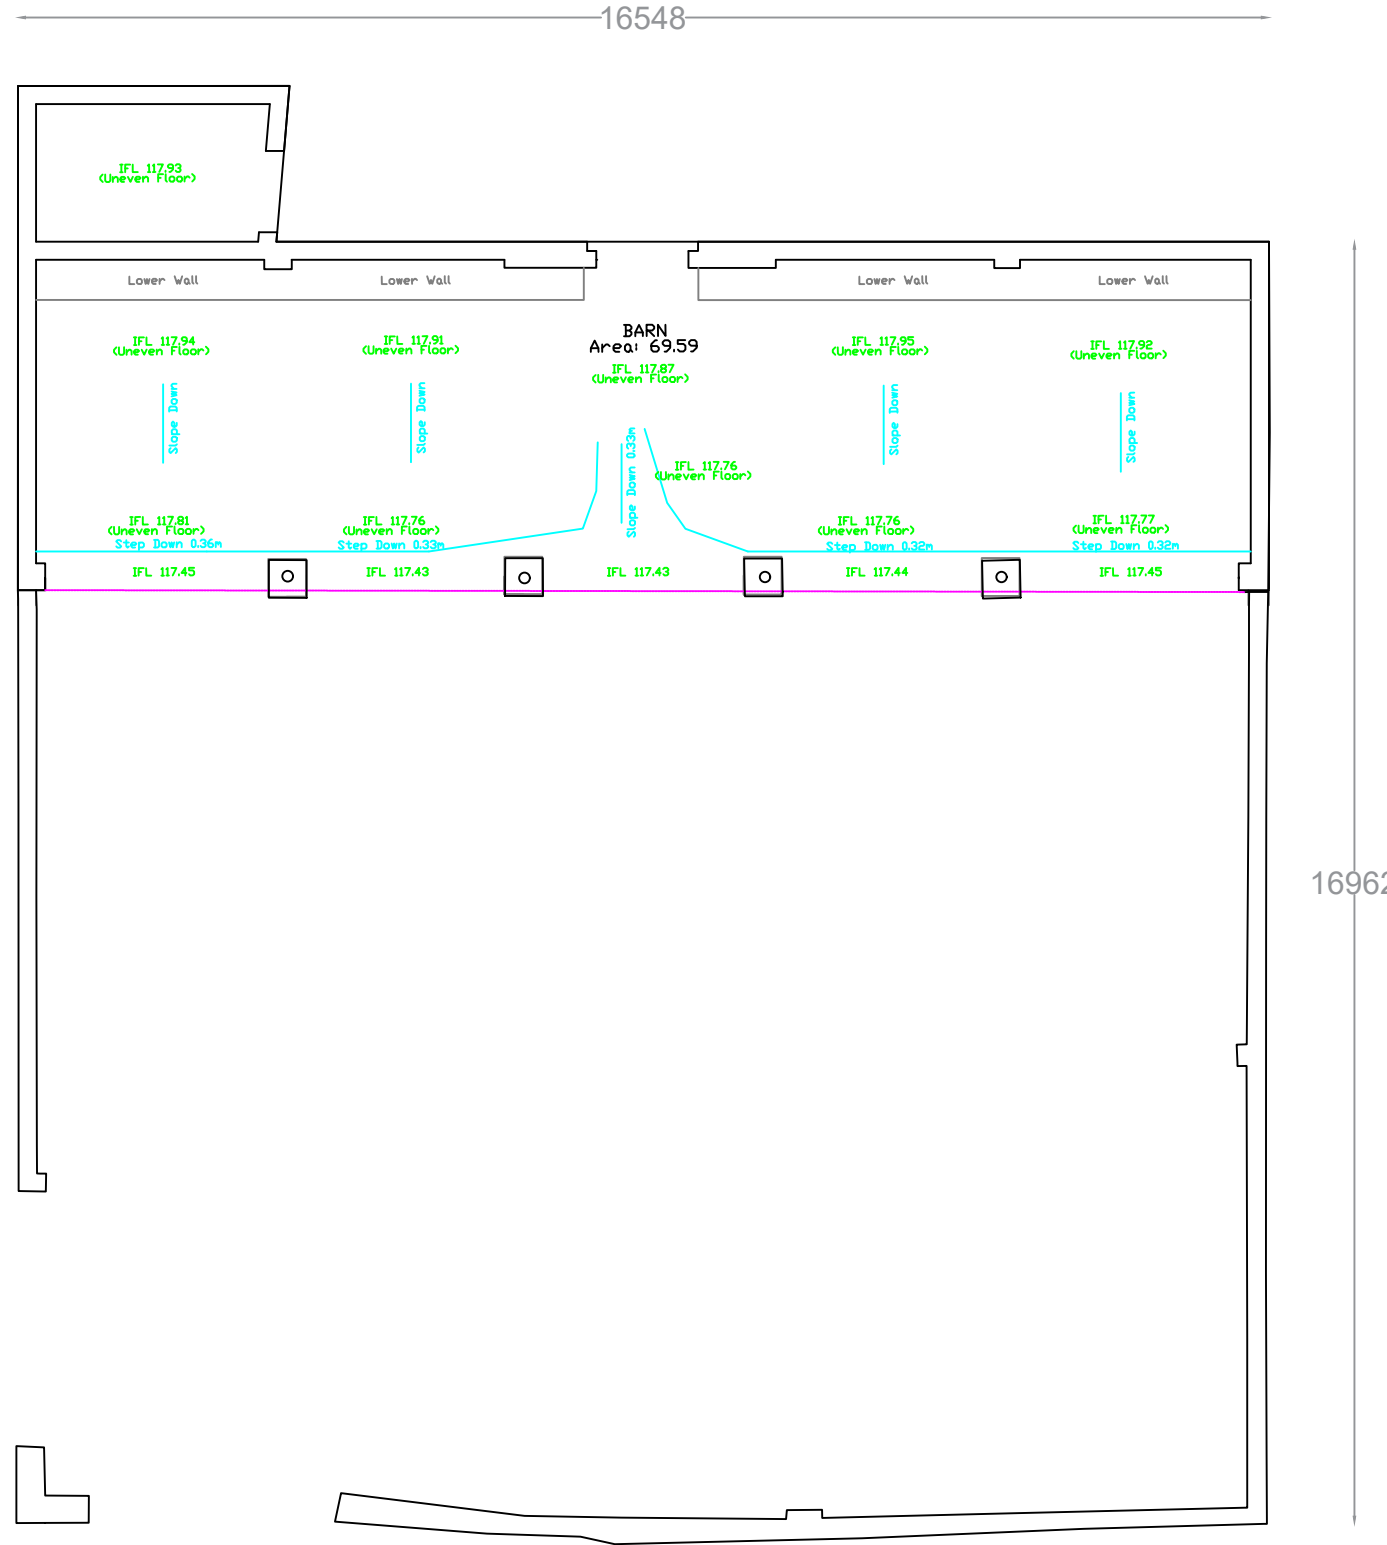

FLOOR PLAN

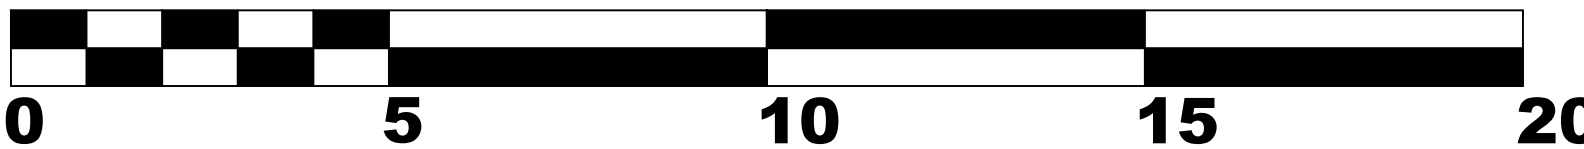

SCALE BAR 1:100

Andrew Large
surveyors LTD

BARN OFF HALL LANE
HALL LANE
ODSTONE
CV13 0QS

EXISTING ELEVATIONS & FLOOR
PLANS
SCALE: 1:100@A1