


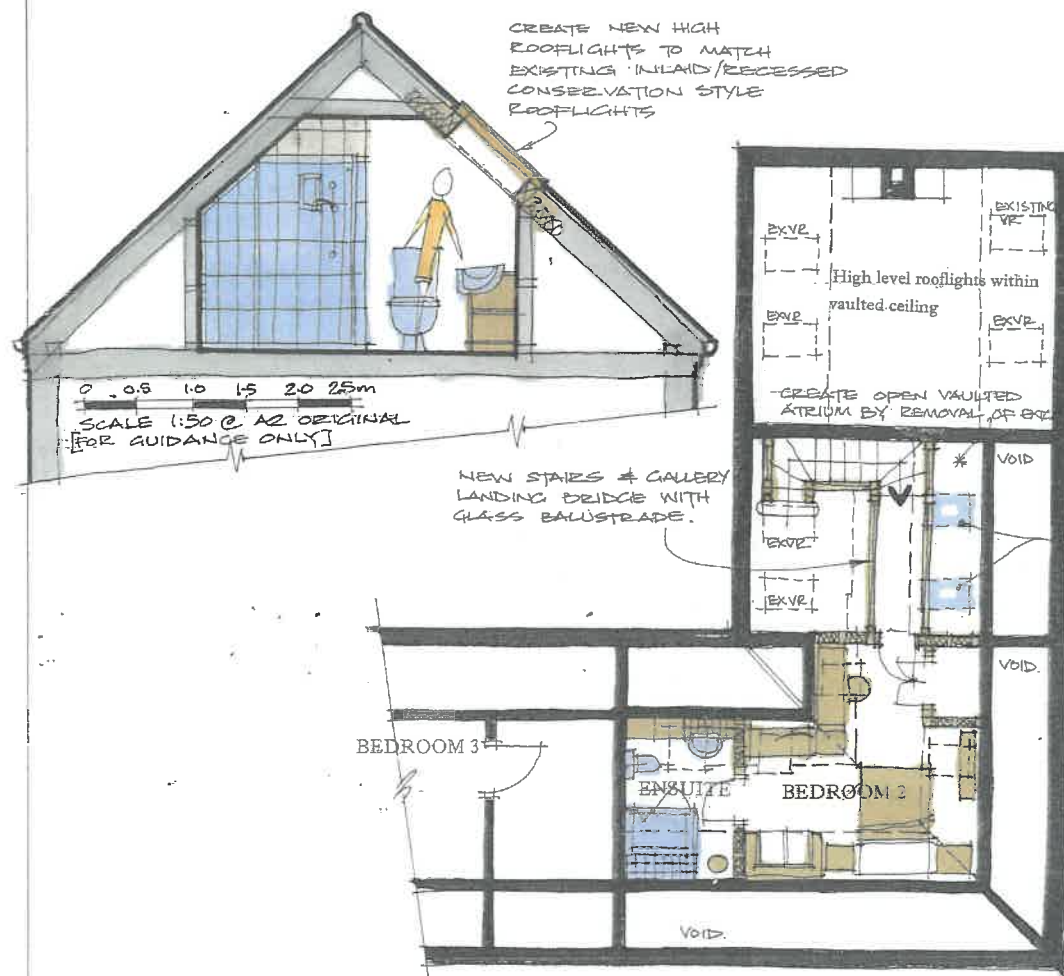

FIRST FLOOR LAYOUT PLAN 1:100




**N & JC DESIGN LIMITED**  
Development Design Consultants  
Reg Office: 9 Lancaster Close, Desford, Leics LE9 9HW  
Tel: 01455 824499 Email: njdesign555@gmail.com  
Co. Reg No: 6395435 This drawing is Copyright


## PROPOSED PLAN DESIGN & ELEVATIONS

SCALE 1:100 @ A2 ORIGINAL [FOR GUIDANCE ONLY]

NOTE - BUILDING CONTRACTORS TO MAKE GOOD TO ALL SURFACES WHERE DISTURBED & USE RECLAIMED MATERIALS FROM NEW OPENINGS WHERE CREATED - WHEREVER POSSIBLE

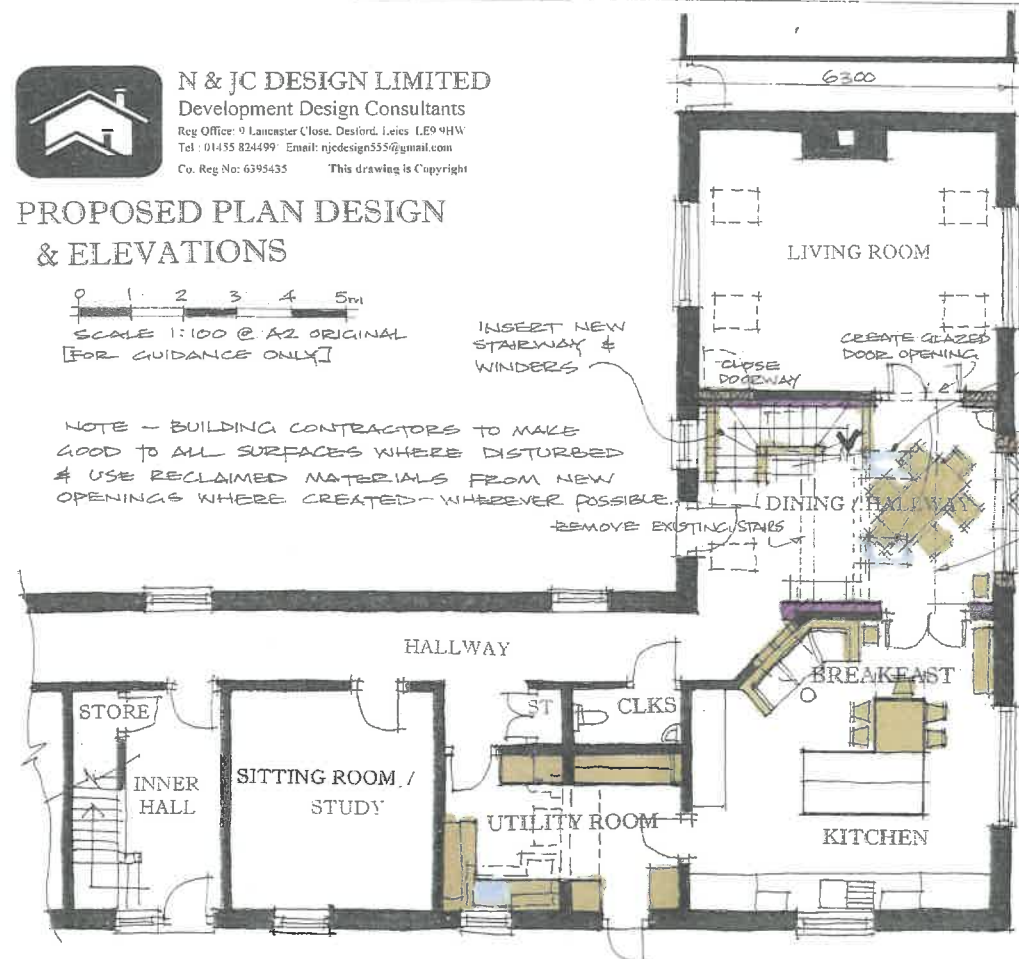


GROUND FLOOR LAYOUT PLAN 1:100

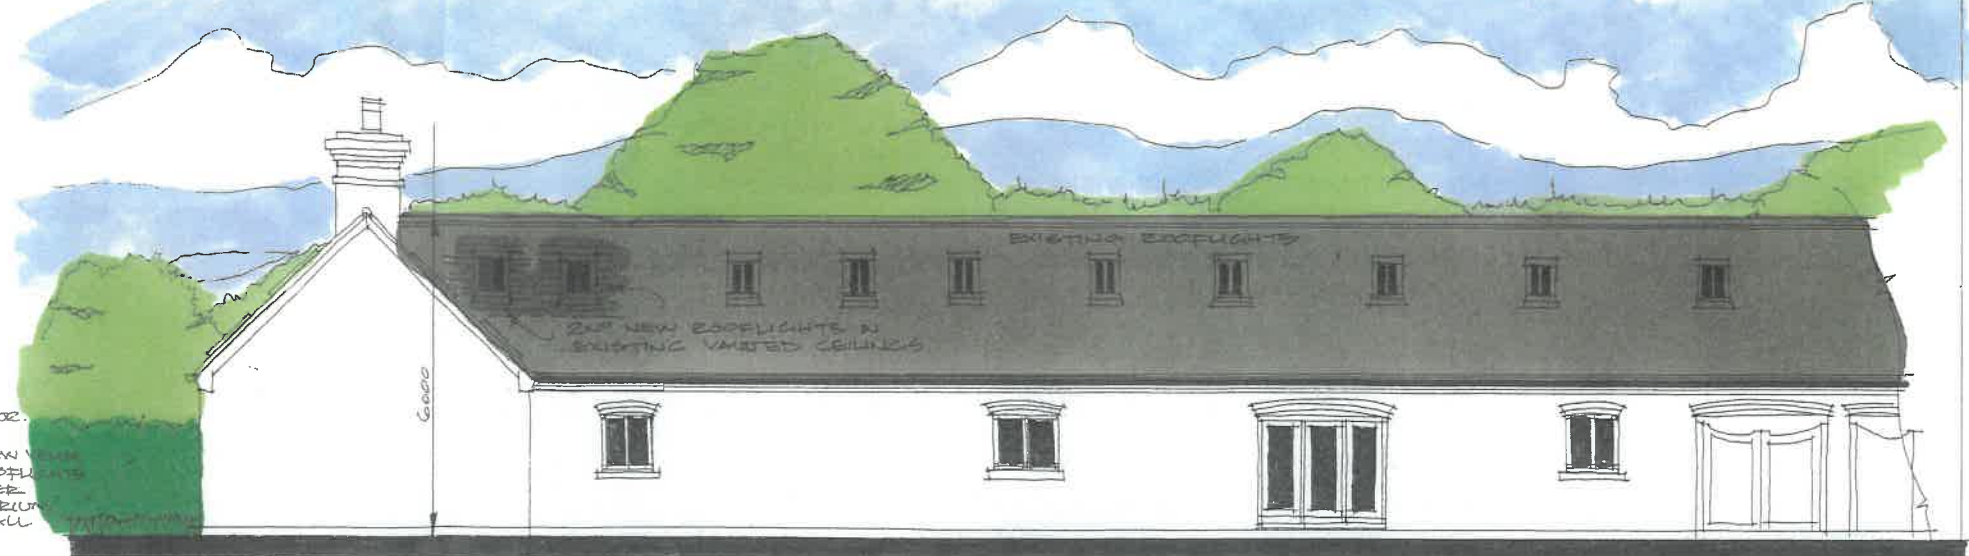

FRONT ELEVATION



REAR ELEVATION

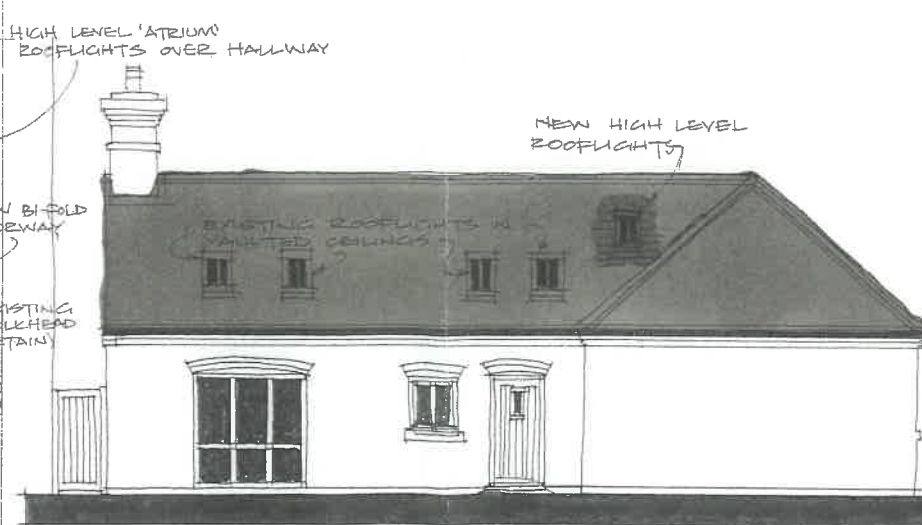

SIDE ELEVATION



SIDE ELEVATION

**PROPOSED INTERNAL ALTERATIONS & ADDITIONAL ROOFLIGHTS,**  
8, CADEBY COURT, SUTTON LANE, CADEBY.  
For G & D CULLEN

PROPOSED DESIGNS  
DRAWING REFERENCE GDC.23.CCSL.003