


N & JC DESIGN LIMITED

Development Design Consultants

Reg Office: 9 Lancaster Close, Dersford, Leics. LE19 9HW

Tel: 01455 824499 Email: njcdesign555@gmail.com



Co. Reg No: 6395435 This drawing is Copyright

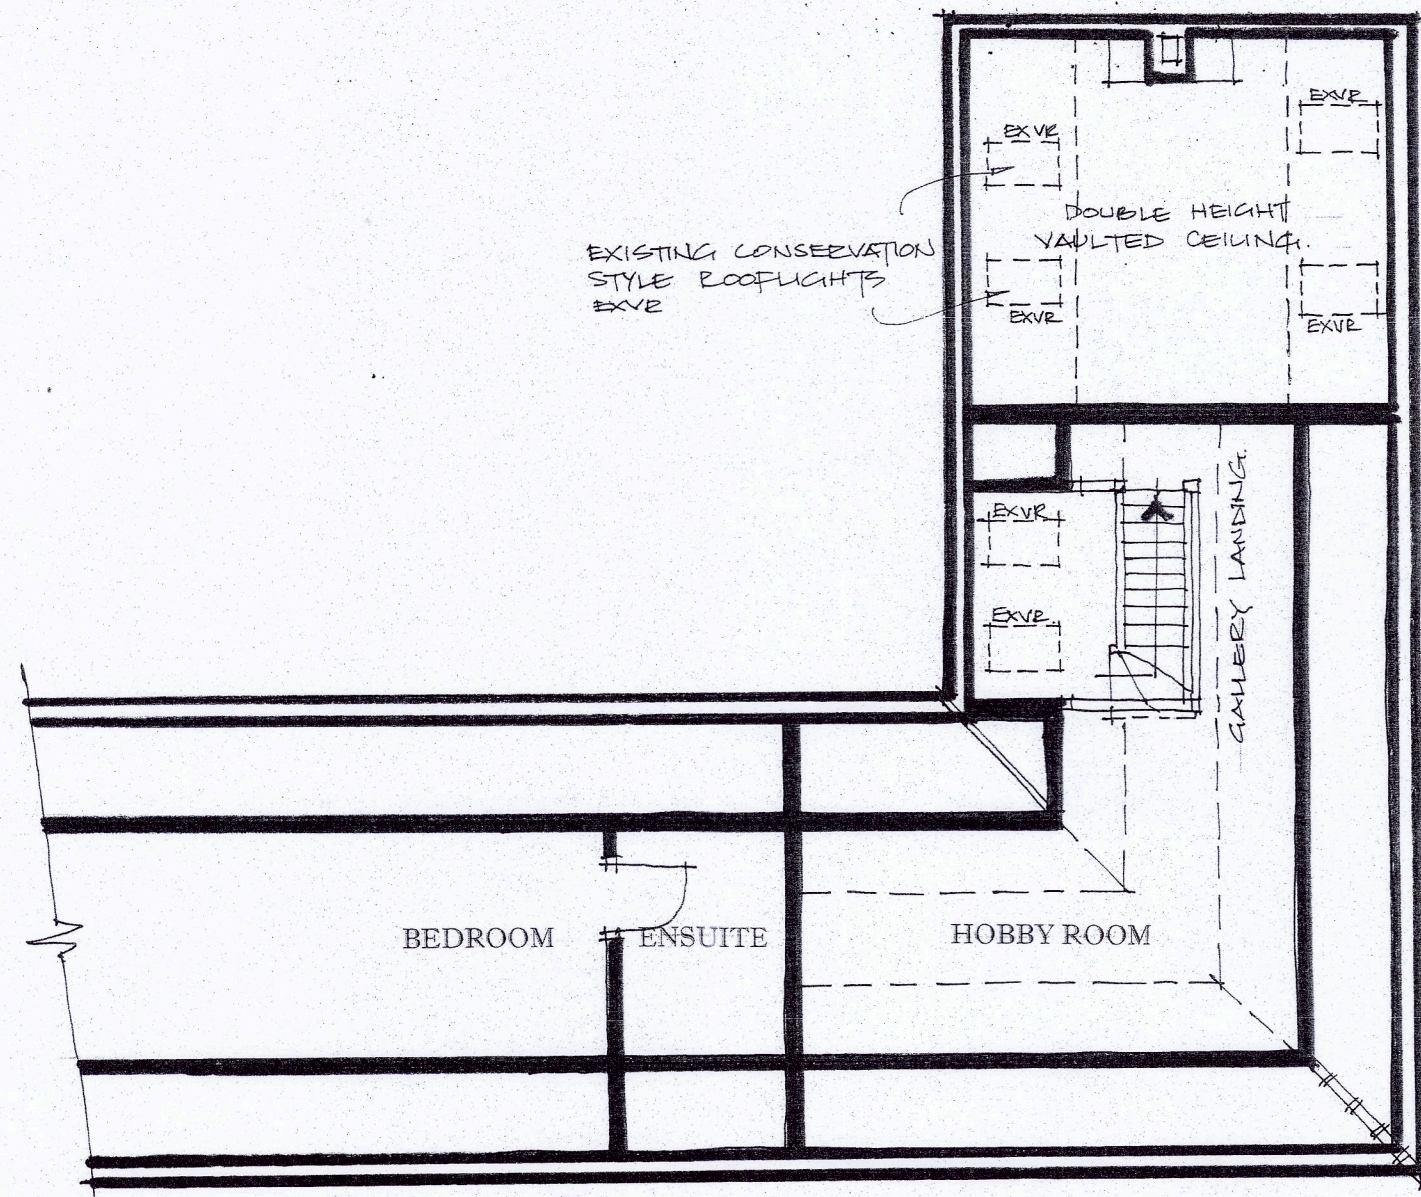


FIRST FLOOR LAYOUT PLAN 1:100

EXISTING DWELLING PLANS & ELEVATIONS


0 1 2 3 4 5m
SCALE 1:100 @ A2 ORIGINAL
[FOR GUIDANCE ONLY]

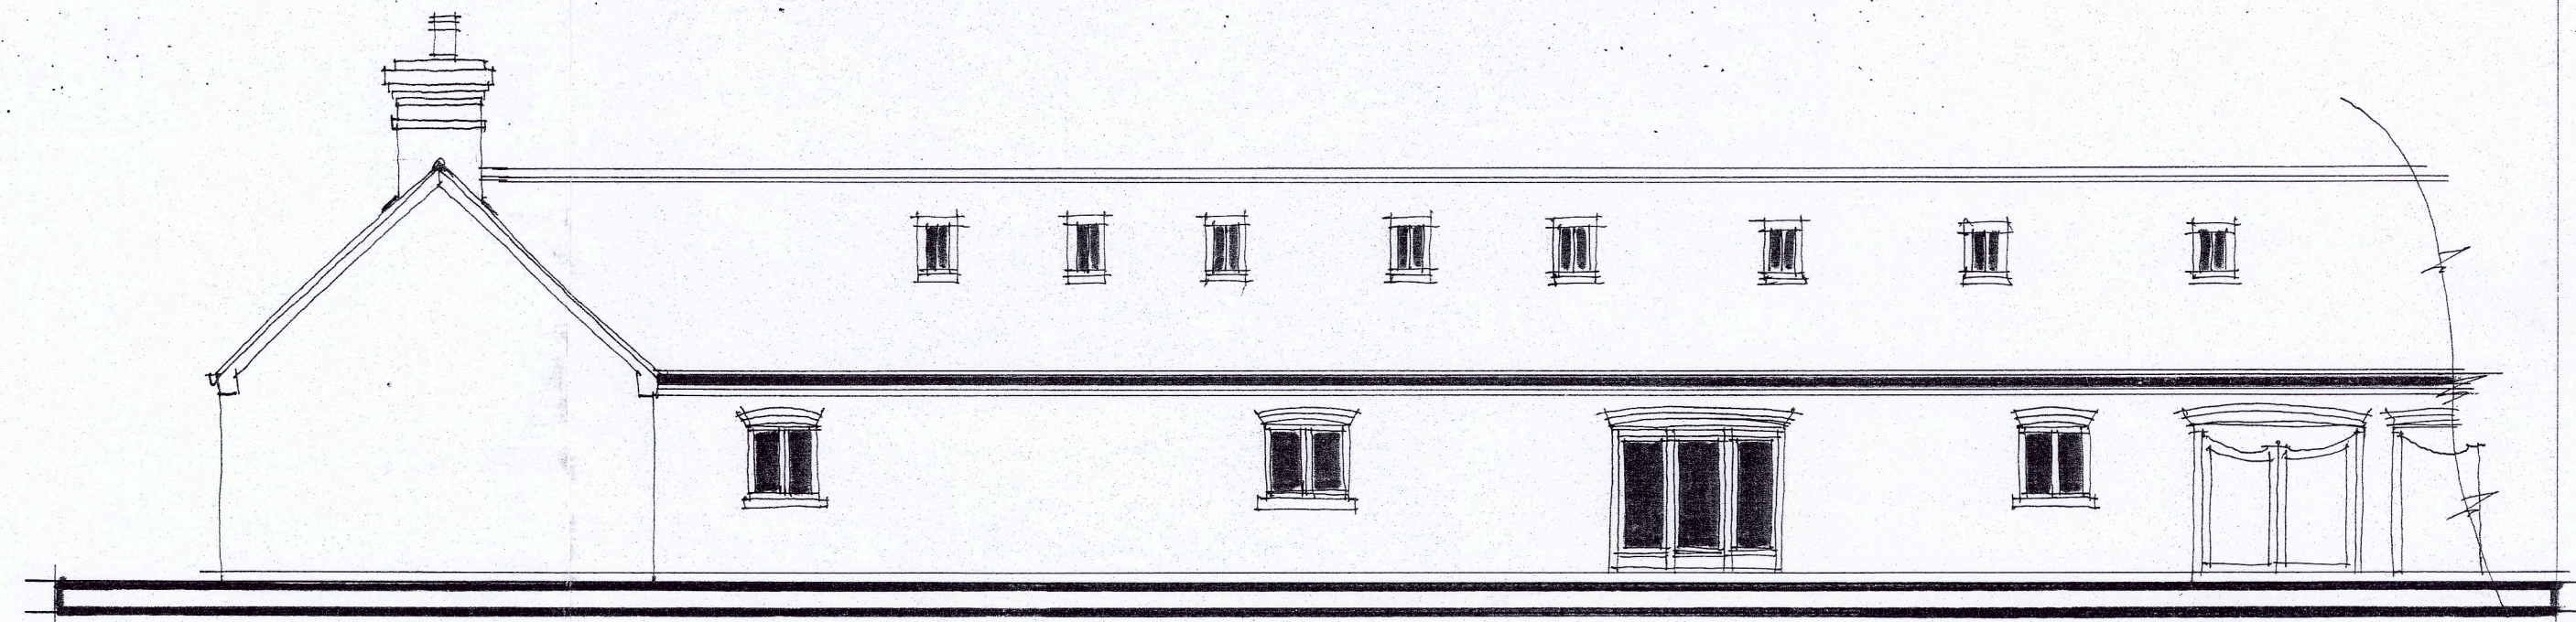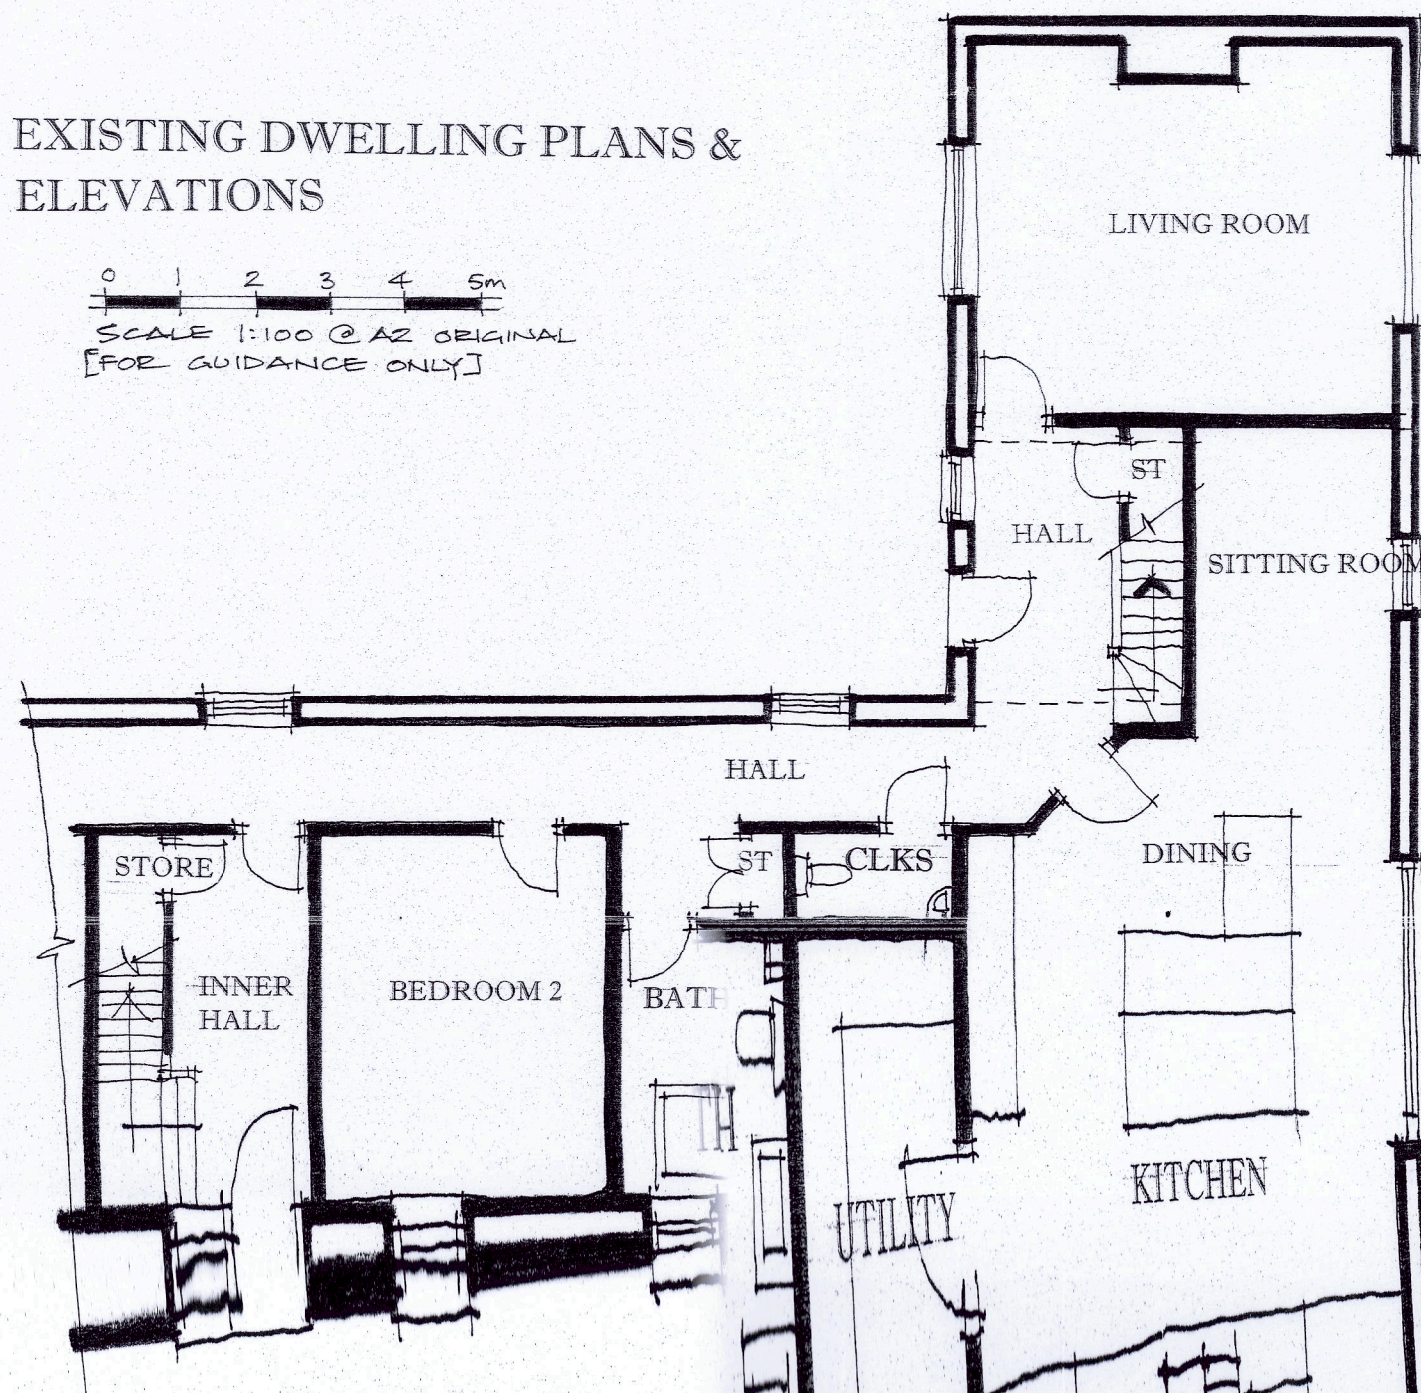


FRONT ELEVATION

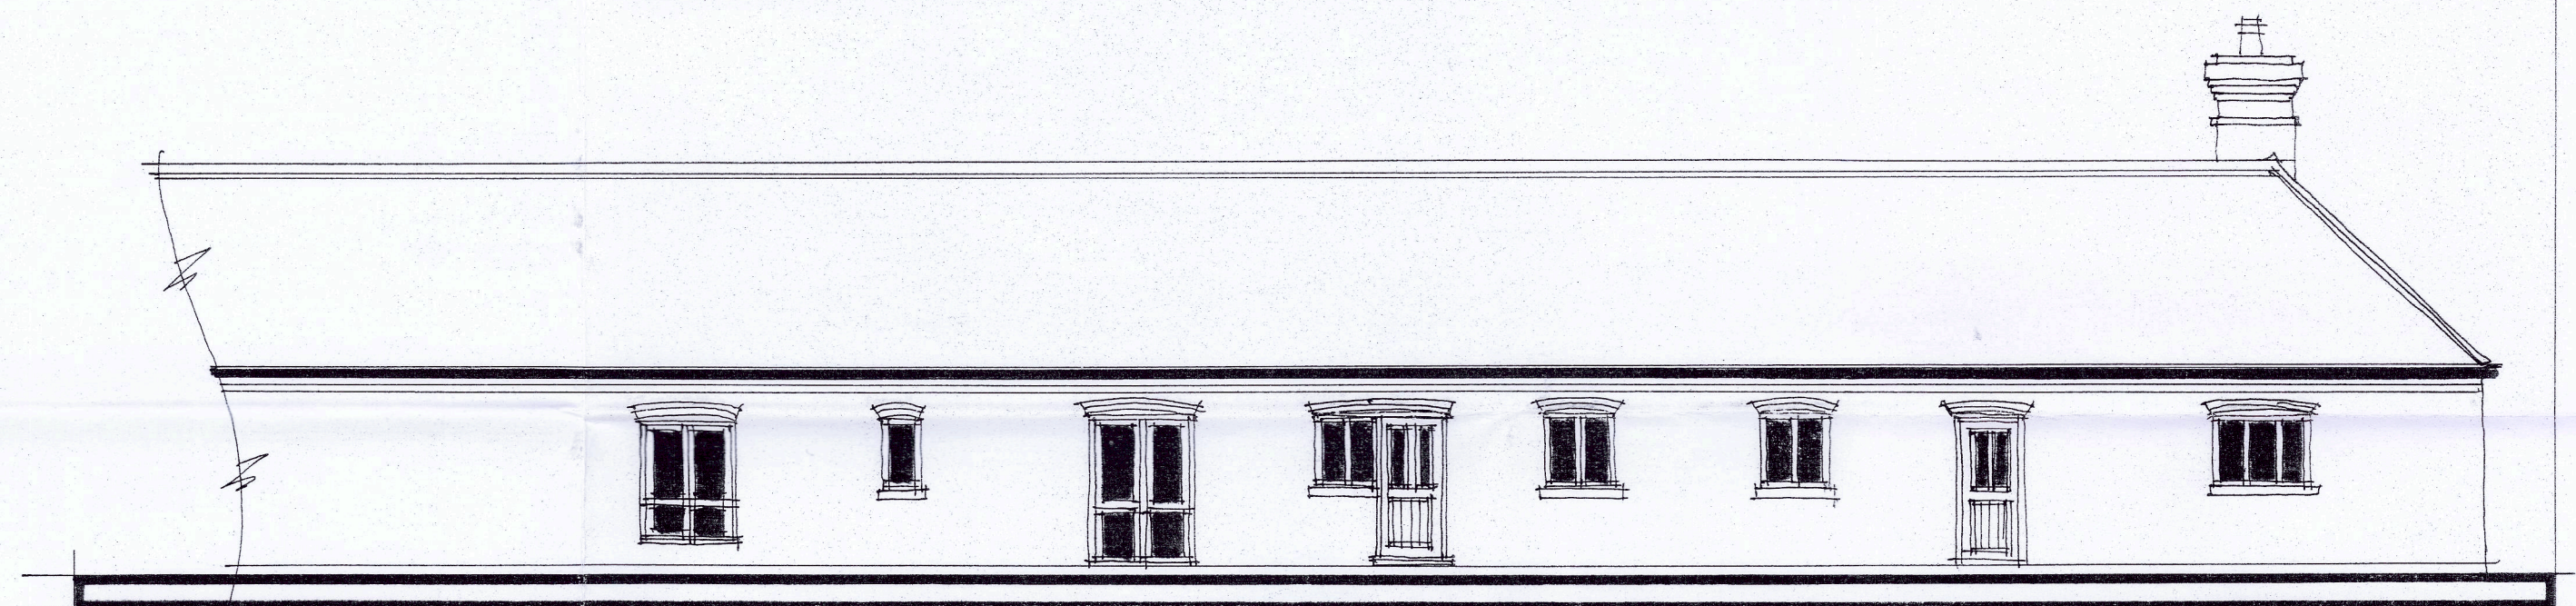

REAR ELEVATION

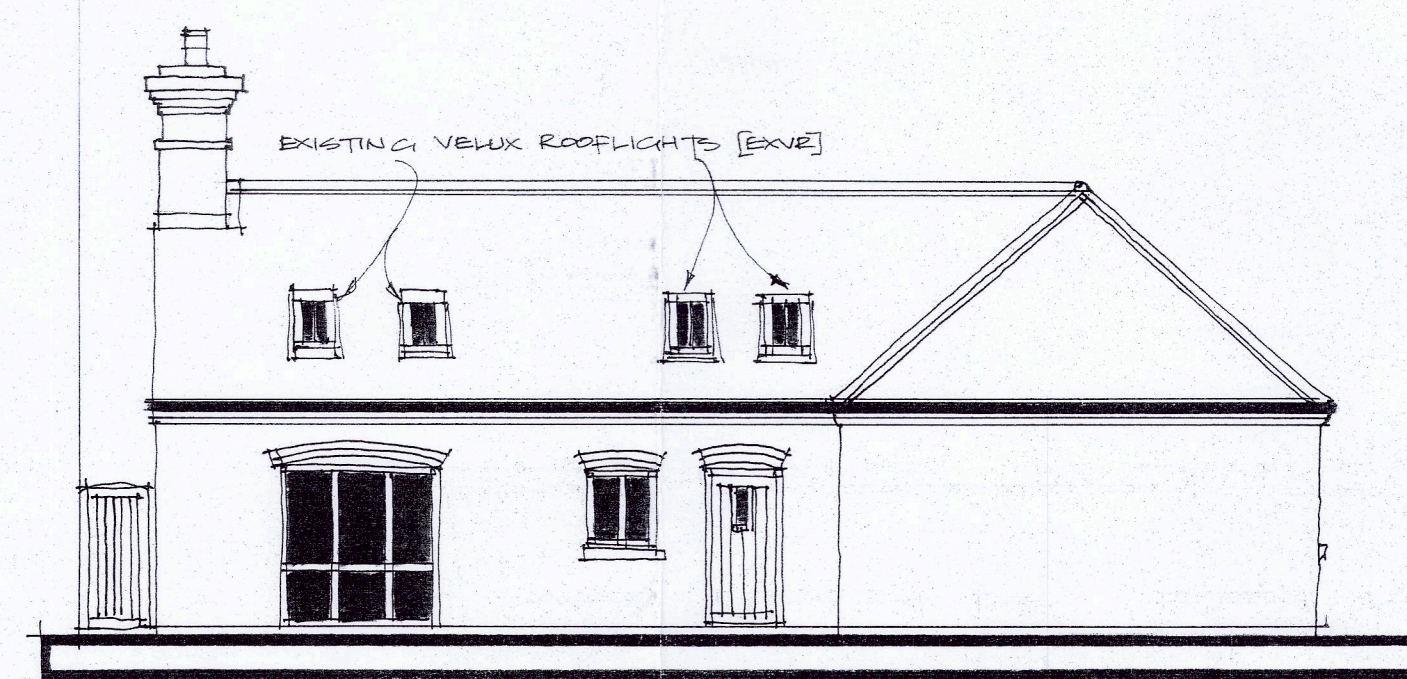

SIDE ELEVATION

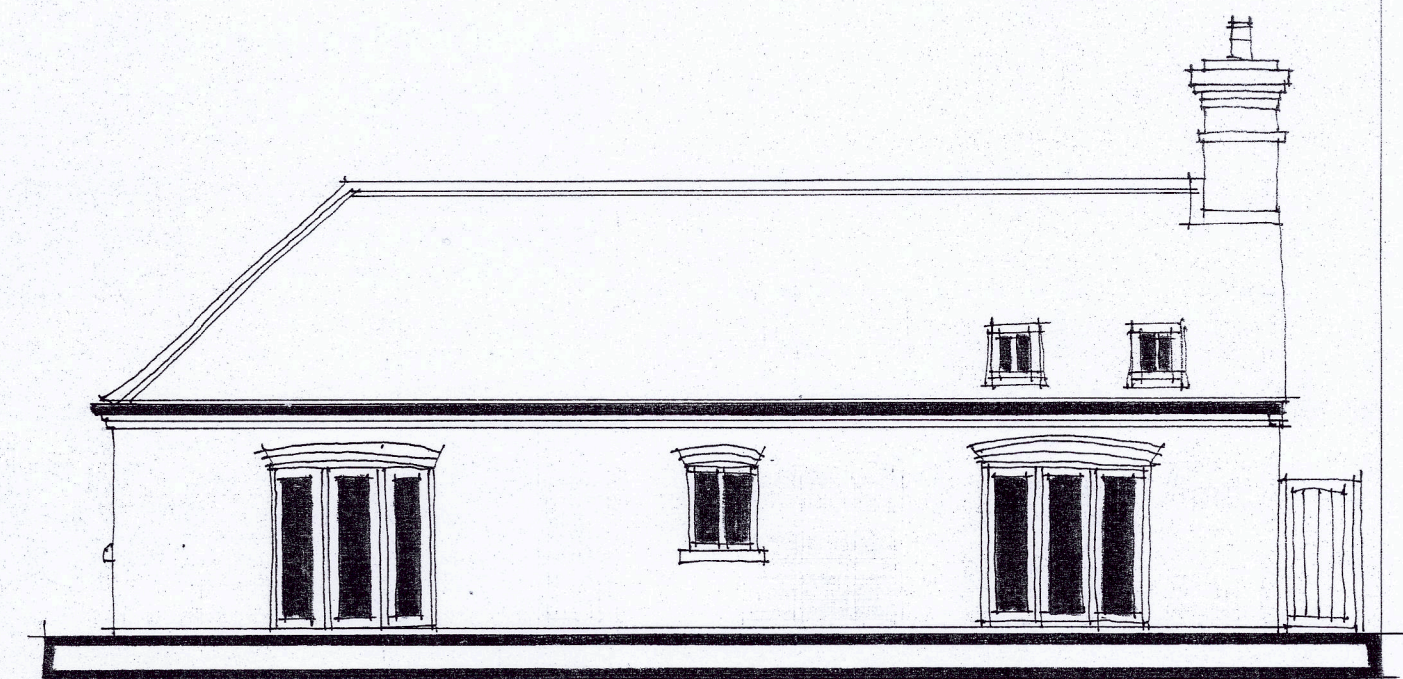

SIDE ELEVATION

ALTERATIONS &
PROPOSED INTERNAL LIGHTS,
ADDITIONAL ROOFLIGHTS
TTON LANE, CADEBY

EXISTING DWELLING DETAILS
DRAWING REFERENCE GDC.23.CCSL.002