




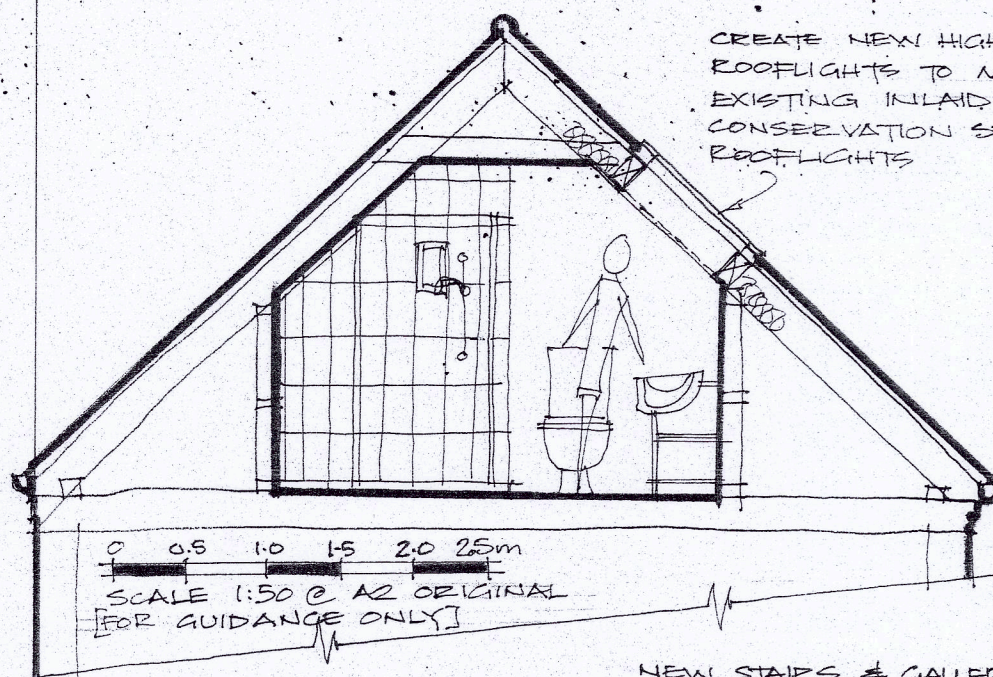

NEW STAIRS & GALLERY LANDING BRIDGE WITH GLASS BALUSTRADE.

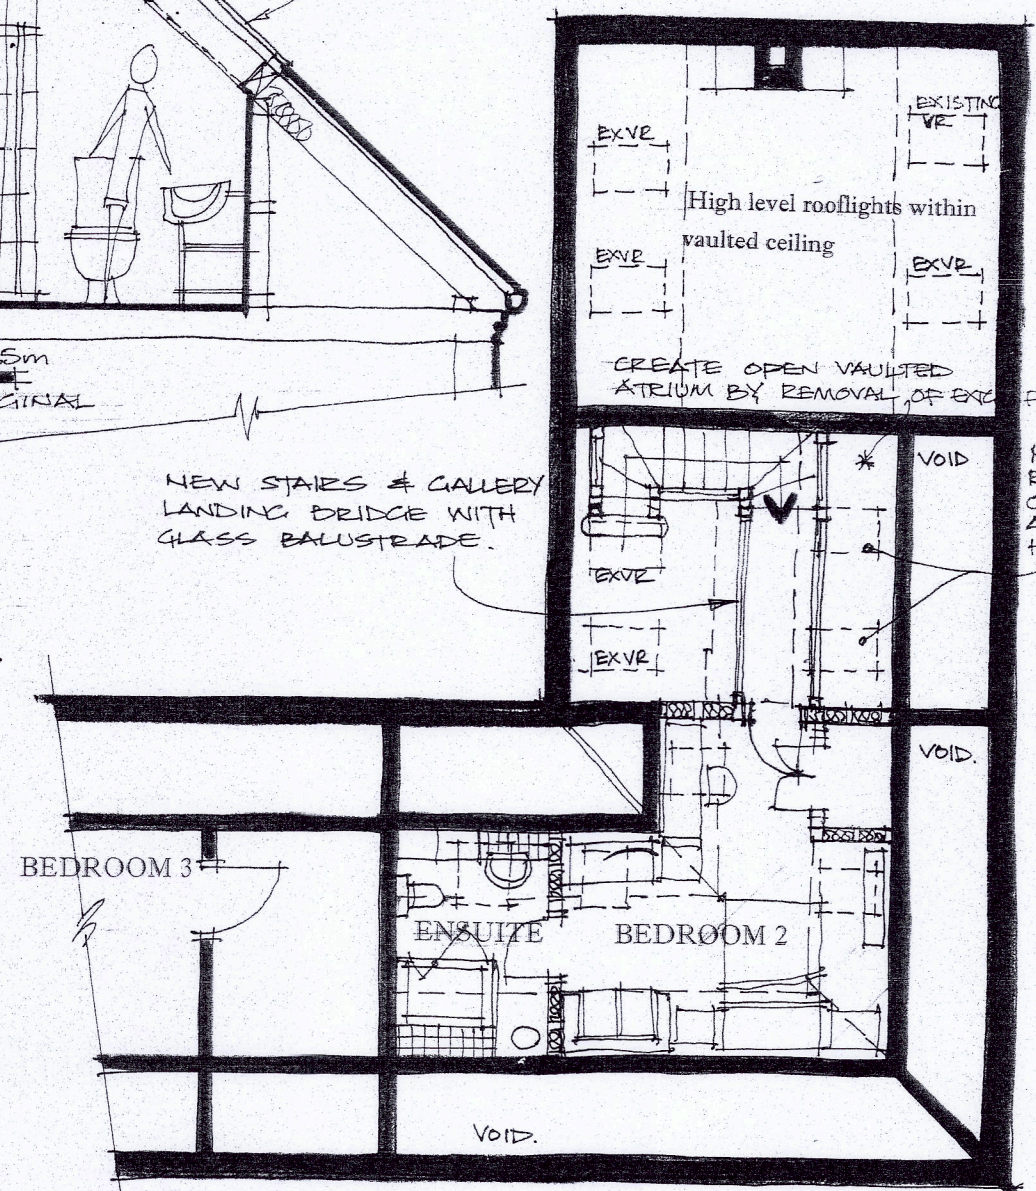

FIRST FLOOR LAYOUT PLAN 1:100

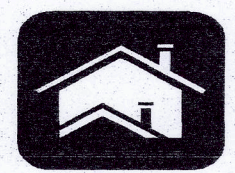



N & JC DESIGN LIMITED
Development Design Consultants
Reg Office: 9 Lancaster Close, Desford, Leics. LE9 9HW
Tel: 01455 824499 Email: njcdesign555@gmail.com
Co. Reg No: 6395435 This drawing is Copyright

PROPOSED PLAN DESIGN & ELEVATIONS


0 1 2 3 4 5m
SCALE 1:100 @ A2 ORIGINAL
[FOR GUIDANCE ONLY]

NOTE - BUILDING CONTRACTORS TO MAKE GOOD TO ALL SURFACES WHERE DISTURBED & USE RECLAIMED MATERIALS FROM NEW OPENINGS WHERE CREATED - WHEREVER POSSIBLE.

INSERT NEW STAIRWAY & WINDERS

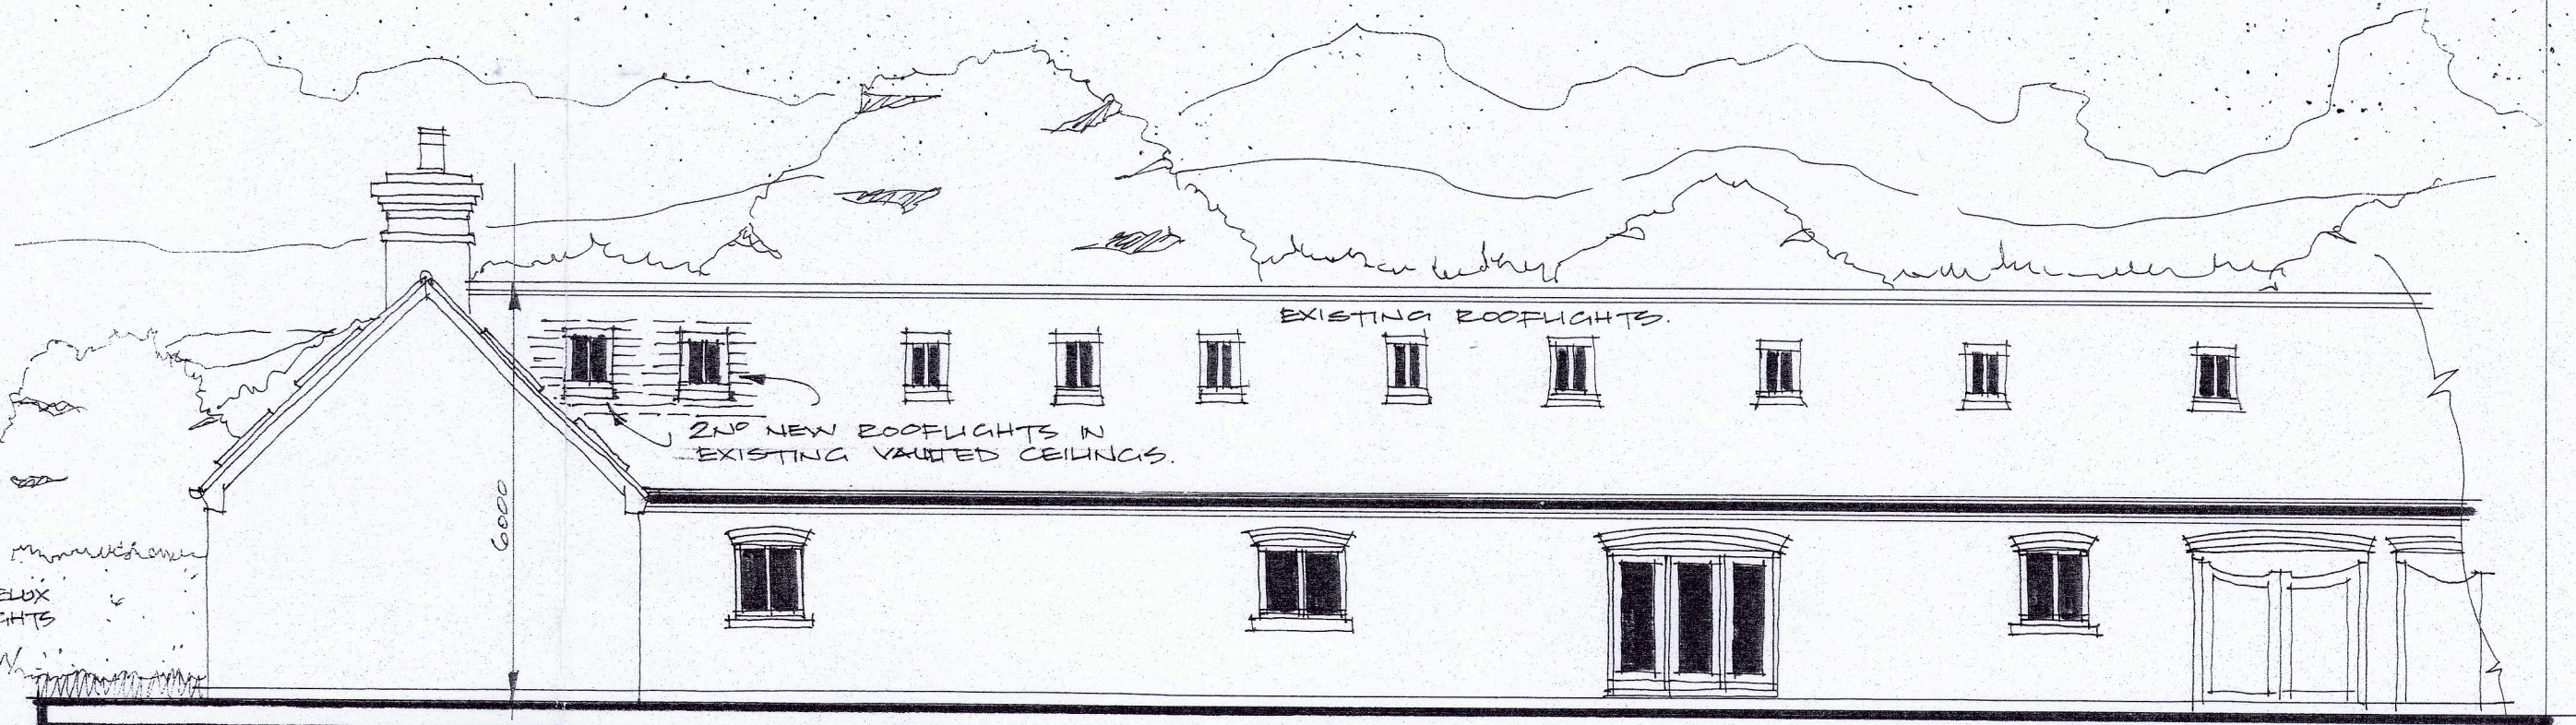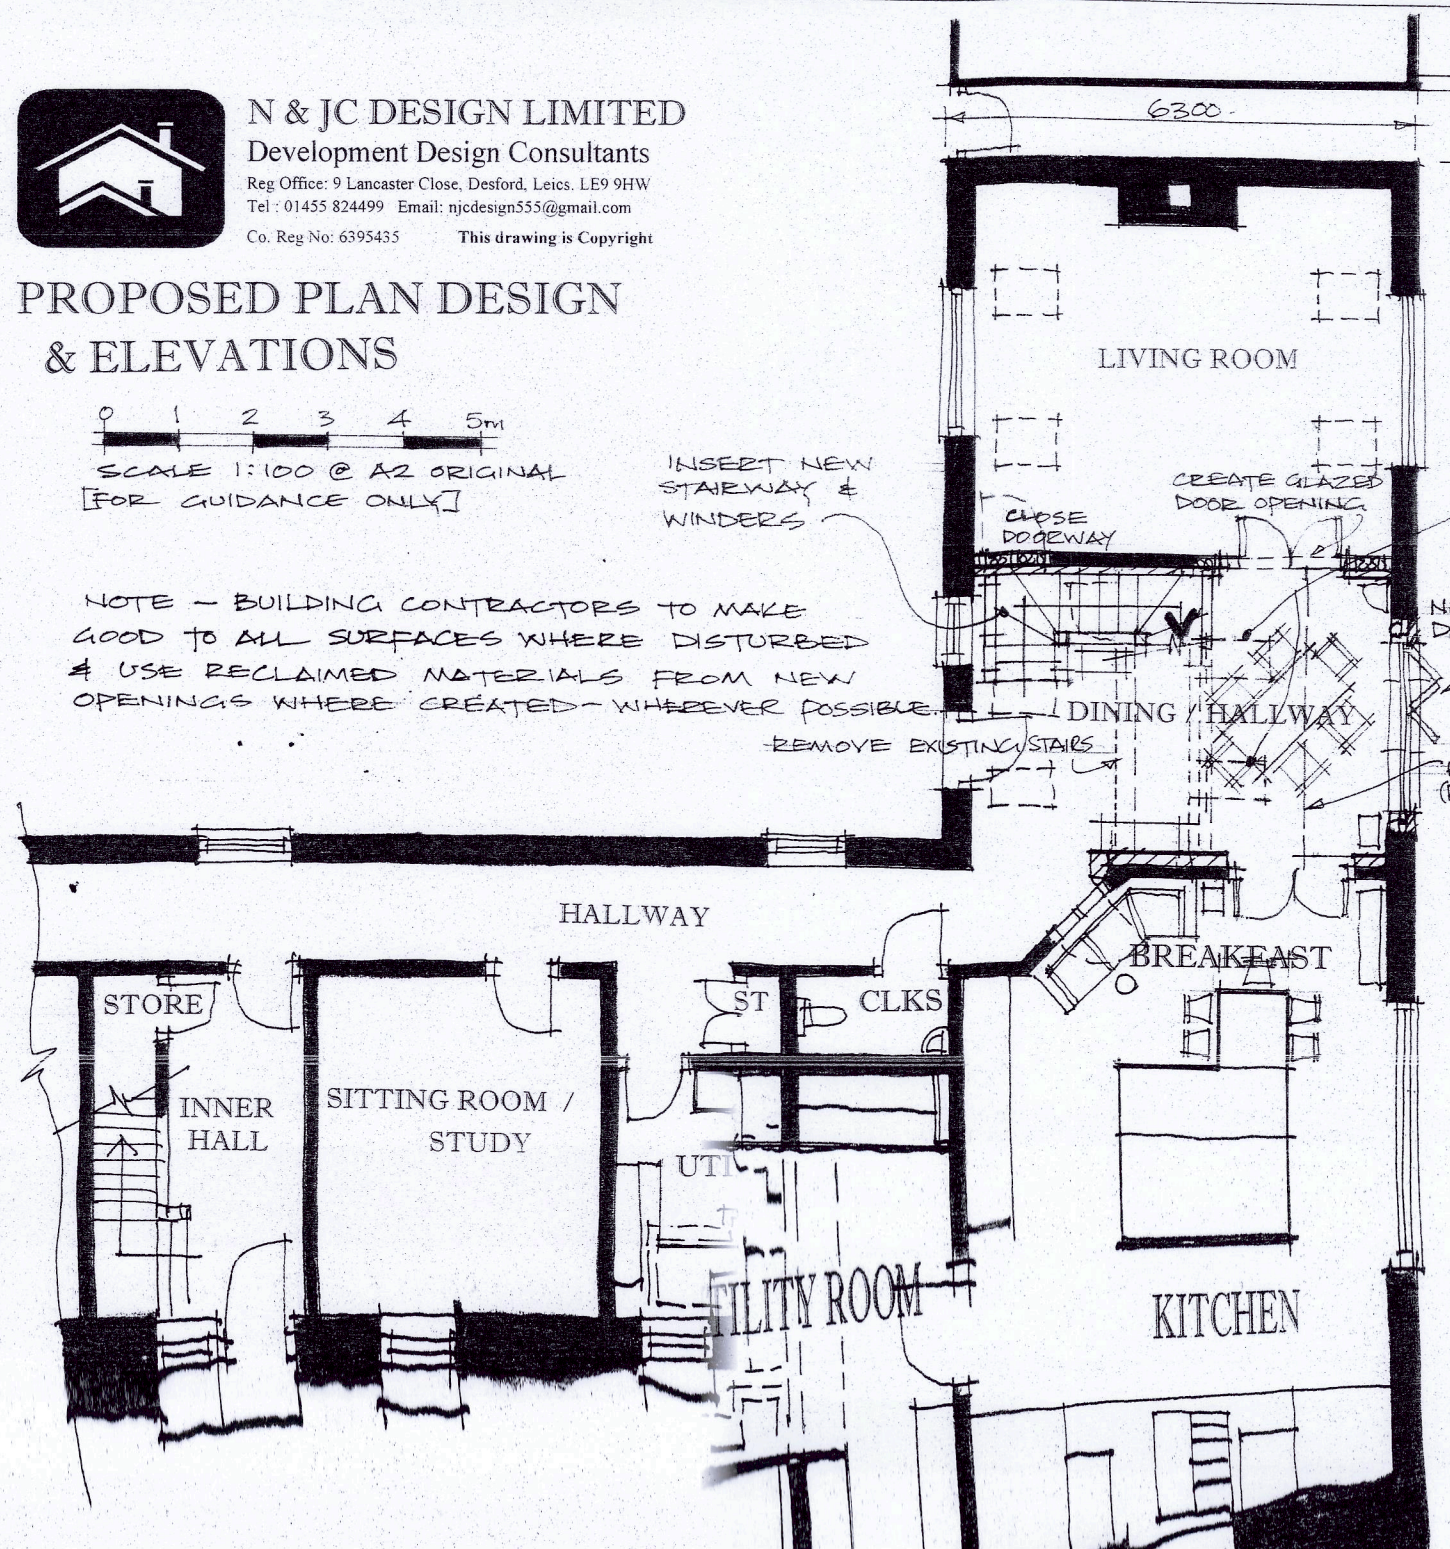

FRONT ELEVATION

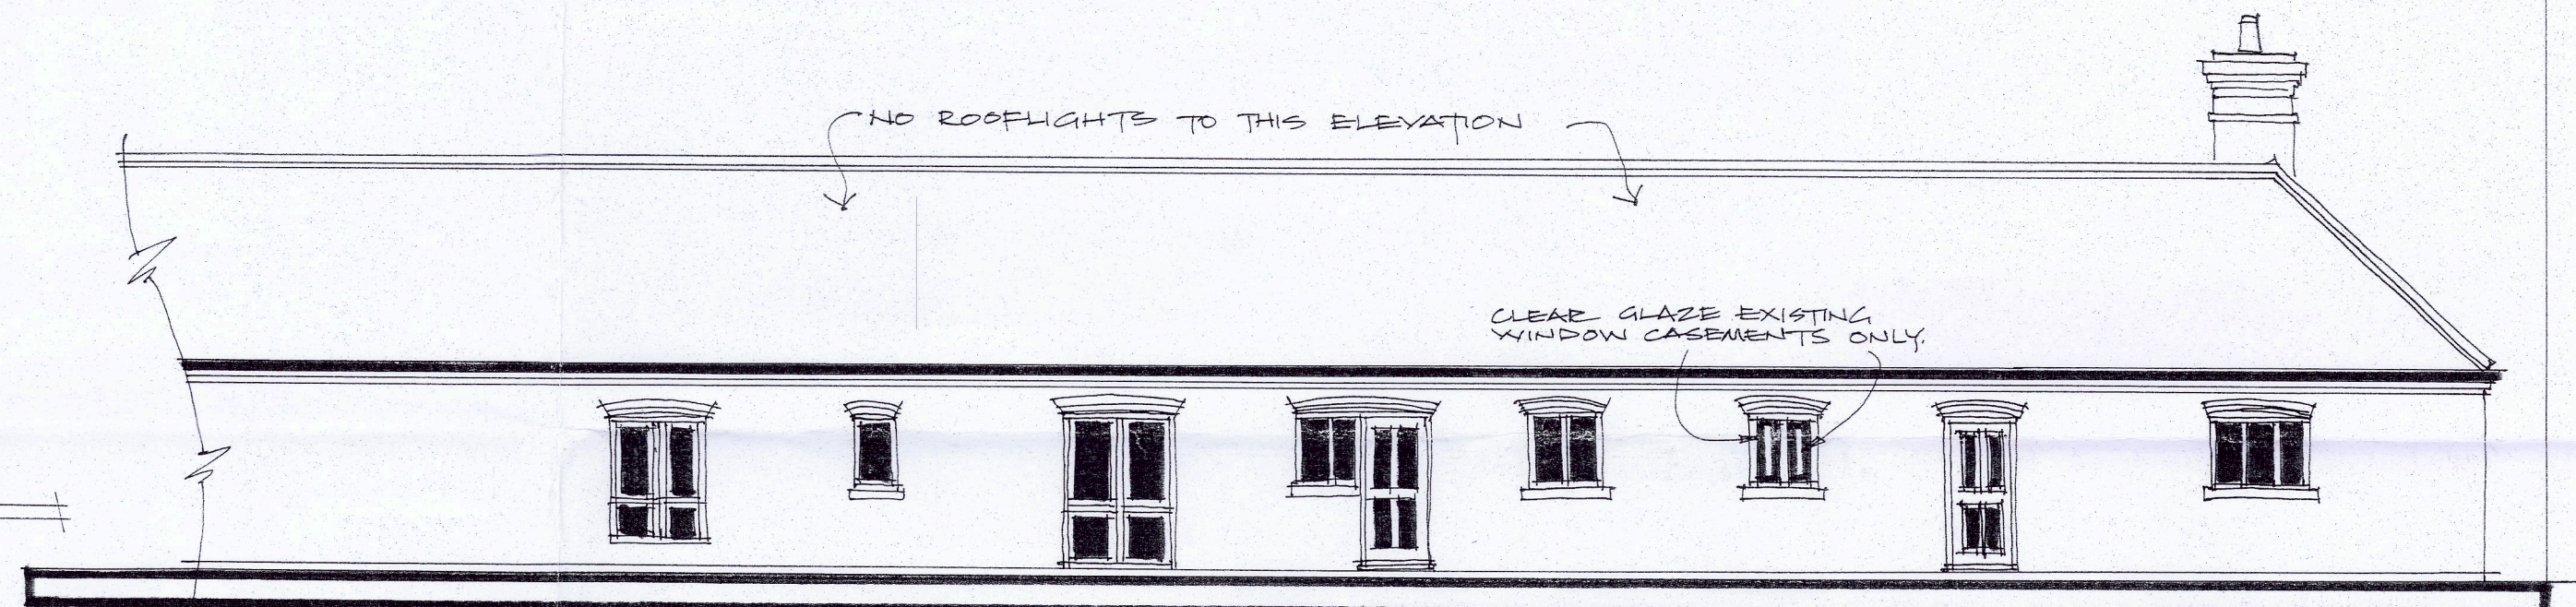

REAR ELEVATION



SIDE ELEVATION



SIDE ELEVATION

AL ALTERATIONS &
PROPOSED INTERNAL LIGHTS,
ADDITIONAL ROOFLIGHTS
TUTTON LANE, CADEBY.
COURT ST

PROPOSED DESIGNS
DRAWING REFERENCE GDC.23.CCSL.003