




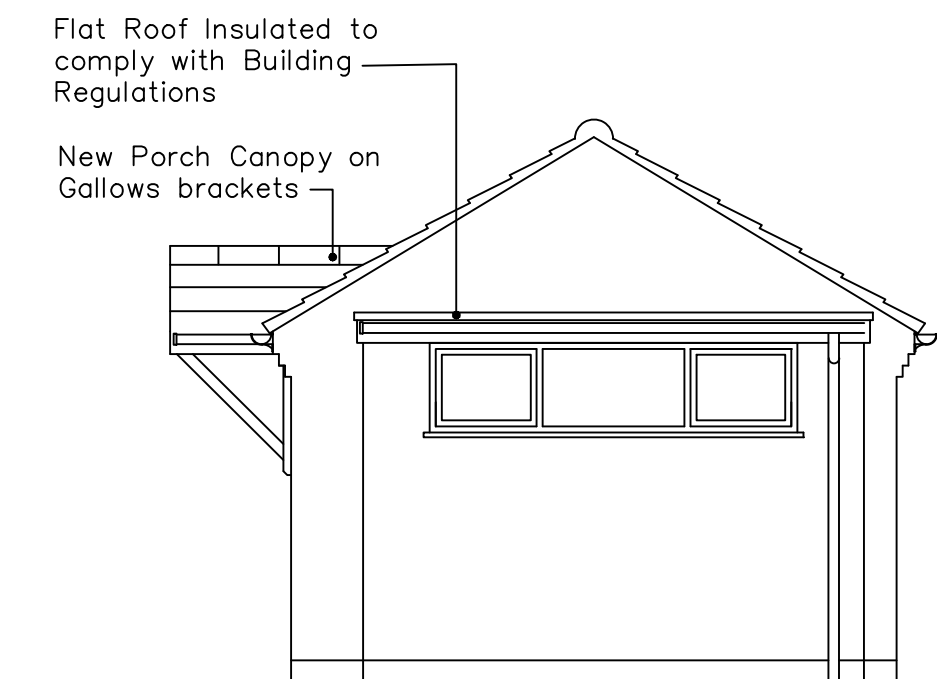


Proposed Front Elevation
Scale 1:50

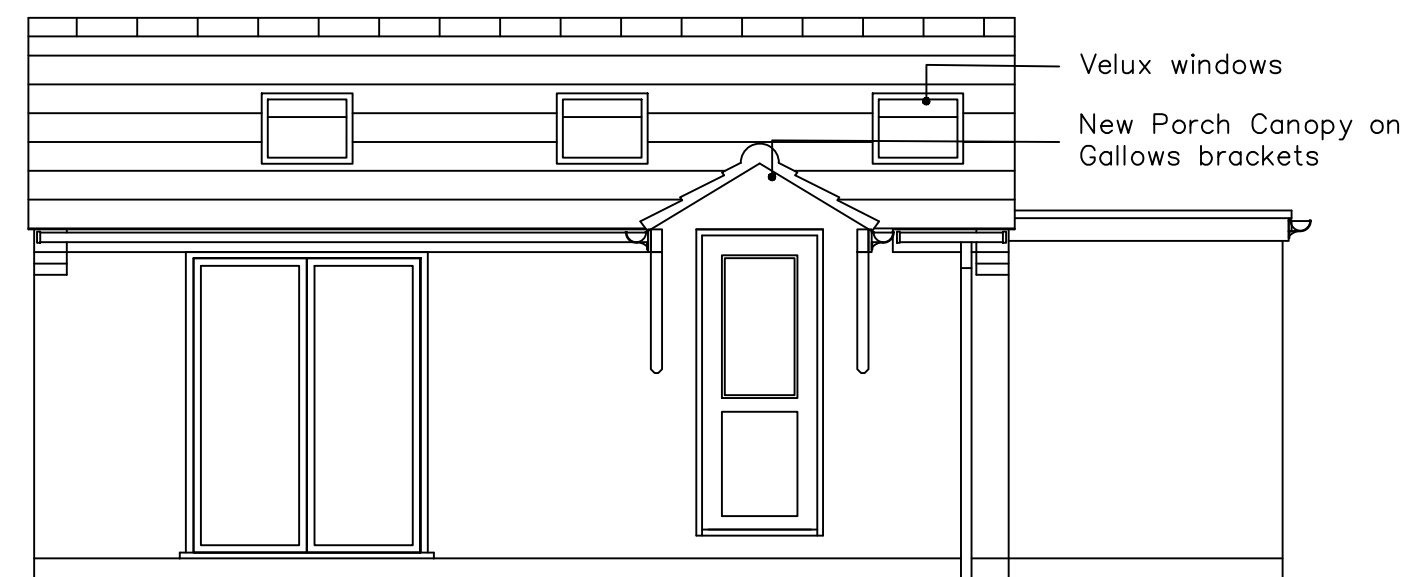


Proposed Gable Elevation
Scale 1:50

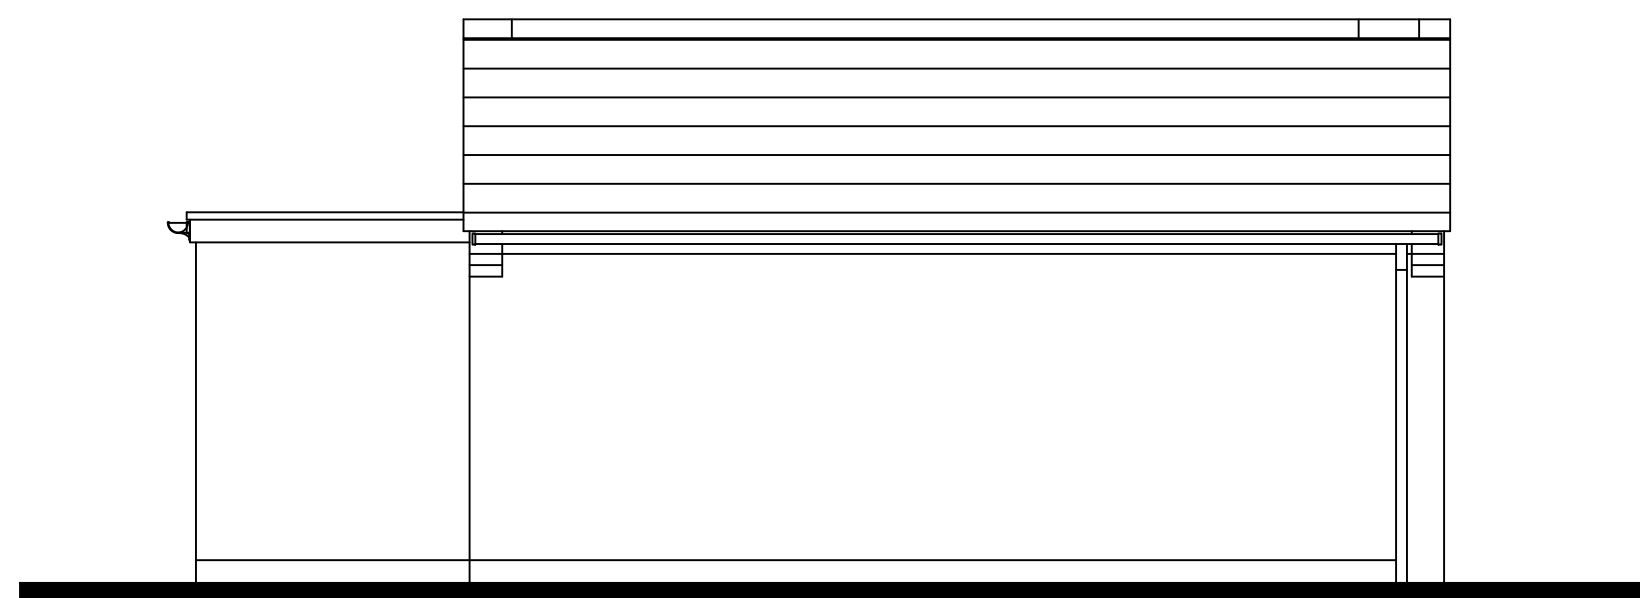

Proposed Gable Elevation
Scale 1:50

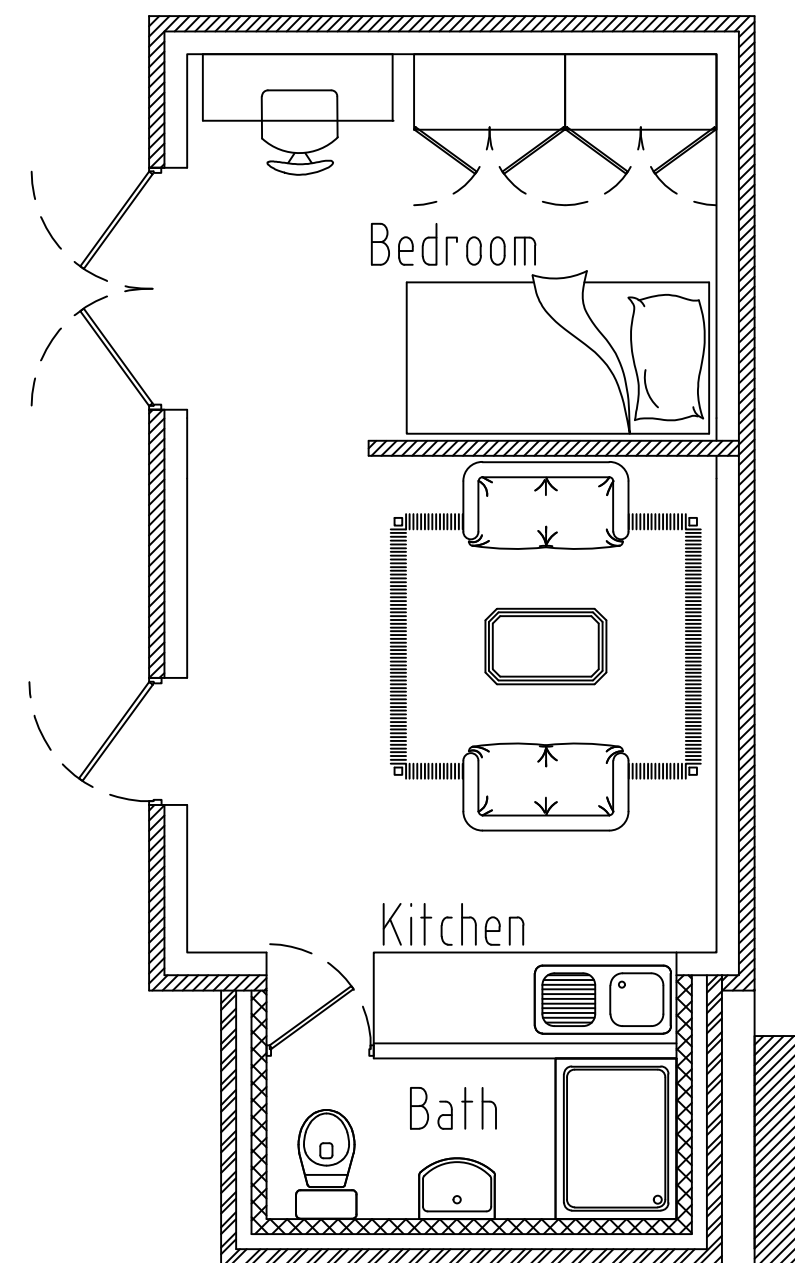


Proposed Ground Floor Plan
Scale 1:50

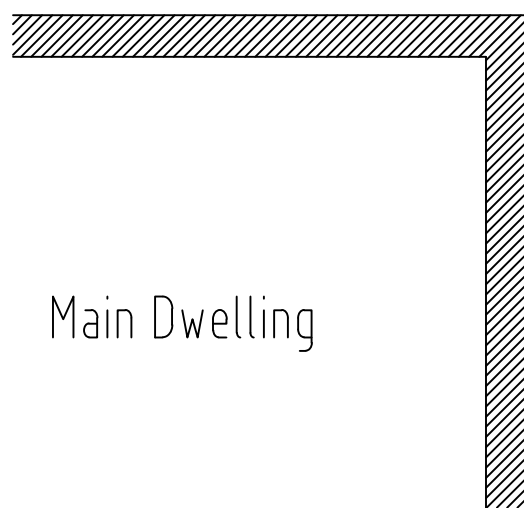


Main Dwelling

Adjacent Dwelling

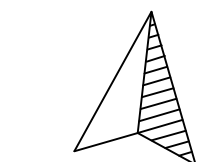

North

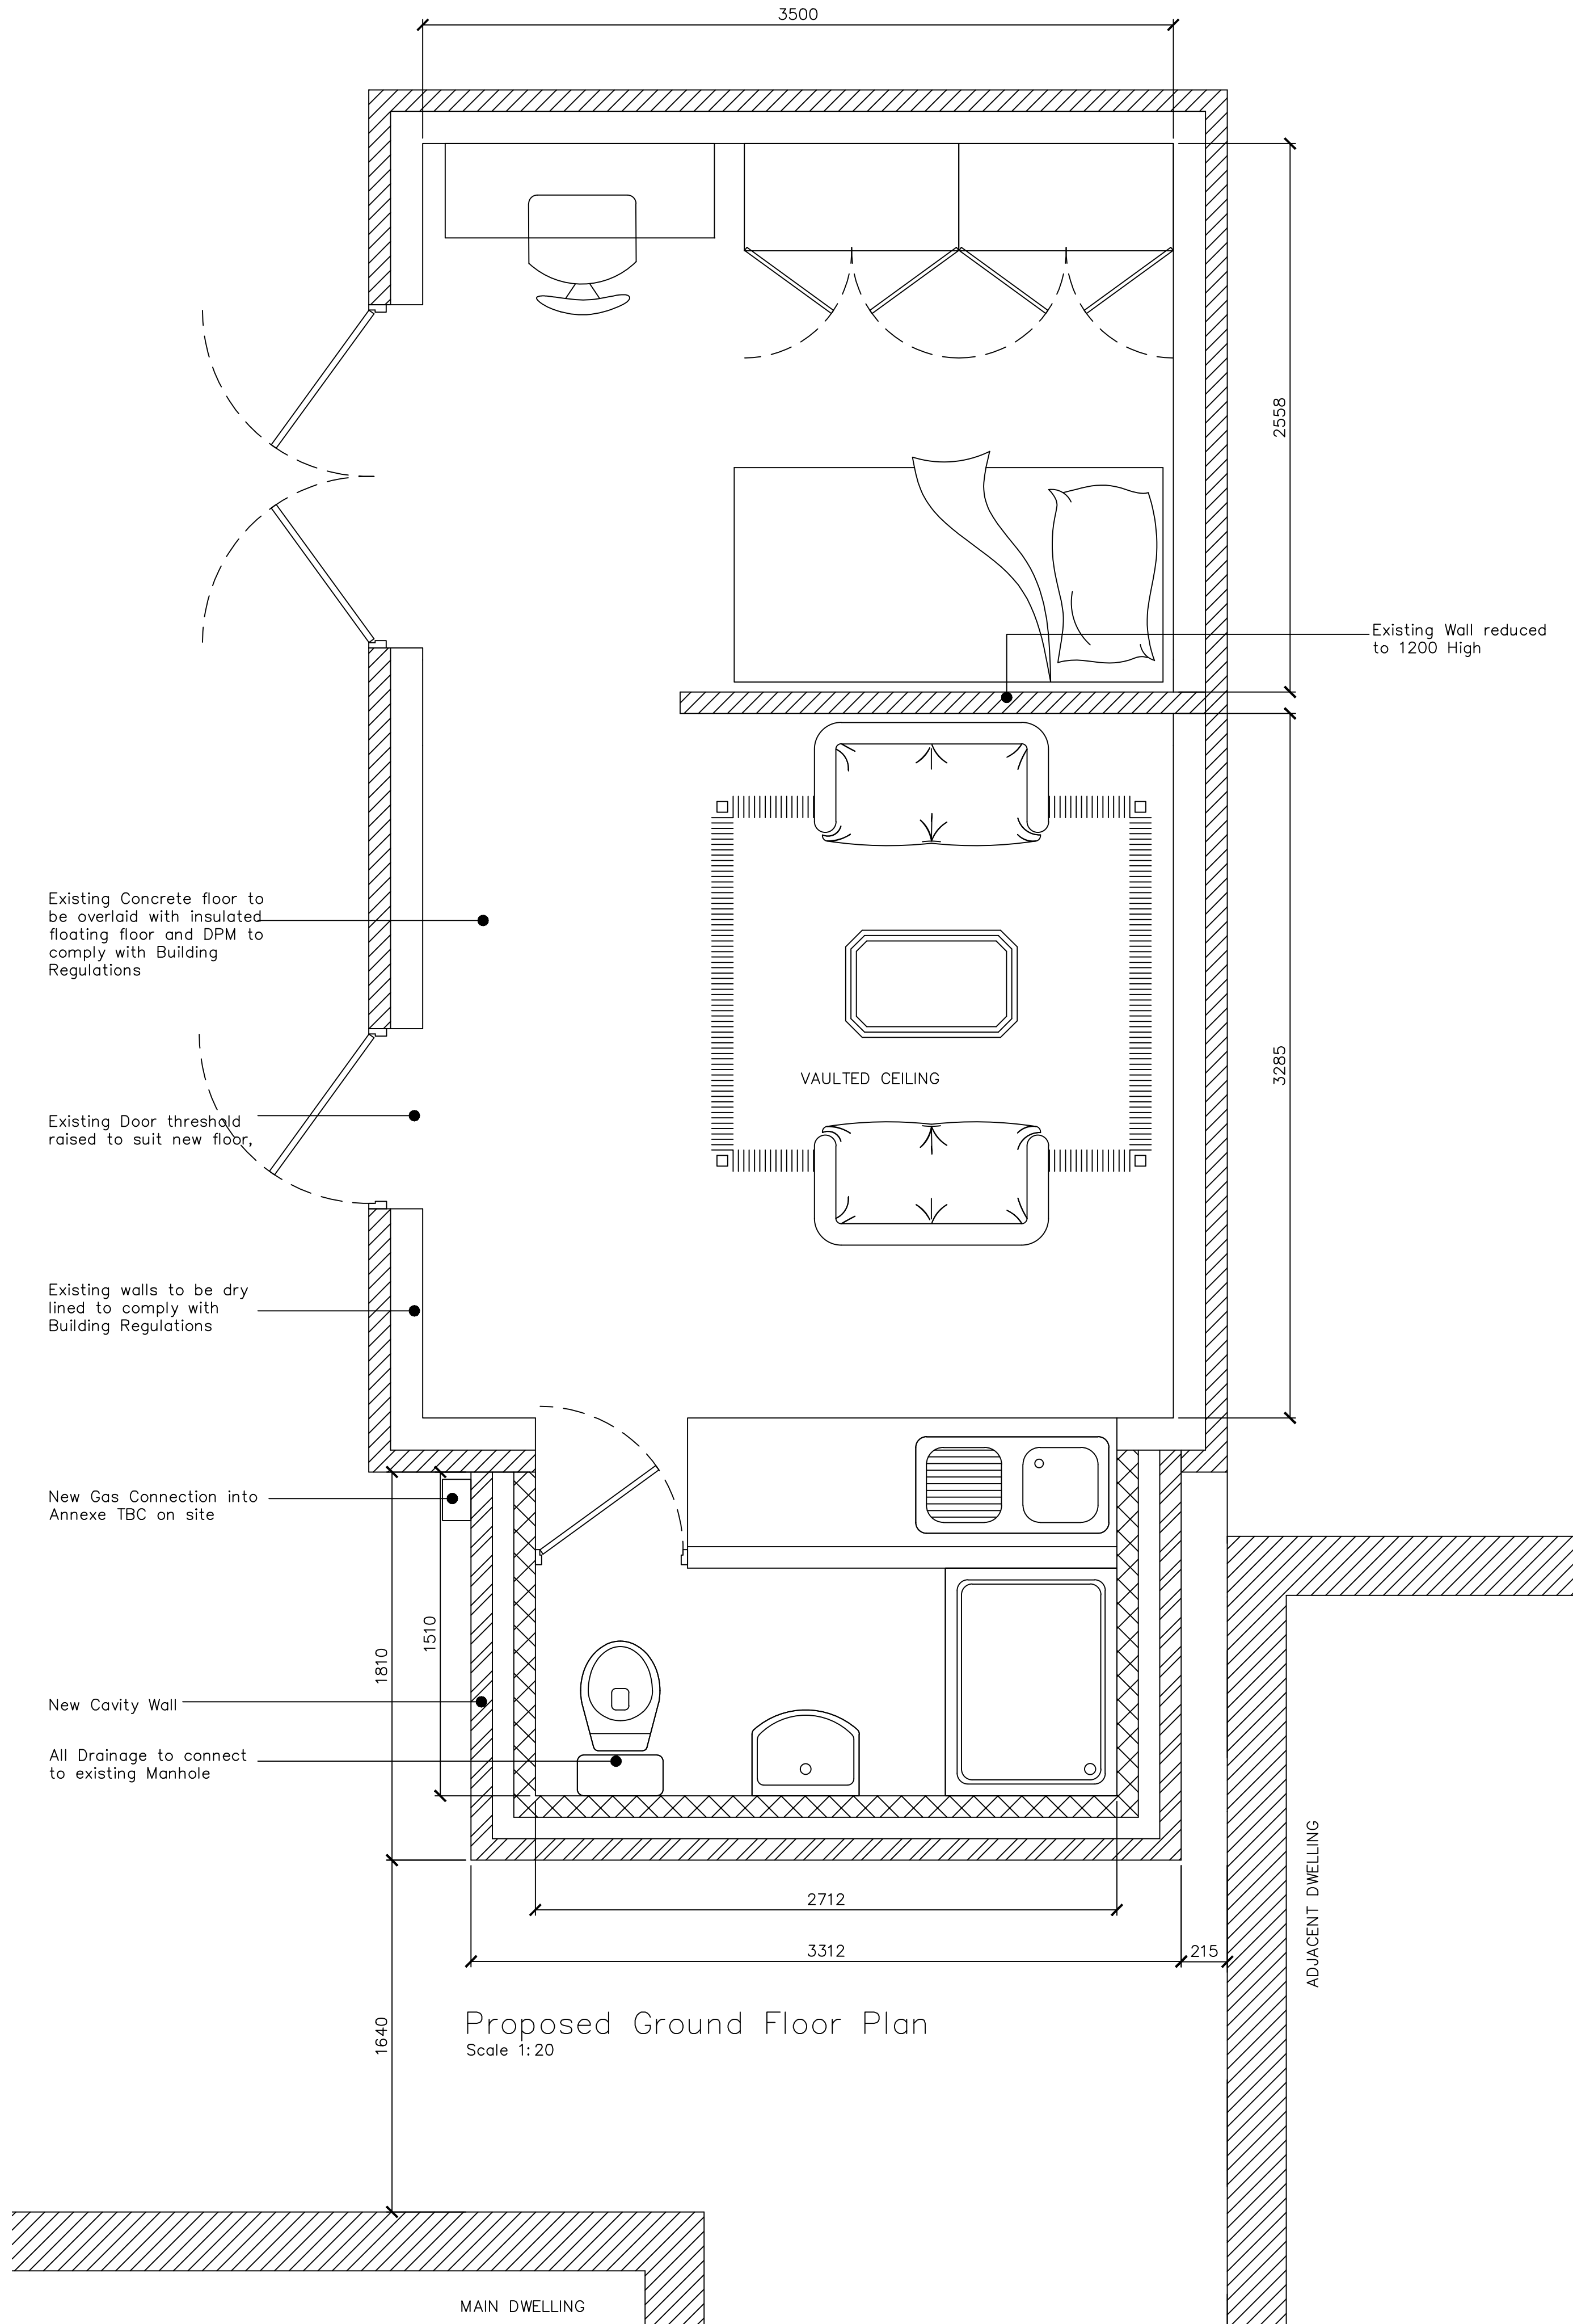

Proposed Ground Floor Plan
Scale 1:20