




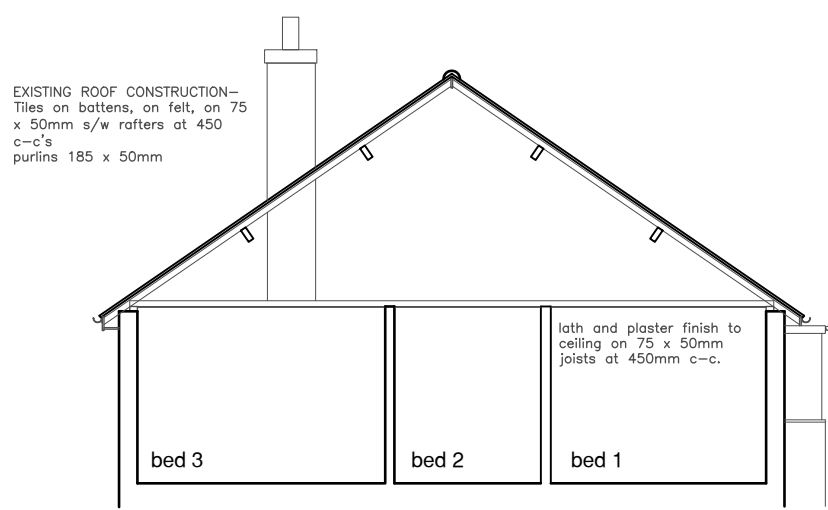


SECTION THRO' ROOFSPACE AS EXISTING

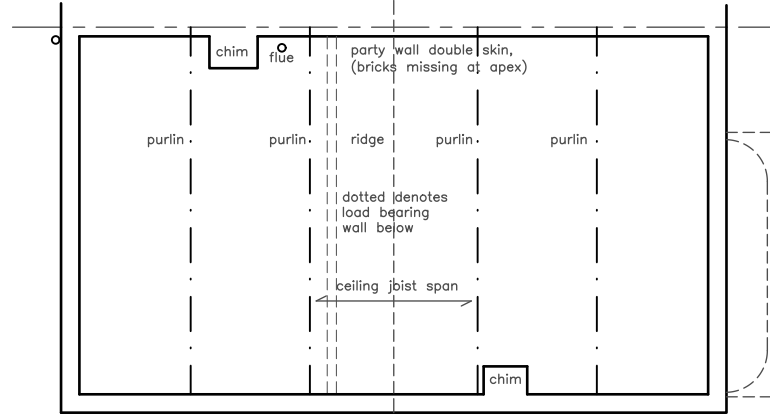

ROOF SPACE PLAN AS EXISTING

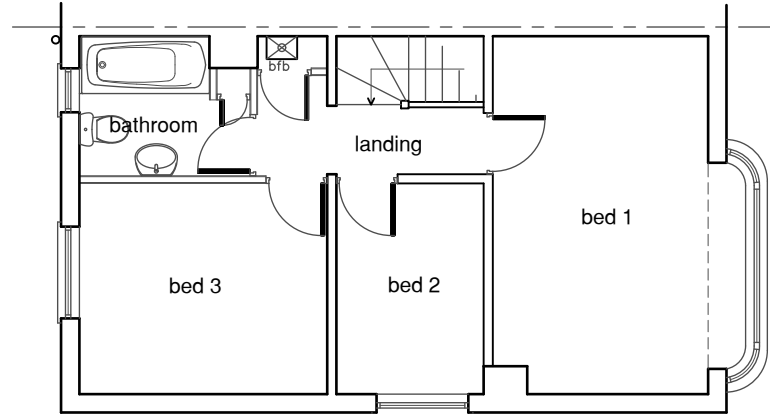

FIRST FLOOR PLAN AS EXISTING

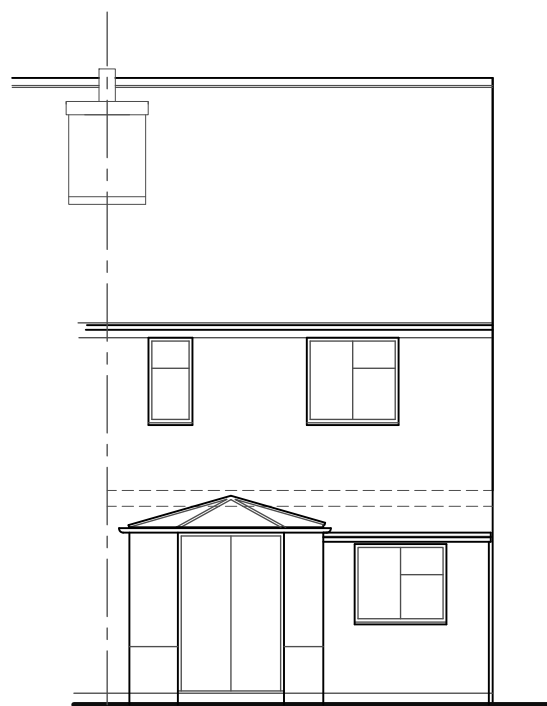

rear



side

ELEVATIONS AS EXISTING 1:100




rear




side

ELEVATIONS AS PROPOSED 1:100

MATERIALS SPECIFICATION	
EXTENSION WALLS -	FACING BRICKWORK WITH DETAILING TO MATCH EXTG BUILDING
ROOF -	PITCHED CONC TILE TO MATCH COLOUR OF EXTG MAIN ROOF
WINDOWS/DOORS -	WHITE UPVC TO MATCH EXTG

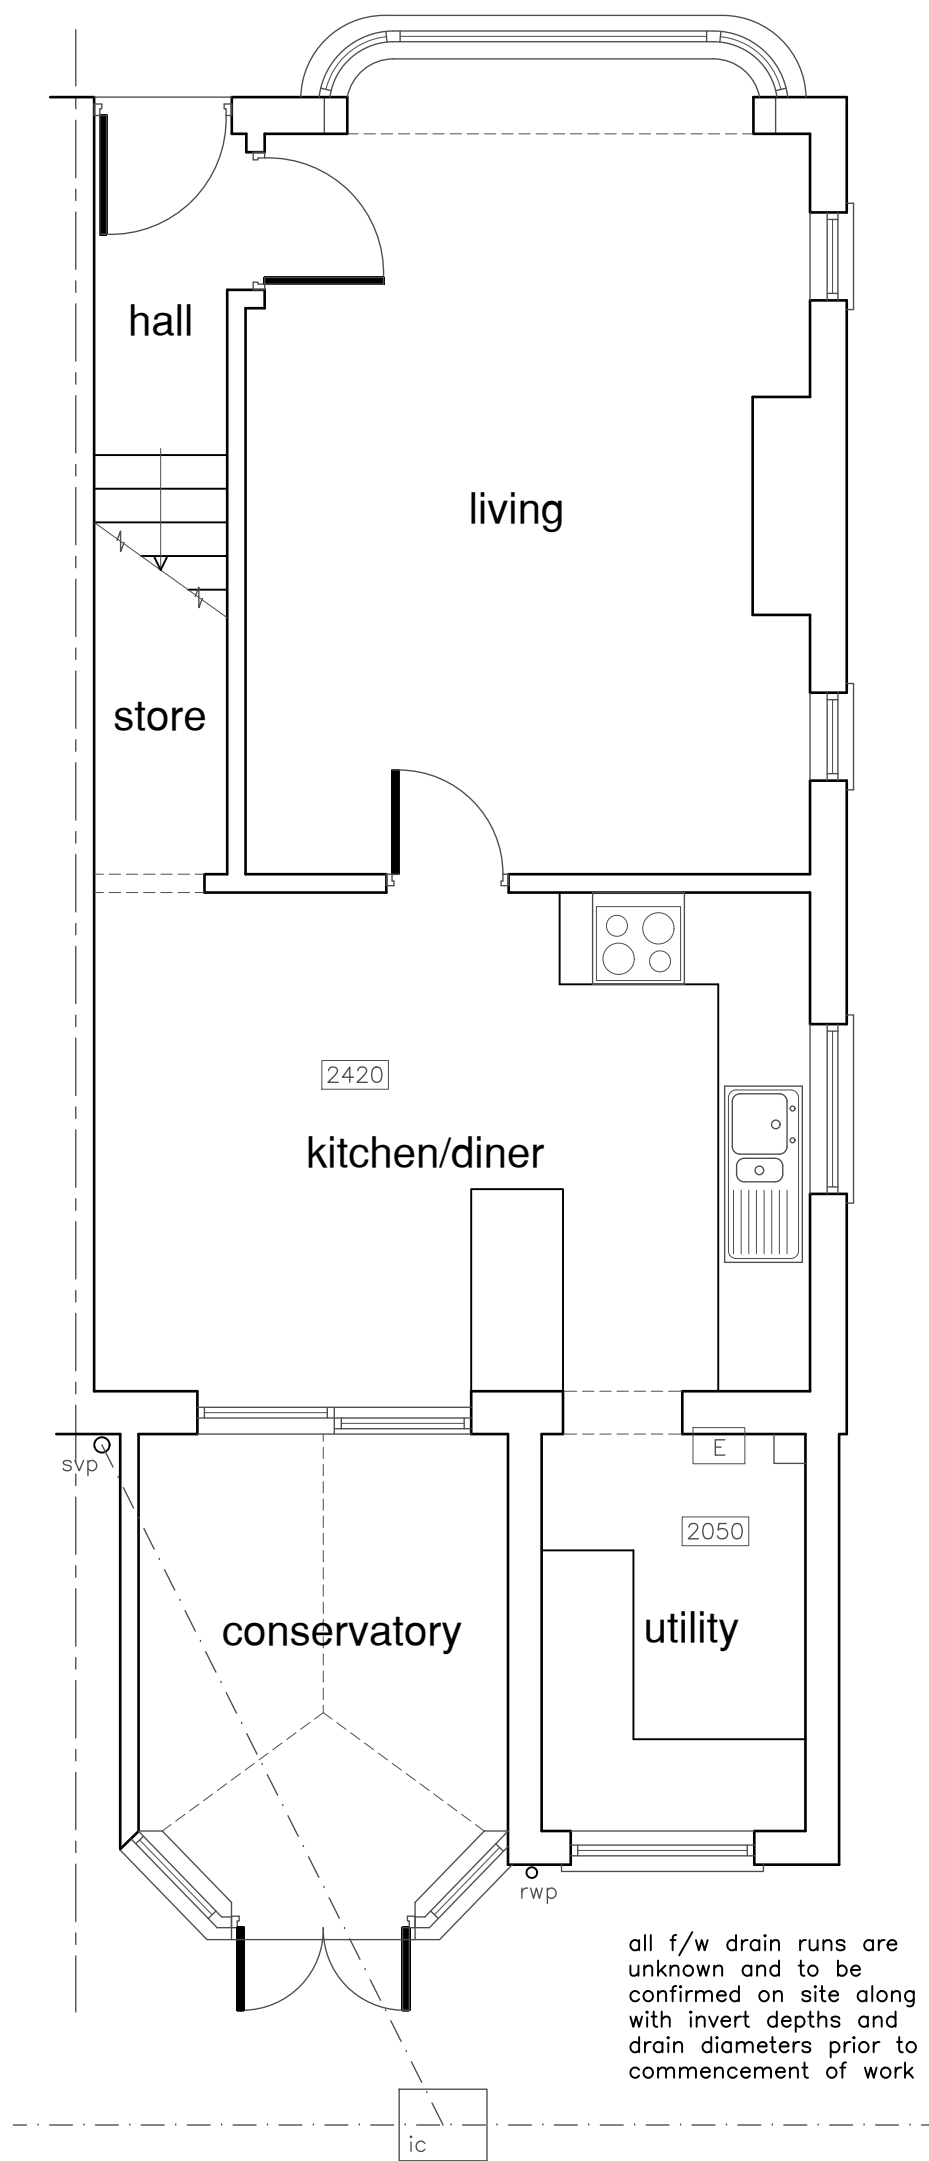

GROUND FLOOR PLAN AS EXISTING

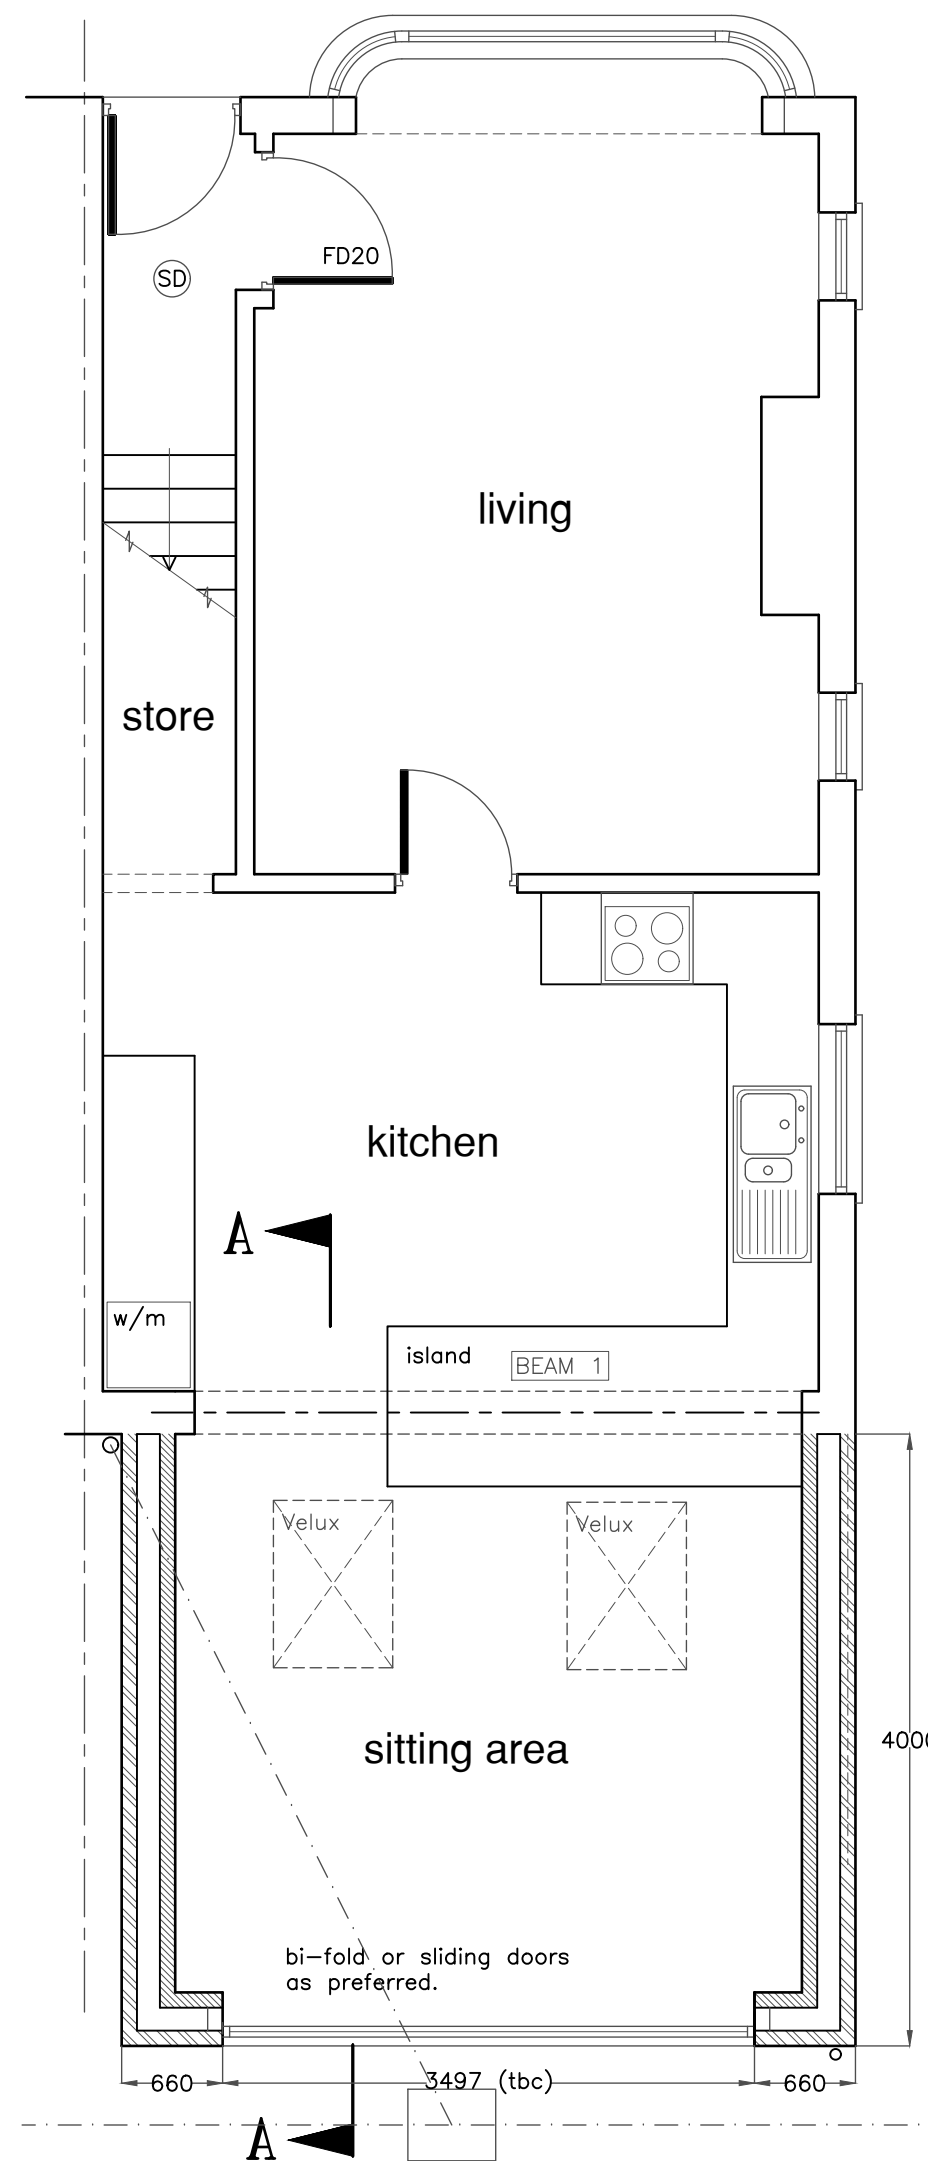

GROUND FLOOR PLAN AS PROPOSED

Revision	Date
----------	------

A.J.S

ARCHITECTURAL SERVICES

Please reply to:
156A Fosse Road North
Leicester
LE3 5ES
Mobile: 07974 263607
Email: andyaskeds@aol.com

Project *PROPOSED LOFT CONVERSION
AND EXTENSION AT:
123 DRAGON LANE,
NEWBOLD VERNON,
LEICS
FOR: MR AND MRS J. BAYLISS*

Sheet Title *PLANS, SECTIONS & ELEVATIONS
EXISTING & PROPOSED (SHEET 1)*

Scale *1:50, 1:100, 1:20* Ref *2024/9504/01C*

Date *OCT 2024* Drawn *PP/AJA*

ALL DIMENSIONS TO BE CHECKED ON SITE. DO NOT SCALE OFF DRAWING.
THIS DRAWING IS THE COPYRIGHT OF THE ARCHITECT AND NOT TO BE REPRODUCED
WITHOUT THEIR PERMISSION. ORDNANCE SURVEY MAP INFORMATION REPRODUCED WITH
PERMISSION OF ORDNANCE SURVEY. COPYRIGHT RESERVED.