




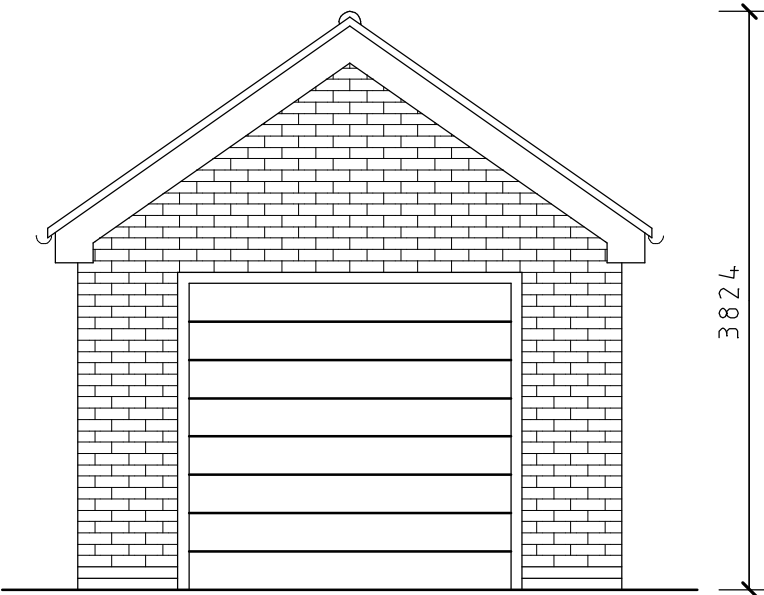


Front Elevation

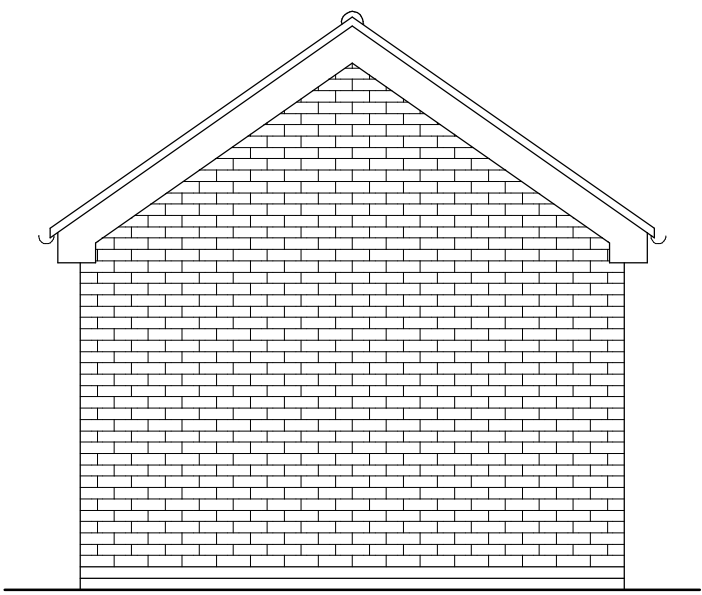


Rear Elevation

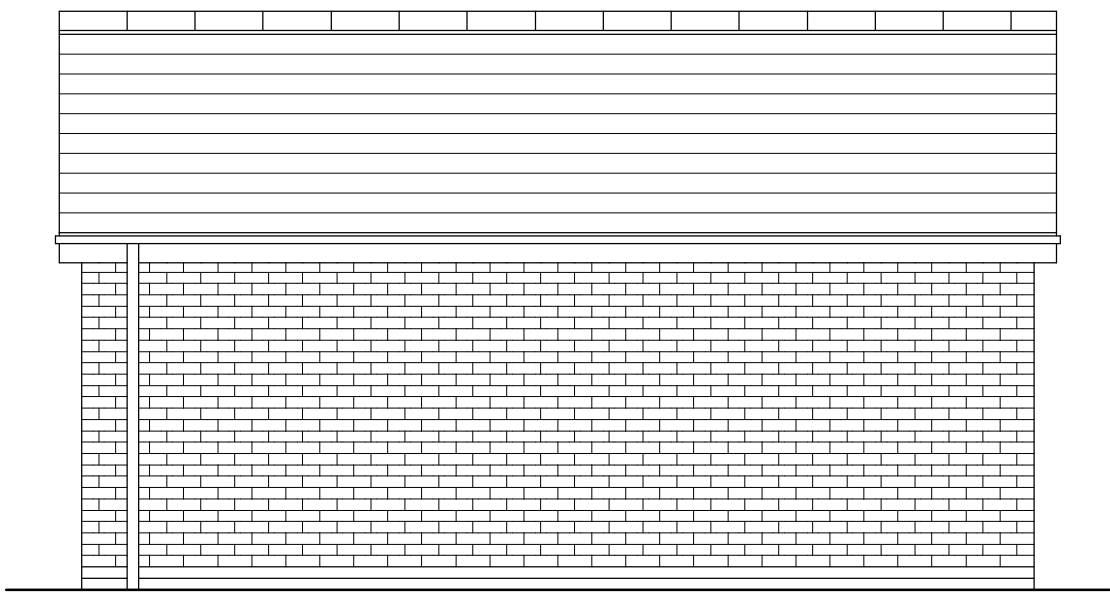



Side Elevation To Boundary

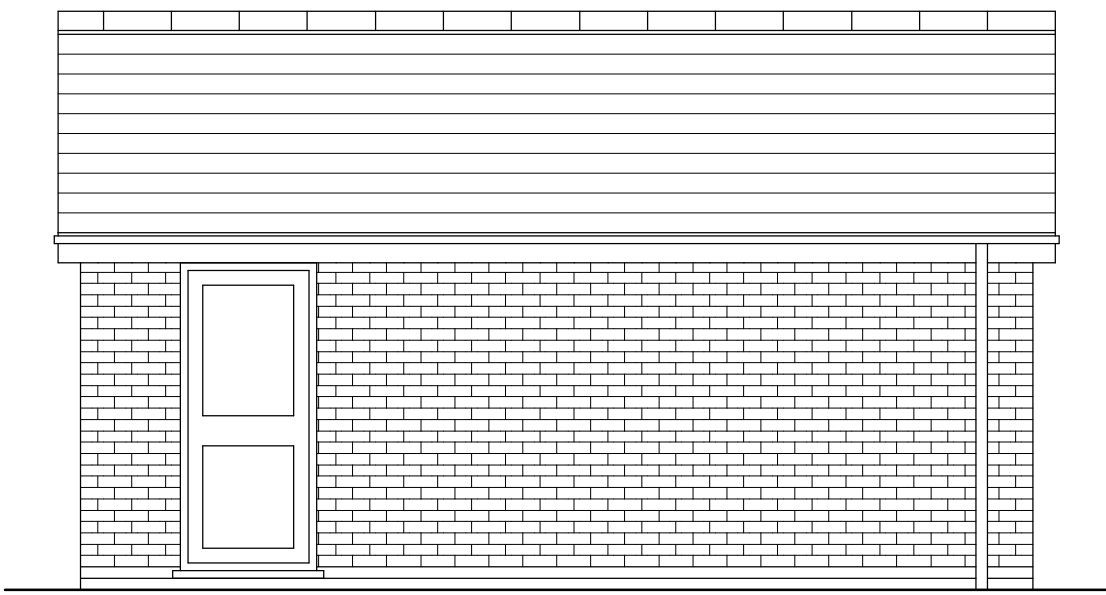

Side Elevation To House

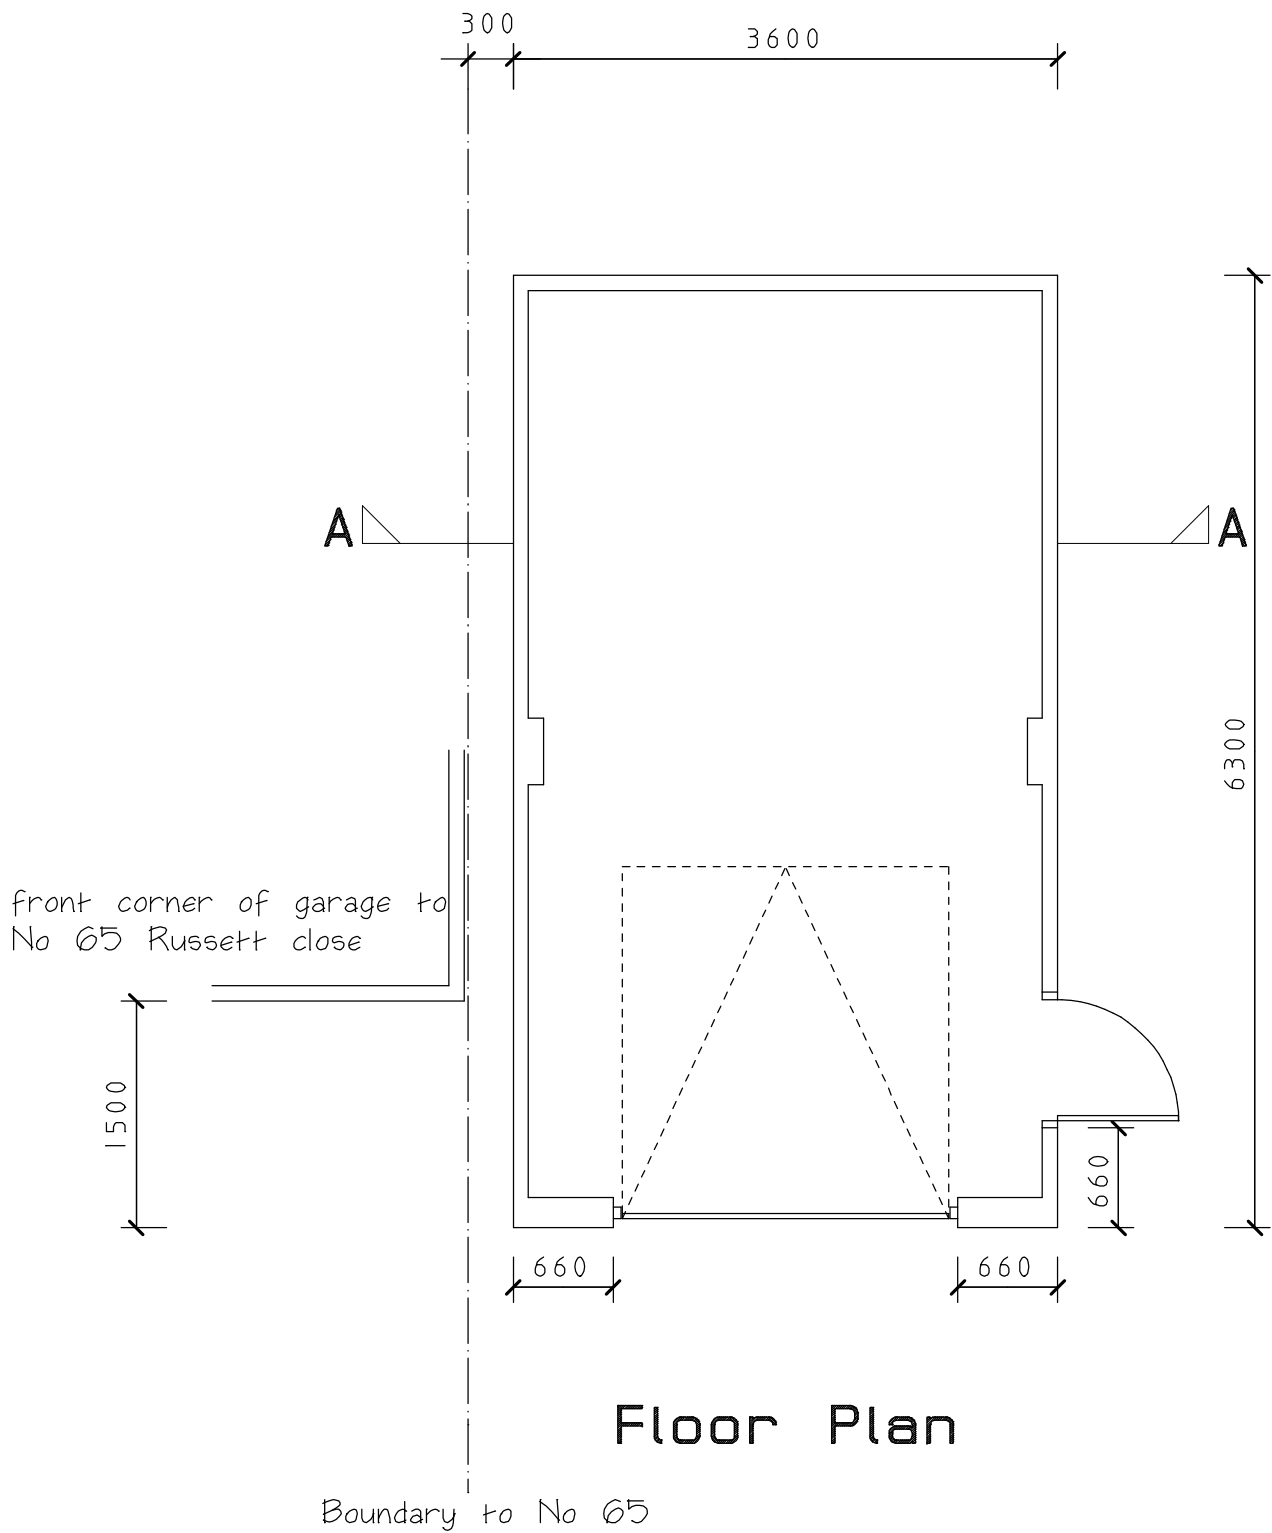

Floor Plan

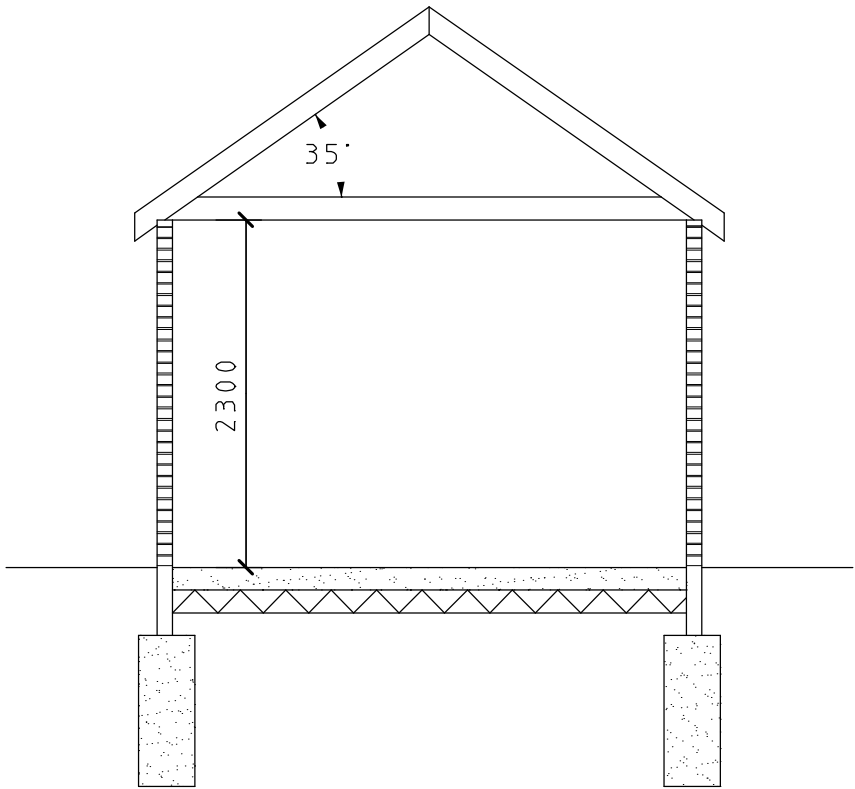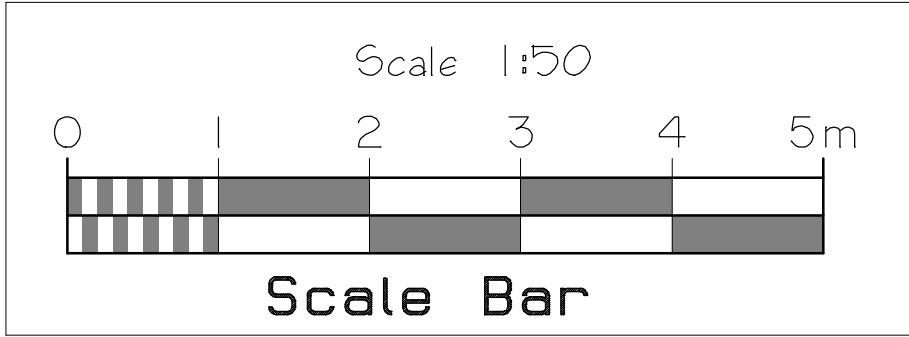

Section AA

CLIENT

Apex Homes Ltd

JOB TITLE

66 Russett Close
Barwell
Leicester
LE9 8HZ

DRAWING TITLE

Proposed Garage

SCALE	SHEET	DATE	DRAWN BY
1:50	A2	Nov 2024	A Moore
ANDREW MOORE ARCHITECTURAL SERVICES Tel; 07973397765 Email;andrewmoore@workmail.com			
DRG NO			SHEET NO
1668			