


Mr Stephen Sandon
2 Horsepool
Burbage
LE10 2DH


Proposed Rear & Side Extension to Replace
Existing Conservatory and new pedestrian
gates

Location Plan

1 : 500
1 : 1250
2024-27-01

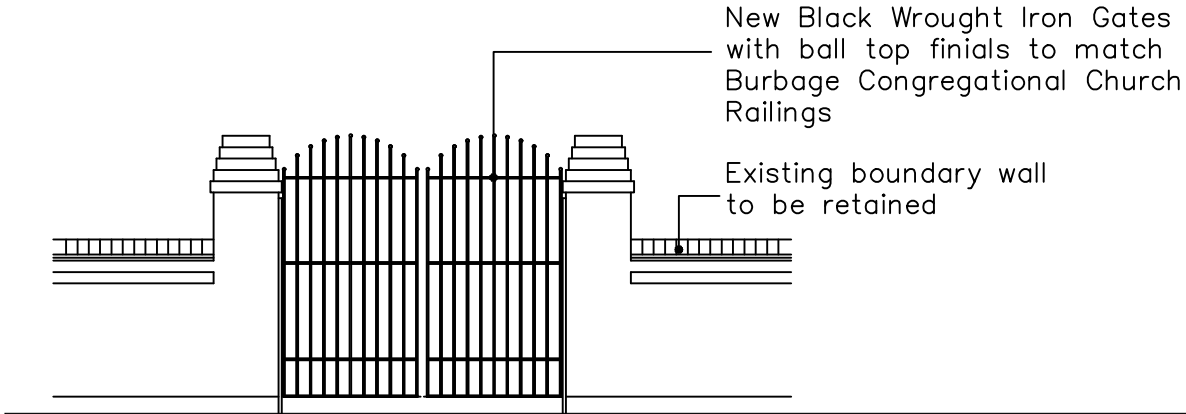


New Pedestrian Gates to Front Elevation
in Existing Boundary wall

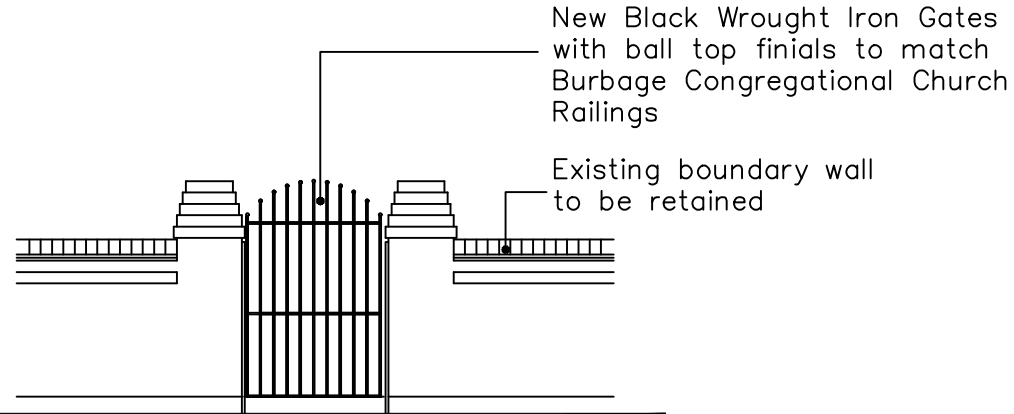


New Pedestrian Gates to Gable Elevation
in Existing Boundary wall

Proposed Pedestrian Gates

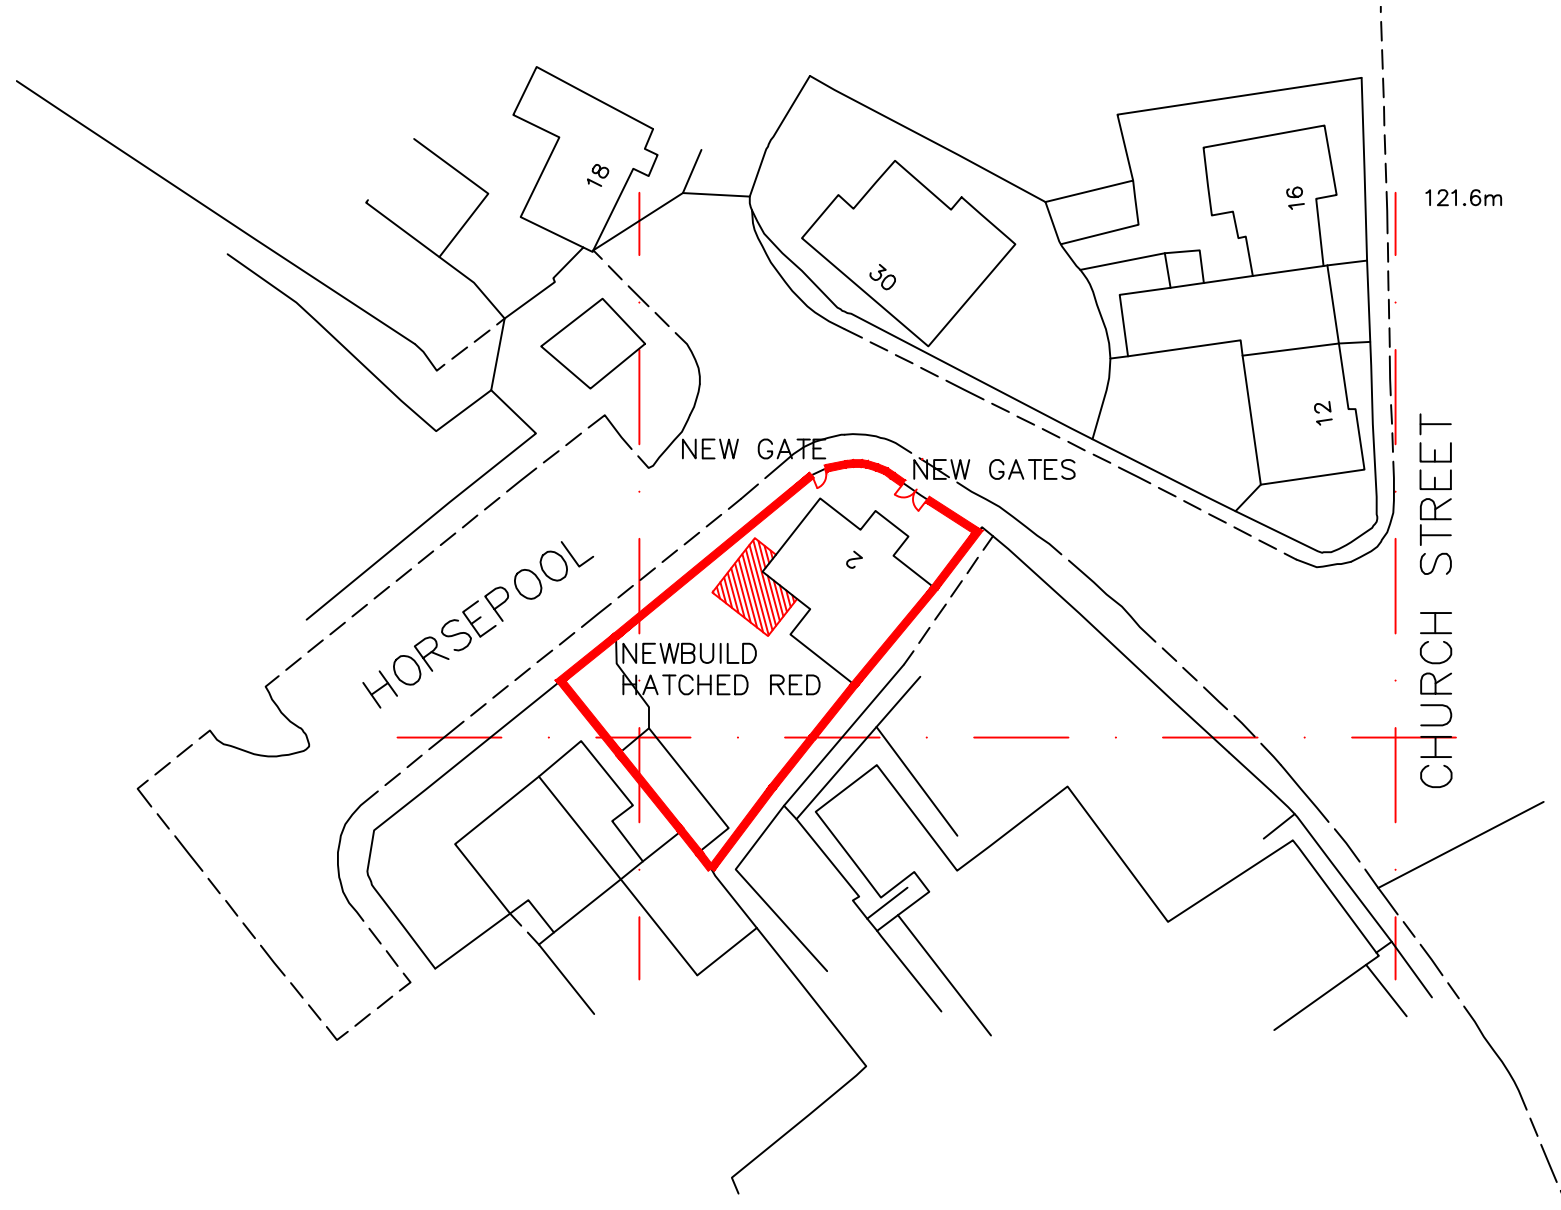

Block Plan
scale 1:500

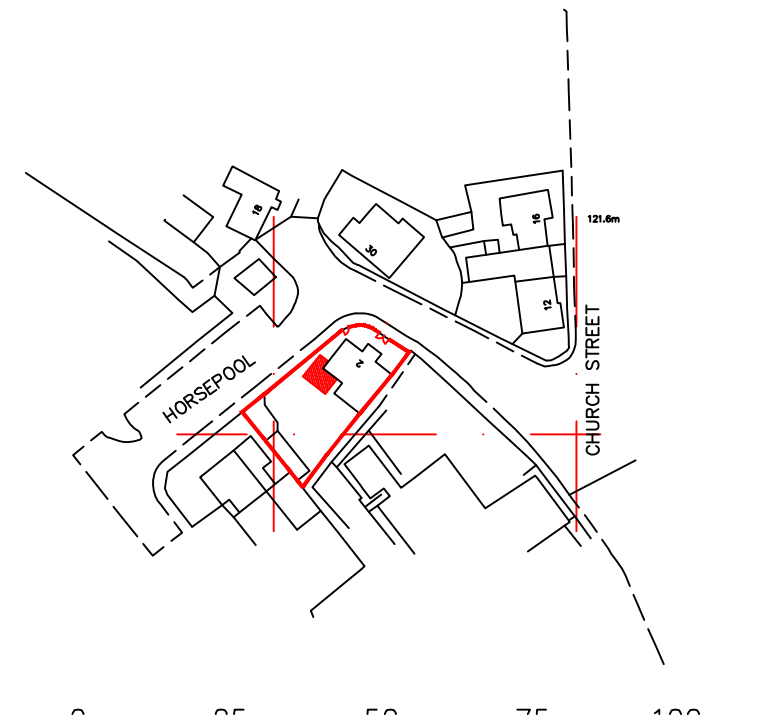

Location Map
scale 1:1250

