


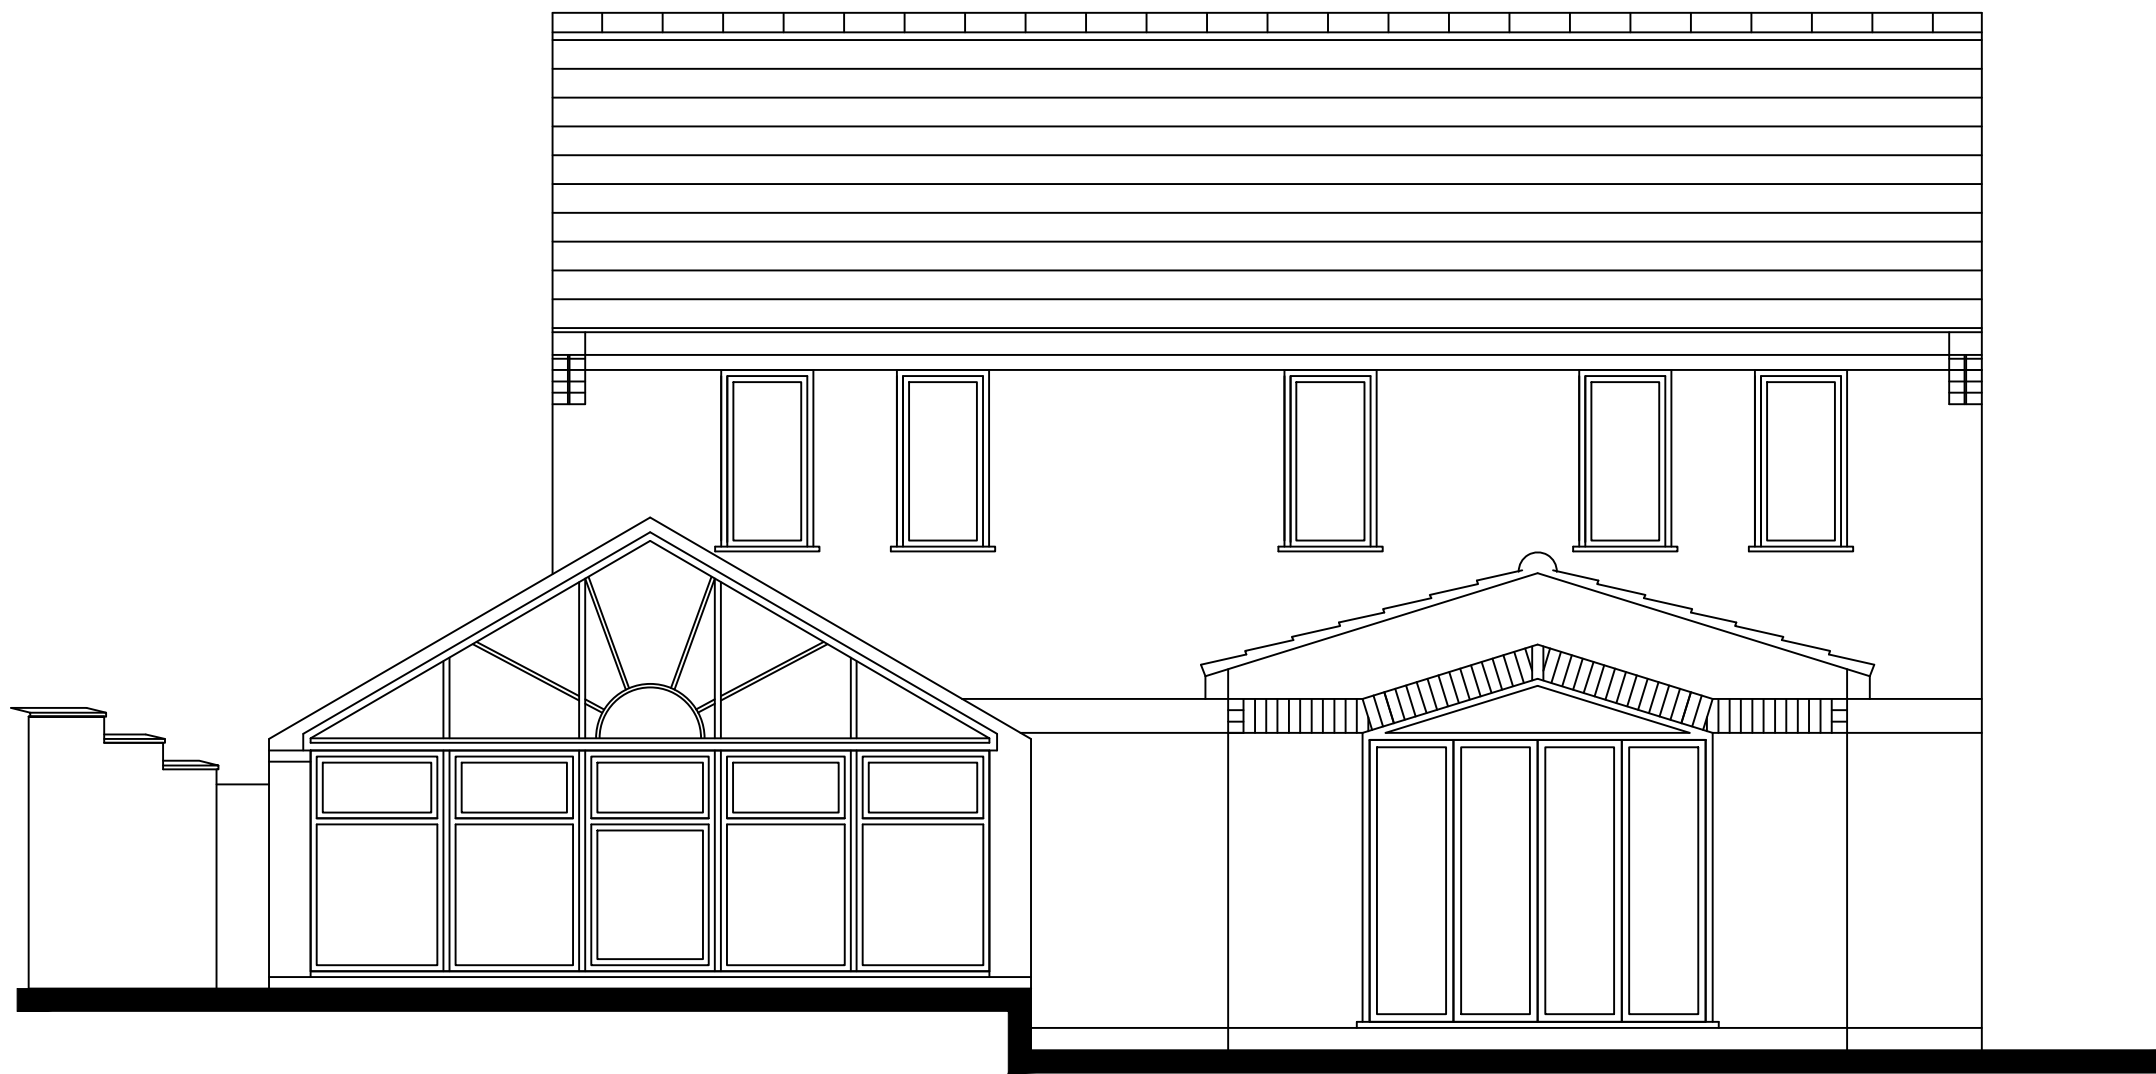


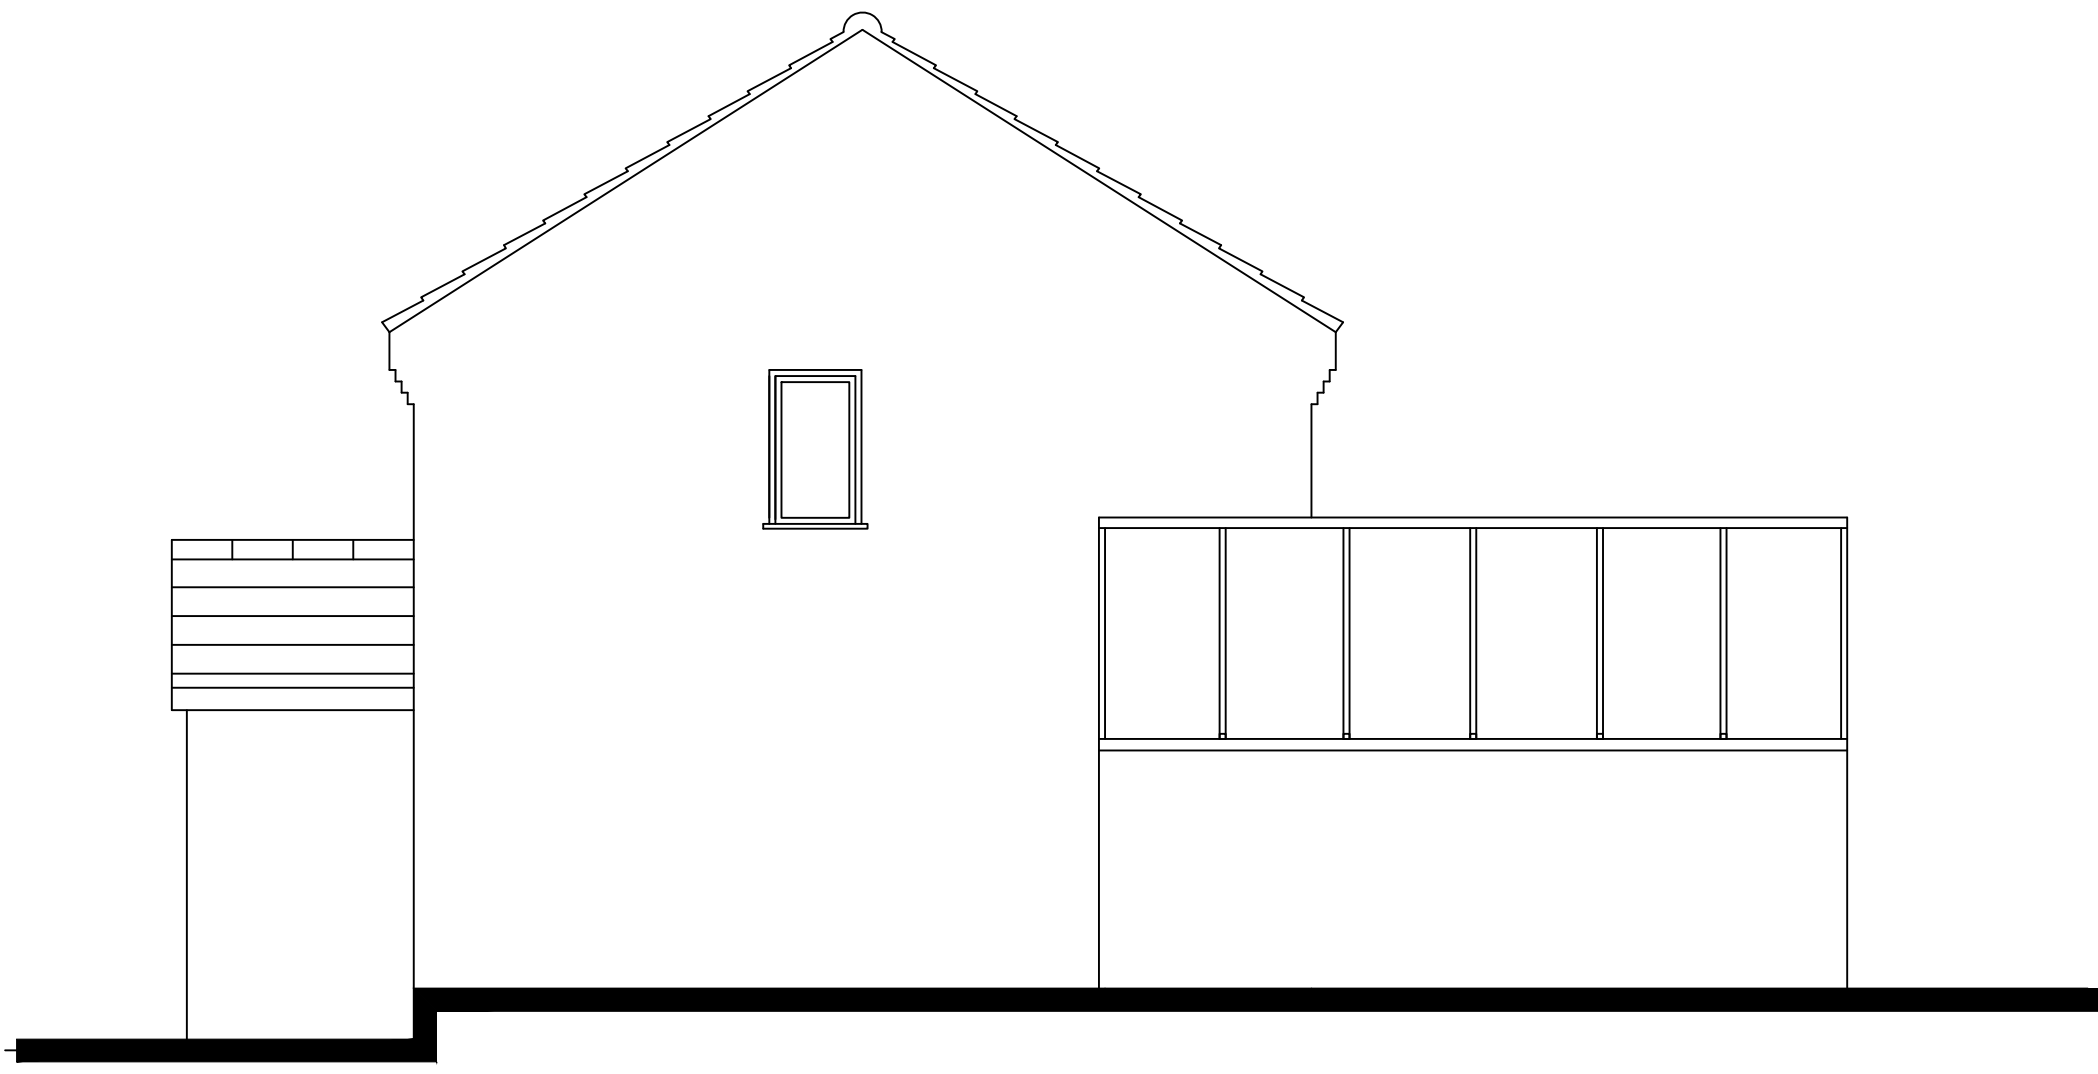


Existing Rear Elevation
Scale 1:50

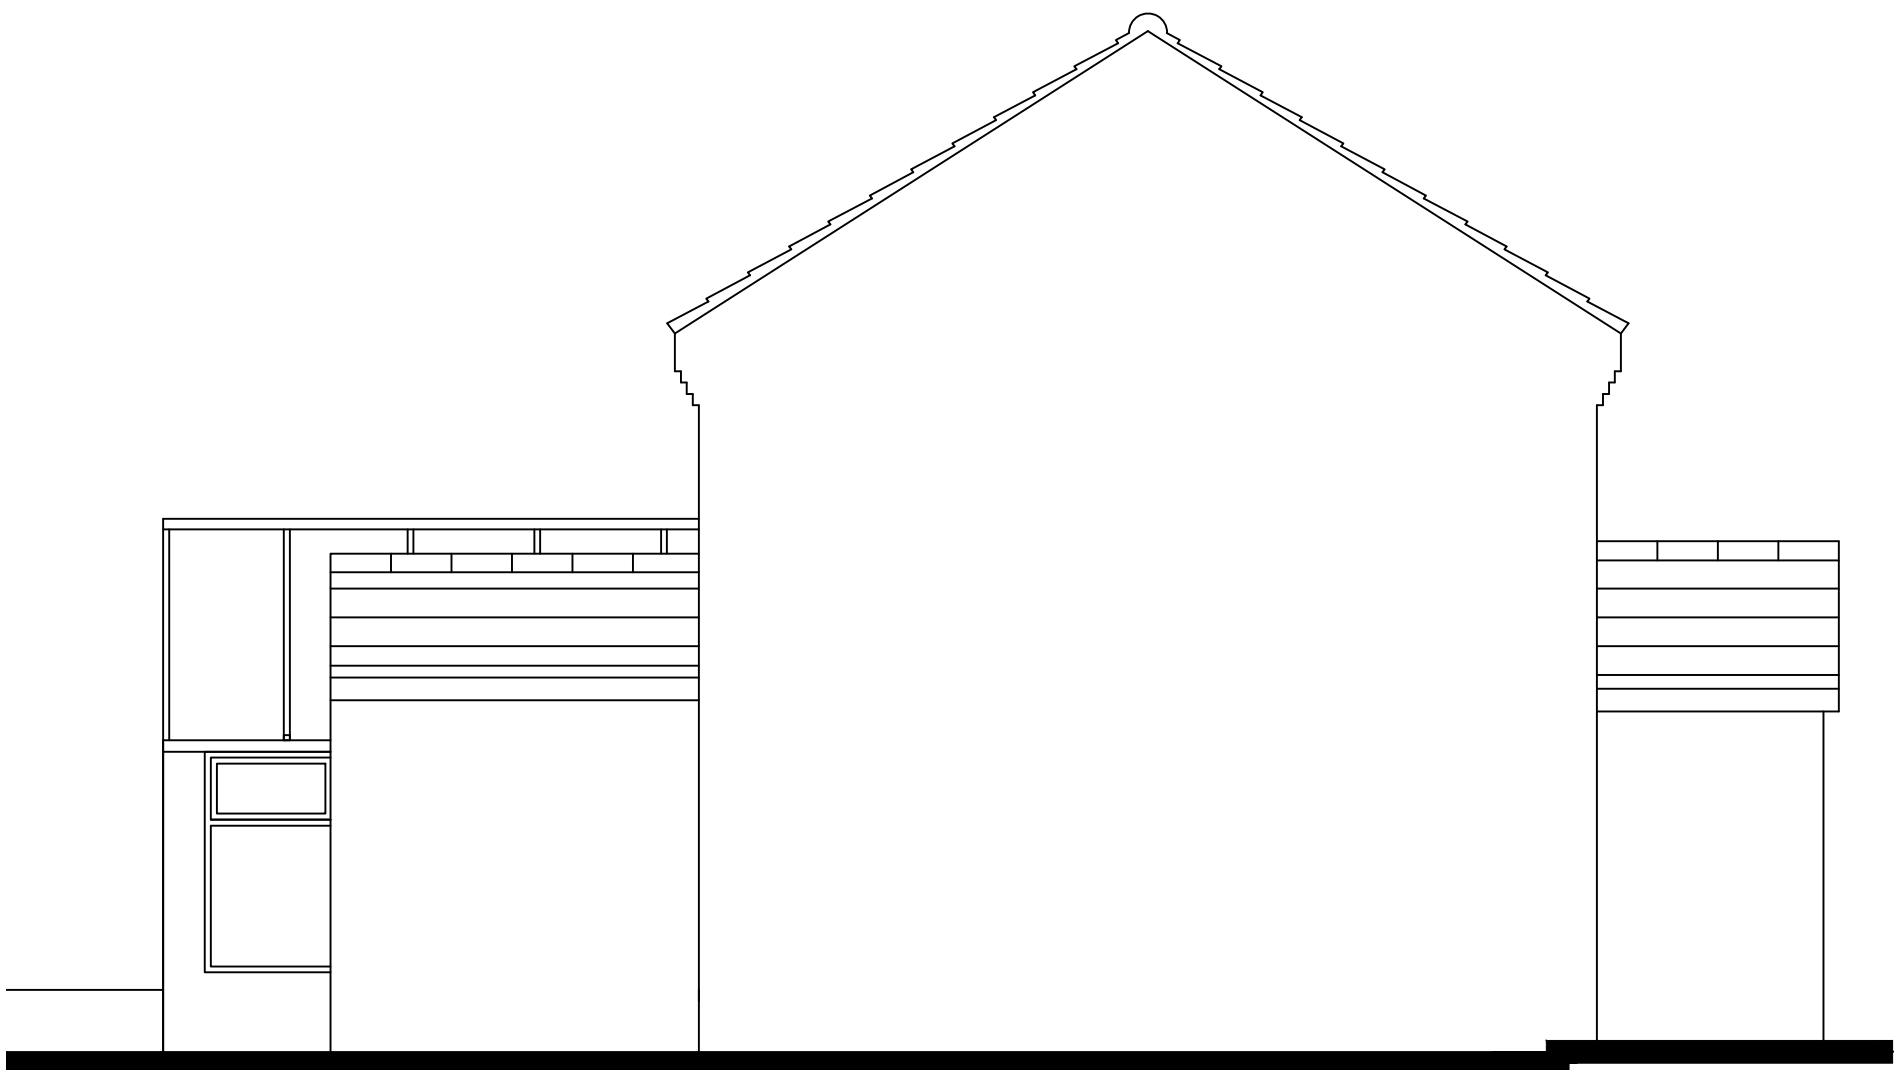

Existing Gable Elevation
Scale 1:50

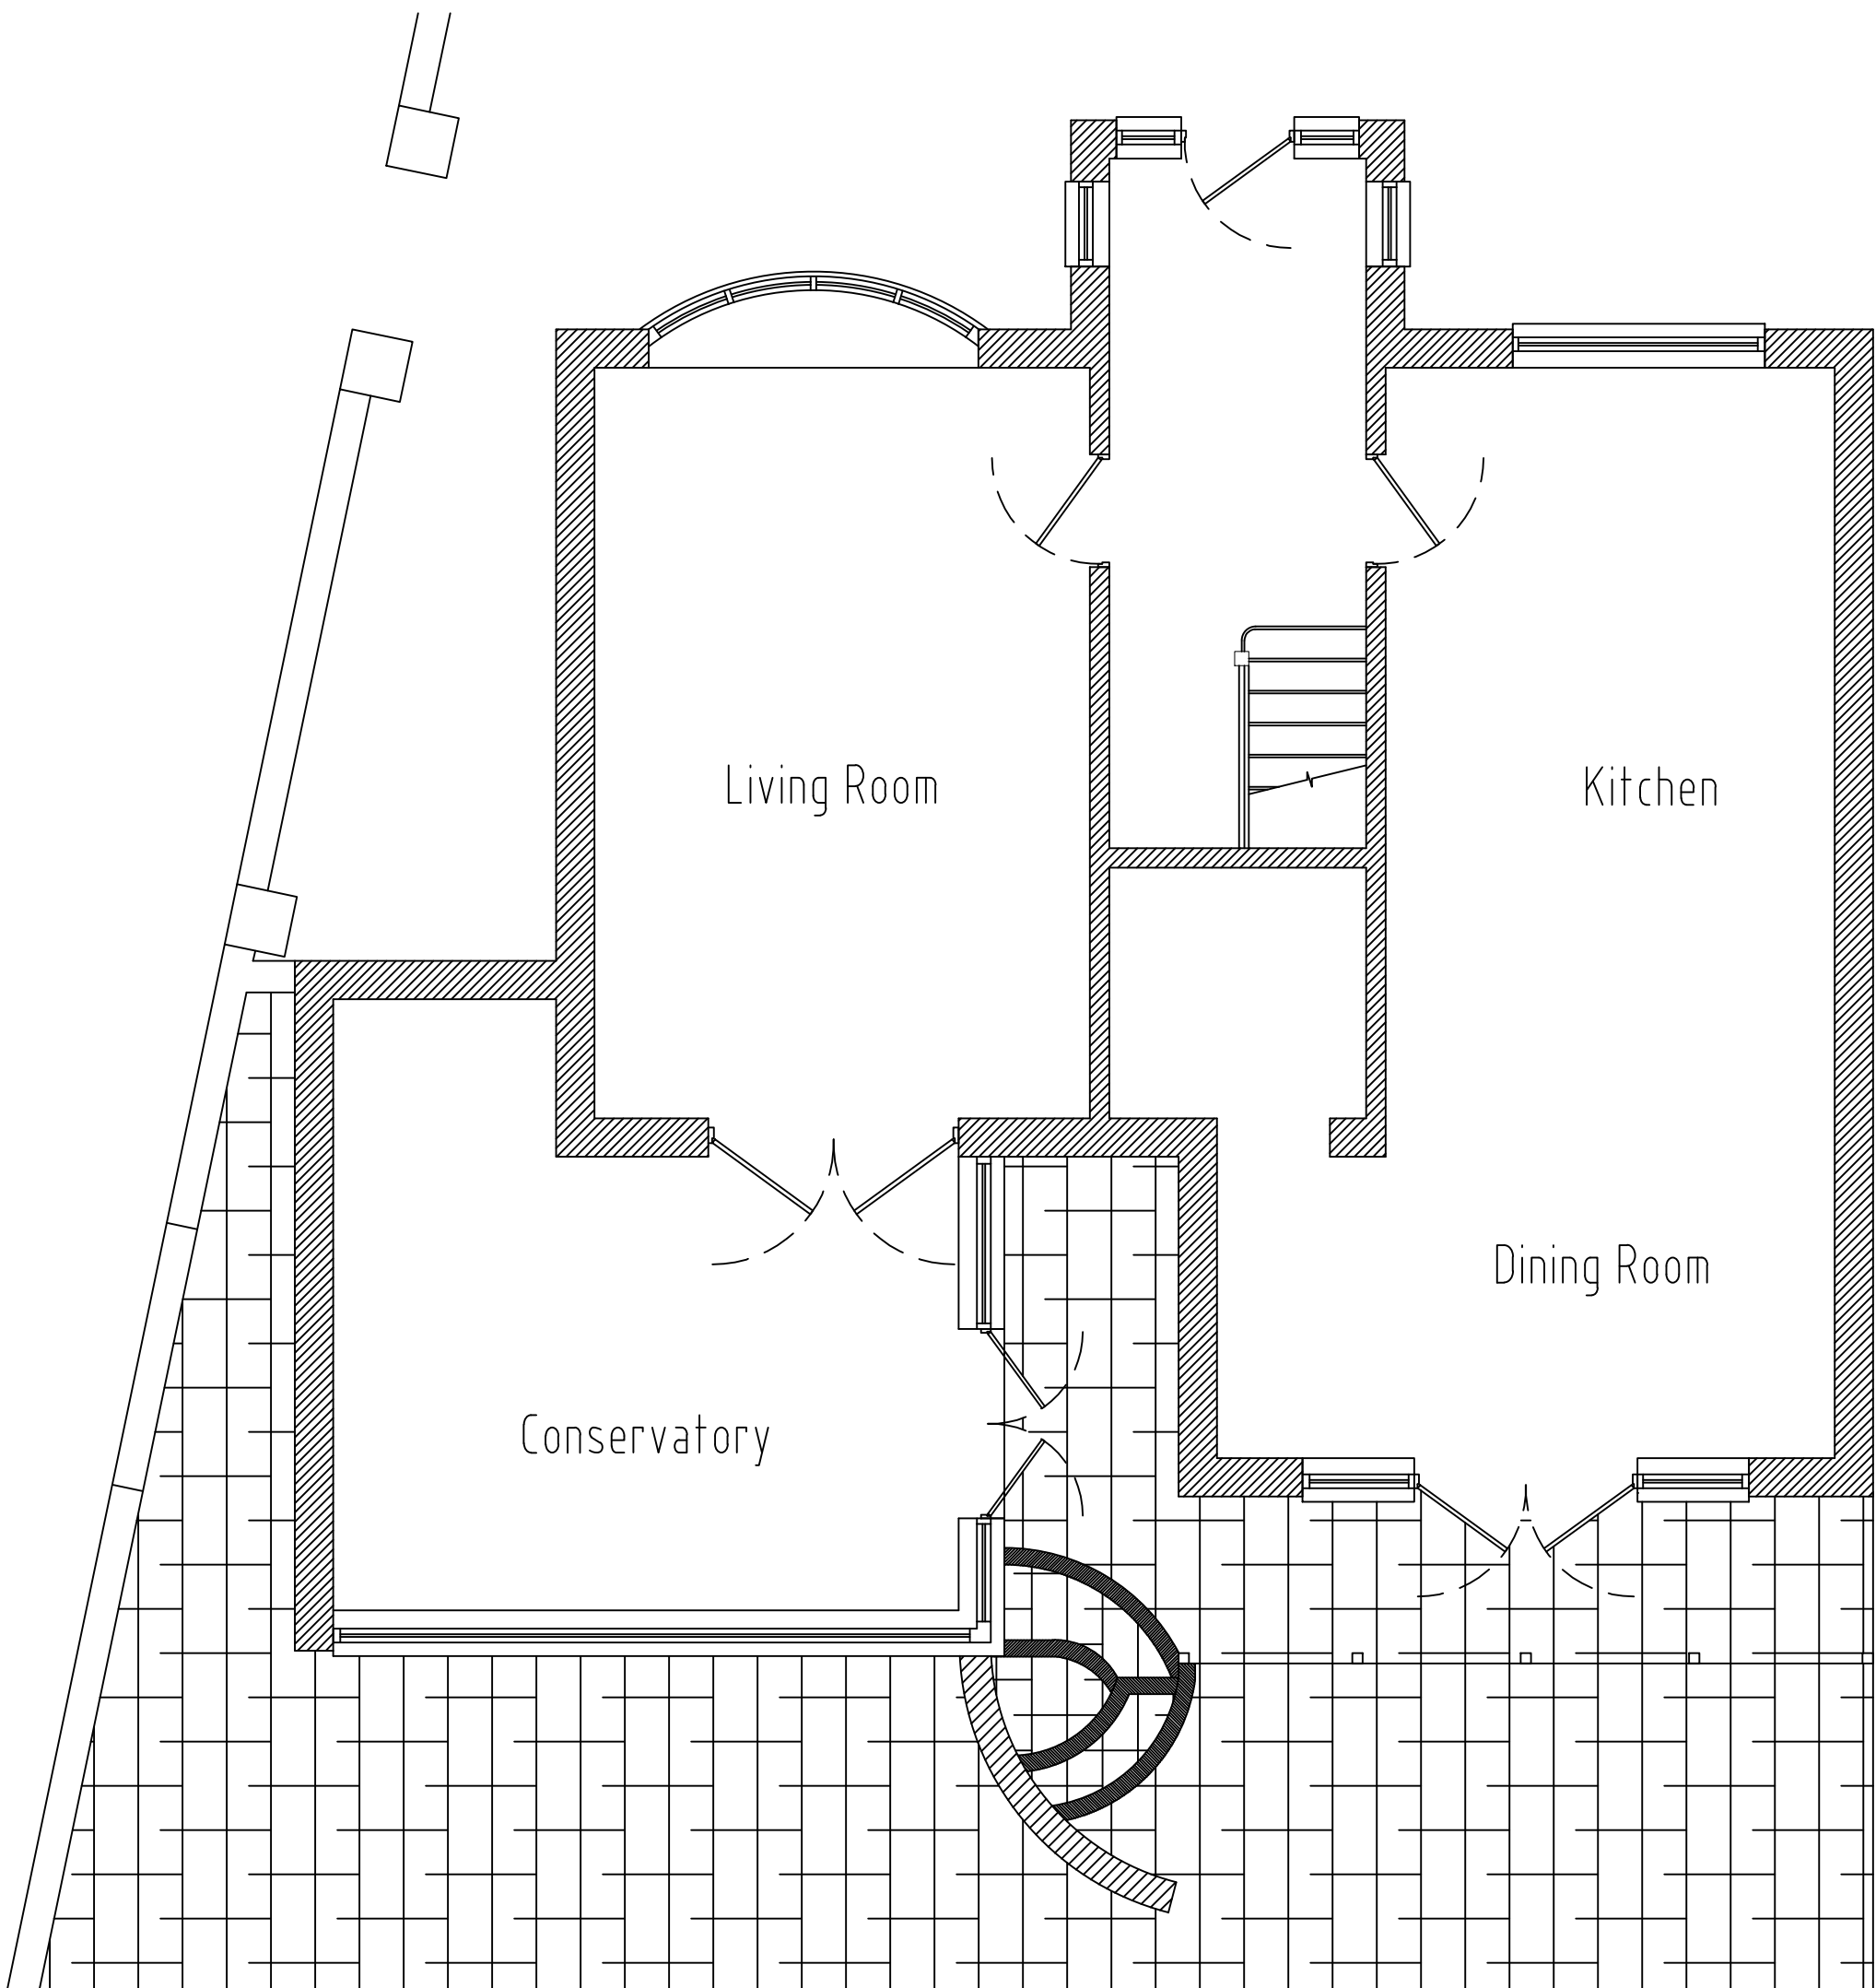

Existing Gable Elevation
Scale 1:50

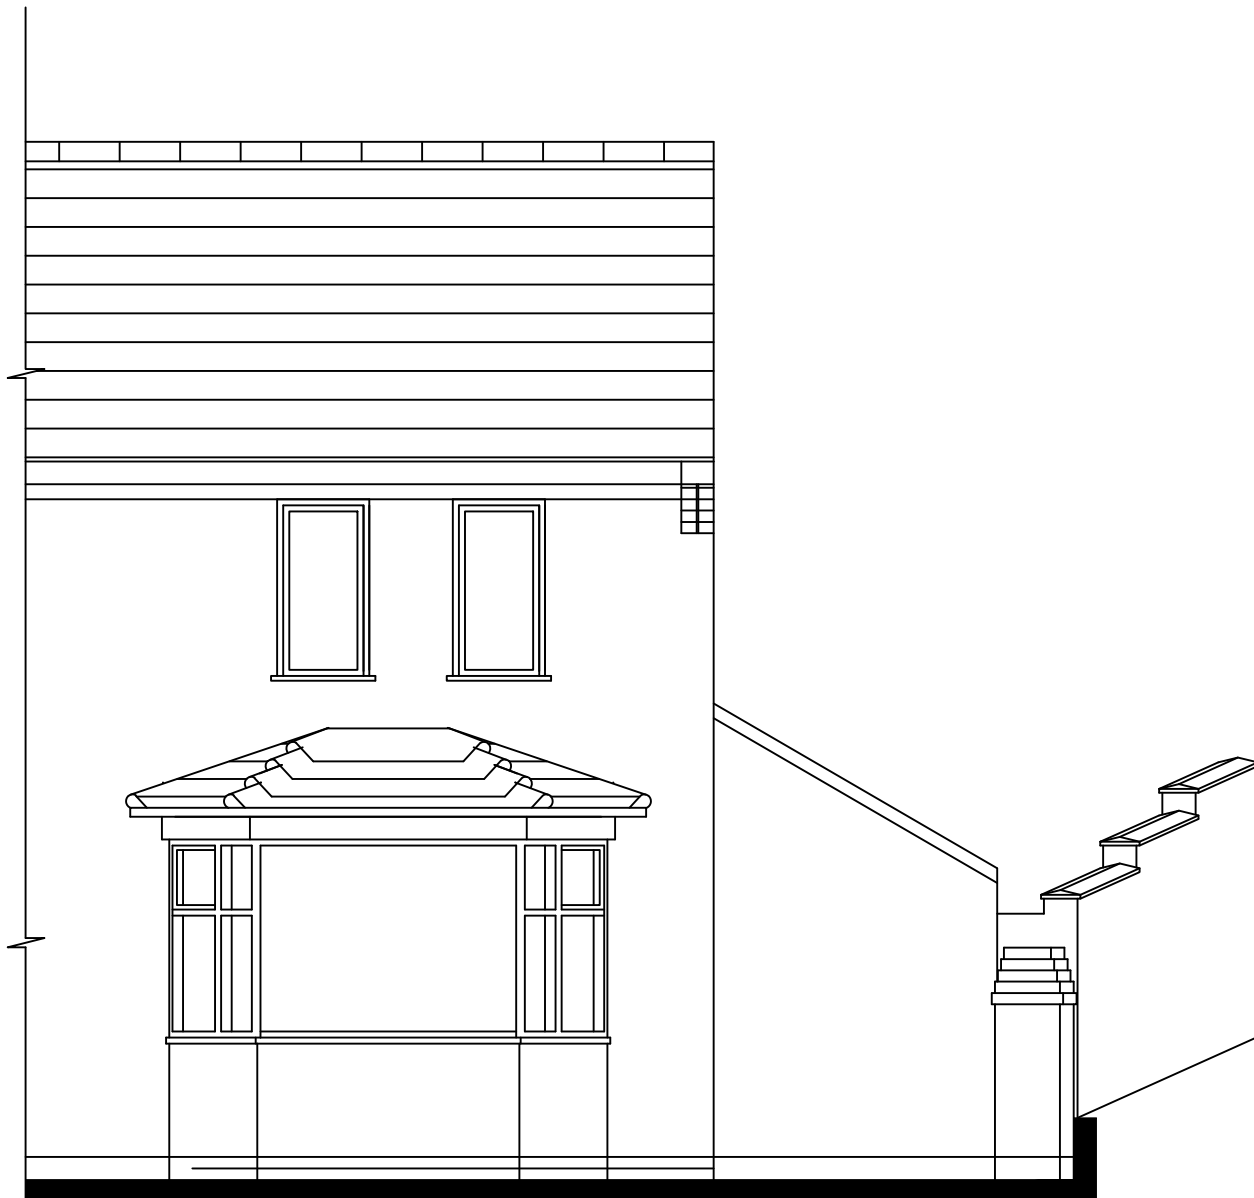

Existing Front Elevation
Scale 1:50

