



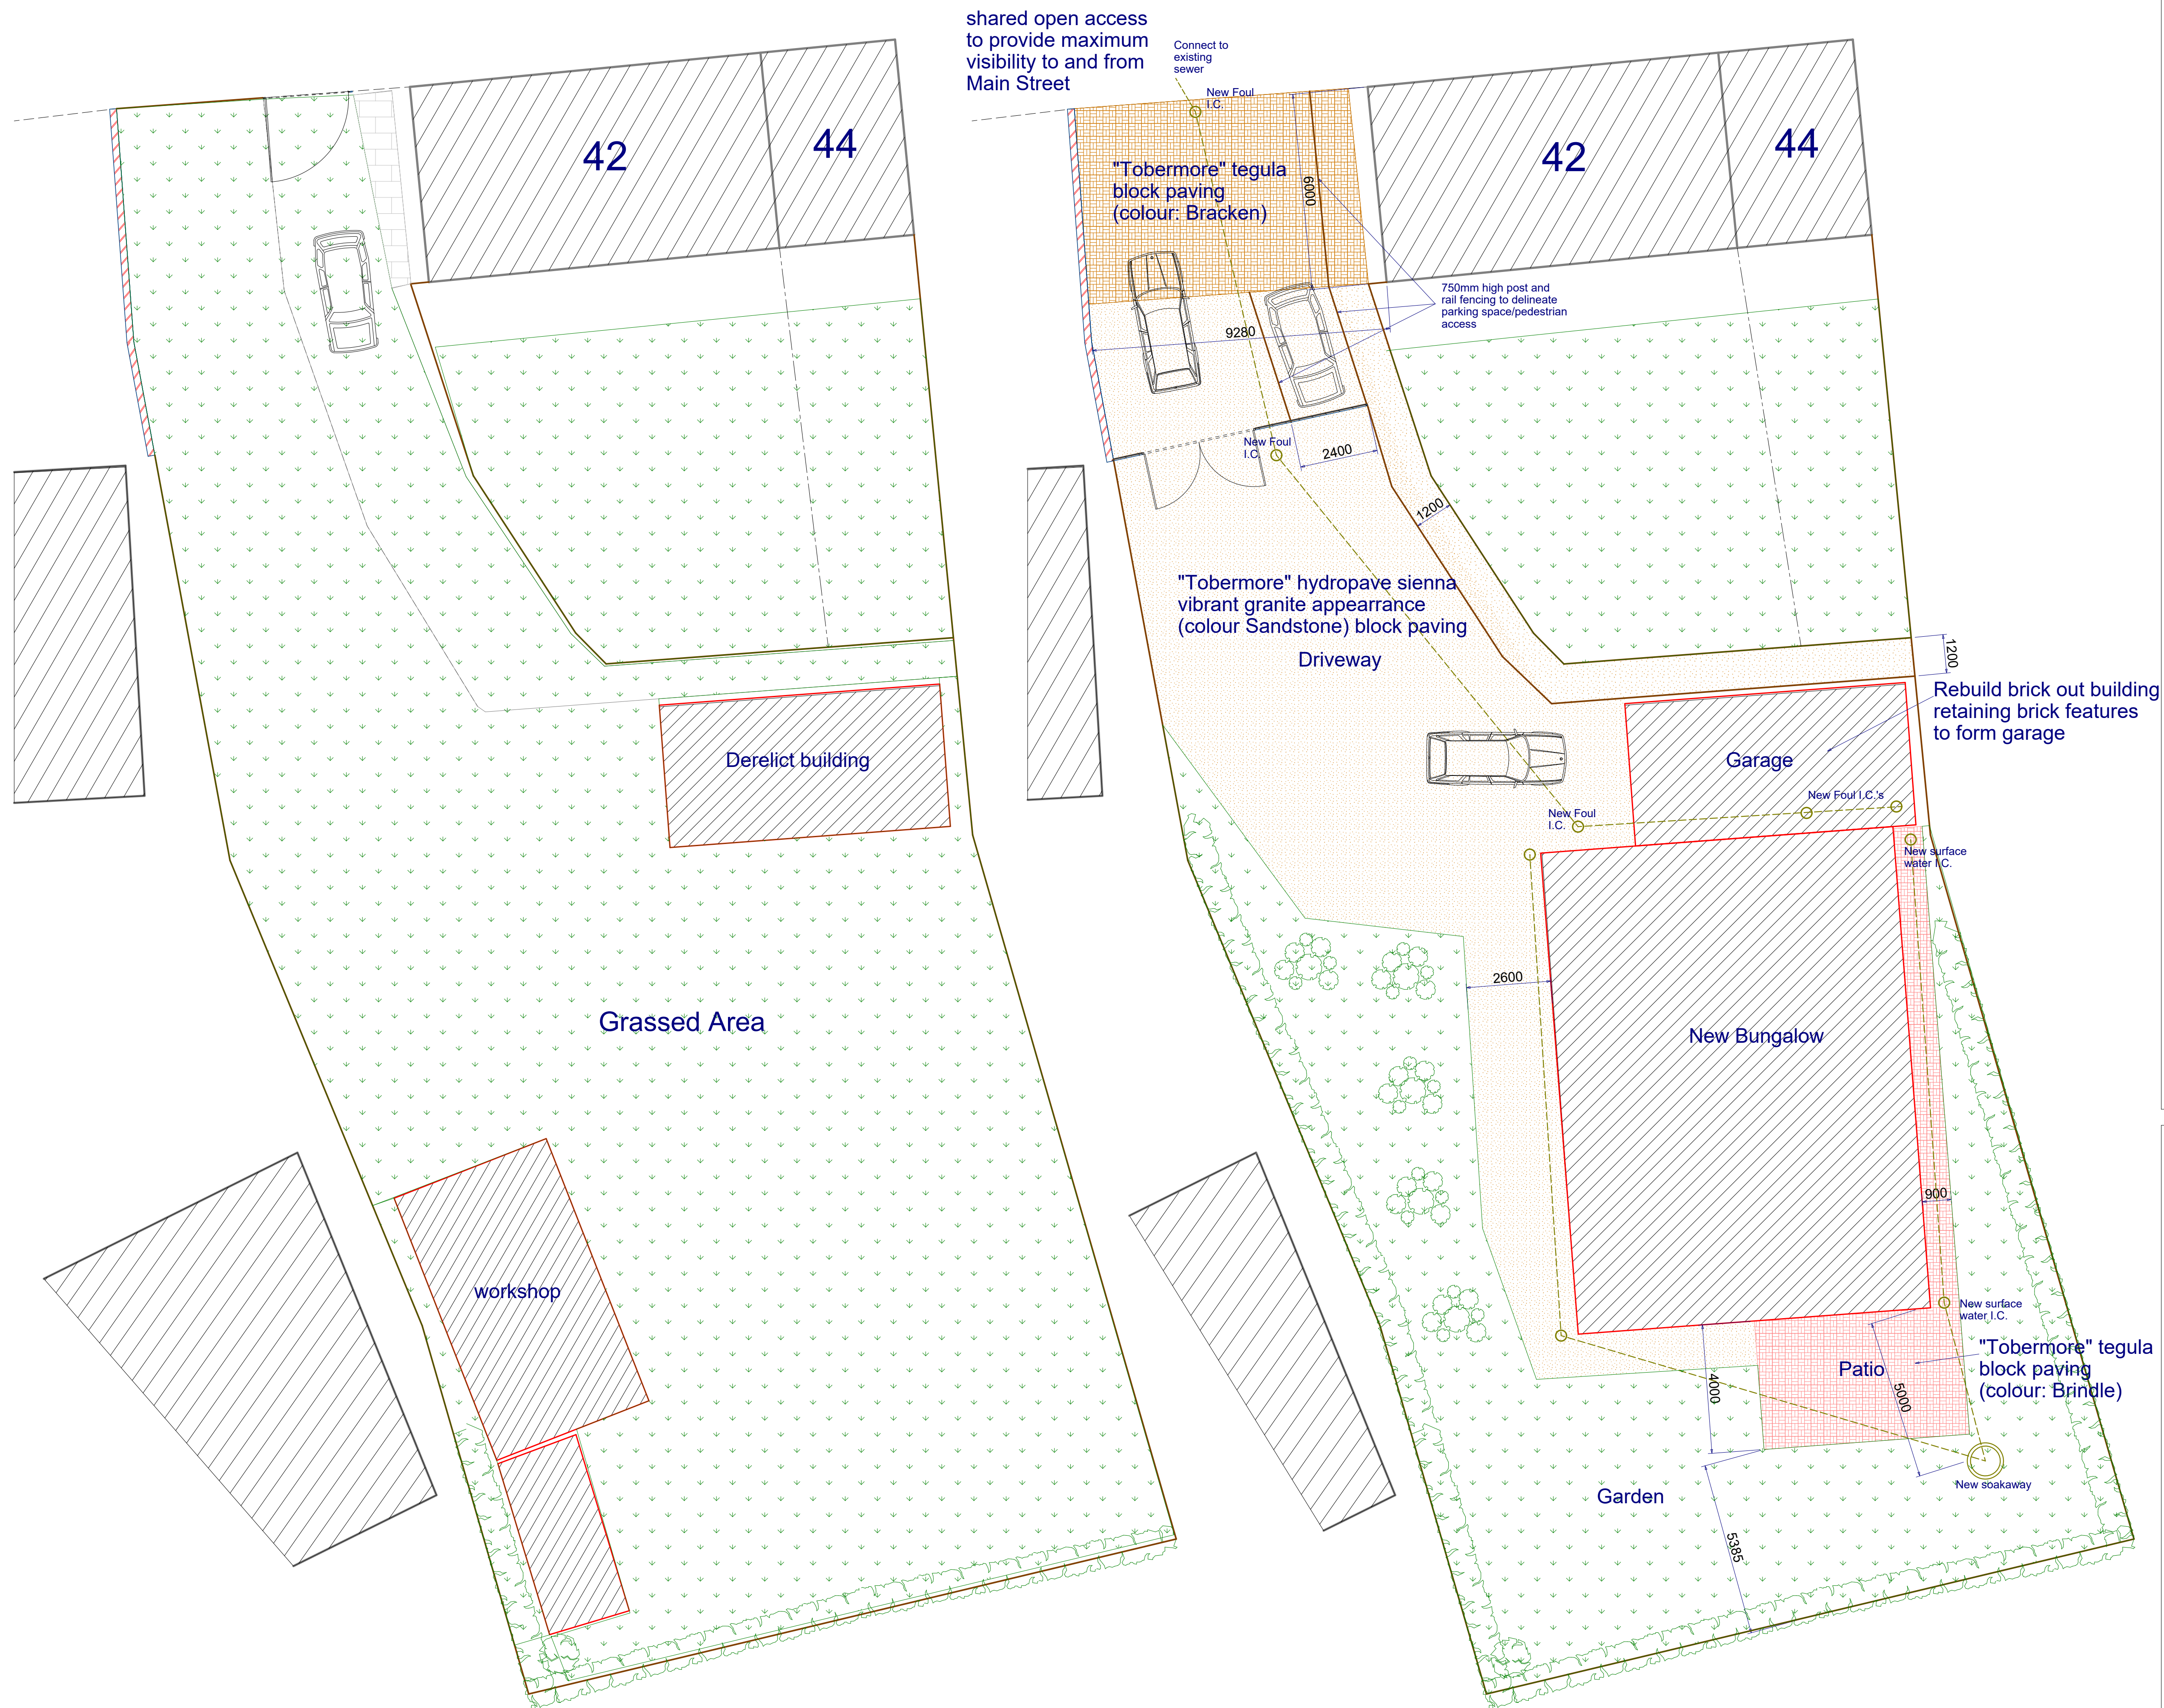

Existing Site Plan

Proposed Site Plan

Notes

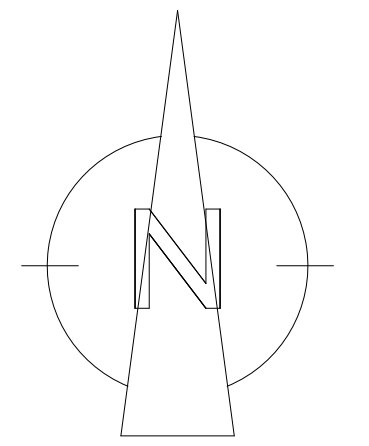


Project
Existing and Proposed Site Plans
Land behind
42-44 Main Street
Carlton
Nuneaton
CV13 OE2

Client
Mr D.Bream
Drawing No.
DPM936/01
Date
November 2024
Drawn by
D.P.

Scale
1:100

Page Size - A1

 

DPM (Design Project Management) Services Limited
1010 20100 - Main - 0121 940113
Email: info@dpm-services.com
Website: <http://dpm-services.com>

DPM (Design Project Management) Services Ltd drawings and specifications
remain the property of DPM (Design Project Management) Services Ltd.
No reproduction shall be permitted without prior permission.
Do not scale off the drawing for setting out and/or the manufacture of specialist items.

