




Notes

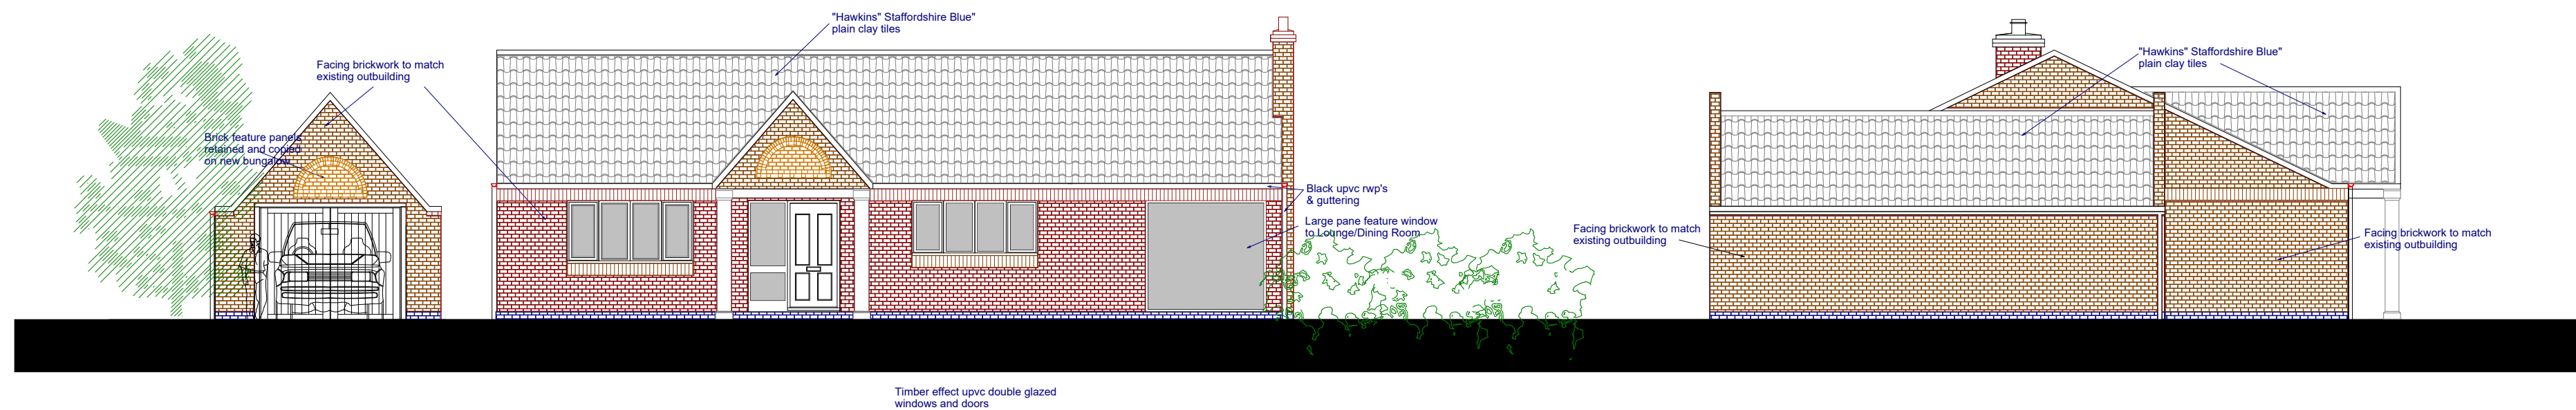


Proposed Front Elevation

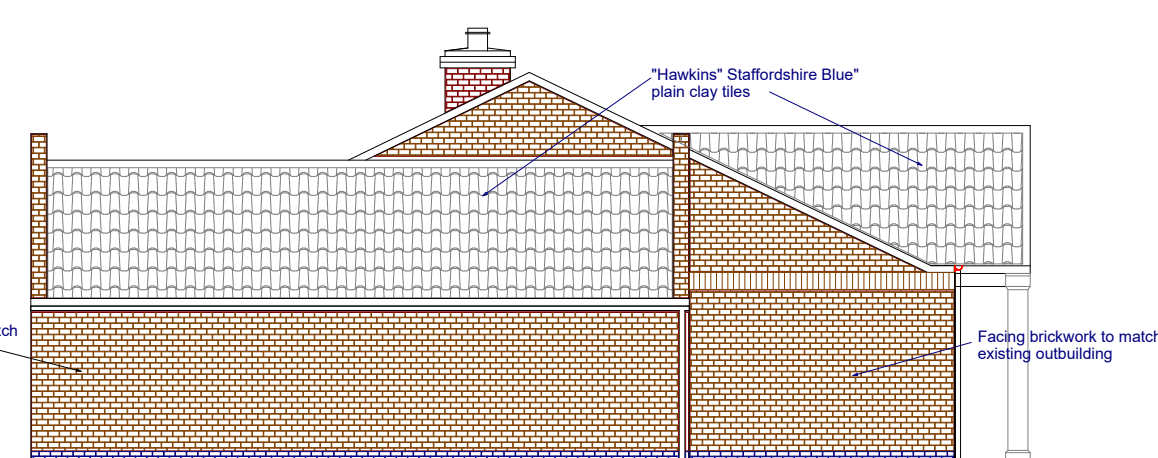


Proposed Side Elevation

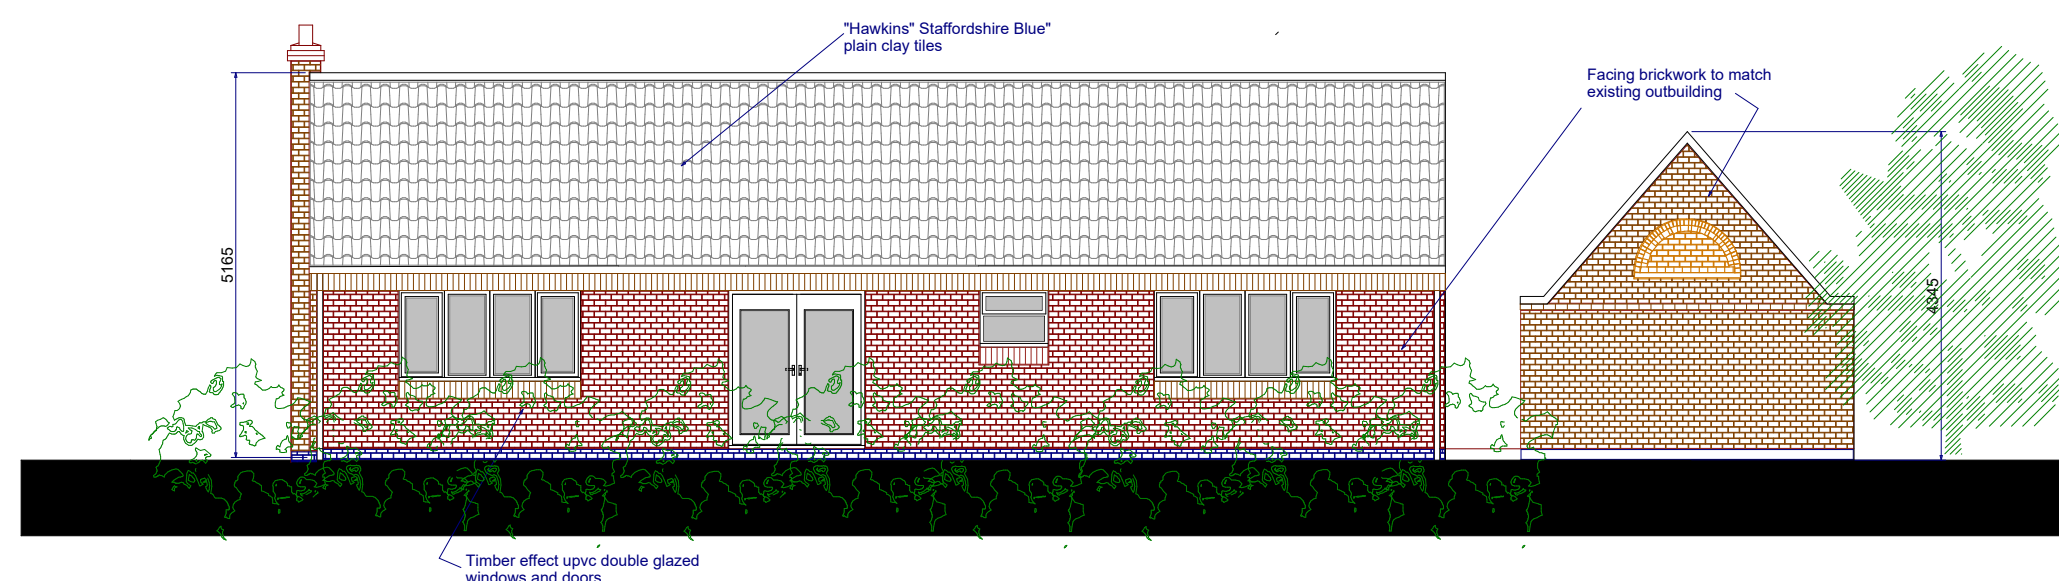


Proposed Rear Elevation

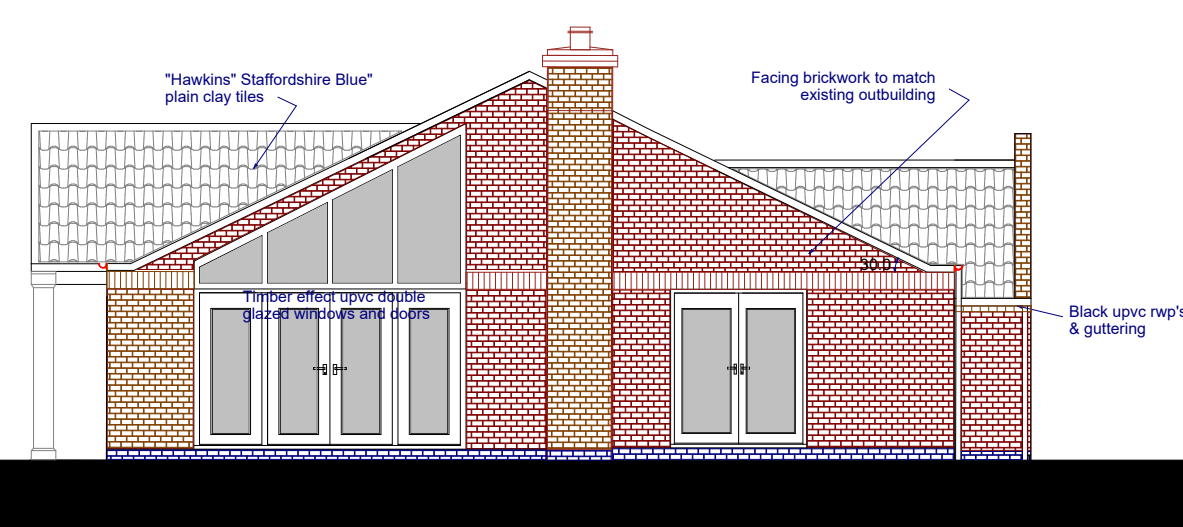


Proposed Side Elevation

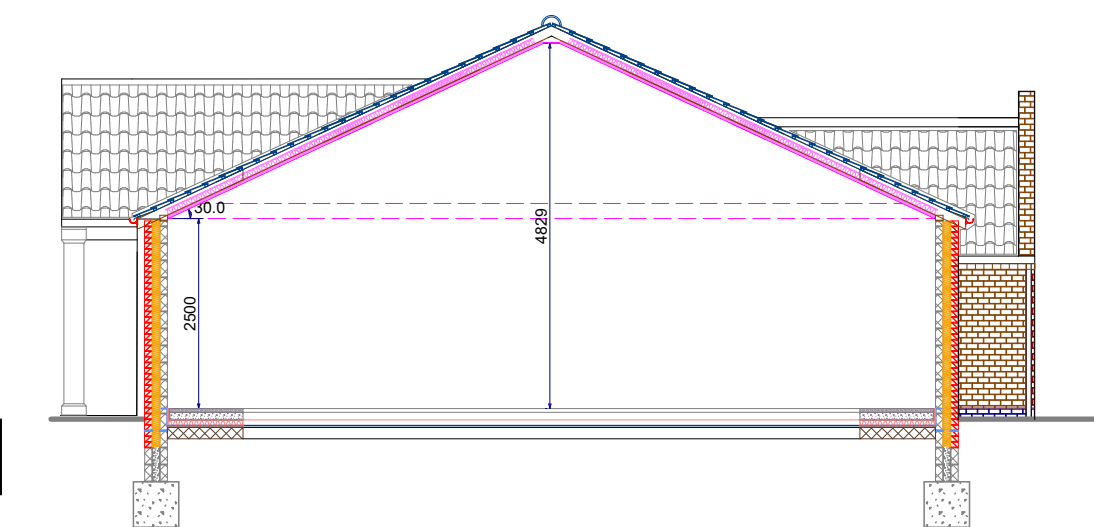

Proposed Section

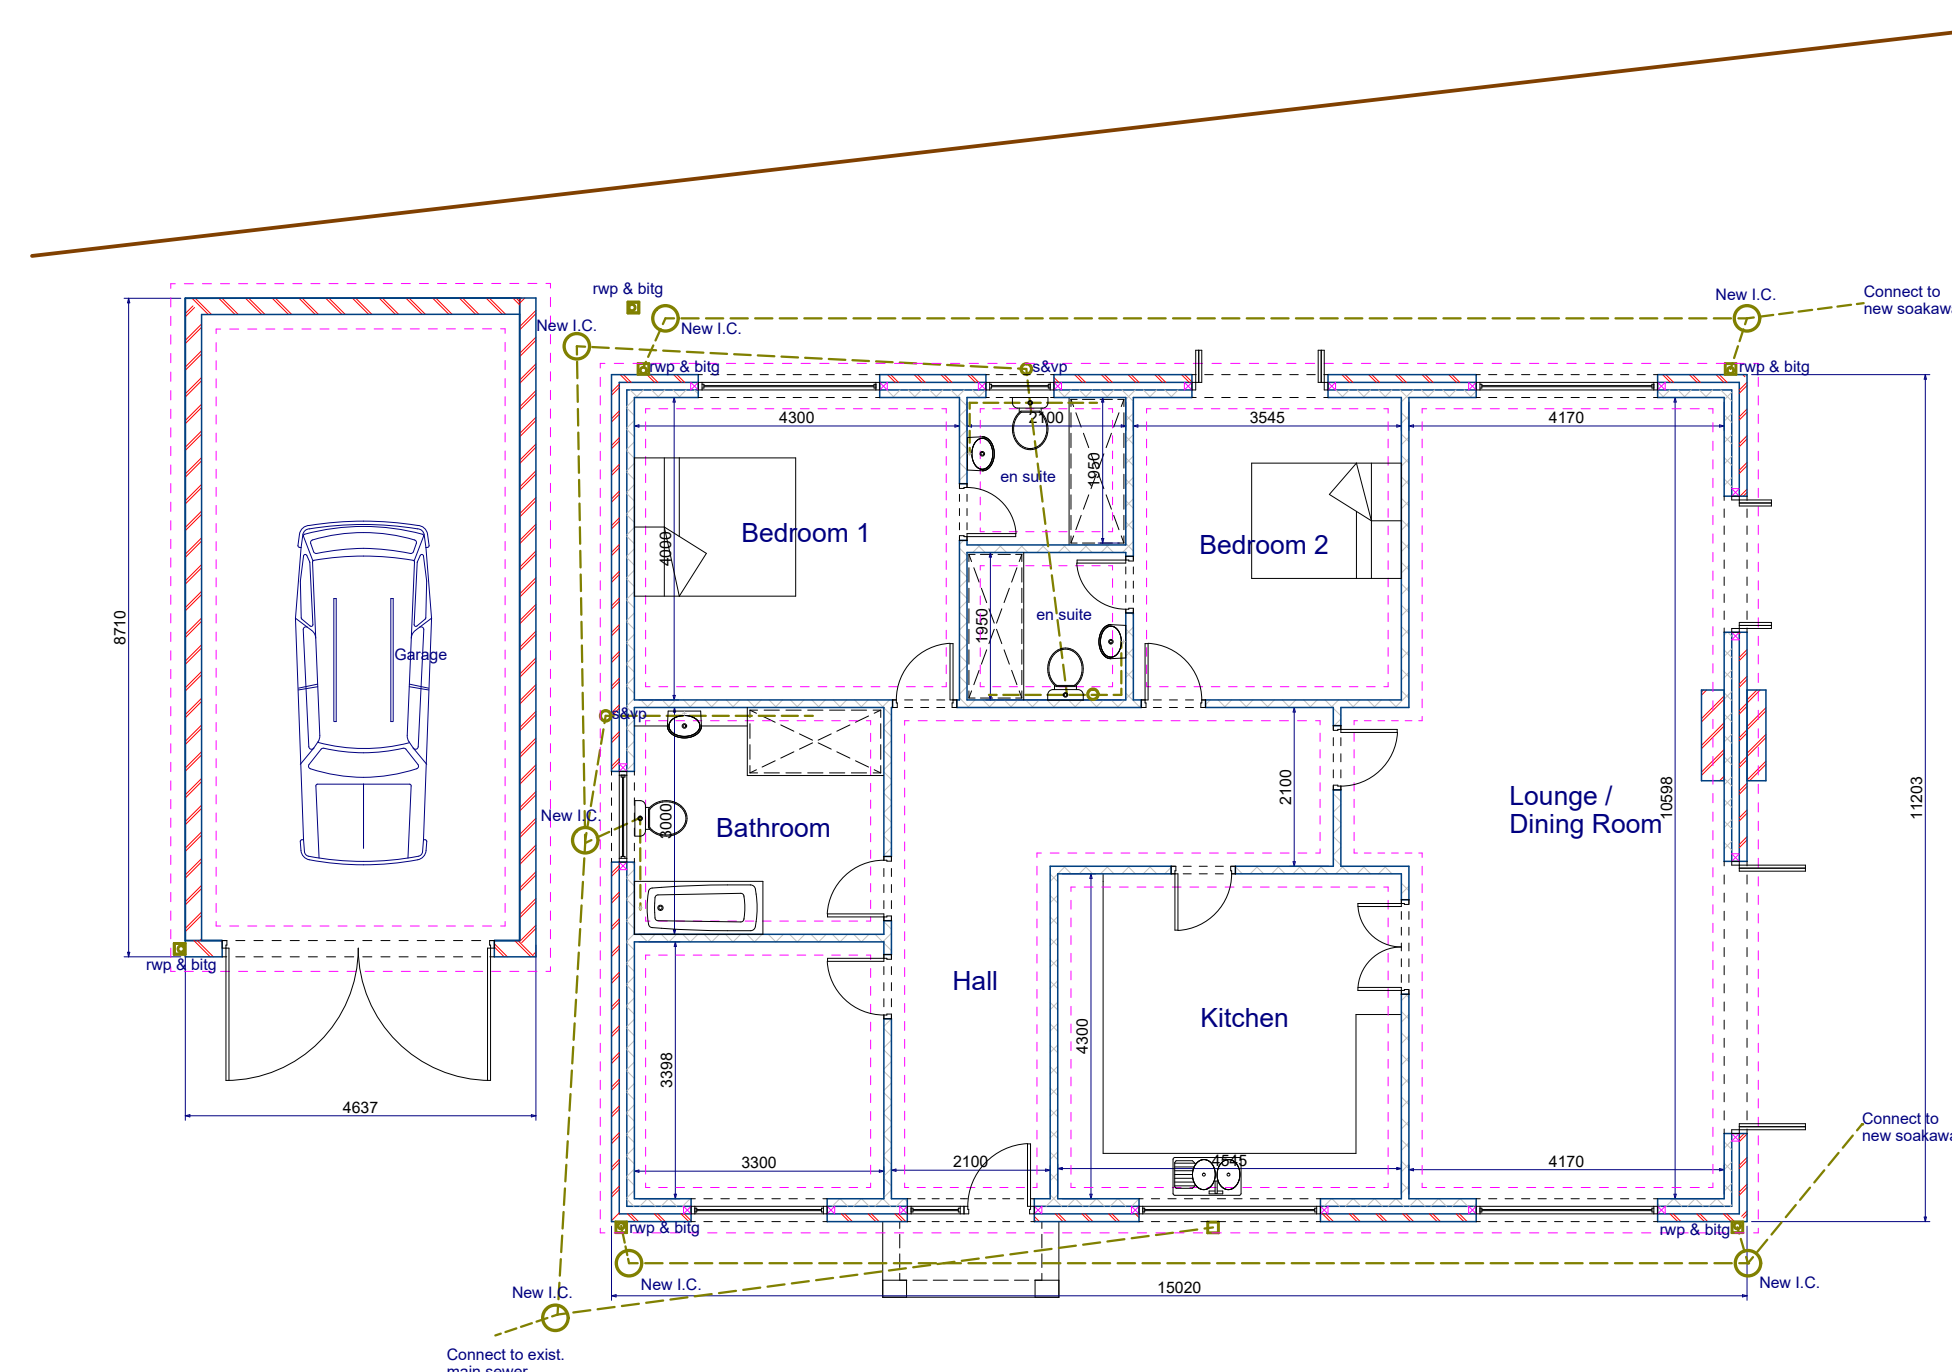

Proposed Ground Floor Plan

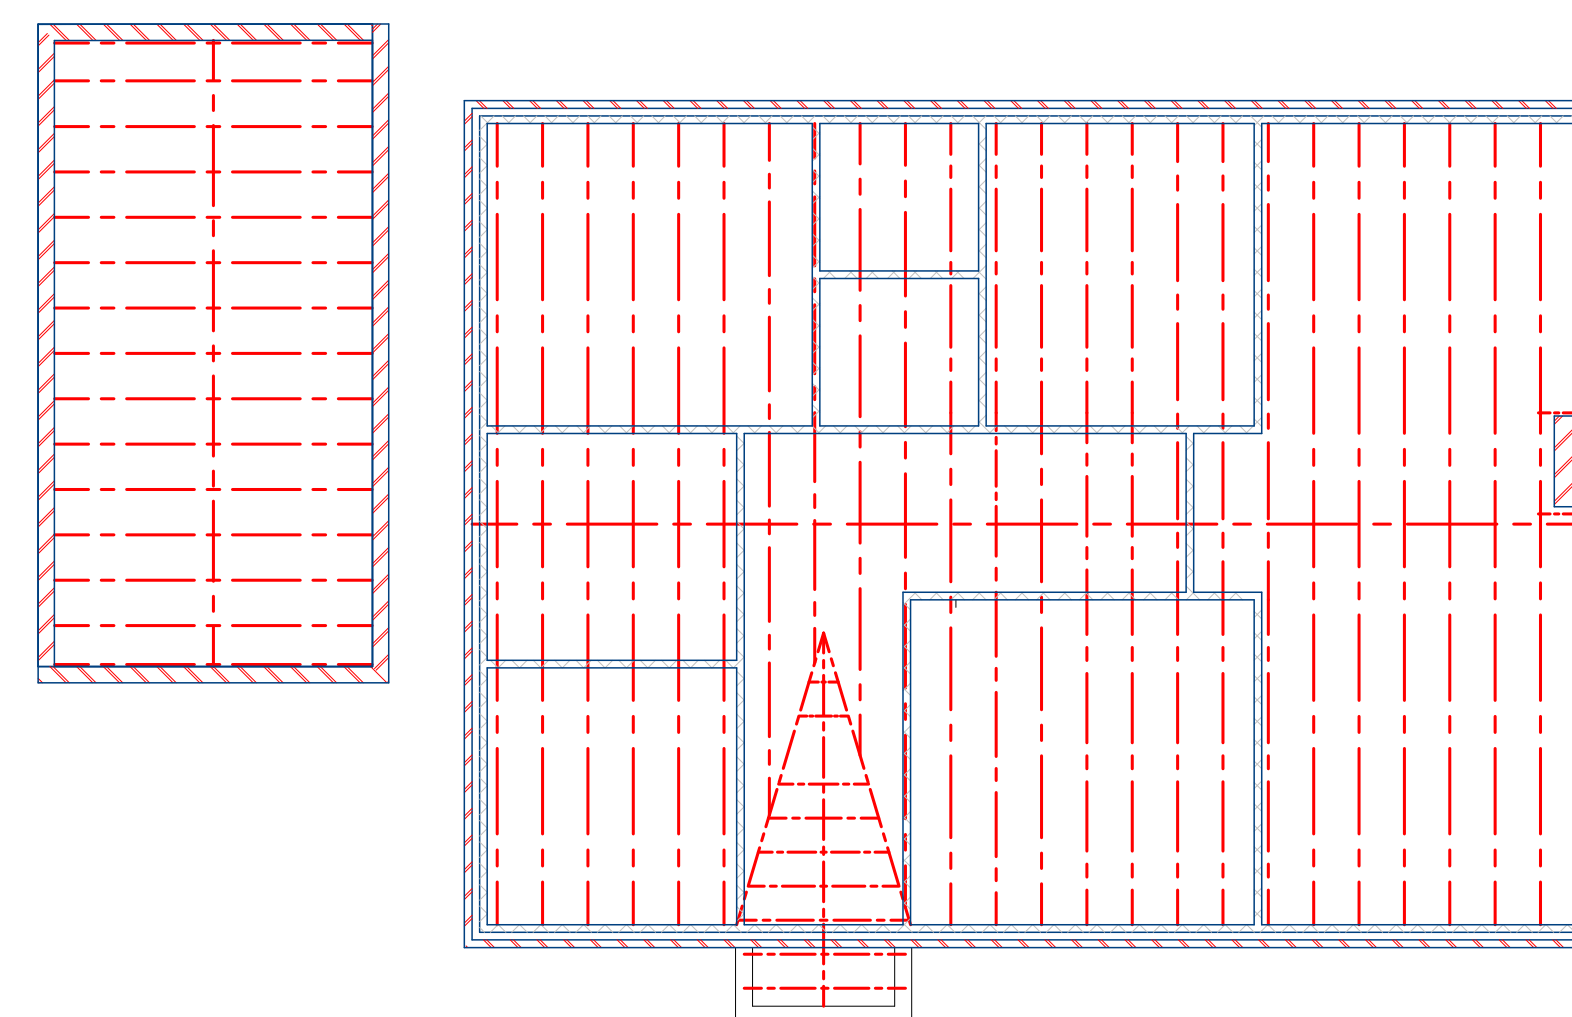

Proposed Roof Plan

Project
Proposed Detached Bungalow
Land behind
42-44 Main Street
Carlton
Nuneaton
CV13 OE2

Client
Mr D.Bream

Drawing No.
DPM936/02

Date
November 2024

Drawn by
D.P.

Page Size - A1

Scale
1:100

5000 mm

DPM (Design Project Management) Services Limited
Tel: 01510 563068 Mob: 07827 940313
Email: david@dpm-services.co.uk
Website: <http://dpm-services.co.uk>

DPM(Design Project Management) Services Ltd drawings and specifications remain the property of DPM (Design Project Management) Services Ltd. No reproduction shall be permitted without prior permission.
Do not scale off the drawings for setting out and/or the manufacture of specialist items

