



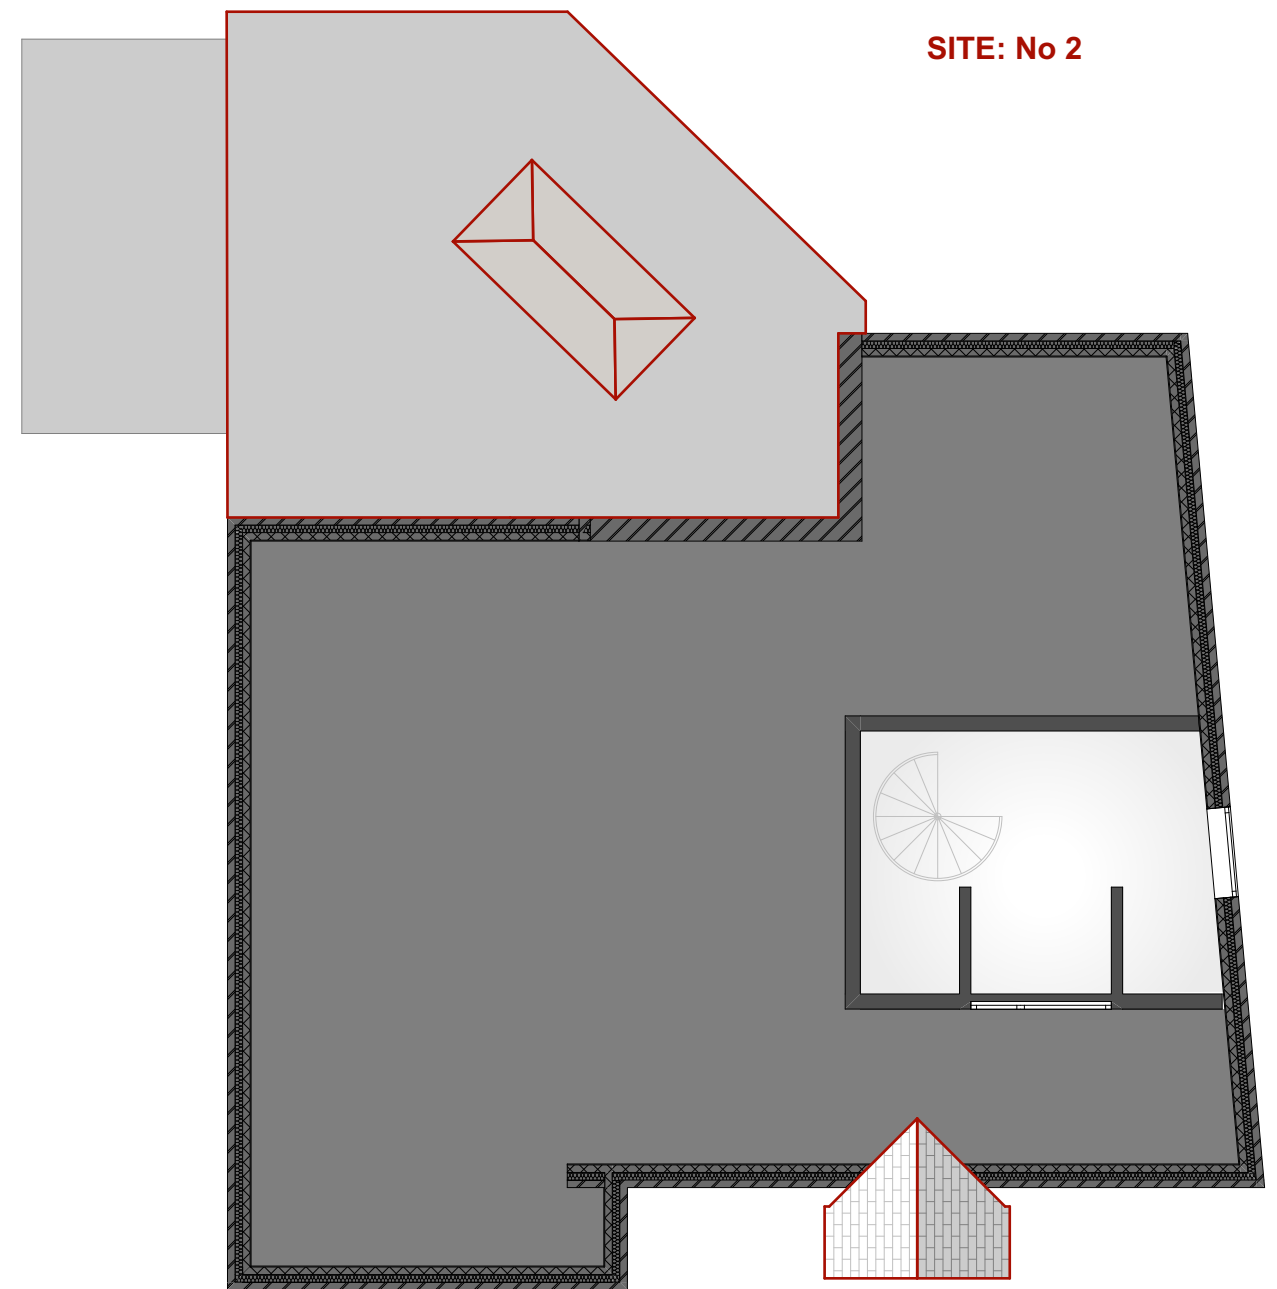



PORPOSED - Ground Floor Plan

SCALE 1:100@A3

 

PORPOSED - First Floor Plan

SCALE 1:100@A3

  

Project

2 Old Forge Road, Fenny Drayton,
CV13 6BD

Client

Mr Richard Johnson

Drawn By

FreeForm

Architectural
Services

Project No.

2528

Layout Title

Proposed Plans

Drw No.

2528-04

Scale

1:100

Copyright of this drawing belongs to
FreeForm Design and Build Ltd. Reproduction
in any form is forbidden without the prior
written permission of the copyright holder.