


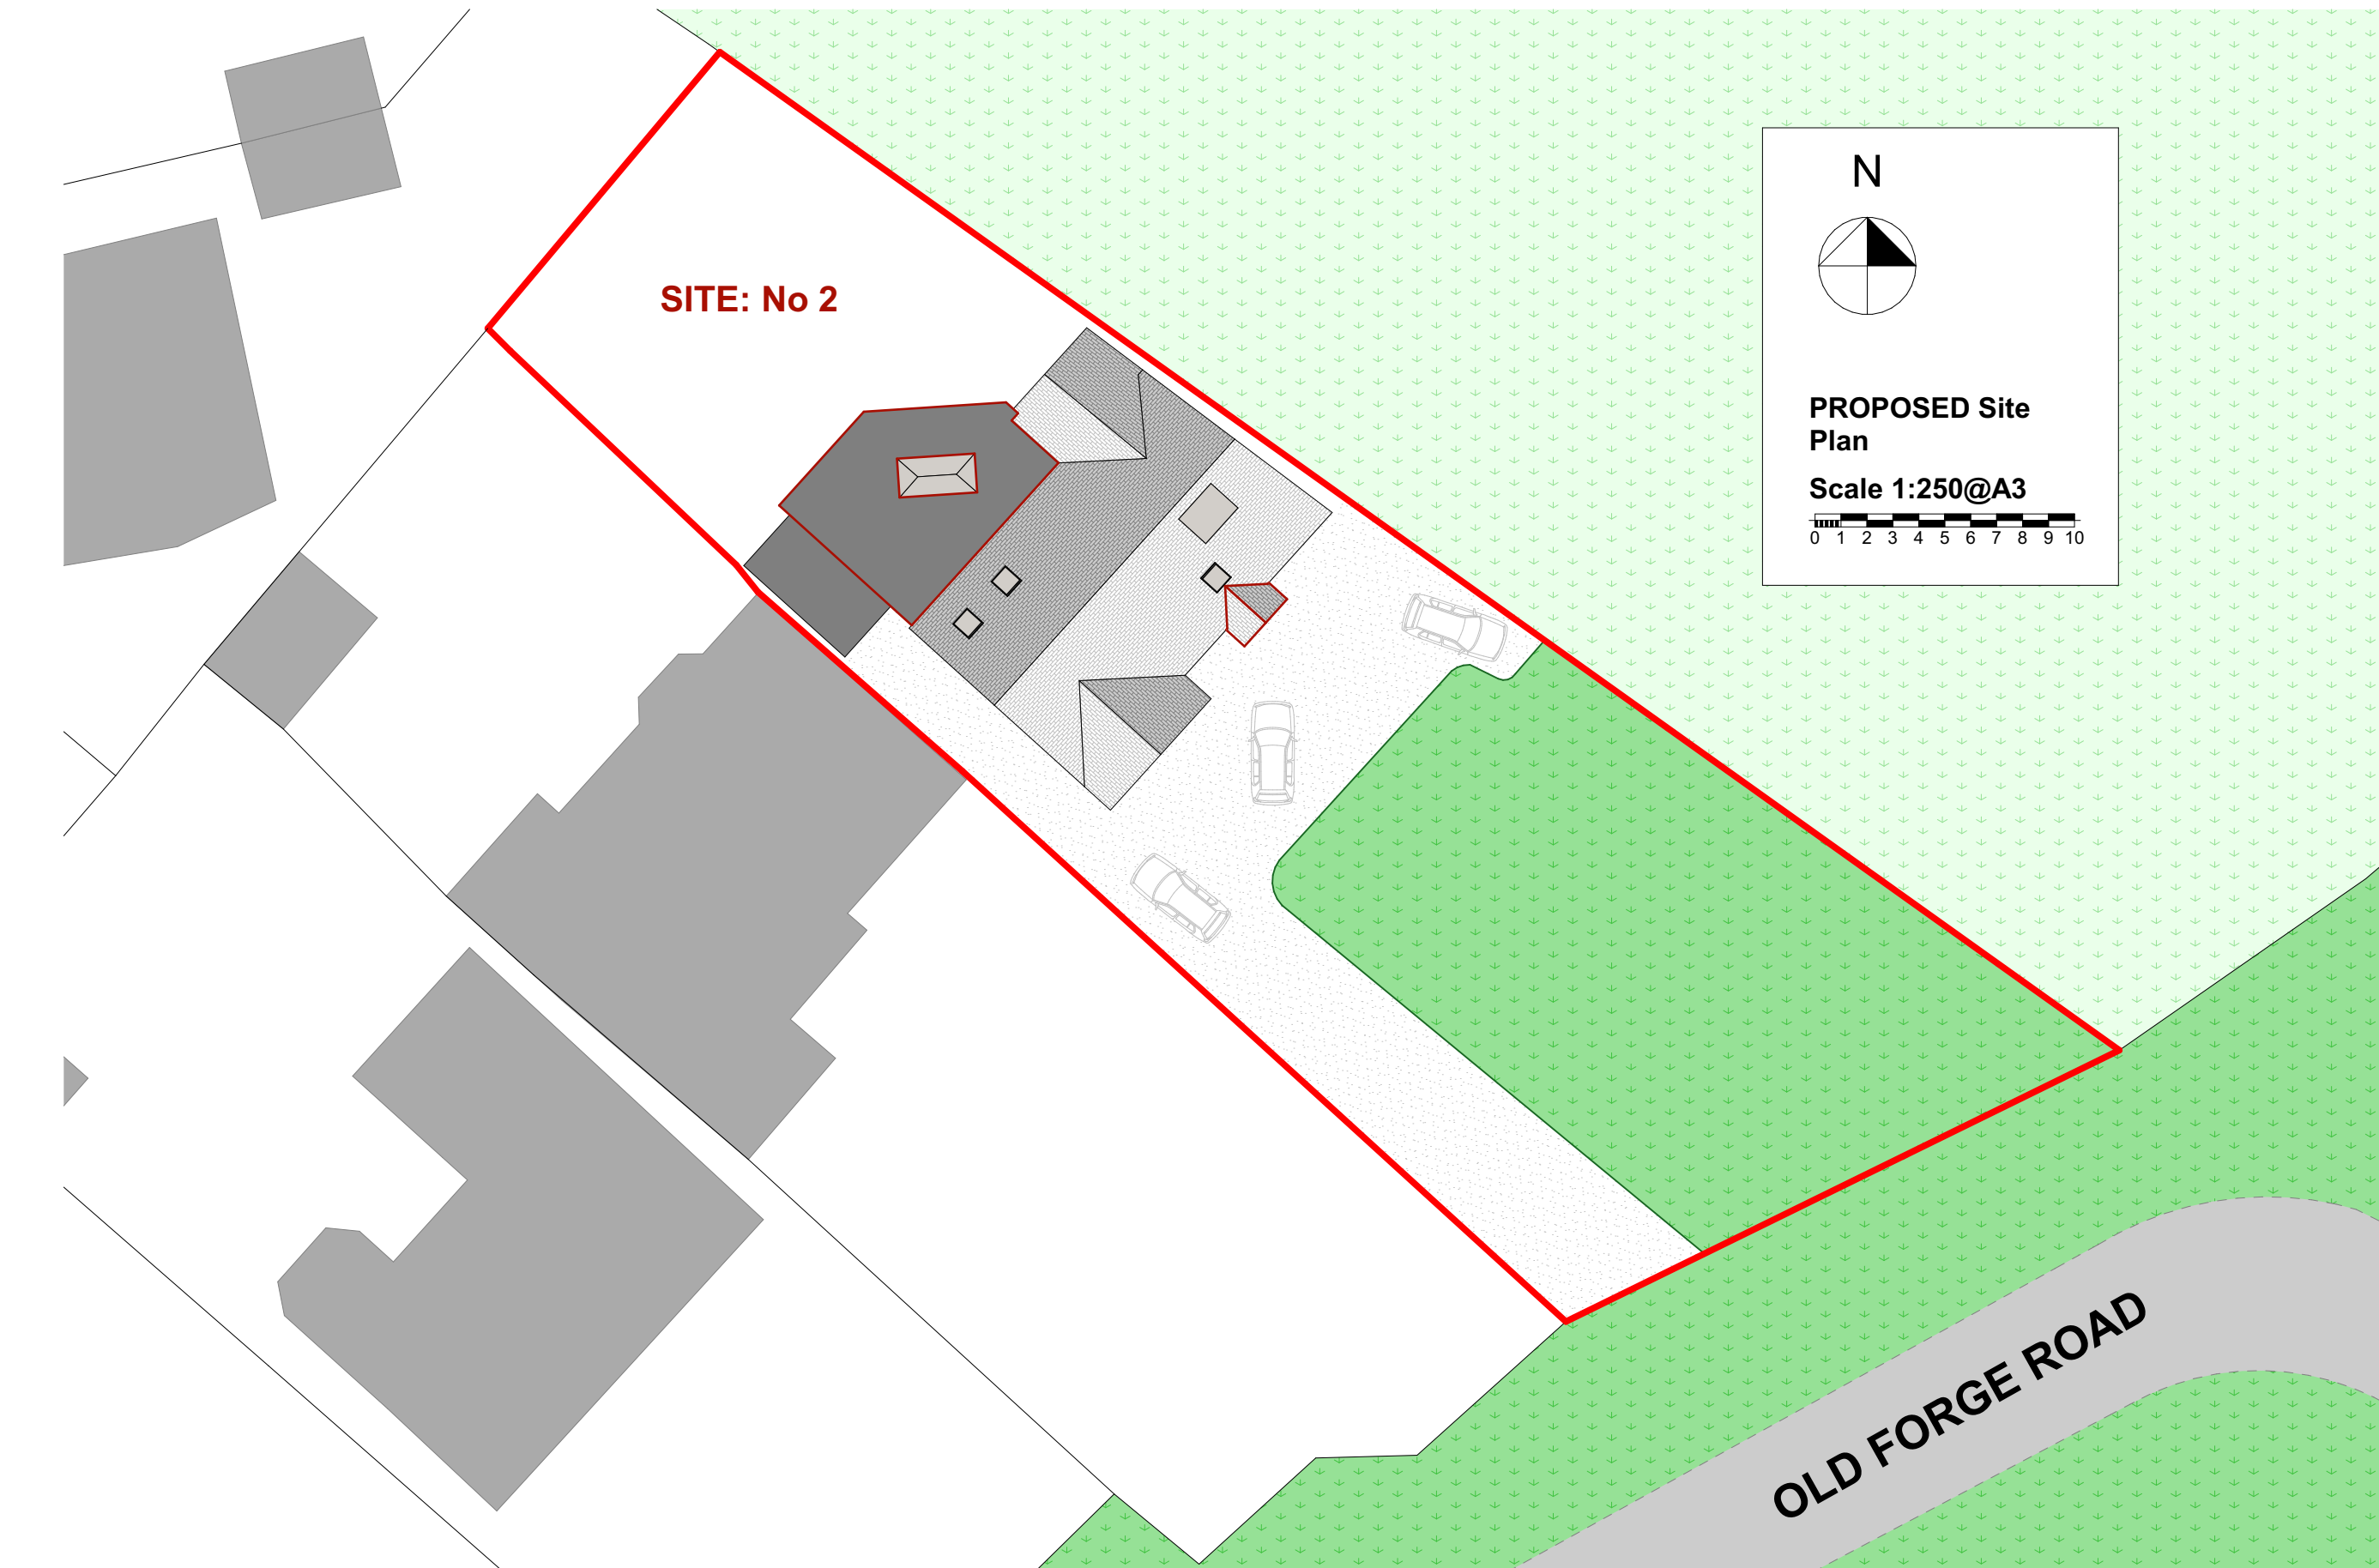

Project

Client

Drawn By

Drw No.

Scale

2 Old Forge Road, Fenny Drayton,
CV13 6BD

Mr Richard Johnson

FreeForm

Architectural
Services

Project No.

2528

Layout Title

Proposed Site Plan

2528-02b

1:250

Copyright of this drawing belongs to
FreeForm Design and Build Ltd. Reproduction
in any form is forbidden without the prior
written permission of the copyright holder.