


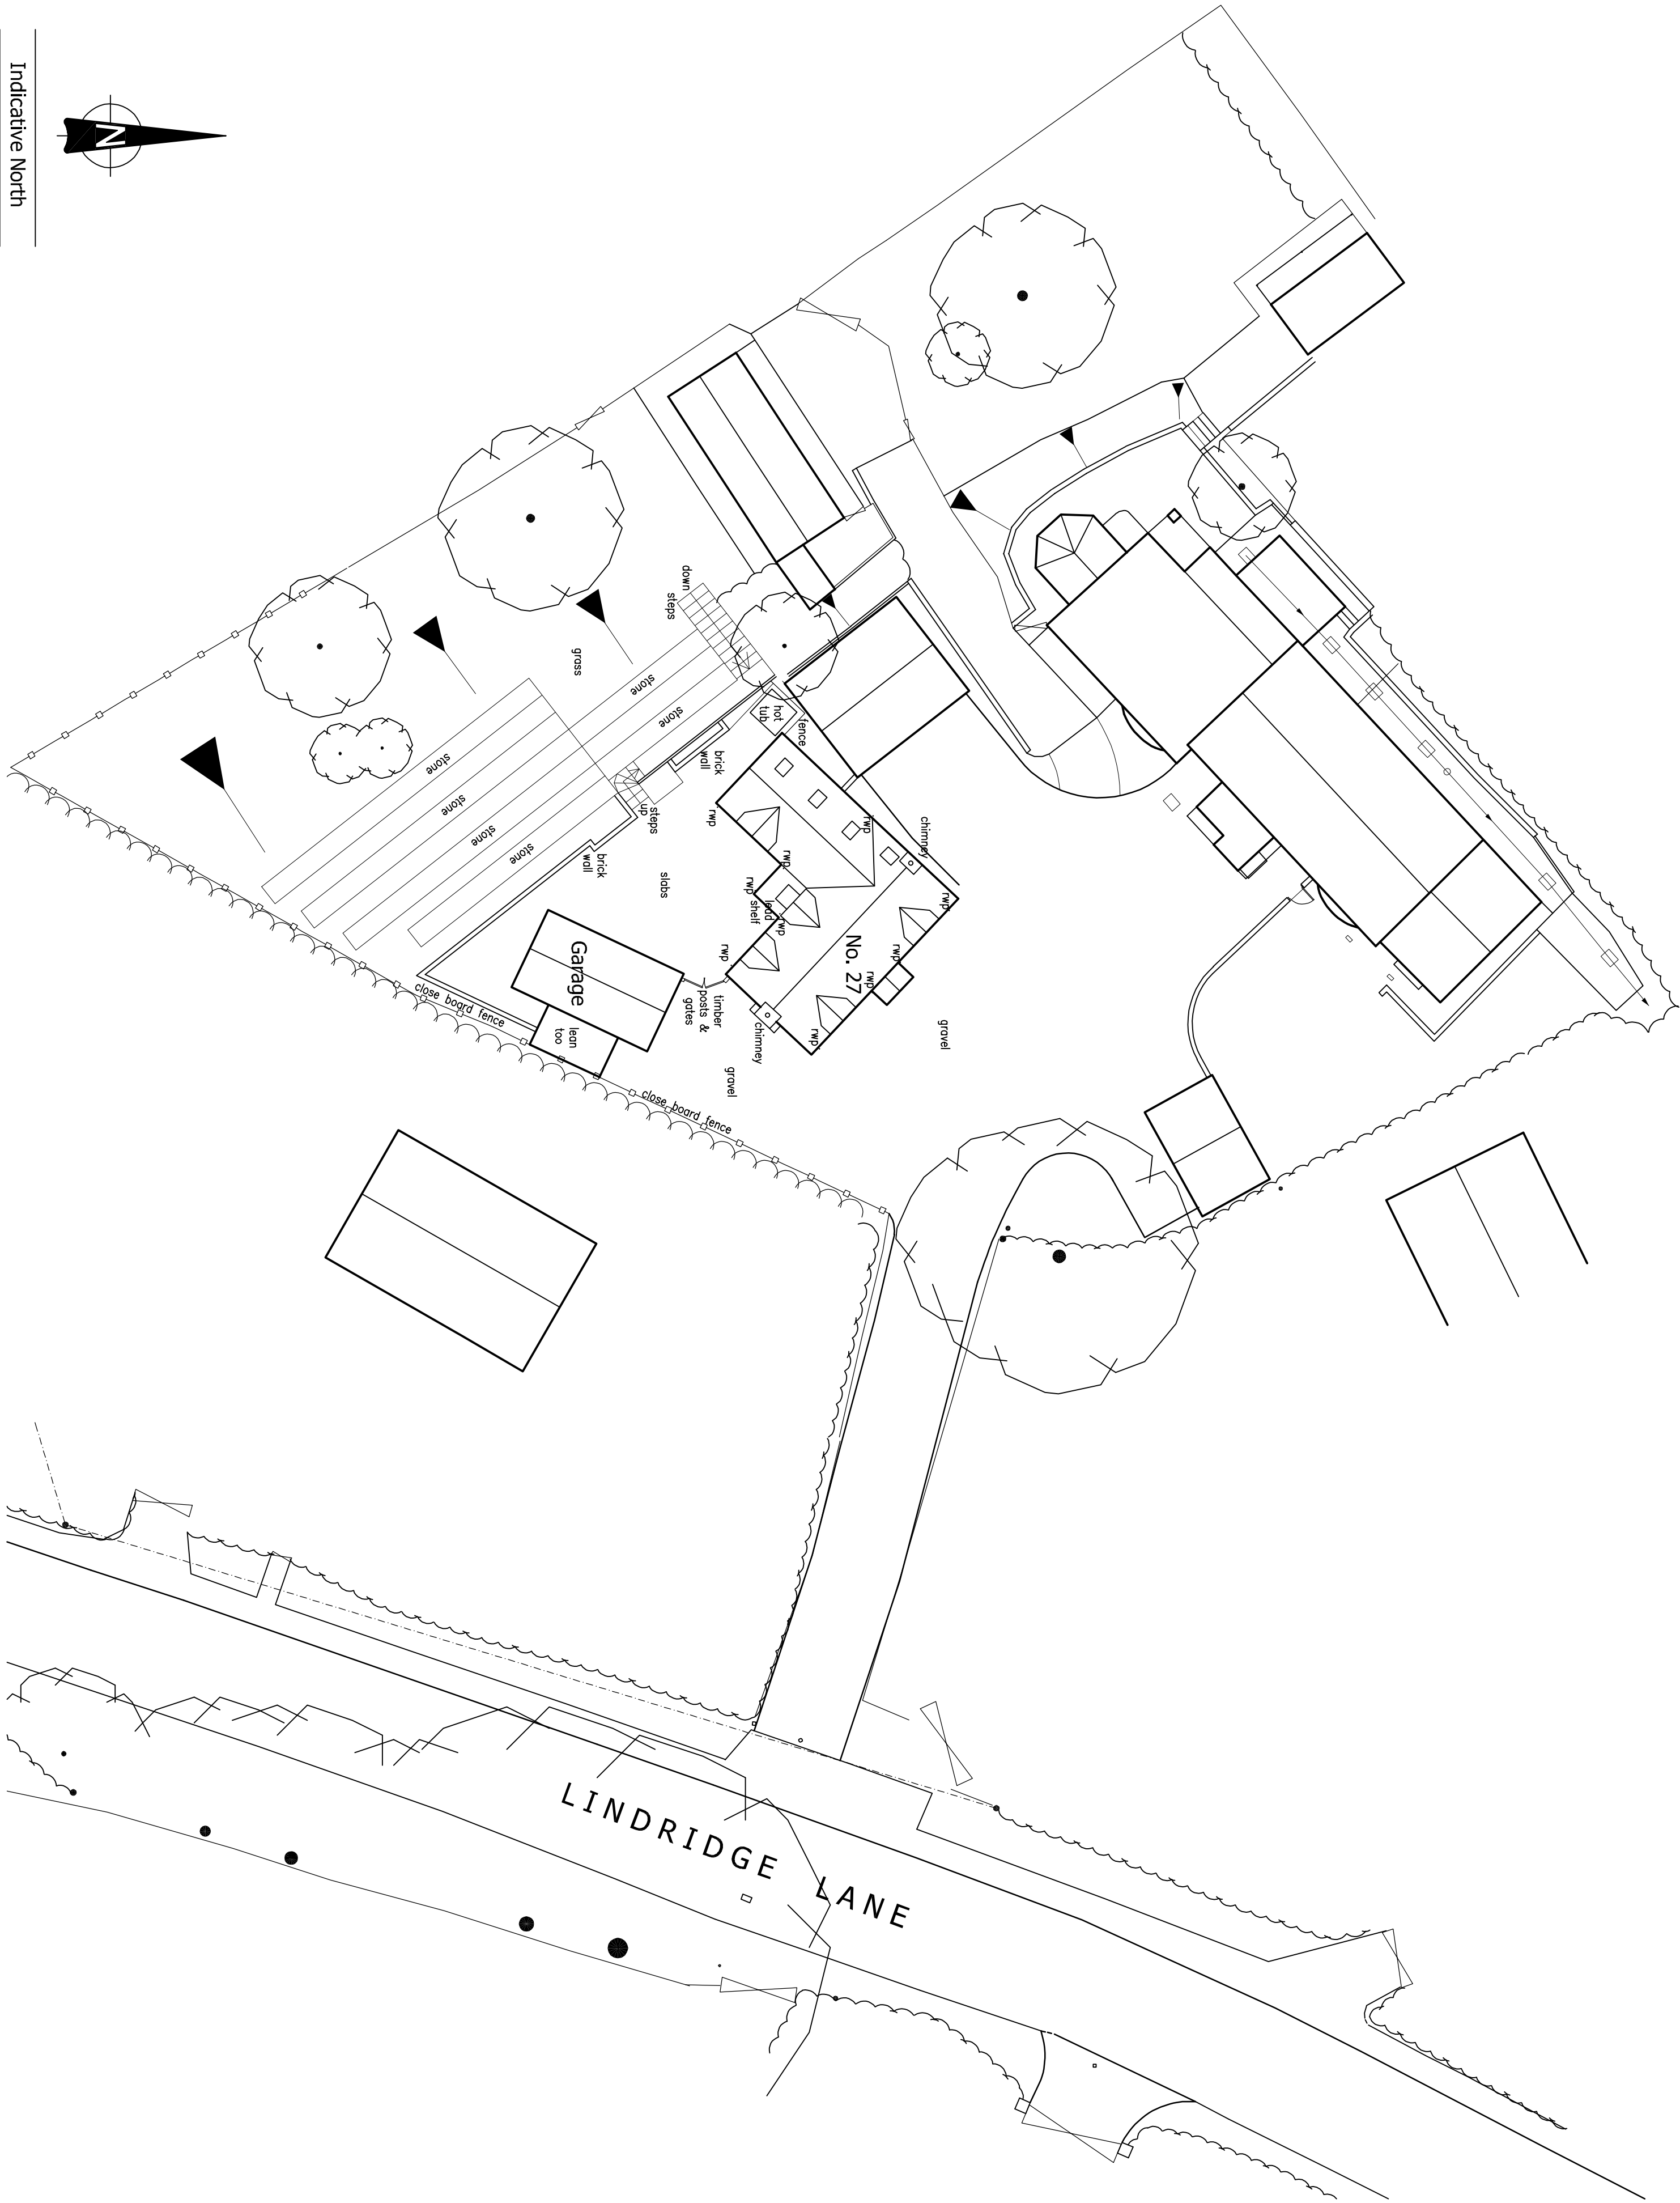


Indicative North

Existing Site and Roof Plan
Scale 1:200

EXISTING DETAILS

27 LINDRIDGE LANE - DESFORD - LEICESTERSHIRE

 

Revisions: A Drawing Updated 21.05.24

DG DAVID GRANGER
ARCHITECTURAL DESIGN LTD

David Granger Architectural Design Ltd
The Old Cottage Hospital
Leicester Road
Ashby de la Zouch
Leicestershire
LE65 1DB
T 01530 560939
W www.davidgrangerdesign.com

Project
27 Lindridge Lane
Desford
Leicestershire

Client
Mr and Mrs E. Shiels

Drawing
Existing Details
Sheet 1 of 4

Drawing
Number 24.4412.01 A

Date: April 2024

Scale: As Shown Drawn By: CW/JH Checked By: SF

Figured dimensions must be taken in preference to scaled dimensions and any discrepancies are to be referred to David Granger Architectural Design Limited. Drawings, specifications, calculations, and any other documents are the property of David Granger Architectural Design Limited. All rights are reserved. © David Granger Architectural Design Limited. Ordnance Survey Data © Crown Copyright. All Company Reg. No. 560939.