





Proposed Front Elevation
Scale 1:50

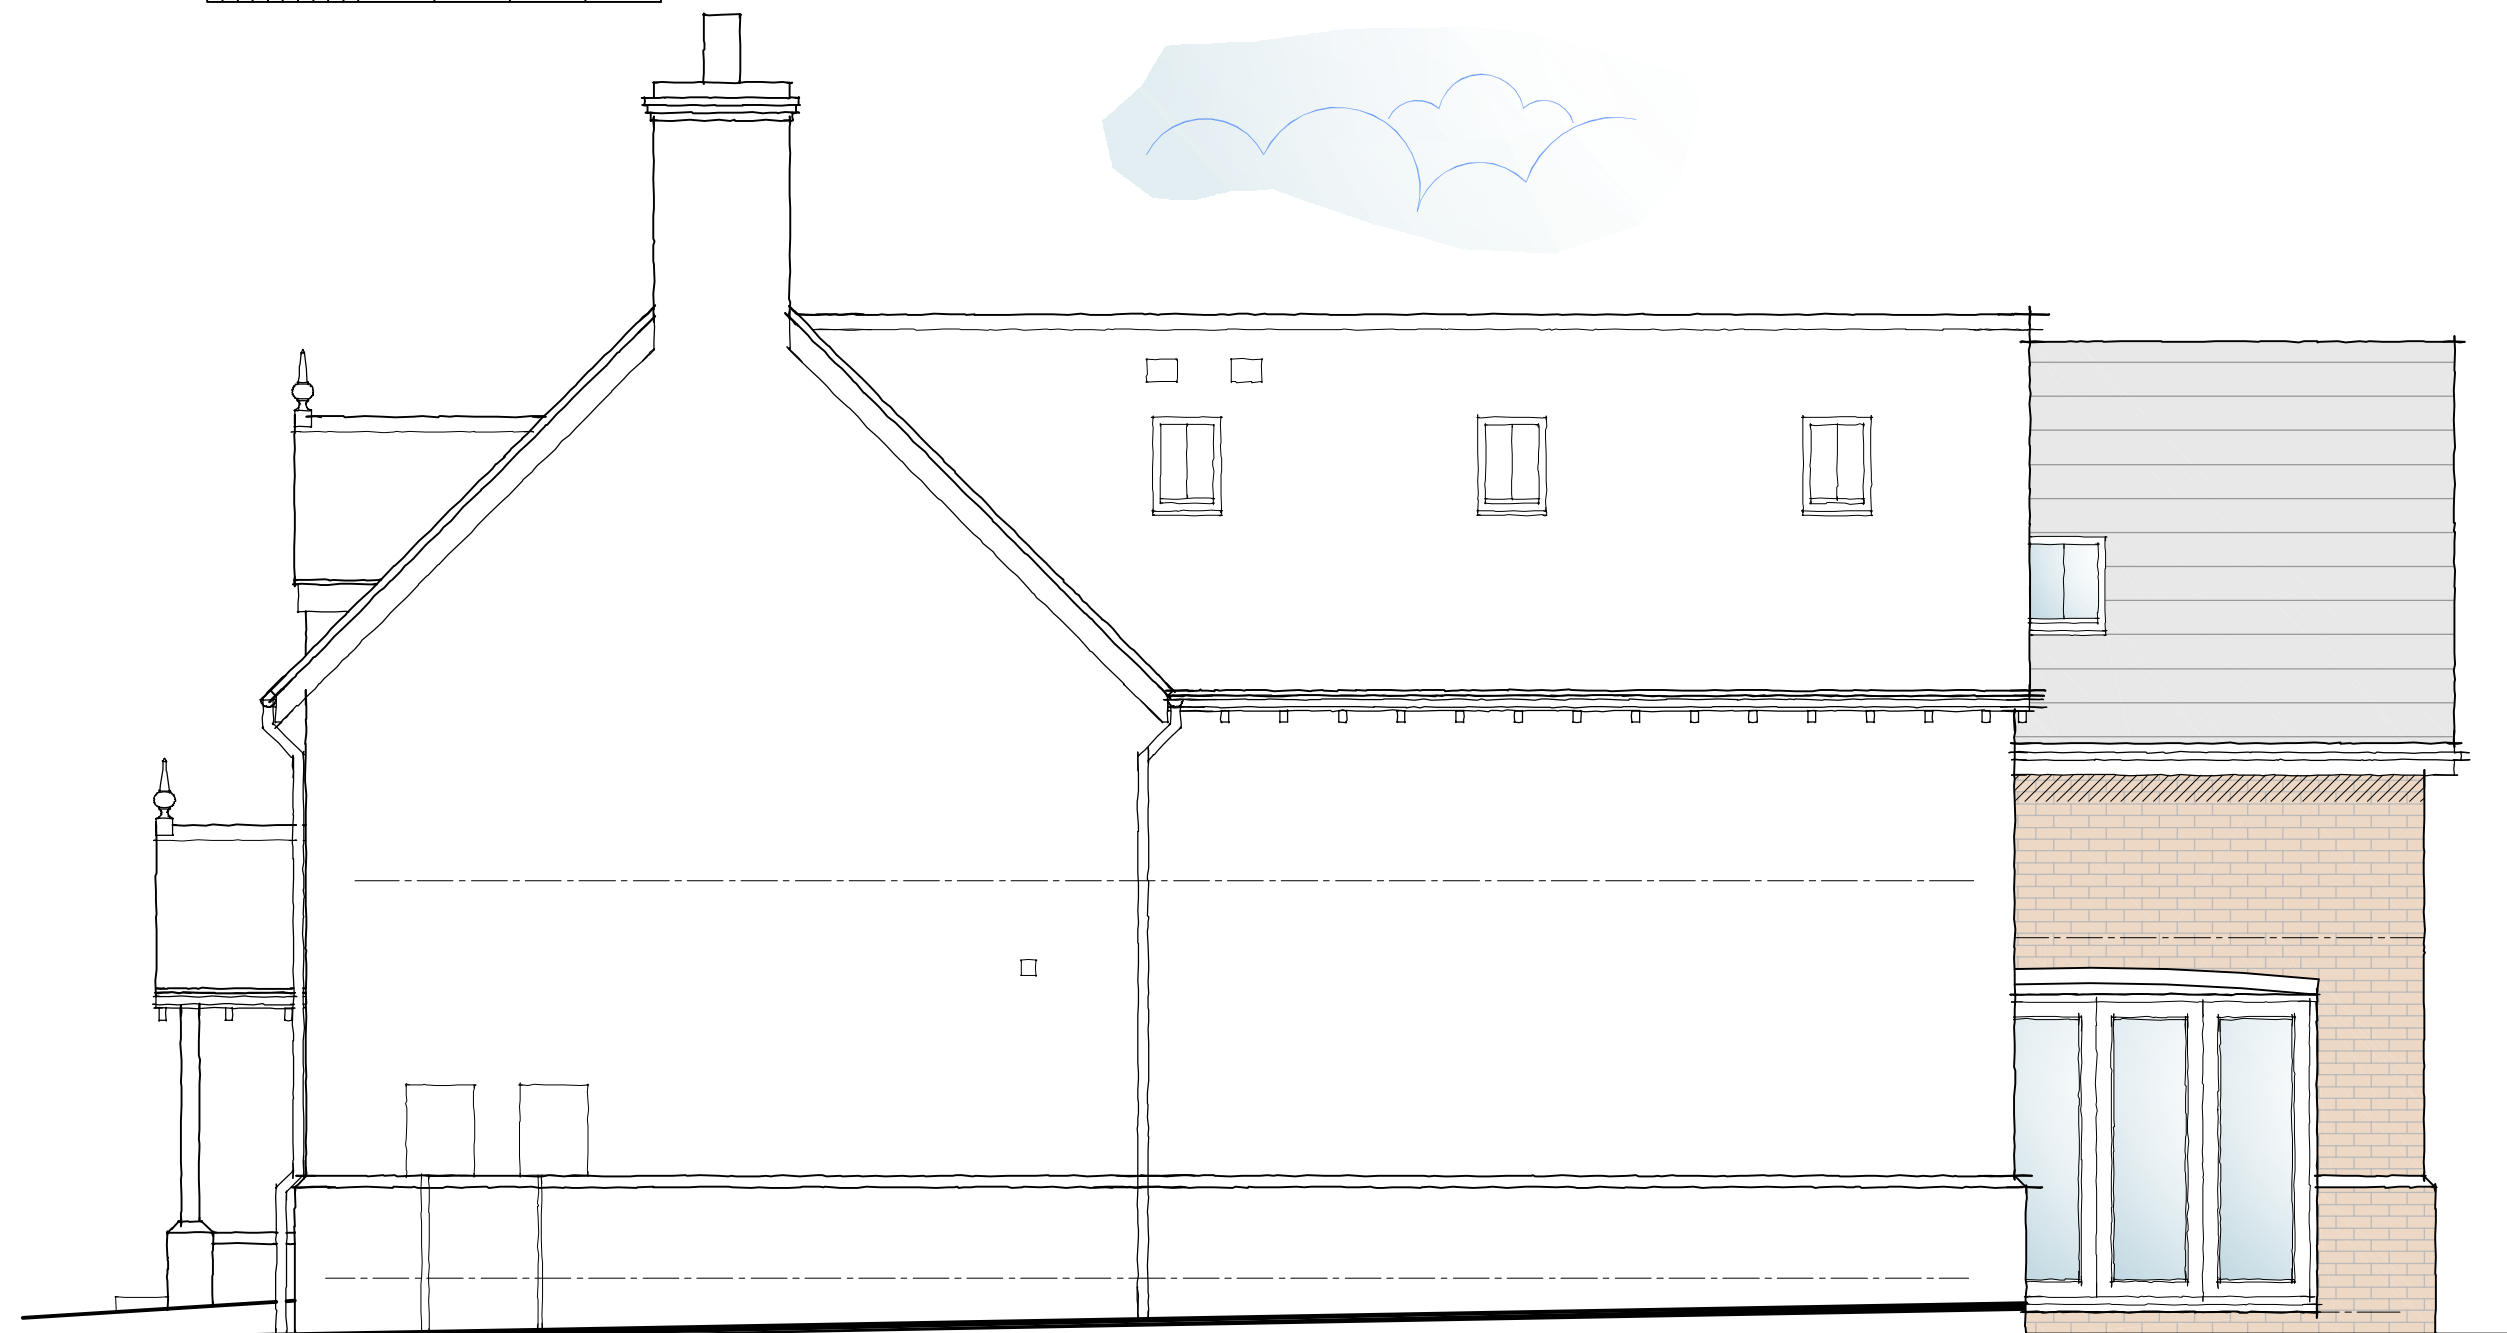

Proposed Side Elevation
Scale 1:50



Proposed Side Elevation (Internal)
Scale 1:50

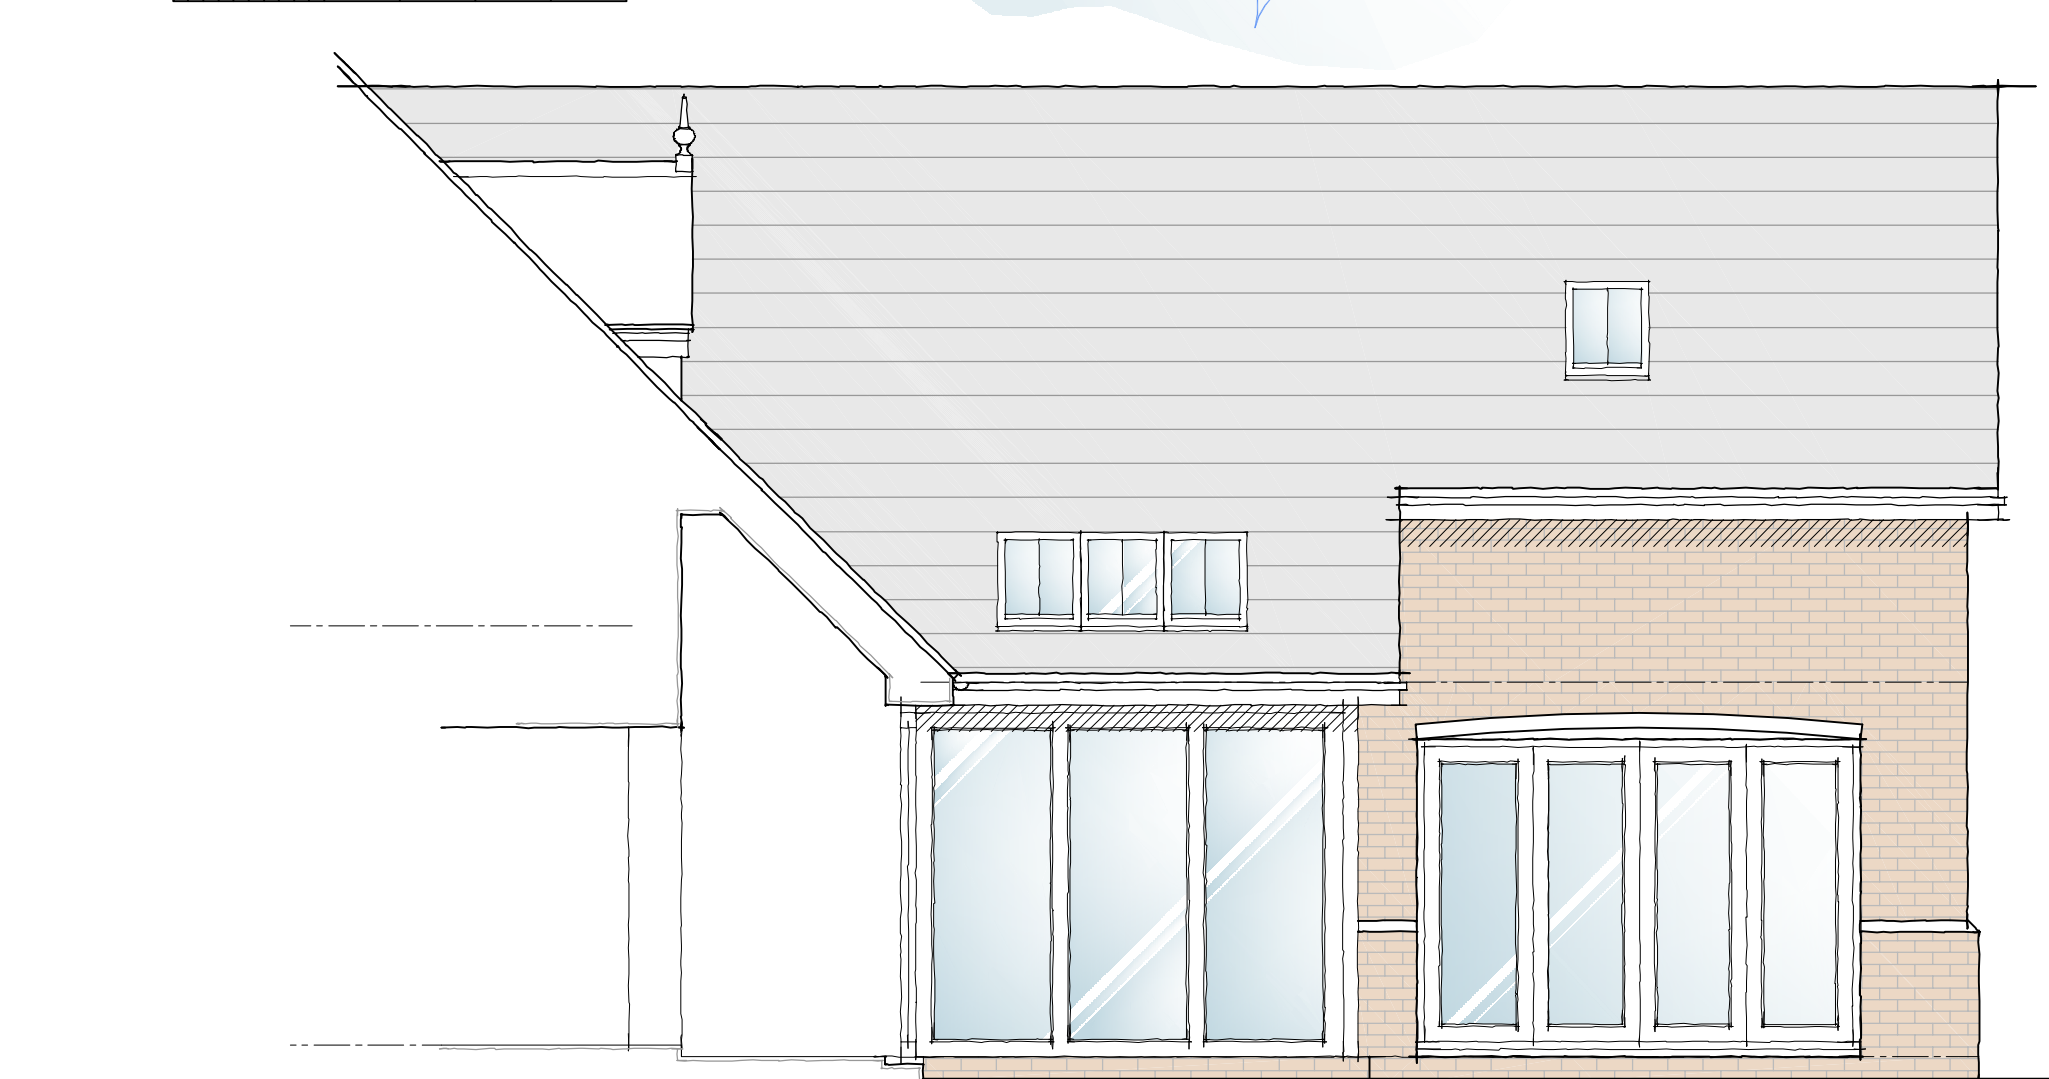

Proposed Rear Elevation
Scale 1:50



DETAILED PLANNING PROPOSALS

PROPOSED EXTENSIONS AND ALTERATIONS - 27 LINDRIDGE LANE -
DESFORD - LEICESTERSHIRE

Notes

This drawing is to be read in conjunction with
Drawing No.'s 24/4412/01-04 'Existing Details'

MATERIALS SCHEDULE:

- Facing brickwork
- Timber windows
- Rooflights
- Slate roof to match existing
- Glazed Juliet Balcony
- Sliding/folding doors
- French doors
- Exposed Rafter Feet

Revisions: A Clients Amendments

05.08.2024

DG DAVID GRANGER
ARCHITECTURAL DESIGN LTD

David Granger Architectural Design Ltd
The Old Cottage Hospital
Leicester Road
Ashby de la Zouch
Leicestershire
LE65 1DB

T 01530 560939
W www.davidgrangerdesign.com

Project

Proposed Extensions & Alterations
27 Lindridge Lane
Desford
Leicestershire

Client

Mr & Mrs E. Shiels

Drawing

Detailed Planning Proposals
Sheet 2 of 3

Drawing
Number 24.4412.11 A

Date: July 2024

Scale: As Shown Drawn By: LS/JH Checked By: MS

Figured dimensions must be taken in preference to scaled dimensions and any discrepancies are to be referred to David Granger Architectural Design Limited. Contractors, subcontractors and suppliers must verify all dimensions on site before commencing any work or making any workshop drawings. All drawings are copyright of David Granger Architectural Design Limited. Ordnance Survey Data © Crown Copyright. All rights reserved. Licence No. AR100020449, Landmark Ref. LG0816 Company Reg. No. 5068912