




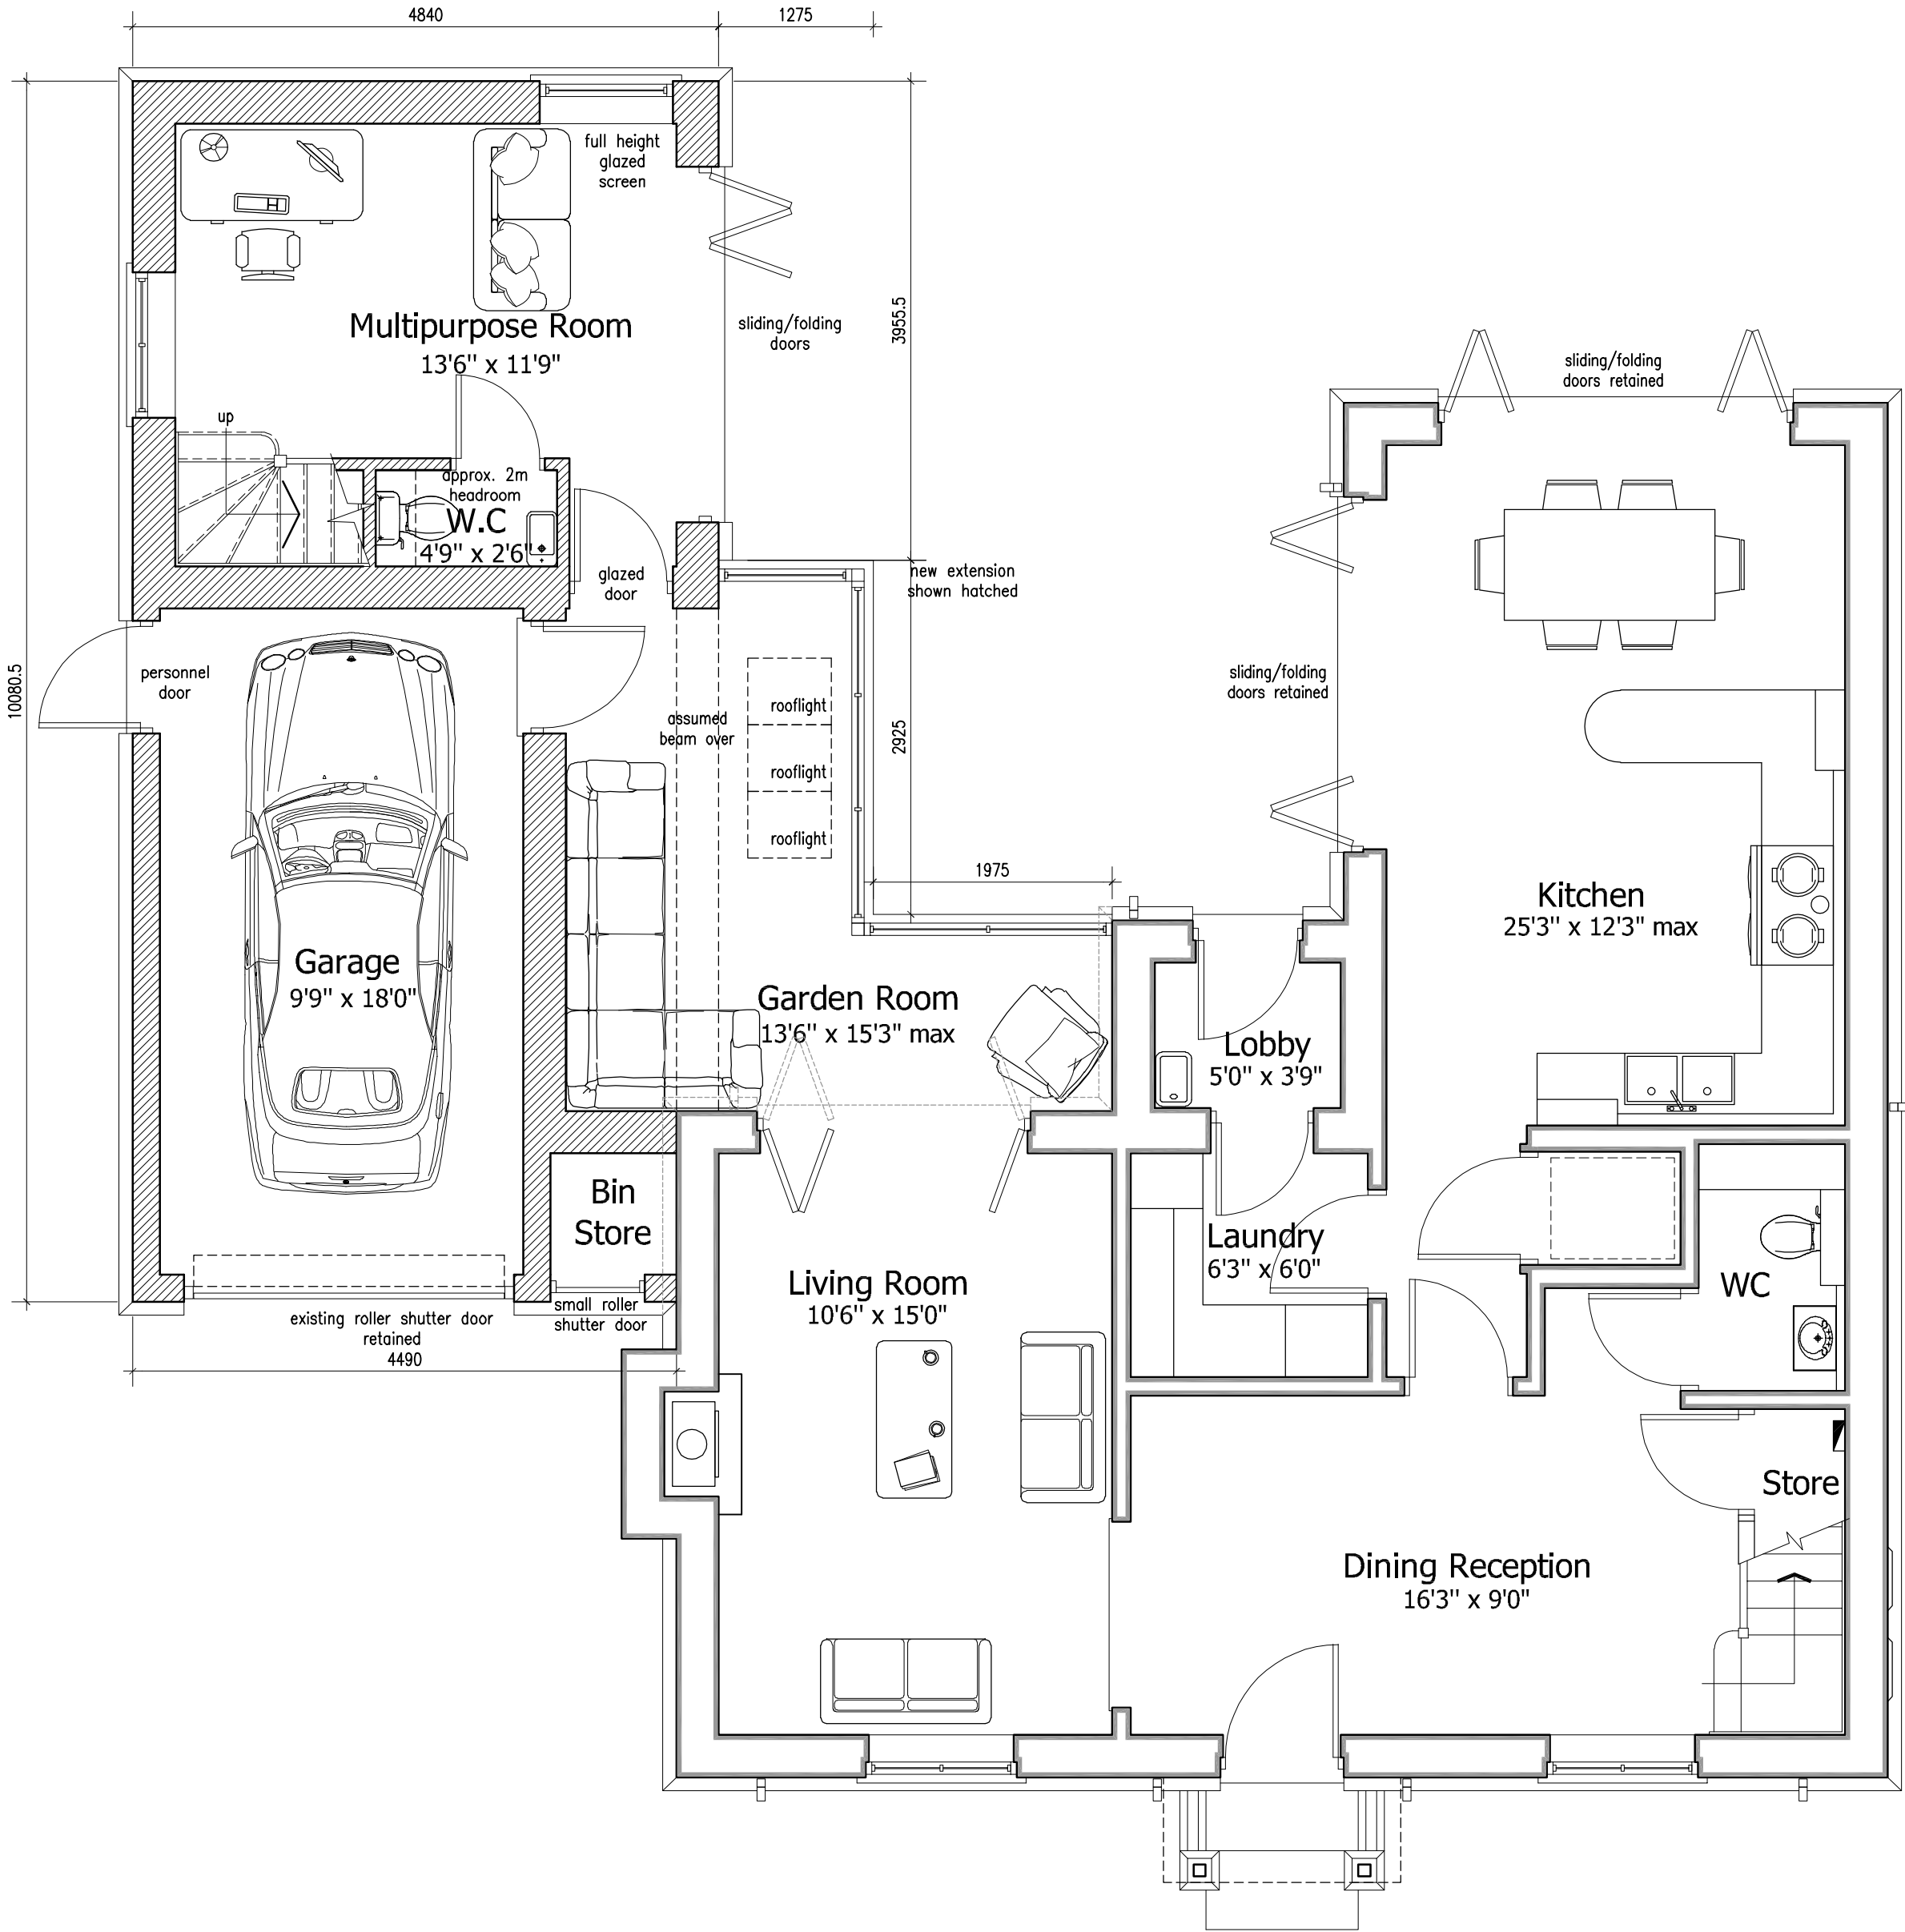

Proposed Ground Floor Plan
Scale 1:50

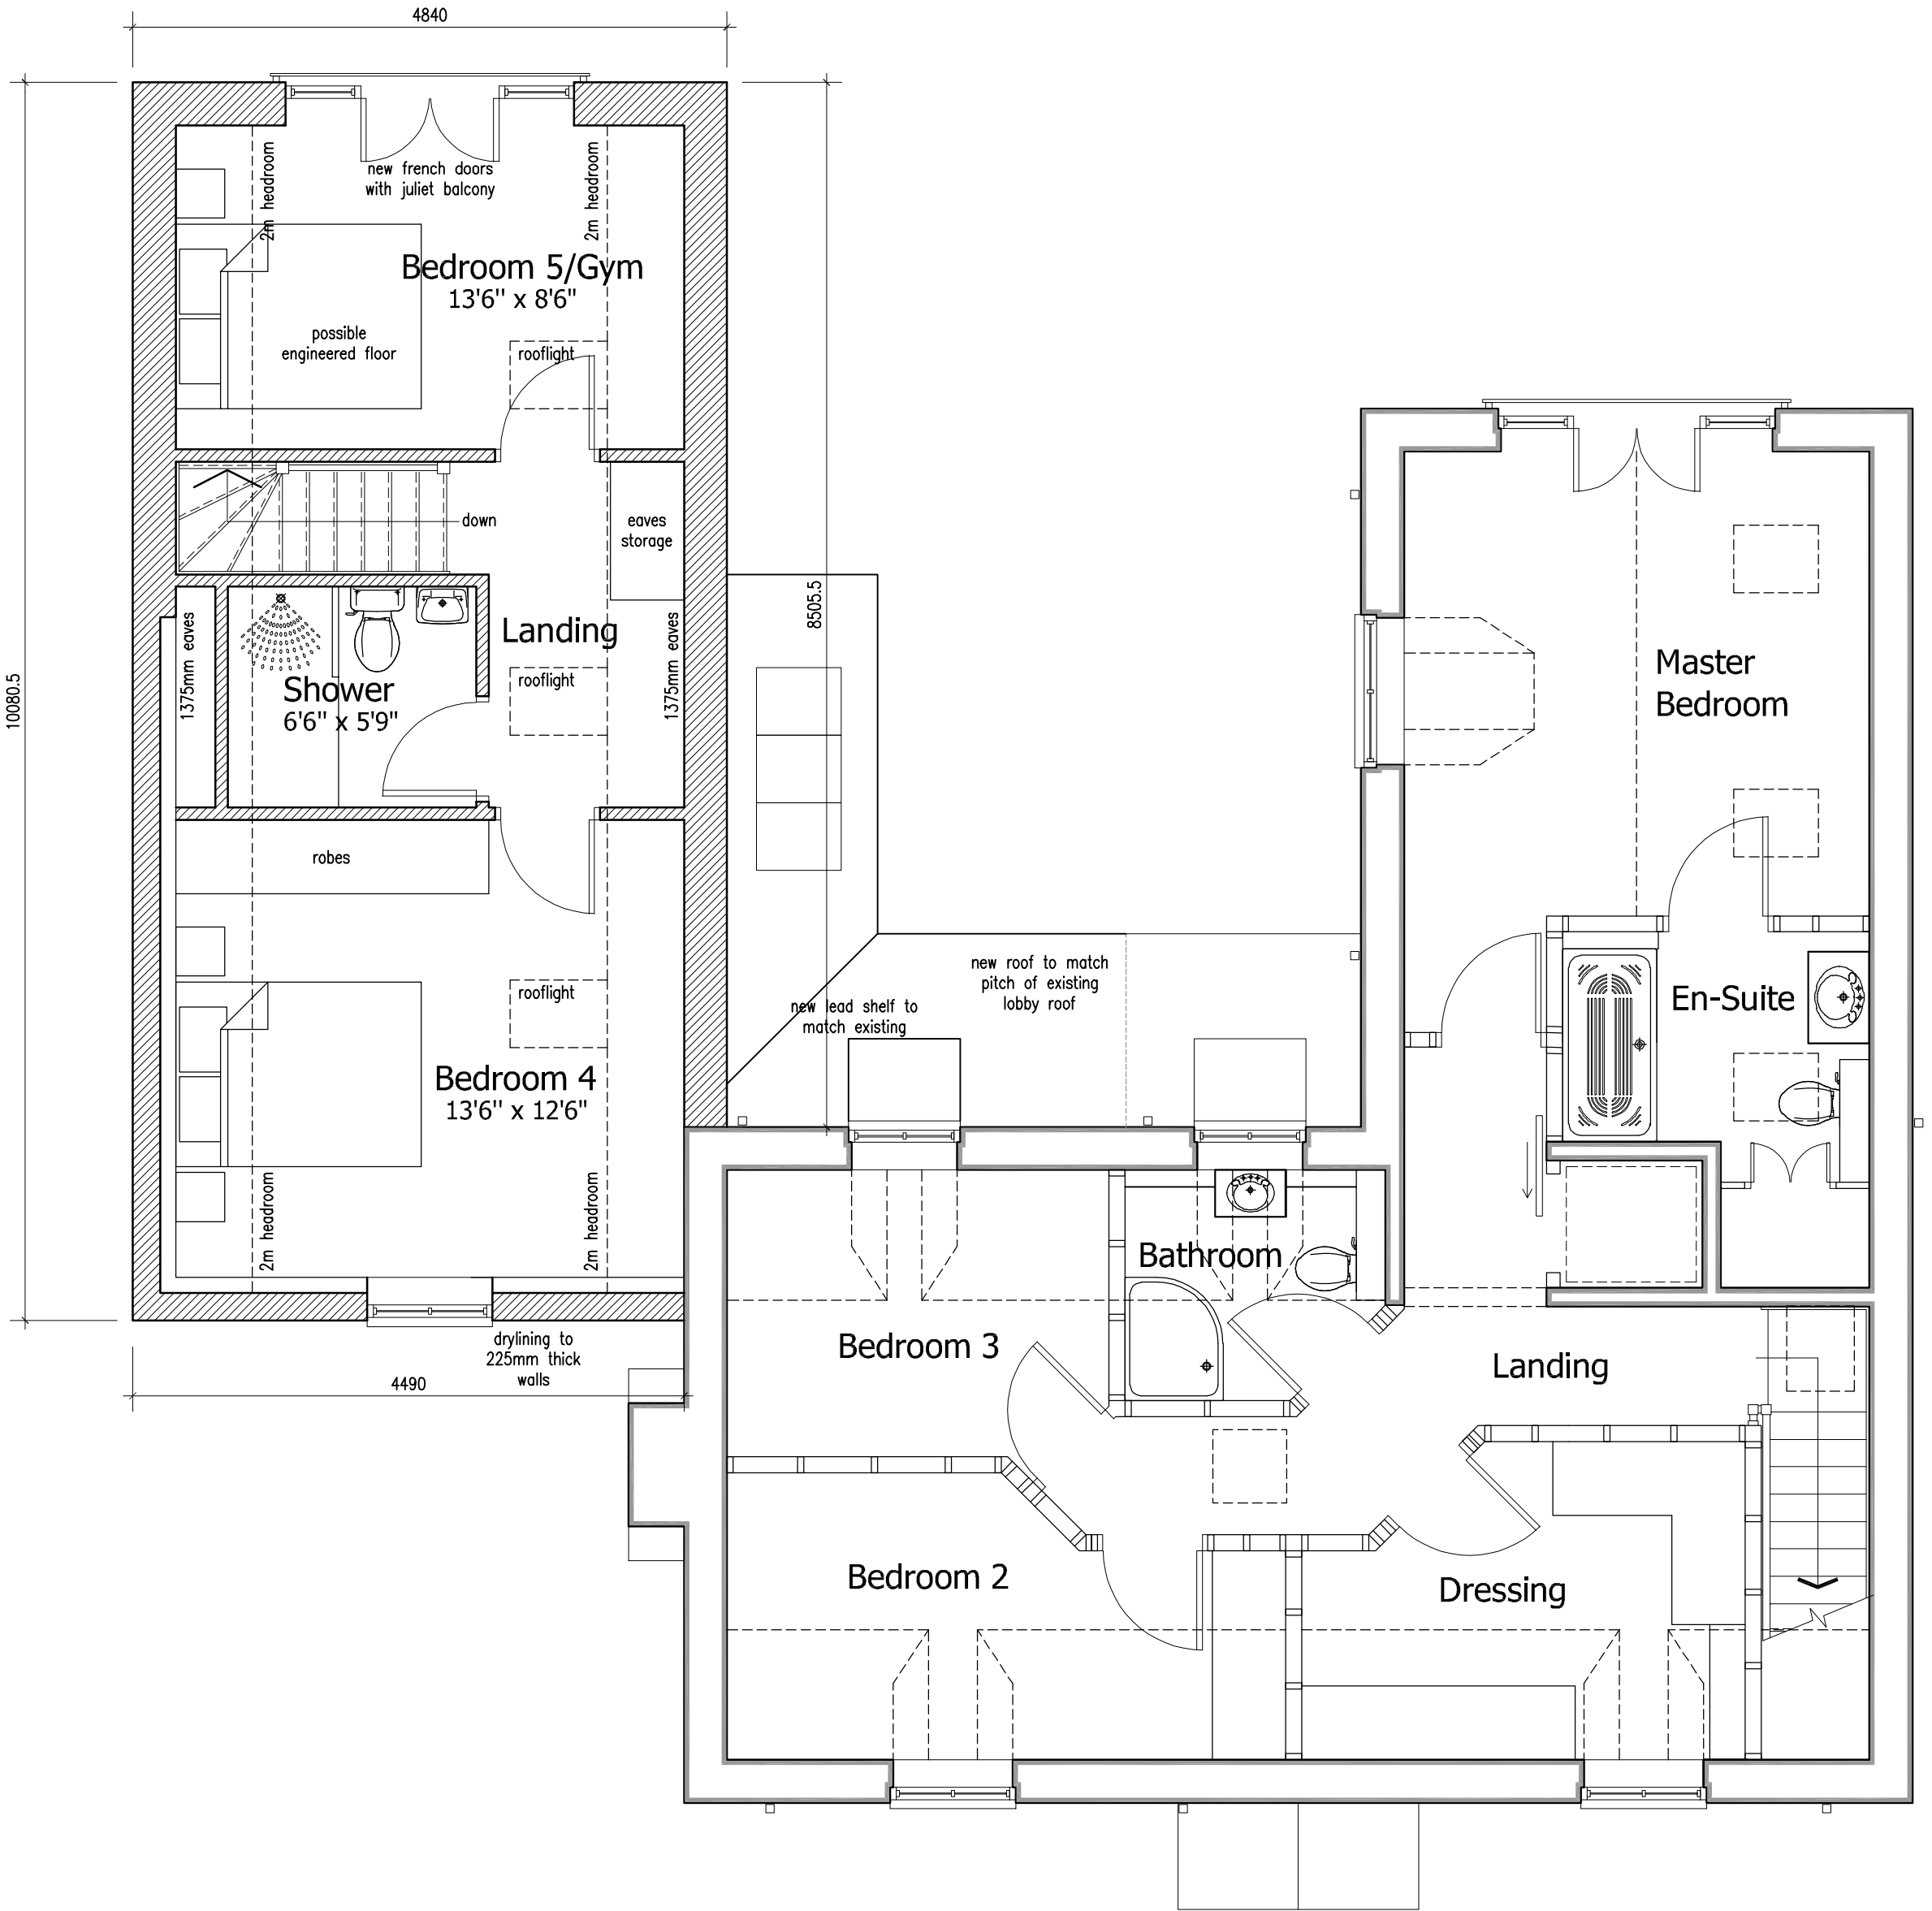

Proposed First Floor Plan
Scale 1:50

 

DETAILED PLANNING PROPOSALS

PROPOSED EXTENSIONS AND ALTERATIONS - 27 LINDRIDGE LANE - DESFORD - LEICESTERSHIRE

Revisions: A Clients Amendments 05.08.2024

DG DAVID GRANGER
ARCHITECTURAL DESIGN LTD

David Granger Architectural Design Ltd
The Old Cottage Hospital
Leicester Road
Ashby de la Zouch
Leicestershire
LE65 1DB

T 01530 560939
W www.davidgrangerdesign.com

Project

Proposed Extensions & Alterations
27 Lindridge Lane
Desford
Leicestershire

Client

Mr & Mrs E. Shiells

Drawing

Detailed Planning Proposals
Sheet 3 of 3

Drawing
Number 24.4412.12 A

Date: July 2024

Scale: As Shown Drawn By: LS/JH Checked By: MS

Figured dimensions must be taken in preference to scaled dimensions and any discrepancies are to be referred to David Granger Architectural Design Limited. Contractors, subcontractors and suppliers must verify all dimensions on site before commencing any work or making any workshop drawings. All drawings are copyright of David Granger Architectural Design Limited. Ordnance Survey Data © Crown Copyright. All rights reserved. Licence No. AR100020449, Landmark Ref. LG0816 Company Reg. No. 5068912