




Existing Rear Elevation

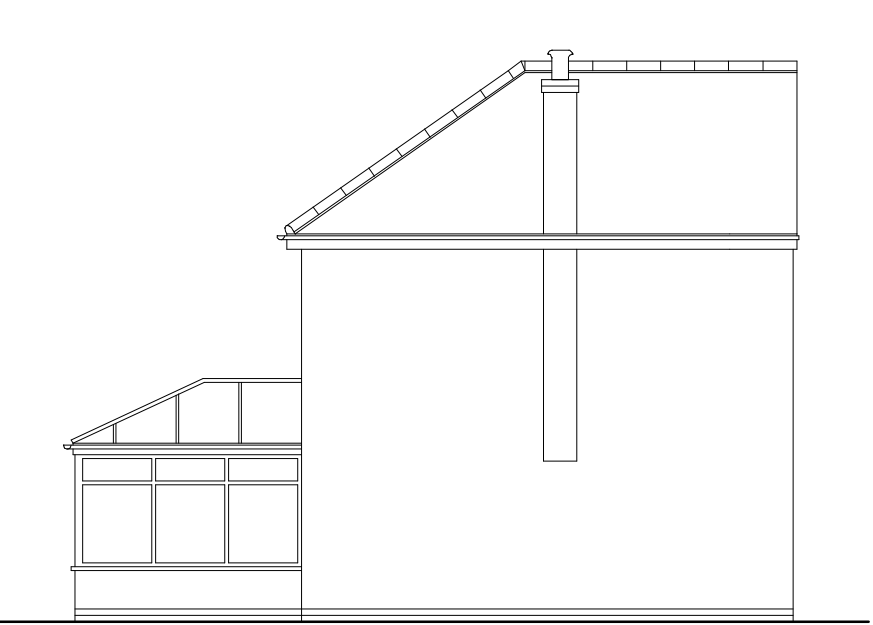


Existing Elevation To No 54




Existing Elevation To No 58




Proposed Rear Elevation

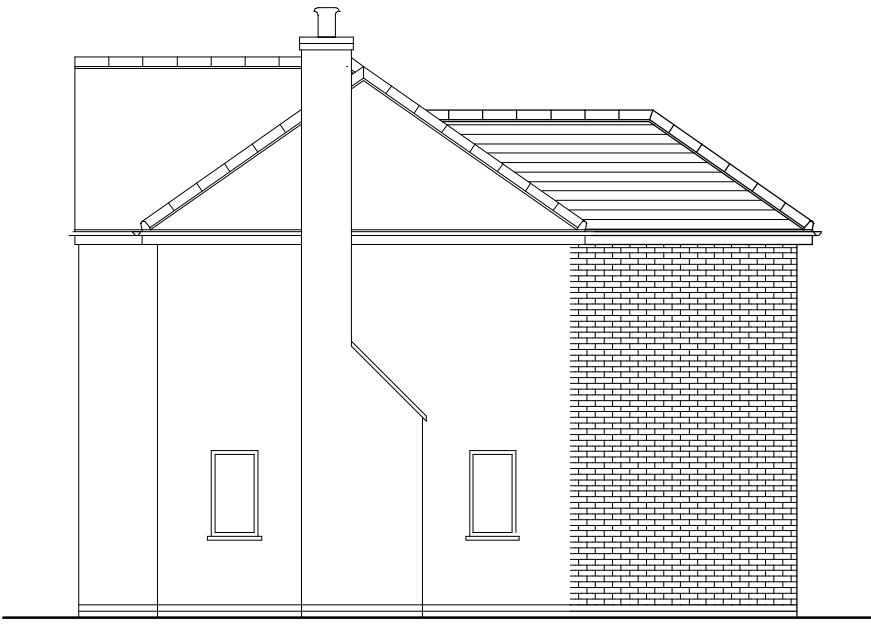


Proposed Elevation To No 54

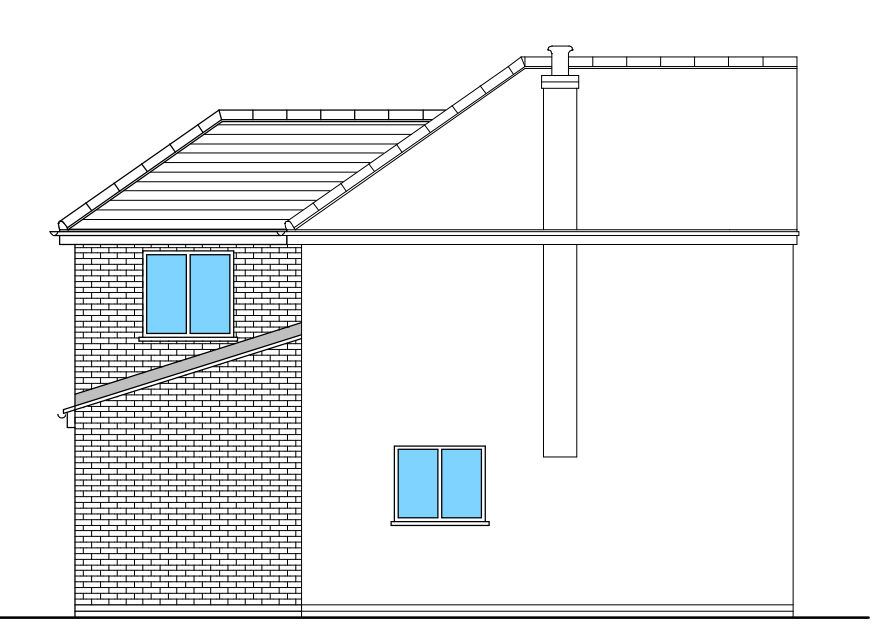



Proposed Elevation To No 58

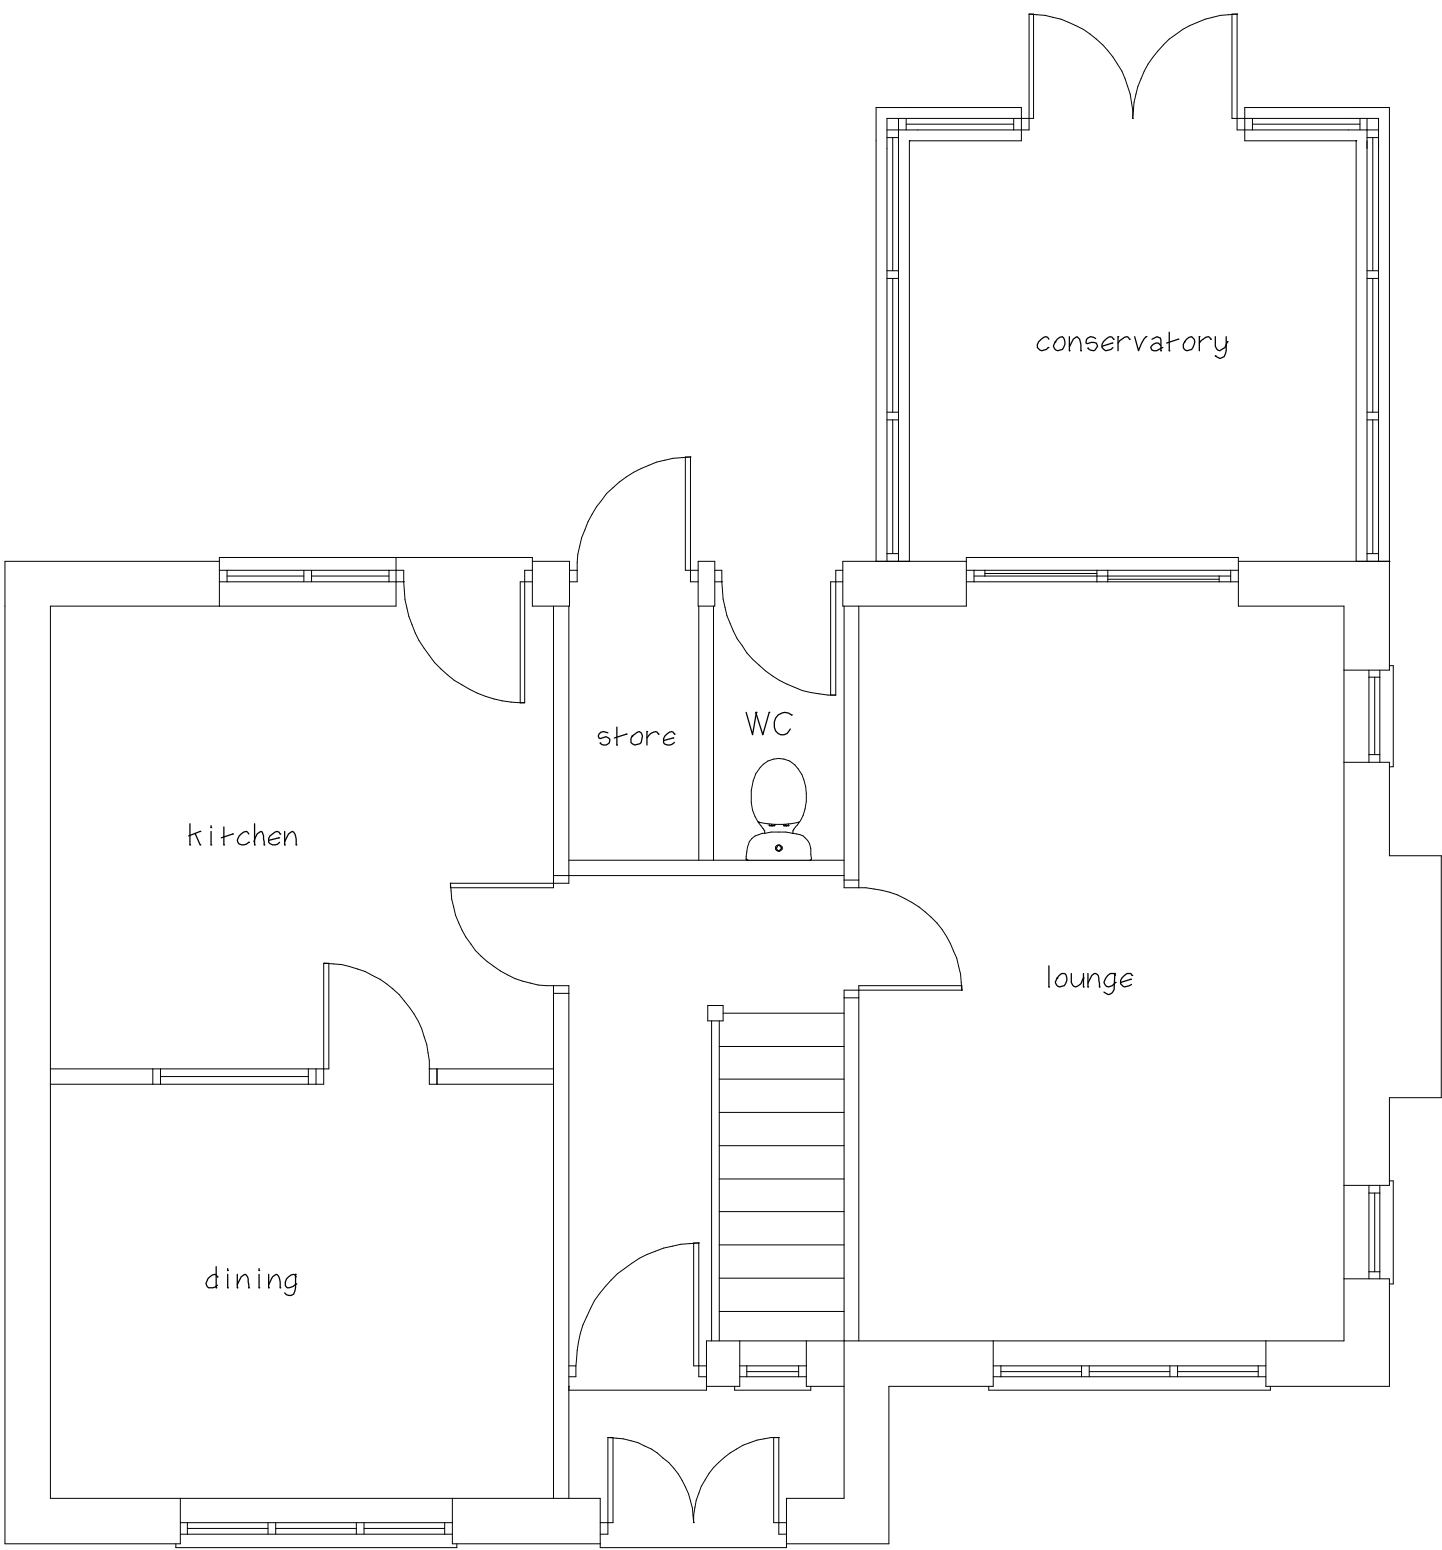


Existing Ground Floor Plan

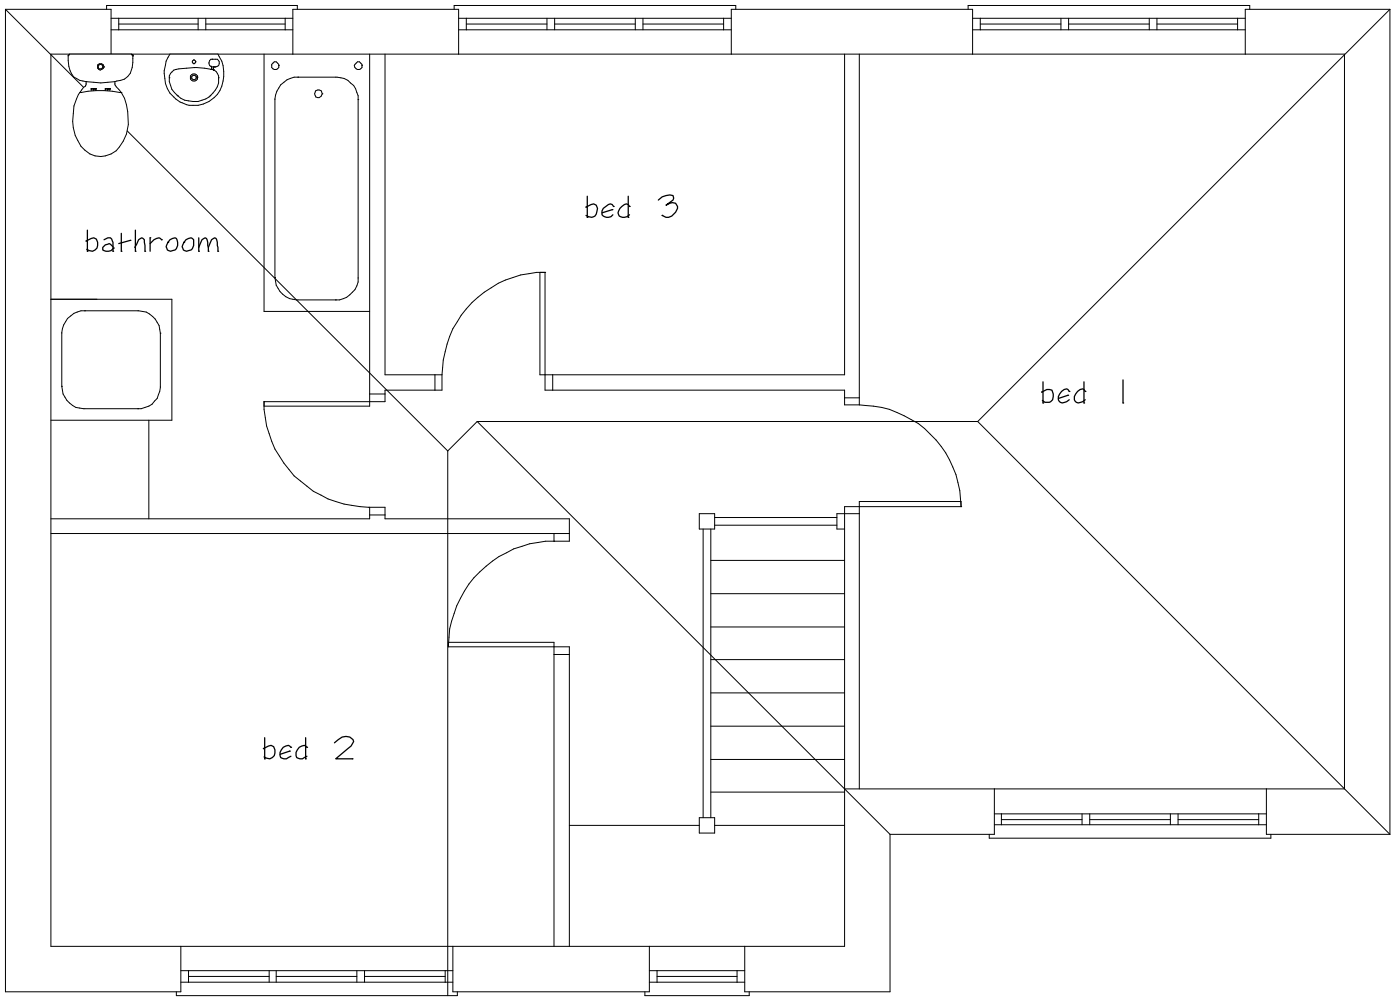


Existing First Floor Plan

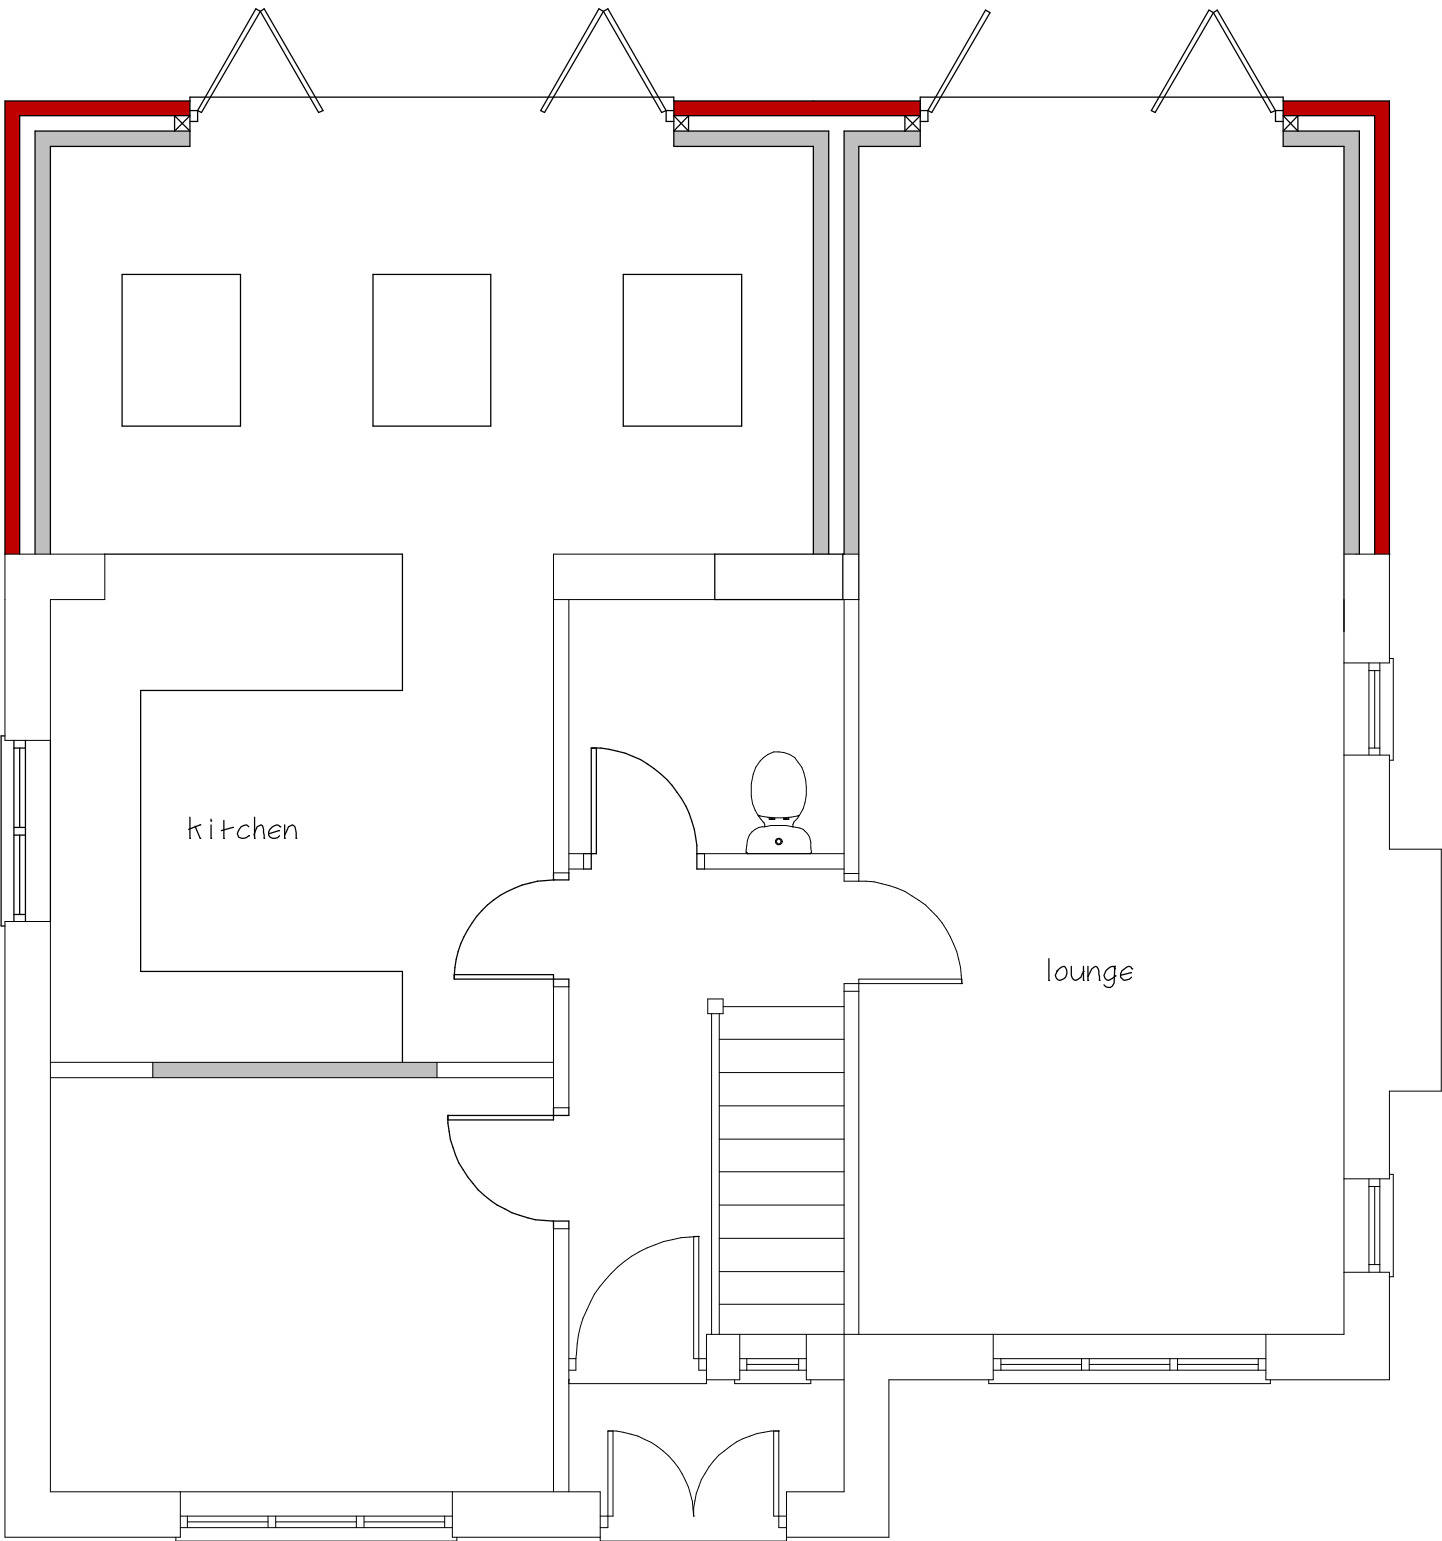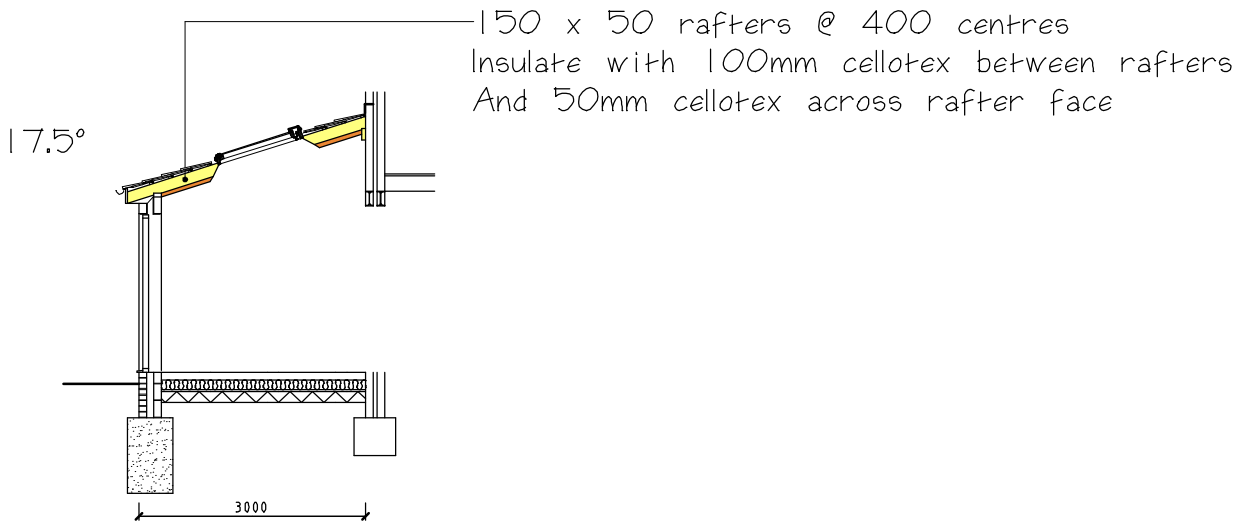

Proposed Ground Floor Plan

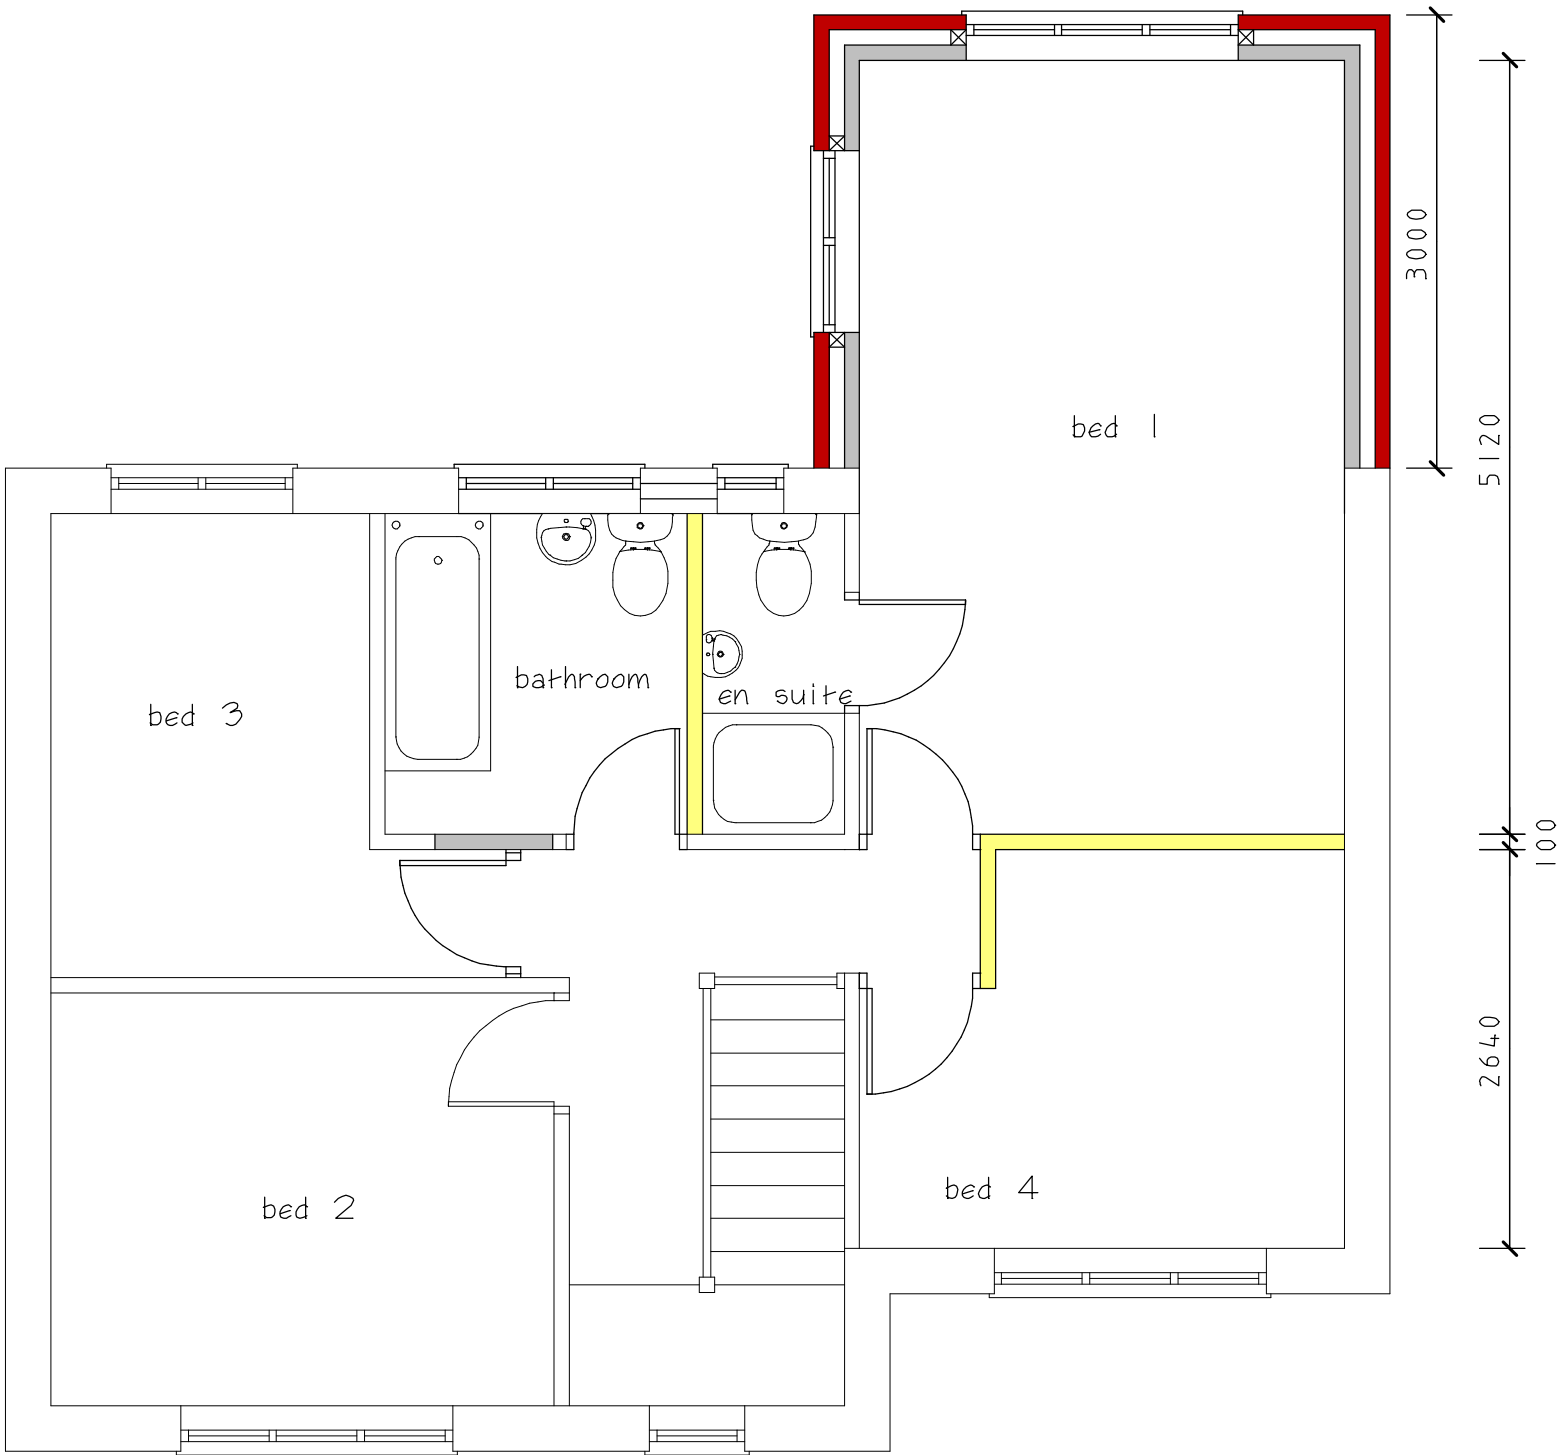

Proposed First Floor Plan

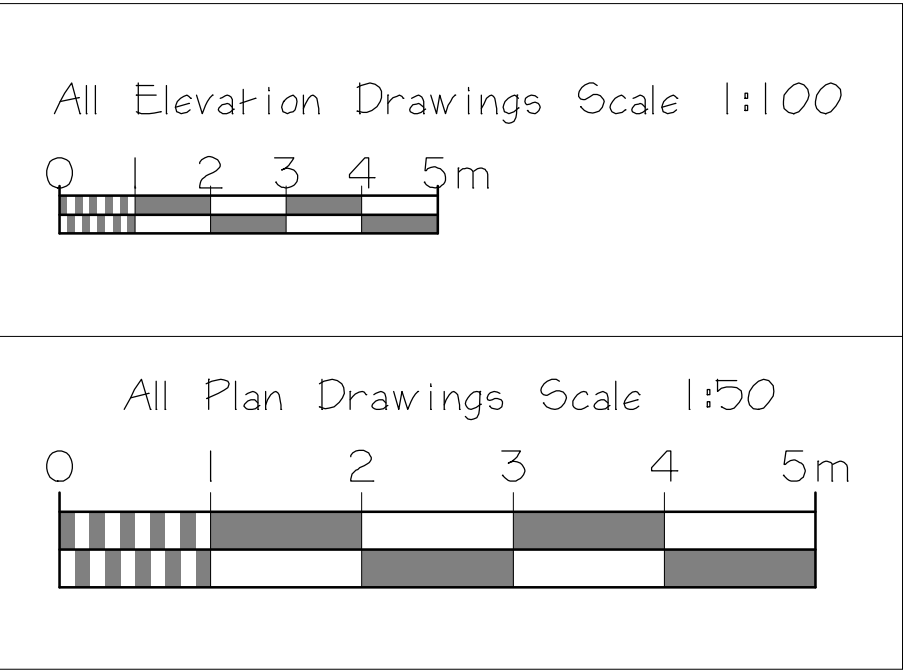

Scale Bars

CLIENT

Robert Conley

JOB TITLE

56 Hollycroft
Hinckley
Leics
LE10 0HG

DRAWING TITLE

Proposed Extension
To The Rear Of
Detached House

SCALE 1:50 & 1:100	SHEET A1	DATE Mar 2021	DRAWN BY A Moore
-----------------------	-------------	------------------	---------------------

ANDREW MOORE
ARCHITECTURAL SERVICES
Tel; 0797339765
Email;andrewmoore@workmail.com

DRG NO

1515

SHEET NO

1