


|     |            |    |                                                                       |
|-----|------------|----|-----------------------------------------------------------------------|
| P01 | 17/02/2023 | NO | FIRST ISSUE                                                           |
| P02 | 26/06/2023 | NO | HARD LANDSCAPING AMENDED TO RETAIN EXISTING DITCH + NEW TREES CREATED |
| P03 | 30/08/2023 | NO | GRASSCRETE AREA ADDED TO PROVIDE ACCESS TO PATH BELOW                 |

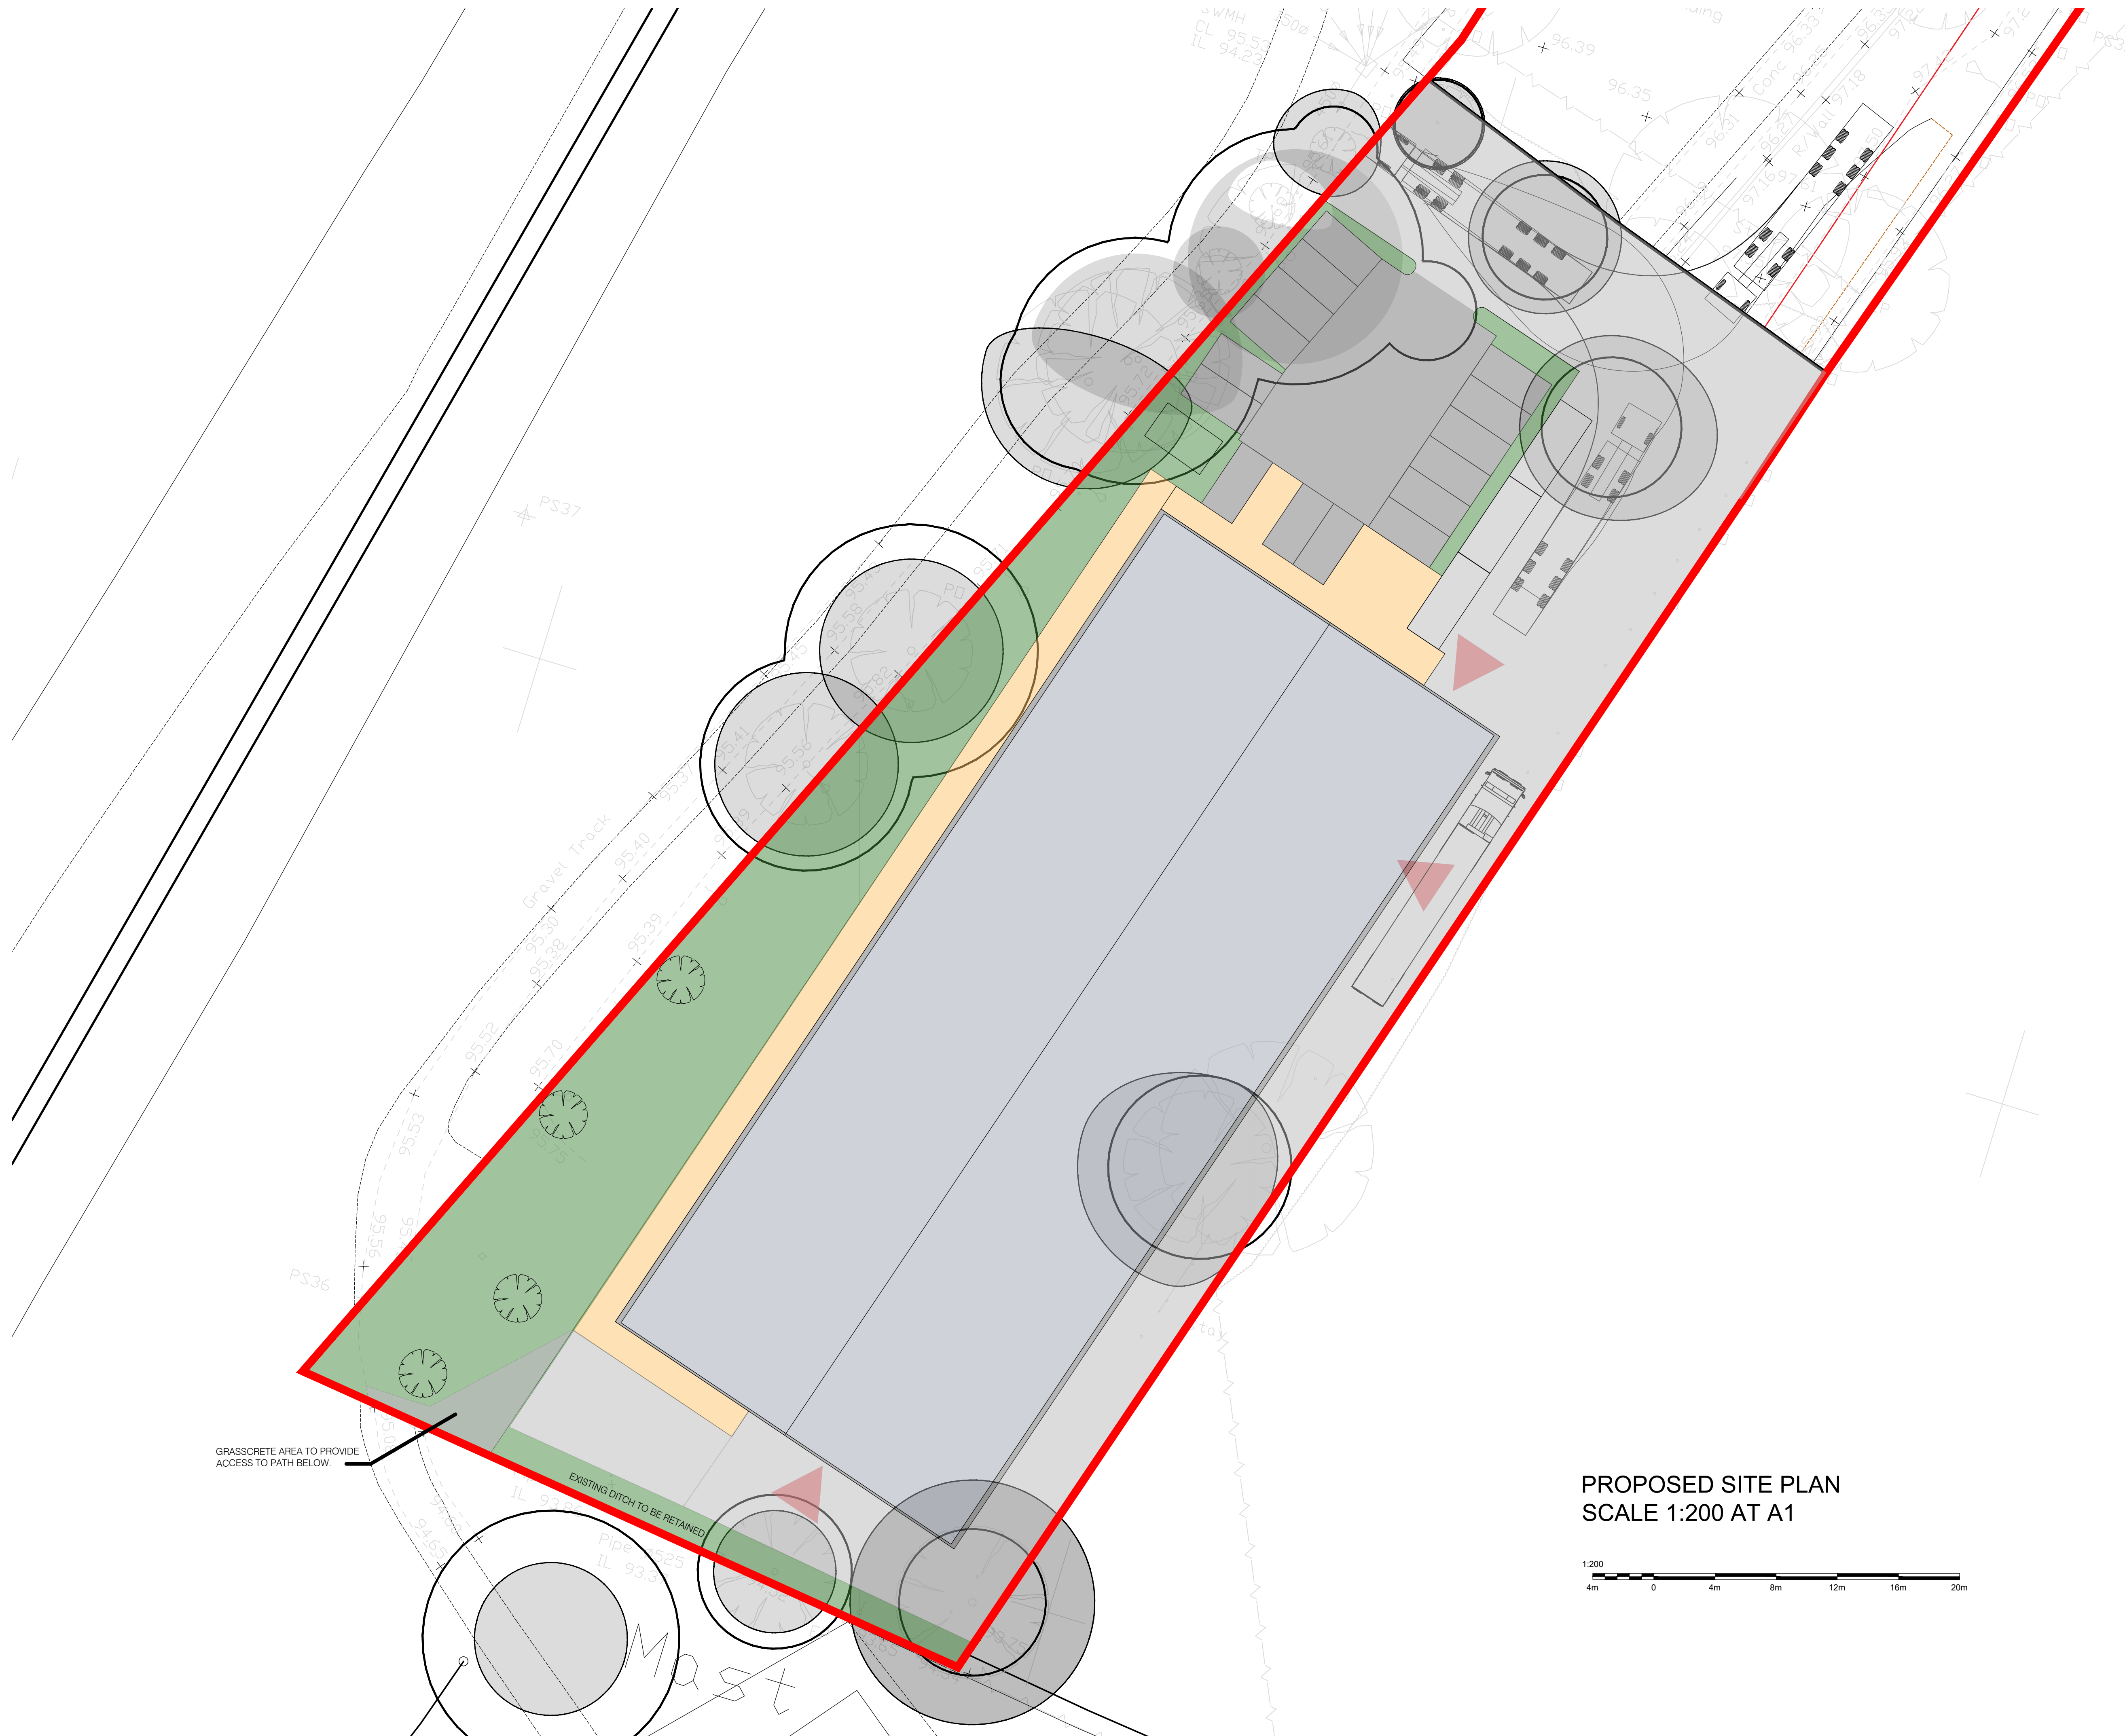

1:200

4m 0 4m 8m 12m 16m 20m

6 Rose Way  
Blaby Business Park  
Lutterworth Road  
Blaby  
Leicester  
LE8 4BY

|                 |                                                                      |
|-----------------|----------------------------------------------------------------------|
| Project         | JJ CHURCHILL<br>WAREHOUSE EXTENSION<br>STATION ROAD, MARKET BOSWORTH |
| IMA Project No. | 223008                                                               |
|                 | 223008-IMA - ST-XX-DR-A-050102                                       |
| Revision        | P02                                                                  |
| Status          | PLANNING                                                             |
| Drawing Title   | SITE PLAN                                                            |
| Date            | 17/02/2023                                                           |
| Scale           | 1:200                                                                |
| Sheet Size      | A1                                                                   |
| Drawn By        | NO                                                                   |
| Checked By      | AD                                                                   |